


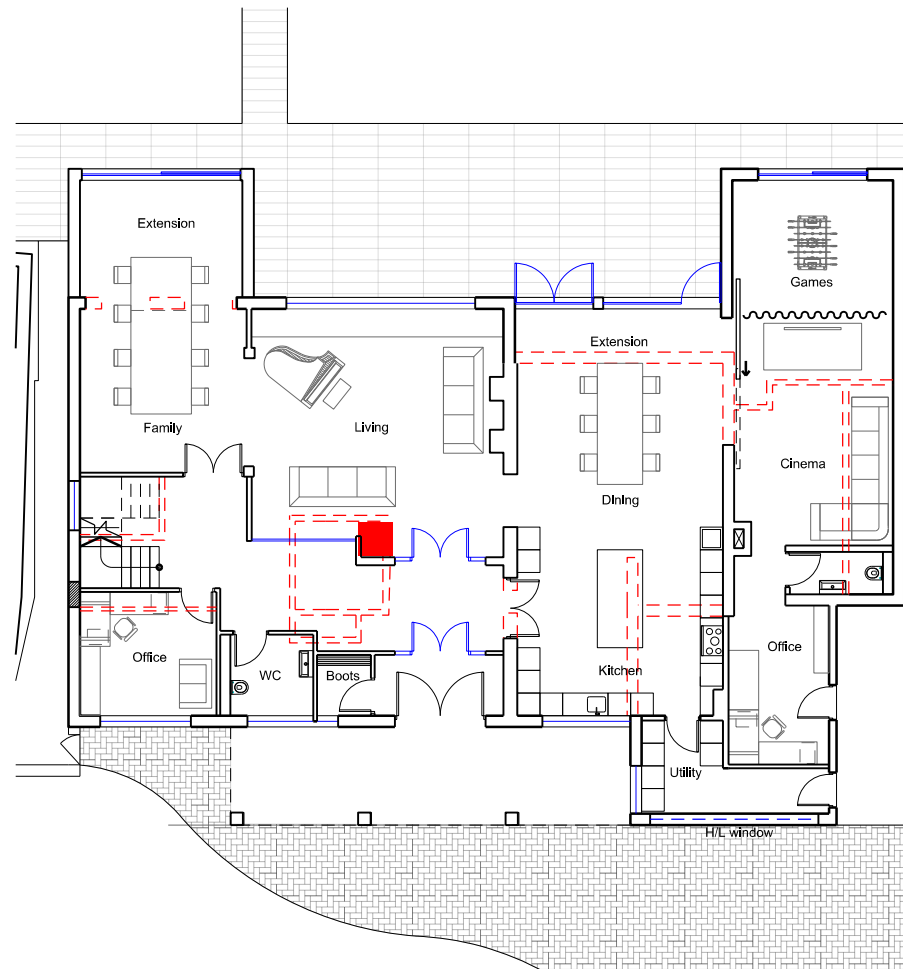


Ground Floor

--- Existing demolished
 ■ Existing retained


0 1 2 3 5



1st Floor

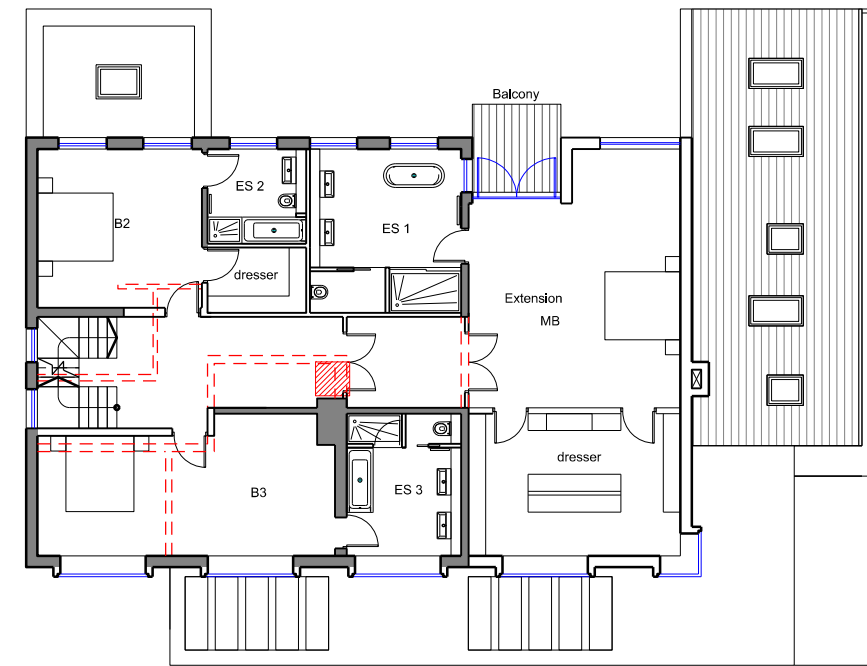

2nd Floor

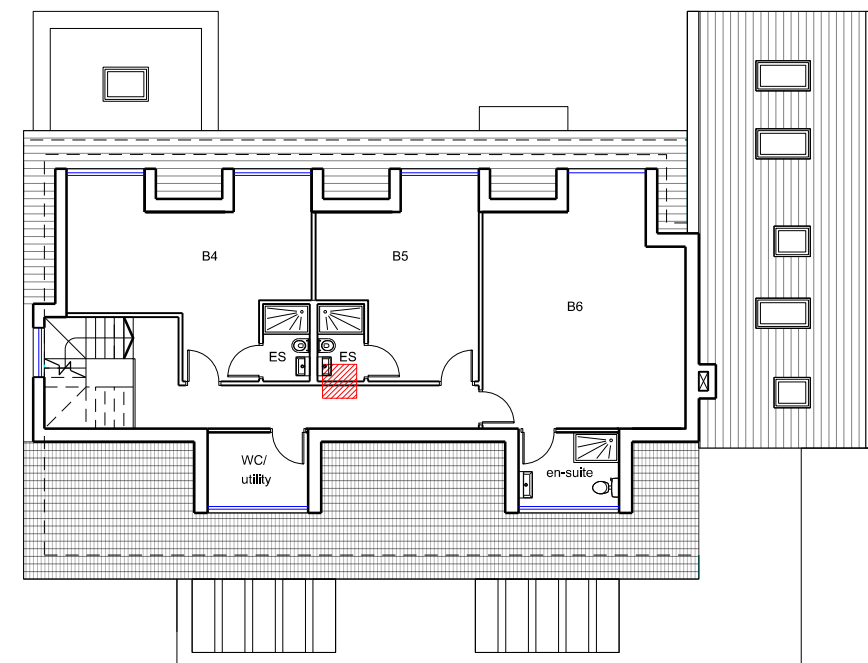

37 STORMONT ROAD, HIGHGATE, N6 4NR
 FLOOR PLANS

G M L Architects

UNIT 3,1-4 Christina Street, London, EC2A 4PA
 Tel: 020 7729 9595 Fax: 020 7729 1801 info@gmlarchitects.co.uk
 SCALE: 1:150@A3
 ISSUED FOR: PLANNING
 FIRST ISSUED: 06/12/2022
 DRAWN BY: AV CHECK BY: AV

5019/PA/10