





Part Rear Elevation
looking towards Archway Road

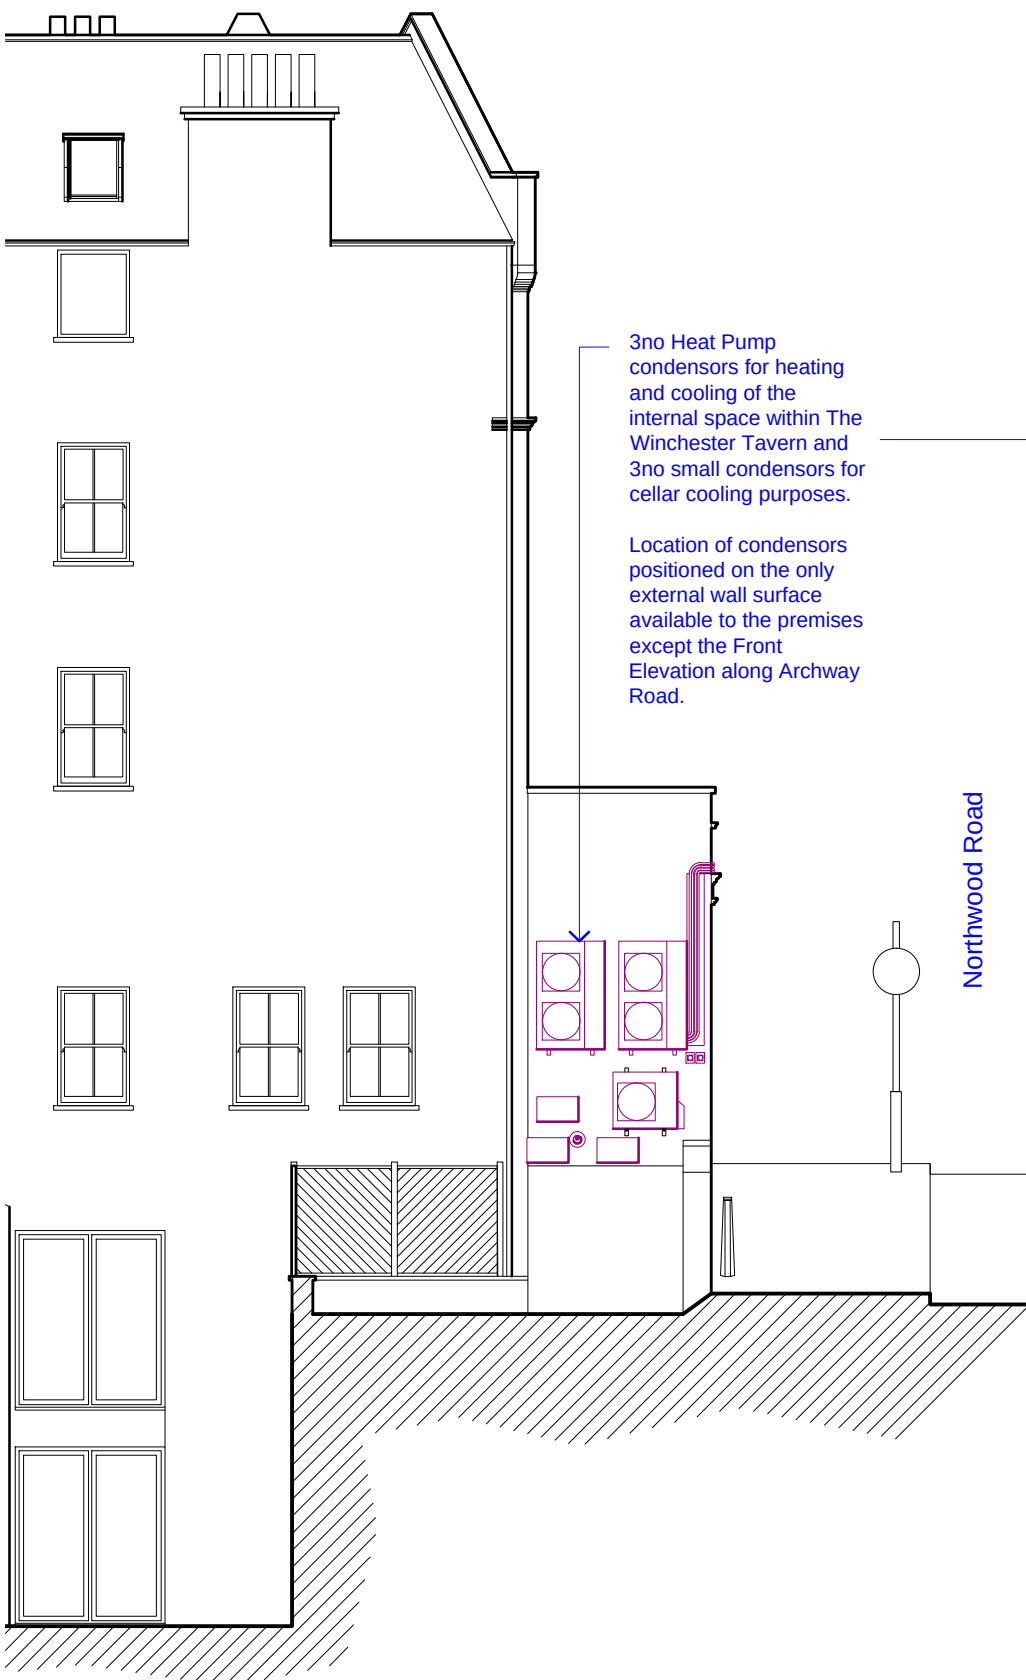

Side Elevation
along Northwood Road

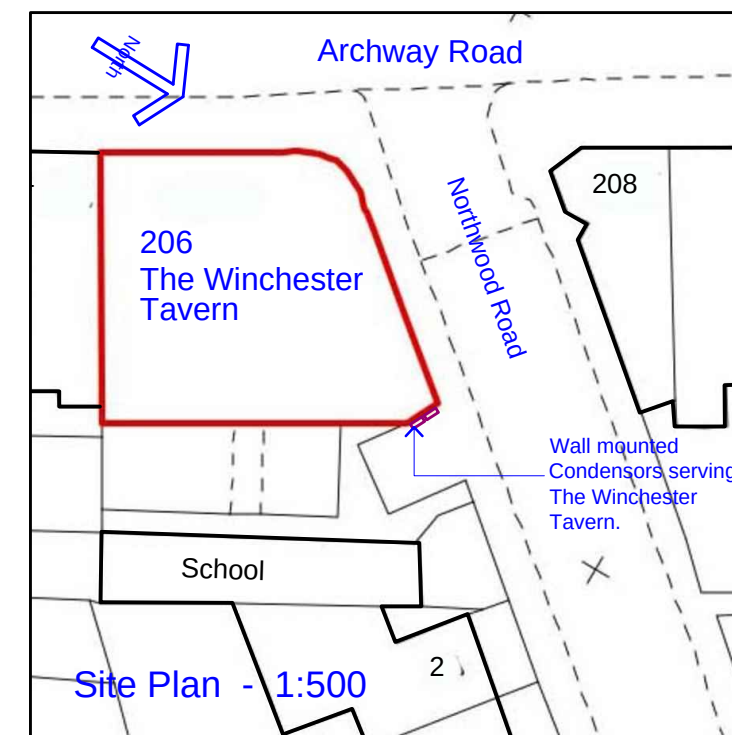

REV	DATE	NOTES & REVISIONS	INITIAL
1	26.01.23	1st Issue	jml

DO NOT SCALE OFF THIS DRAWING
DIMENSIONS TO BE CHECKED ON SITE WHERE POSSIBLE
©THIS DRAWING MUST NOT BE REPRODUCED IN WHOLE OR PART WITHOUT WRITTEN AUTHORITY

PROJECT/CLIENT
The Winchester Tavern
206 Archway Road
Highgate
N6 5BA

CONTENT
Northern Union Pubs Co Ltd
AC & Cellar cooling Condensers to rear external wall.
External Elevations & Site Plan as Existing

DRAWN	jml	SCALE	1:100 @ A3
CHECKED		DATE	Jan 2023
JOB NO	1729	DRG NO	16

