


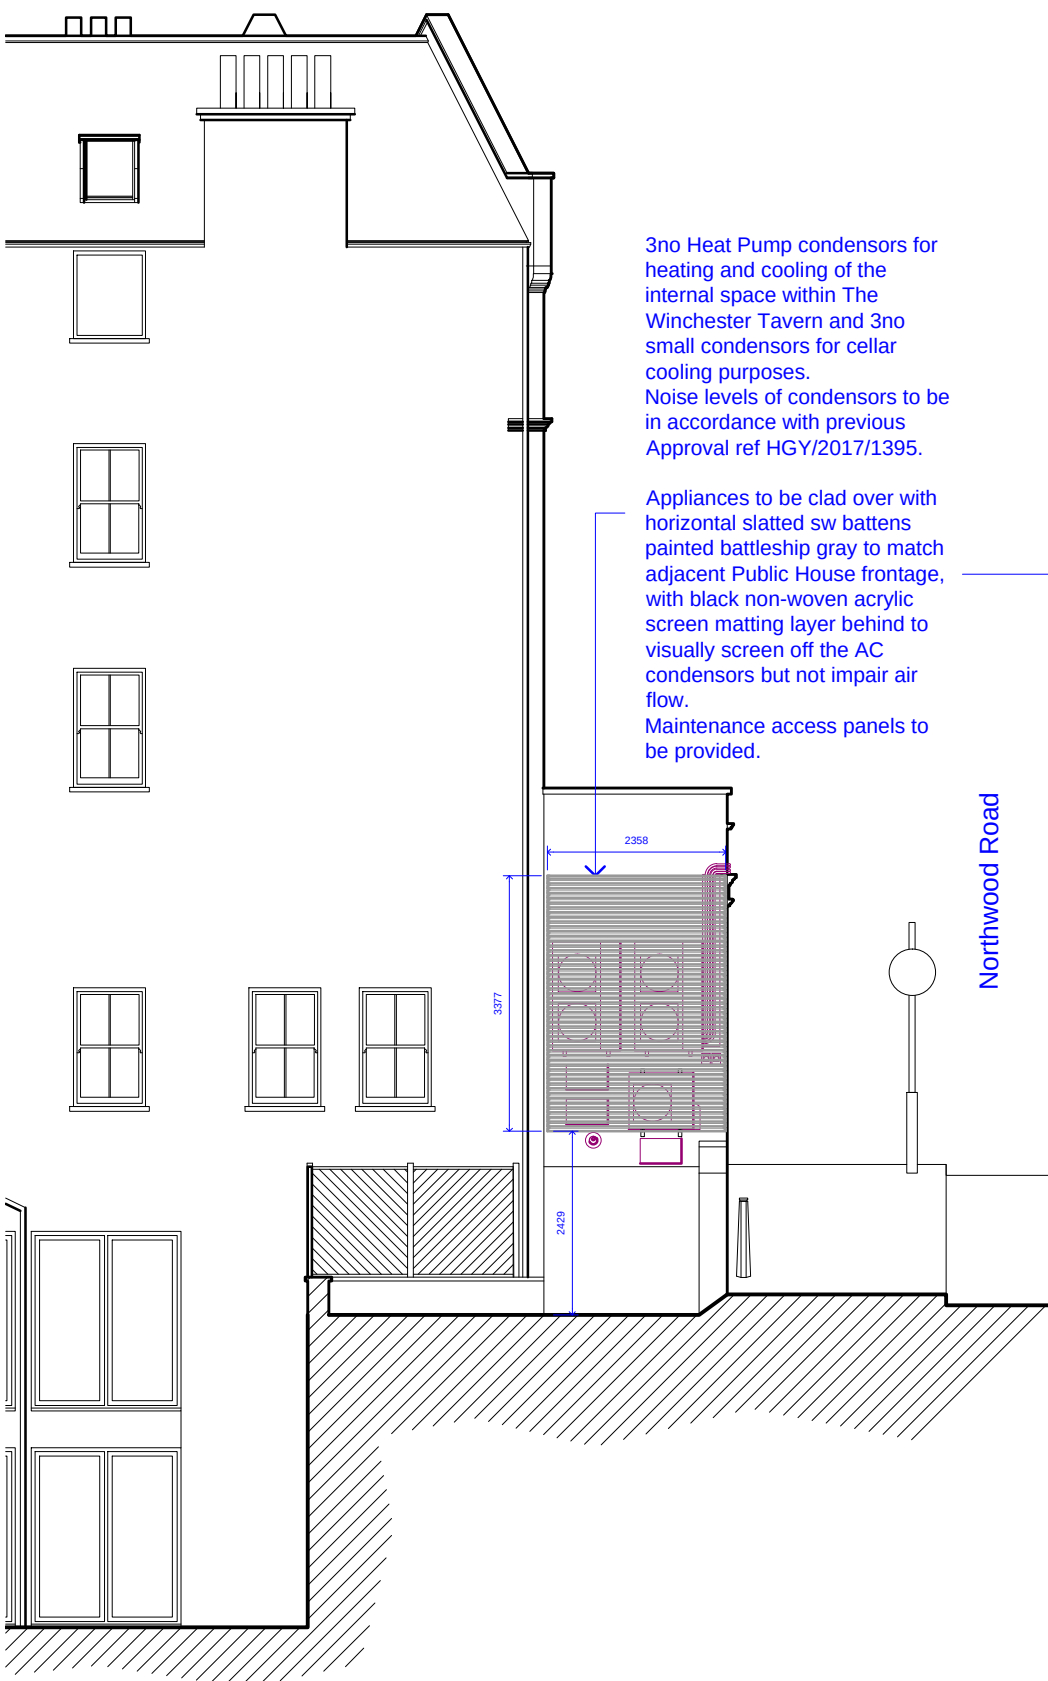

Part Rear Elevation
looking towards Archway Road

3no Heat Pump condensers for heating and cooling of the internal space within The Winchester Tavern and 3no small condensers for cellar cooling purposes. Noise levels of condensers to be in accordance with previous Approval ref HGY/2017/1395.

Appliances to be clad over with horizontal slatted sw battens painted battleship gray to match adjacent Public House frontage, with black non-woven acrylic screen matting layer behind to visually screen off the AC condensers but not impair air flow. Maintenance access panels to be provided.


Northwood Road



Side Elevation
along Northwood Road

Northwood Road

Archway Road

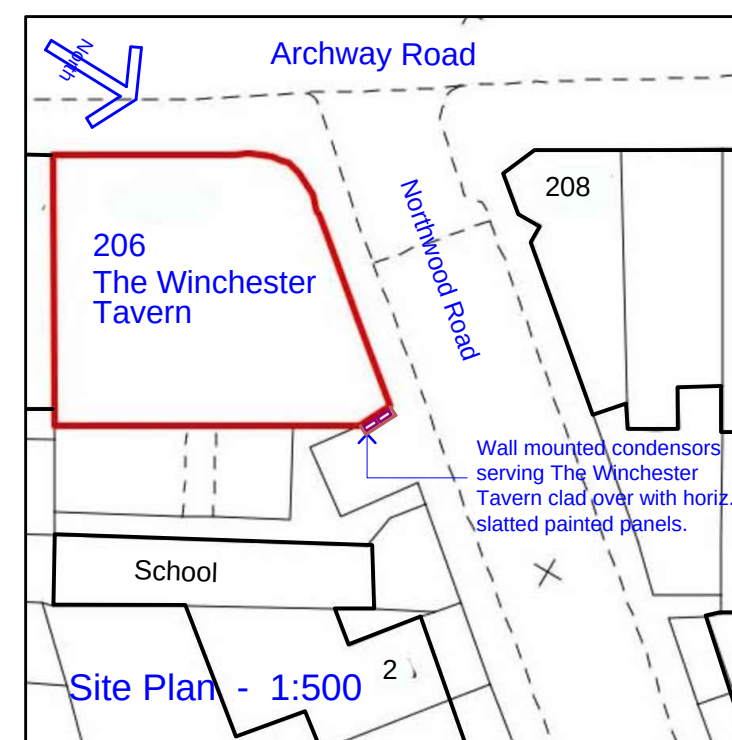

Site Plan - 1:500

REV	DATE	NOTES & REVISIONS	INITIAL
-	27.01.23	1st Issue	jml

DO NOT SCALE OFF THIS DRAWING
DIMENSIONS TO BE CHECKED ON SITE WHERE POSSIBLE
©THIS DRAWING MUST NOT BE REPRODUCED IN WHOLE OR PART WITHOUT WRITTEN AUTHORITY

PROJECT/CLIENT

The Winchester Tavern
206 Archway Road
Highgate
N6 5BA

Northern Union Pubs Co Ltd

CONTENT

AC & Cellar cooling condensers to rear external wall.
External Elevations & Site Plan as Proposed

DRAWN	jml	SCALE	1:100 @ A3
CHECKED		DATE	Jan 2023
JOB NO	1729	DRG NO	17



BULLDOG DESIGN LIMITED

23 BROOKFIELD ROAD, HEADINGLEY, LEEDS LS6 4EJ.
TEL. 07946 350646
E-MAIL jon@bulldogdesign.co.uk