

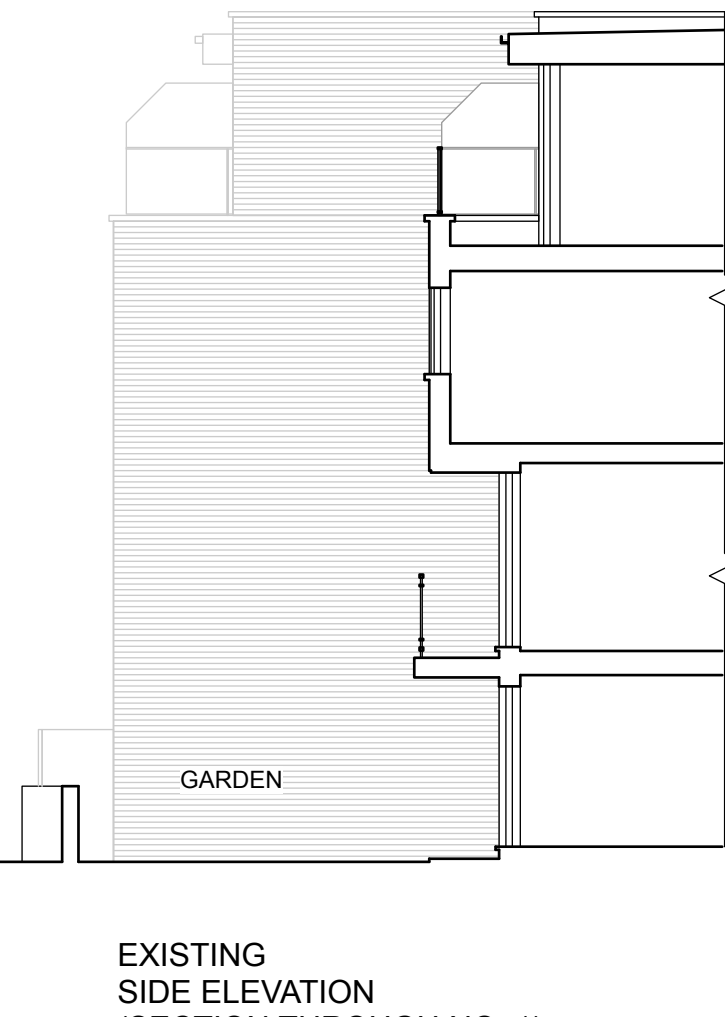


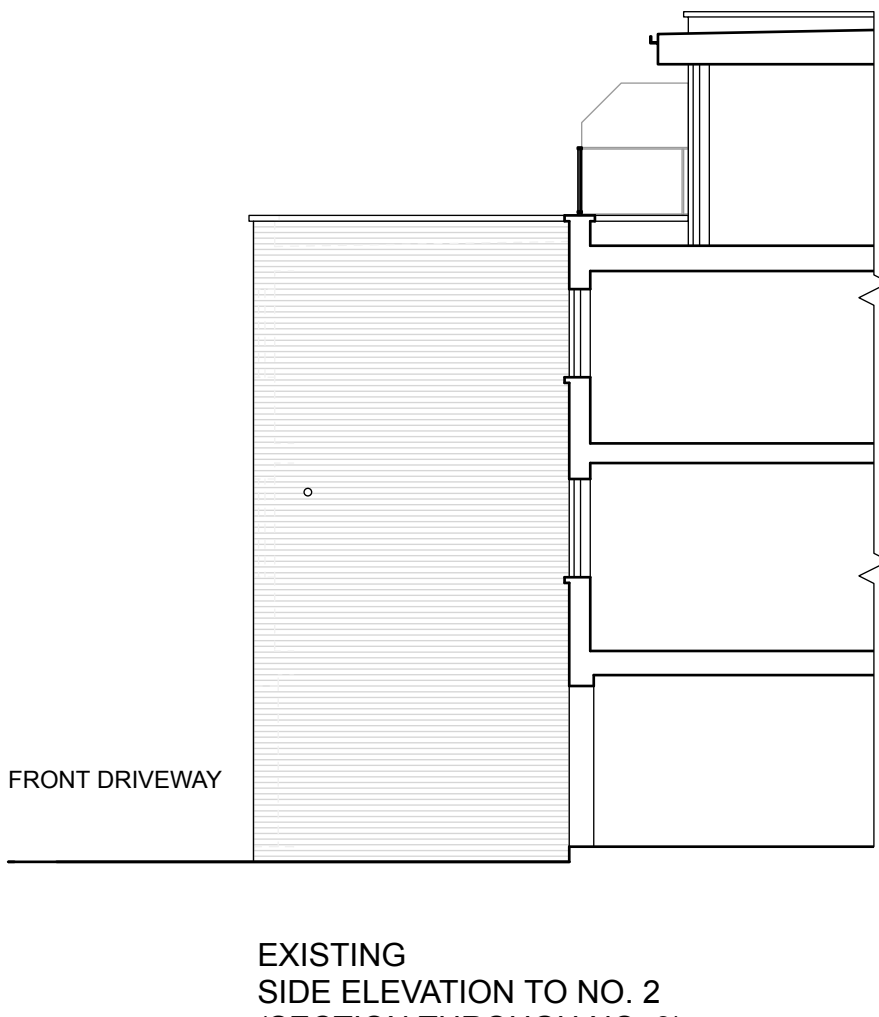

EXISTING FRONT & REAR ELEVATIONS

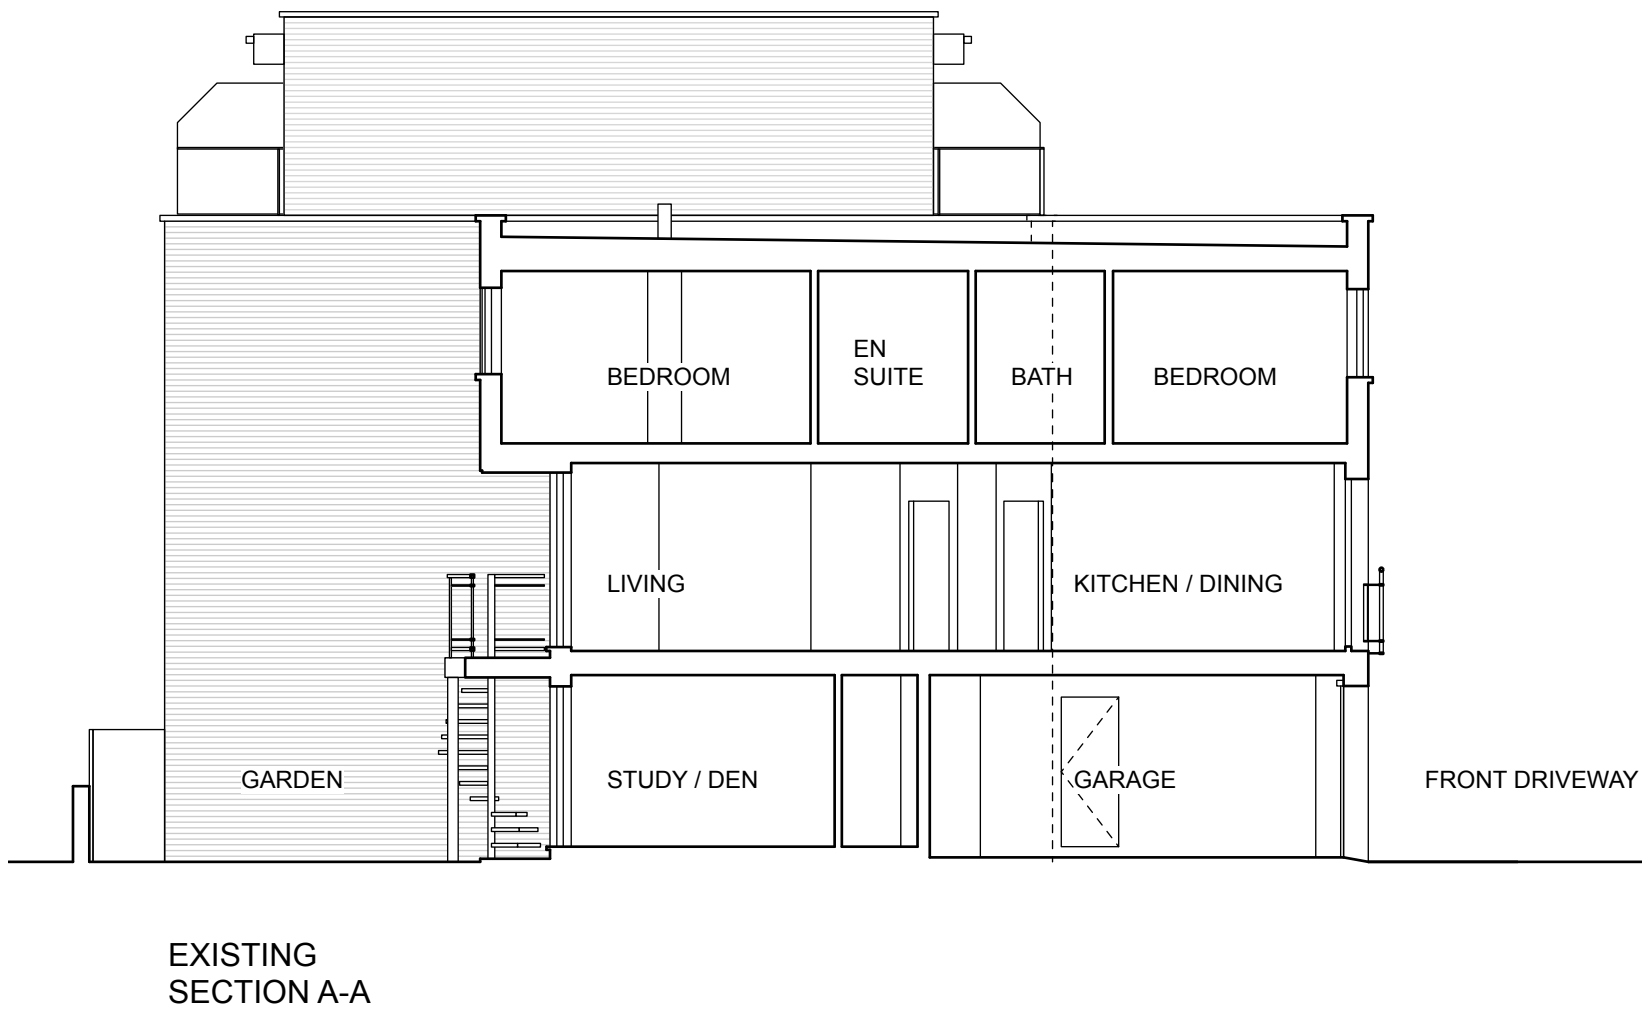




EXISTING SECTIONS SHOWING SIDE ELEVATIONS

NO. 2 TOP FLOOR EXTENSION
Brick walls: to match existing in type & bonding.
Glazing: paint finish to frames.
Fascia board: colour to match neighbours.
Guttering: colour to match neighbours.
Handrails: glazed panels with painted metal frames to match neighbours.
Privacy screen: translucent glass to match existing.

NO. 2 TOP FLOOR EXTENSION
Brick walls: to match existing in type & bonding.
Glazing: paint finish to frames.
Fascia board: colour to match neighbours.
Guttering: colour to match neighbours.
Handrails: glazed panels with painted metal frames to match neighbours.
Privacy screen: translucent glass to match existing.



PROPOSED FRONT & REAR ELEVATIONS

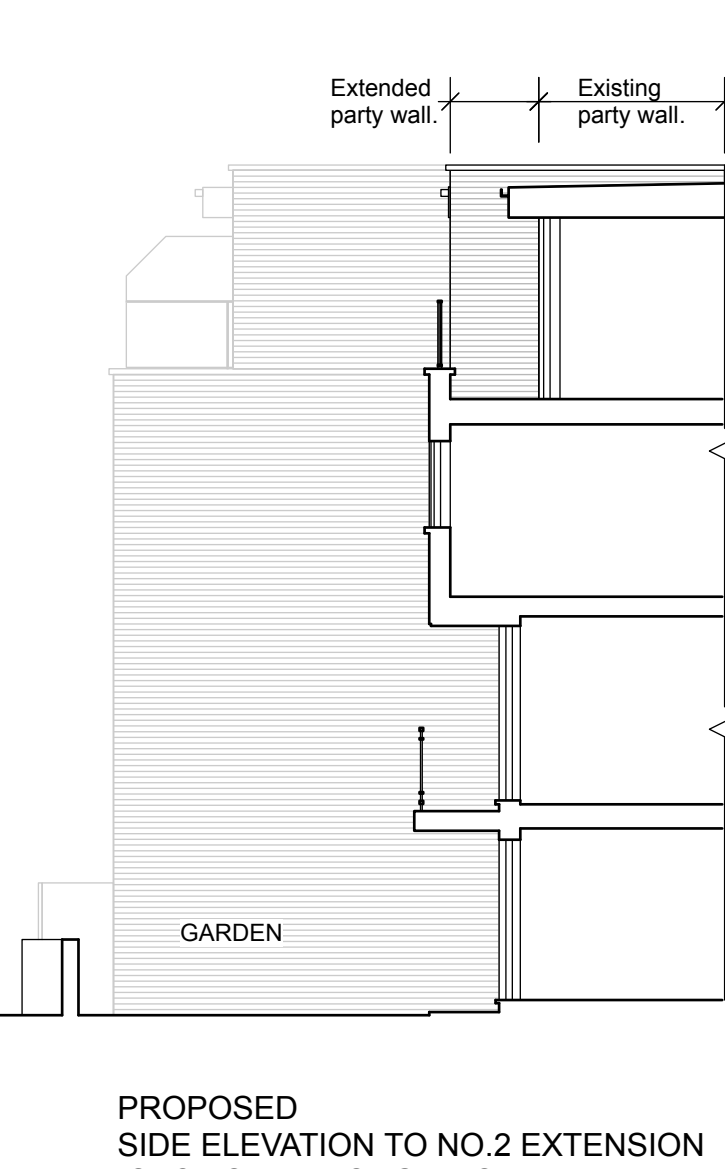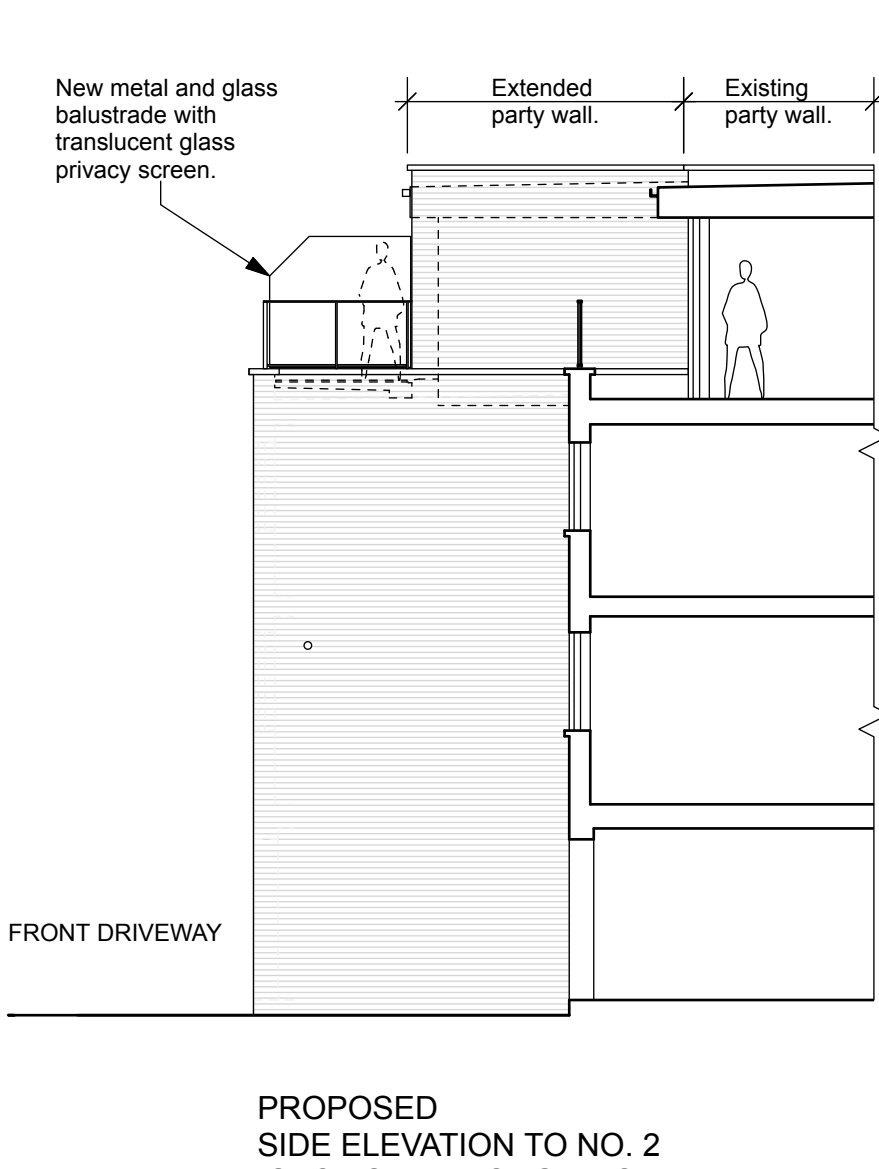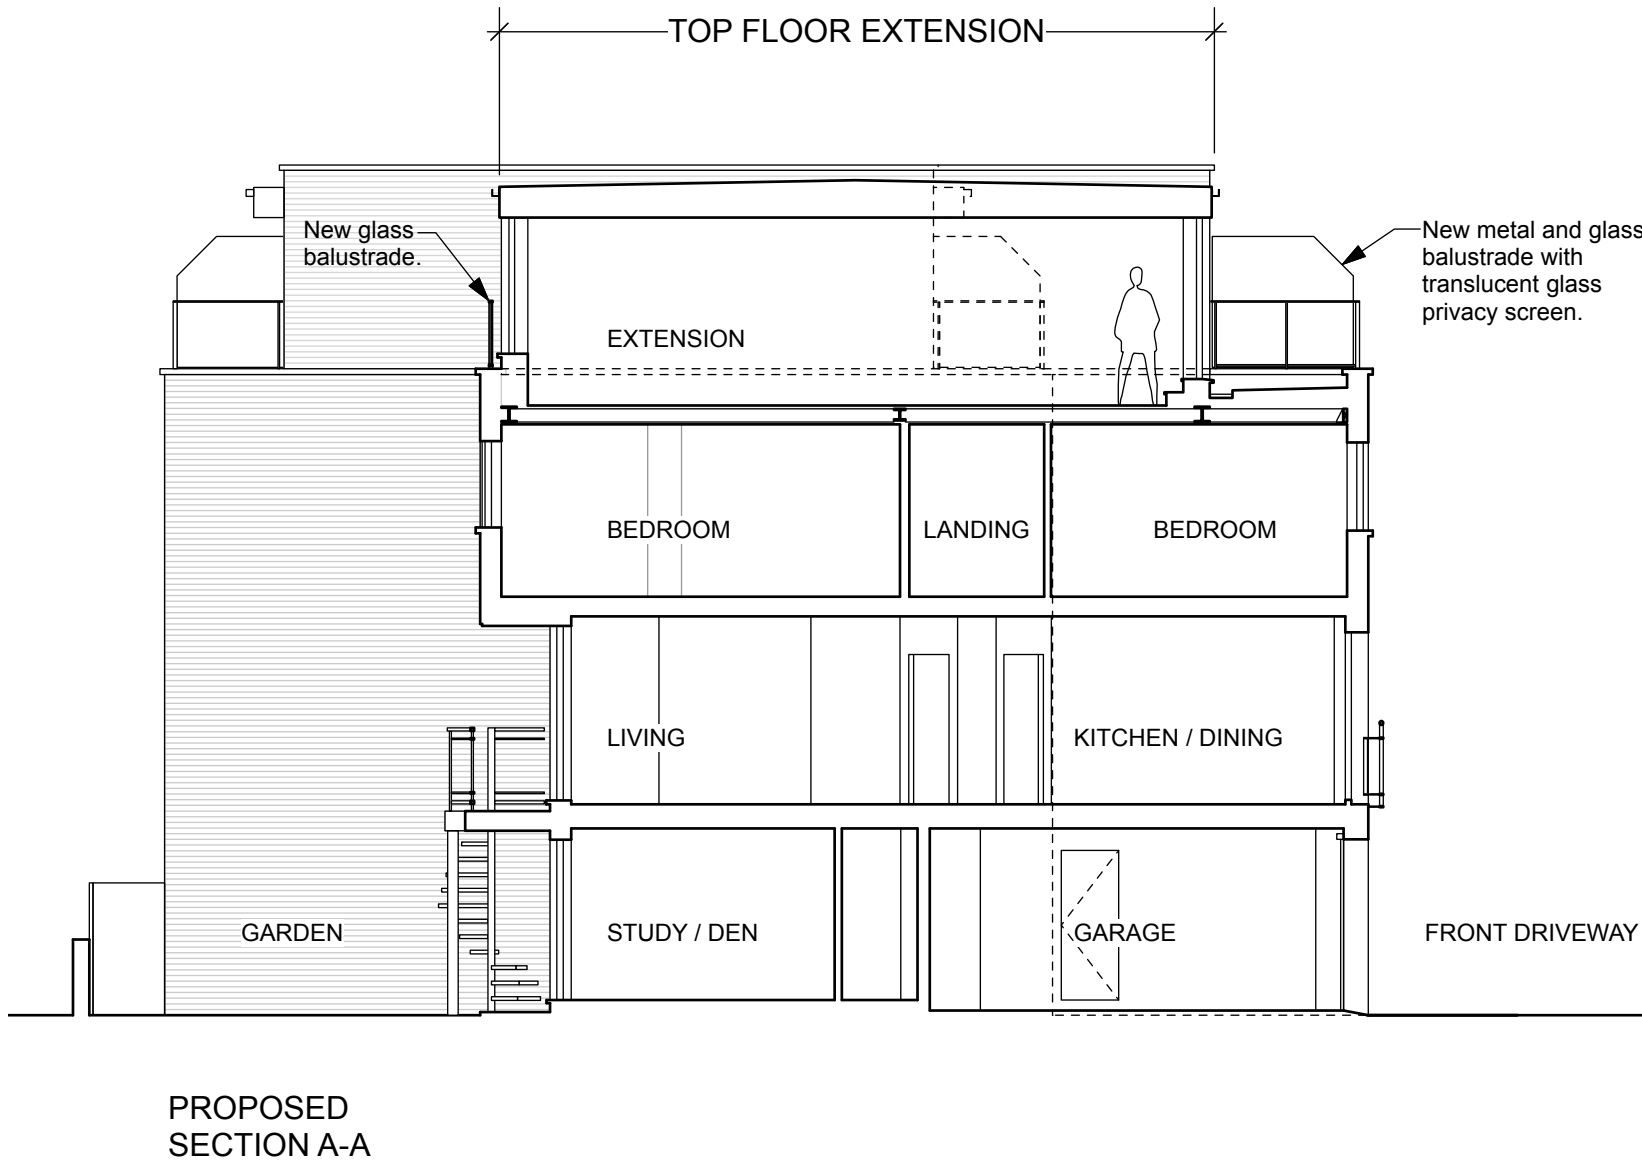

PROPOSED SECTION
ALSO SHOWING PROPOSED SIDE ELEVATIONS

Revision:
SCALE: 1:50 @ A1 / 1:100 @ A3
0 1m 2m 3m 4m 5m 6m

scales gunn design	15 Hillside Gardens London N6 5SU m: 07900 491 428 m: 07986 219 444	Date: 14th Feb 23 Client: Smith	Drawn/checked: dg / Scale: 1:50@A1 / 1:100@A3
Project: 2 Dukes Point, Dukes Head Yard	PLANNING DRAWING		
Dr. Title: Existing & Proposed Elevations, Sections	No. DUKES2 -P- 101	Rev. A	