


Proposed front elevation

Look & Feel

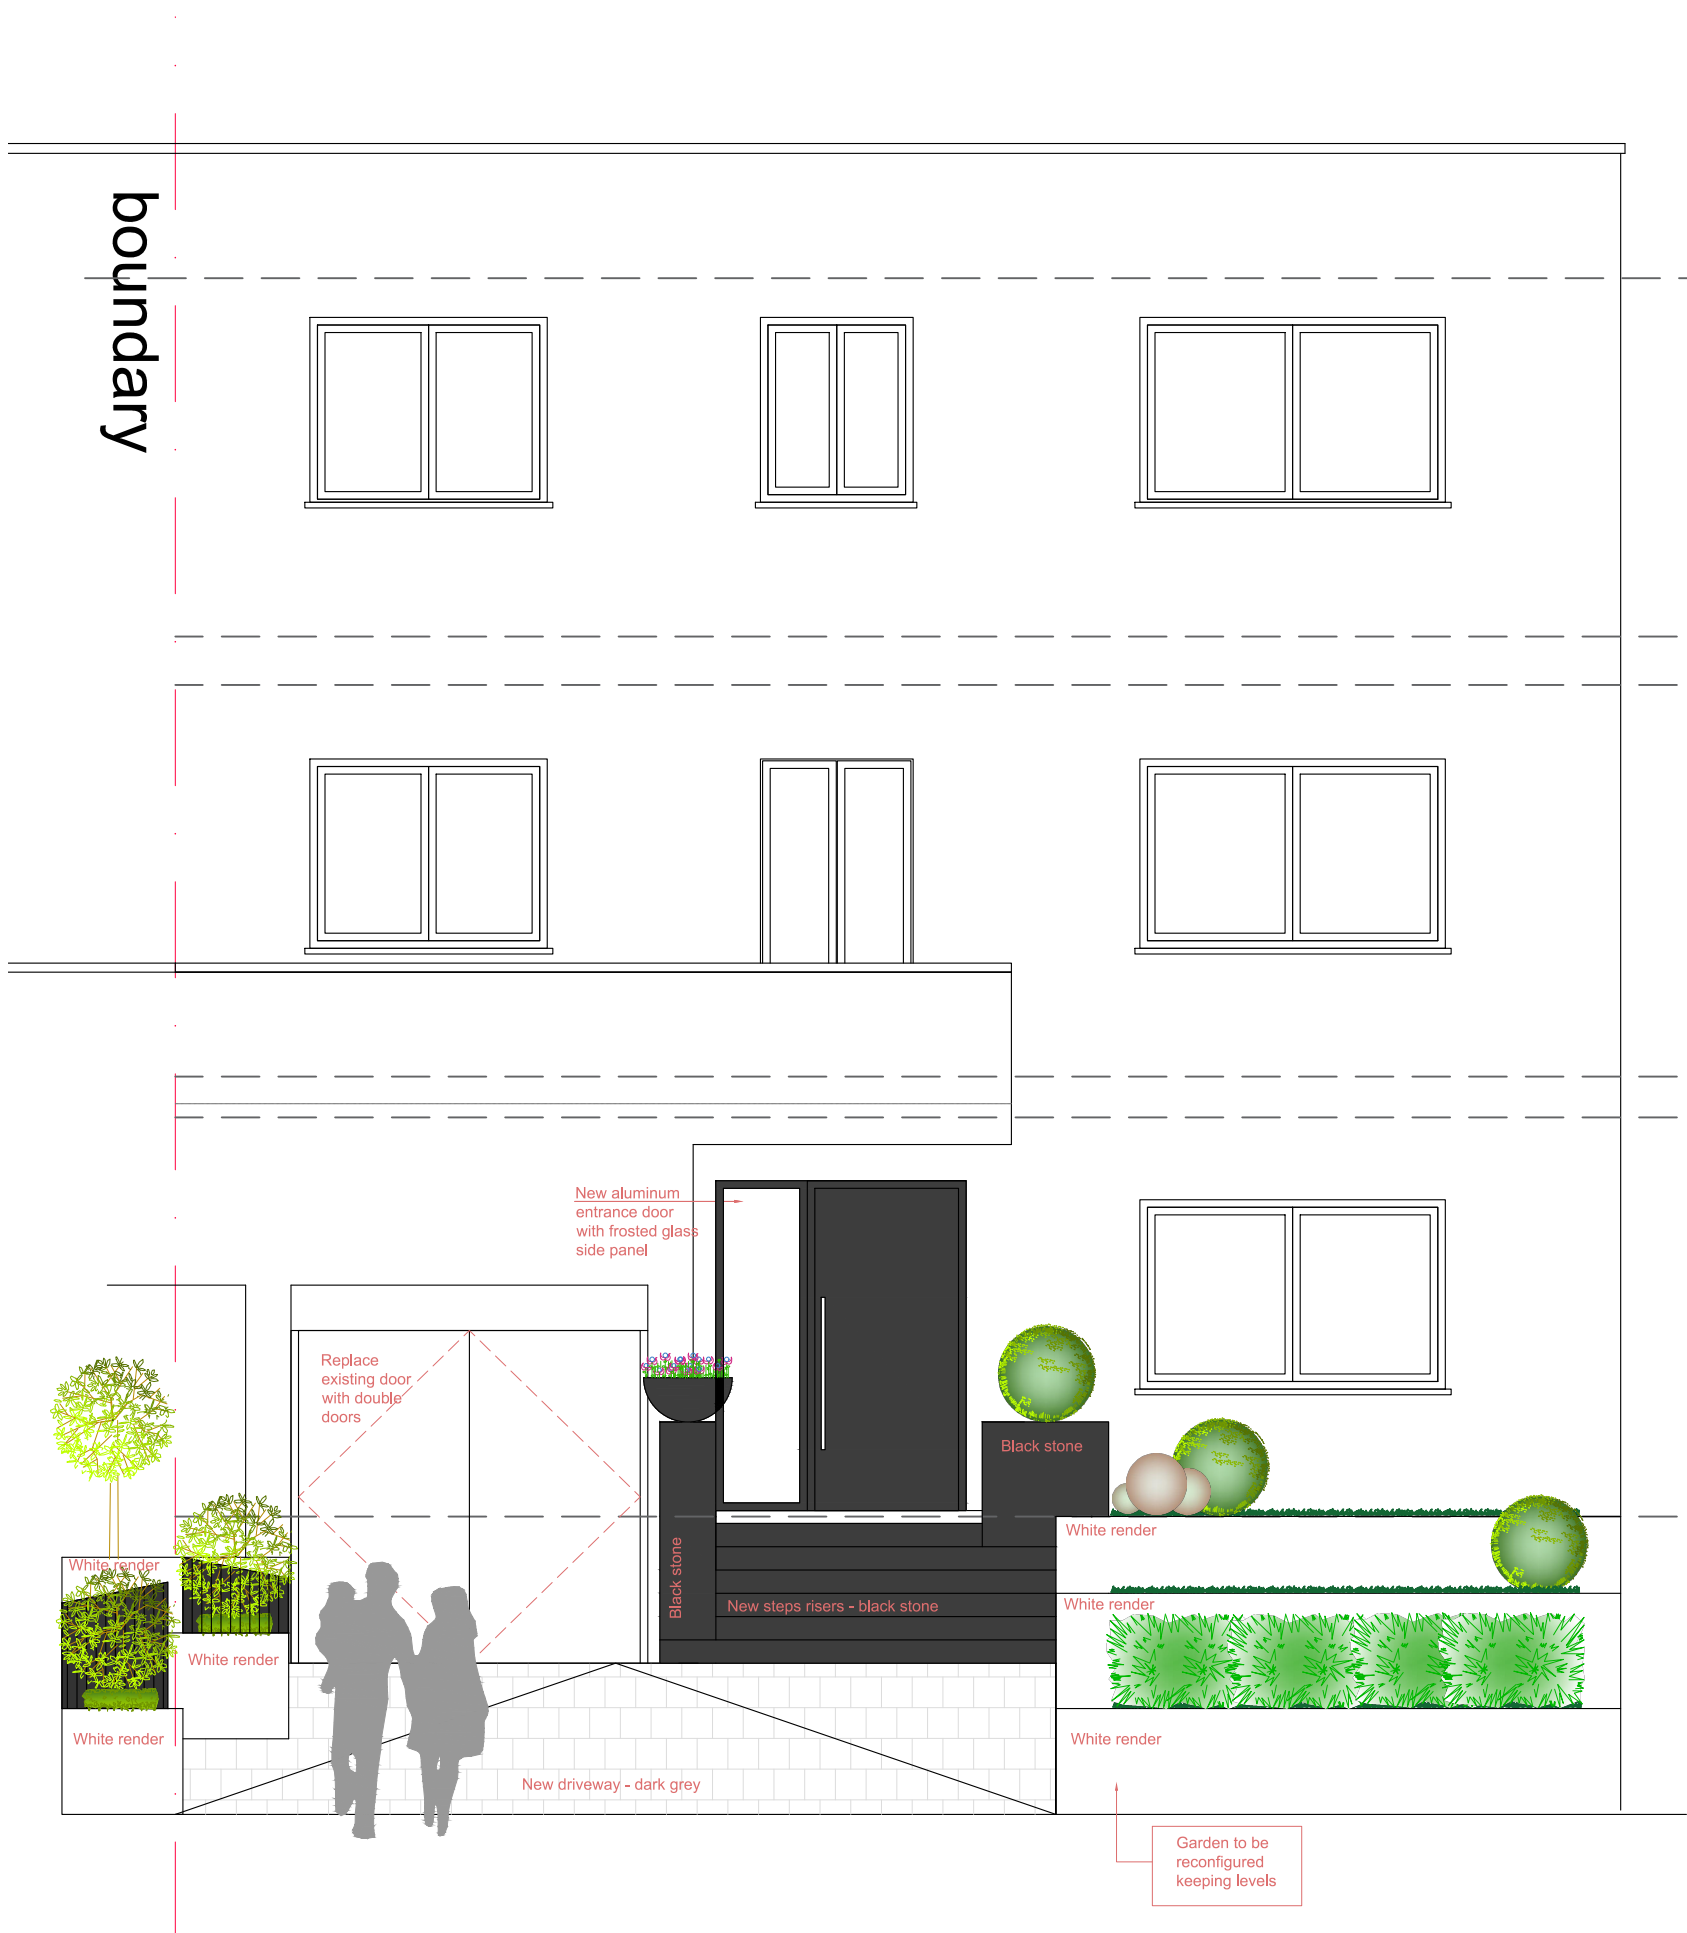

1 : 50 0.5 1 2.5m

CONSTRUCTION	
Site address	44 Shepherds Hill, London N6 5RR
Client	Client
Title	FRONT GARDEN
Drawn	ADA _ ALC
Scale	1:50
Drawing No.	FG-03
Date	2/14/2023

Atelier ADA

London
Atelier ADA
M: +44 (0) 789 4229383
E: anna.adadesign@gmail.com

© This drawing is the property of Atelier ADA Ltd.

- Do not scale this drawing.
- All dimensions and levels to be checked on site.
- Contractor to verify and to be responsible for all requirements and restrictions due to local rules.
- All work is to comply with the current requirements of the Building Regulations and allied legislation.
- All materials are to be used and installed in strict compliance with the manufacturers recommendations.