



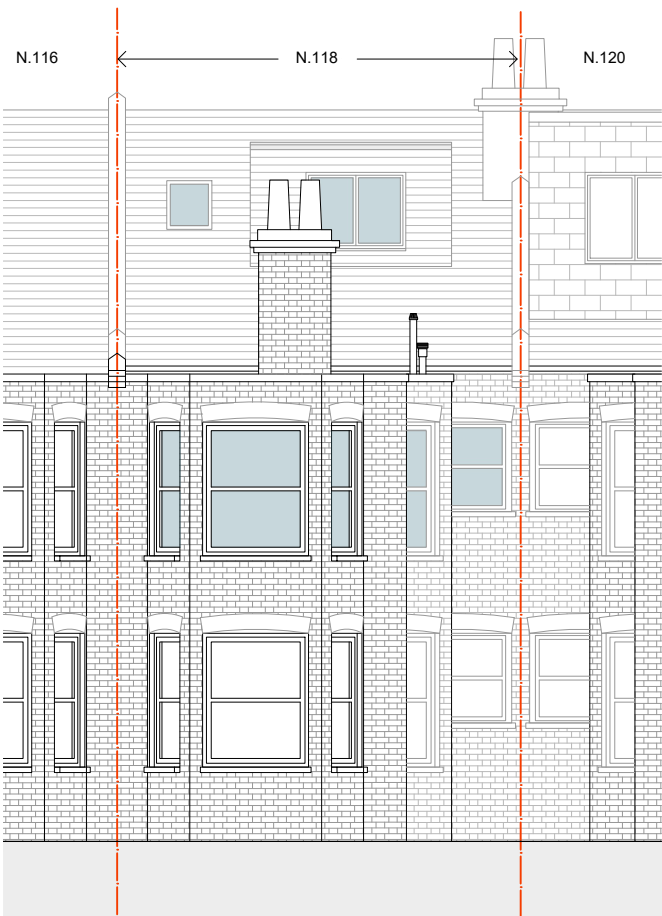

EXISTING REAR ELEVATION

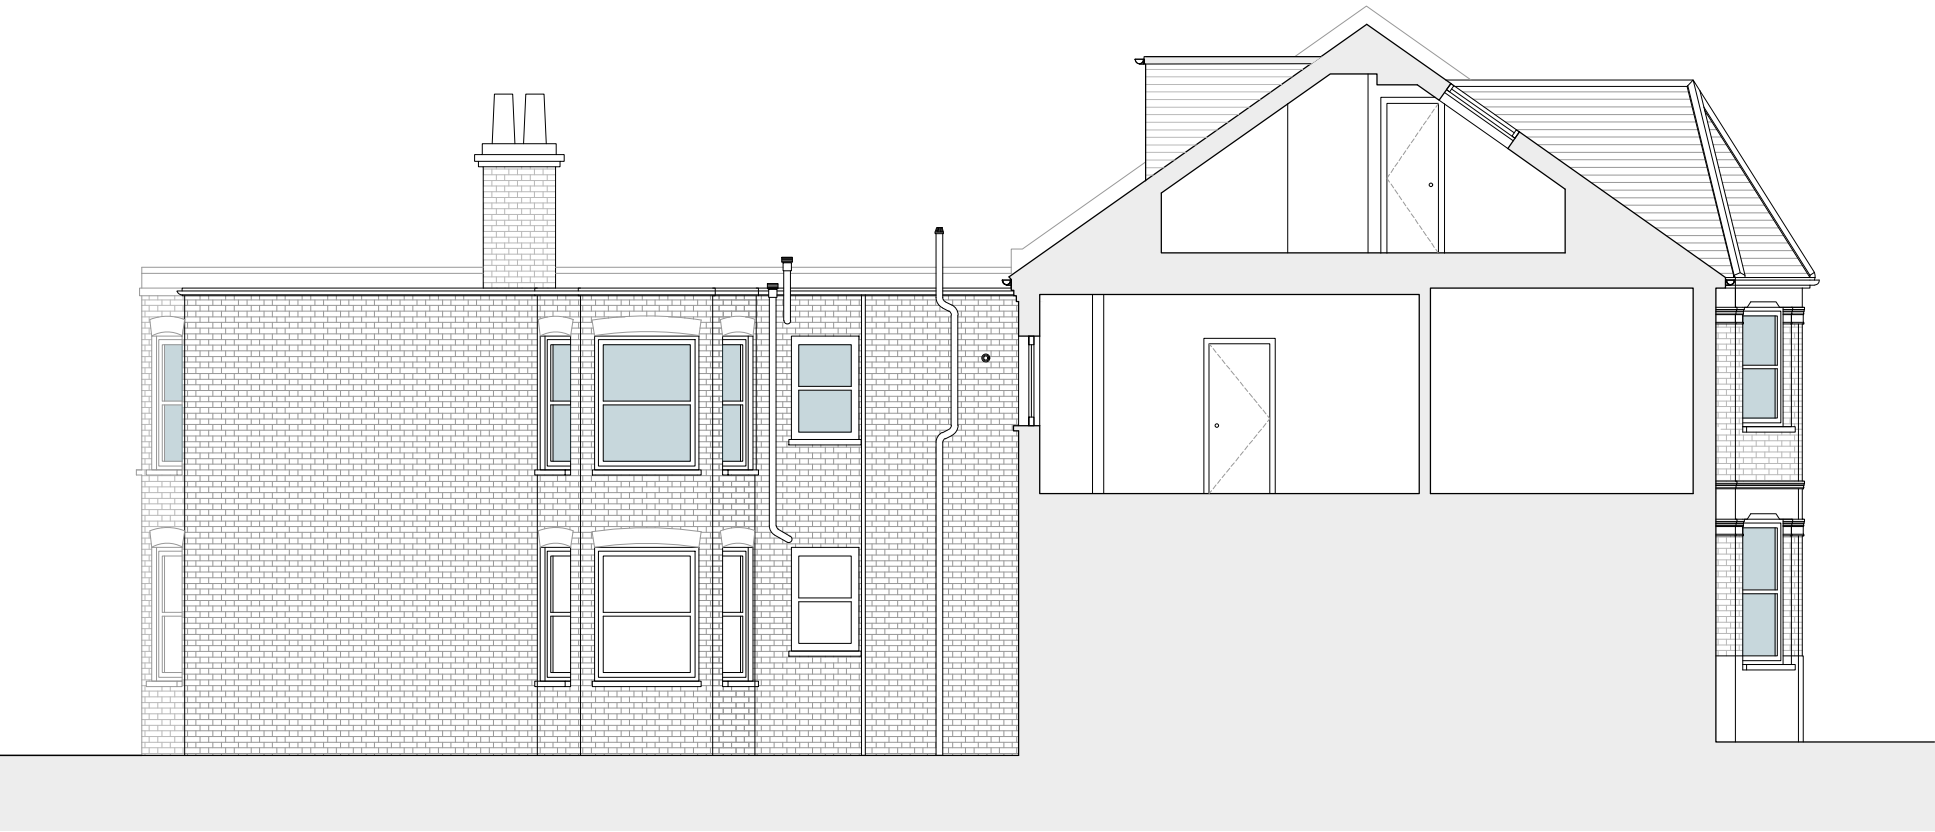

EXISTING SIDE ELEVATION / SECTION CC

This drawing is the copyright design of Freeman Ankerman Partnership Limited. It must not be copied or reproduced or used in any way without written permission from Freeman Ankerman Partnership Limited.


This drawing is prepared solely for design and planning submission purposes. It is not intended or suitable for either Building Regulations or Construction purposes and should not be used for such.

Freeman Ankerman Partnership Ltd



198 Providence Square ■ Jacob Street ■ London SE1 2DZ

e admin@fap-architects.co.uk
t 020 7394 2232

 

REV	BY	CHECKED	DATE
Notes: All dimensions to be checked on site Do not scale from drawings			
client			
project 1ST FLOOR FLAT, 118 INDERWICK ROAD N8 9JY			
drawing title EXISTNG REAR ELEVATION AND SIDE ELEVATION			scale at sheet 1:100 @ A3
issue purpose PLANNING APPLICATION			
project no. 2022-843	drawing no. 843-P/04		
sheet 1 OF 1	revision	north point	
drawn PD	checked by TDF		
signed	date DEC 2022		