

This drawing is the copyright design of Freeman Ankerman Partnership Limited. It must not be copied or reproduced or used in any way without written permission from Freeman Ankerman Partnership Limited.




This drawing is prepared solely for design and planning submission purposes. It is not intended or suitable for either Building Regulations or Construction purposes and should not be used for such.

Freeman Ankerman Partnership Ltd




198 Providence Square ■ Jacob Street ■ London SE1 2DZ


e admin@fap-architects.co.uk
t 020 7394 2232

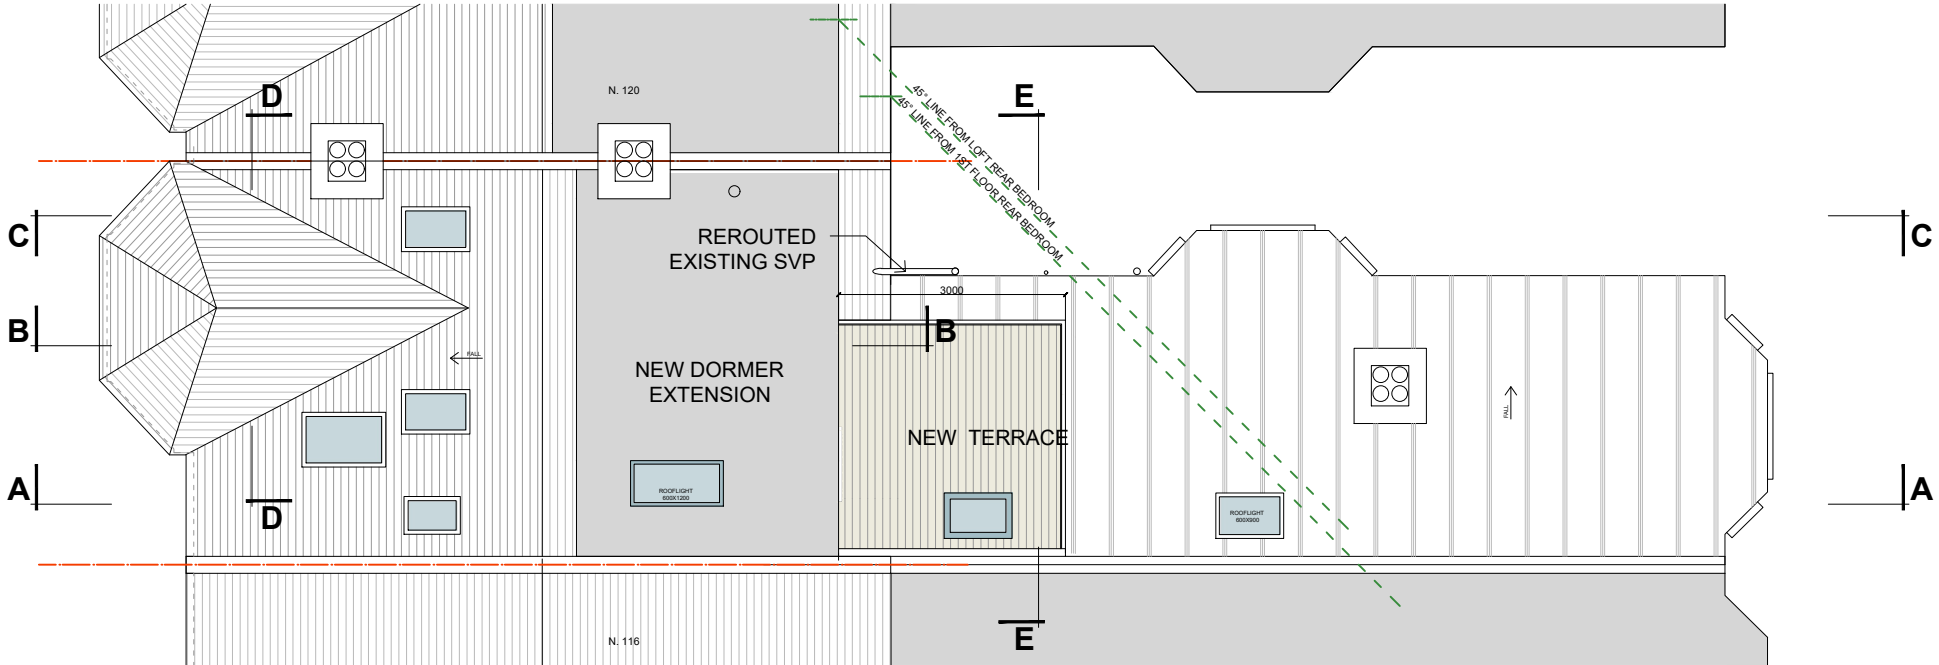  

PROPOSED ROOF PLAN
1:100

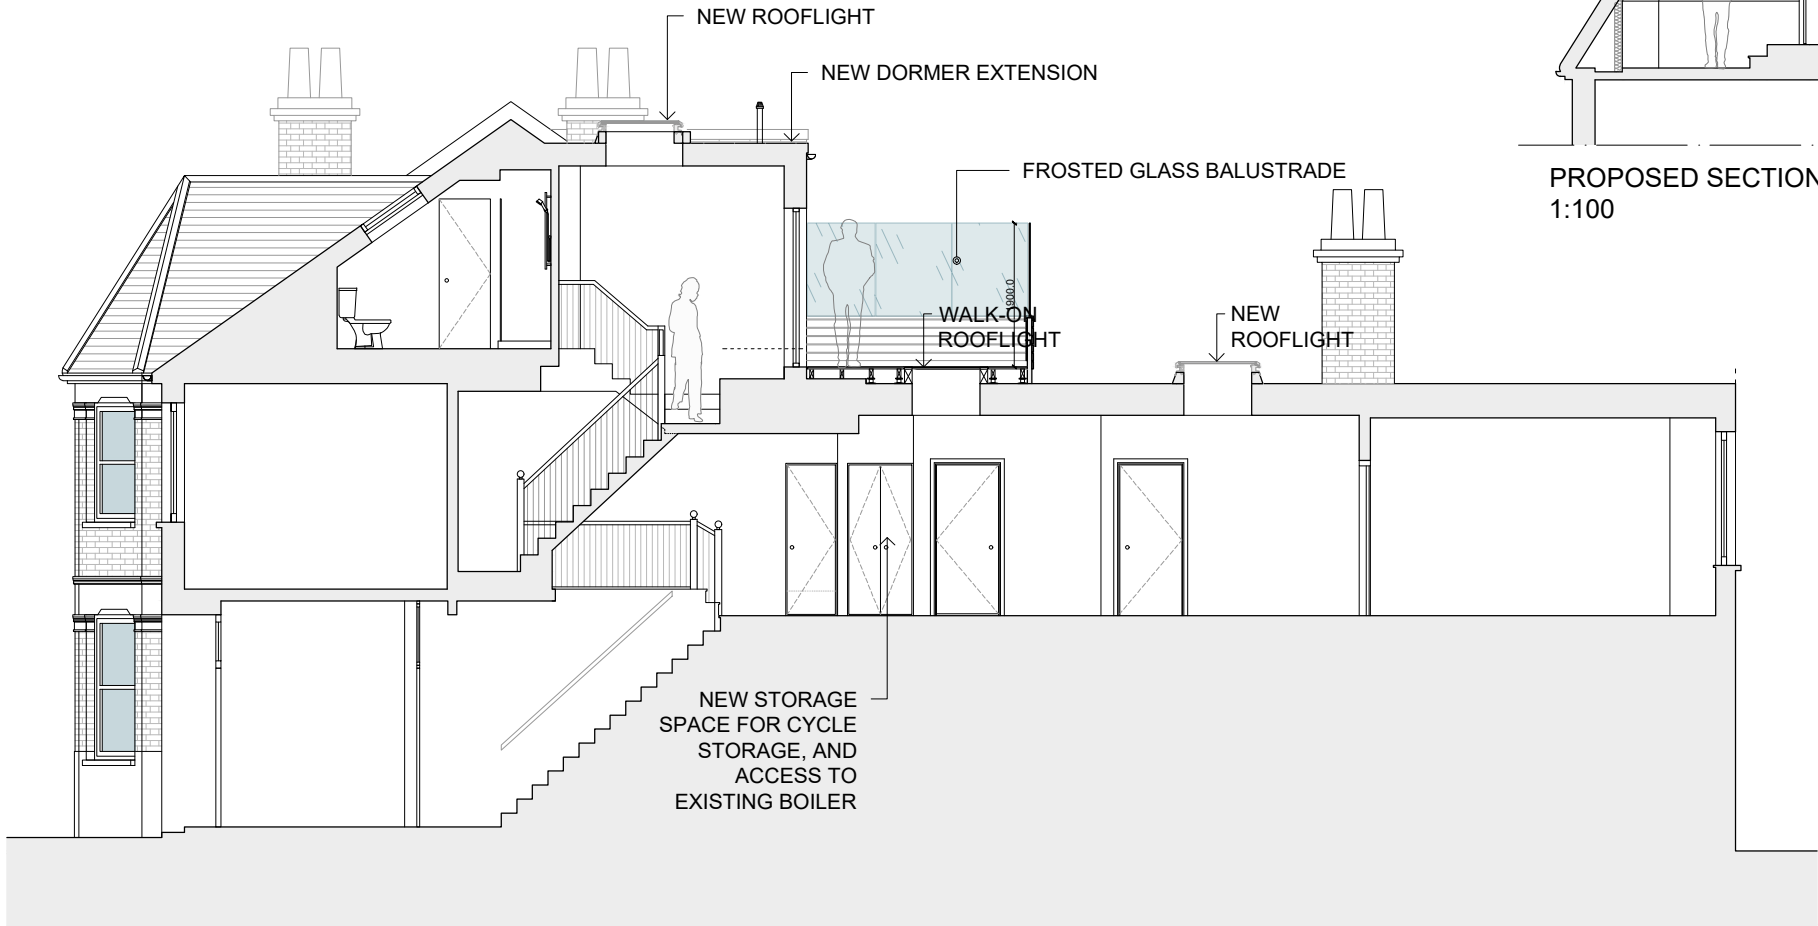

PROPOSED SECTION AA
1:100

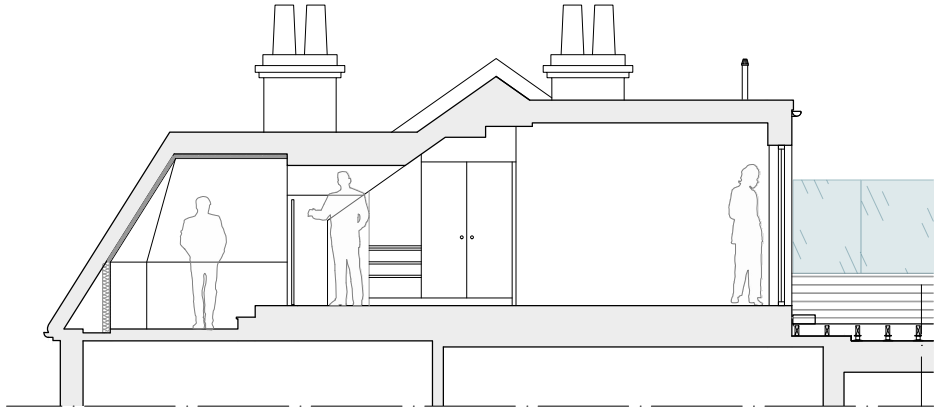

PROPOSED SECTION BB - ADDITIONAL STORAGE
1:100

REV	BY	CHECKED	DATE
A	PD	TDF	10/02/2023

REDUCTION IN LENGTH OF THE PROPOSED TERRACE TO 3M FROM DORMER EXTENSION RATHER FROM THE EAVES.
45 DEGREE LINES ADDED.

Notes: All dimensions to be checked on site
Do not scale from drawings

client

project
1ST FLOOR FLAT, 118 INDERWICK ROAD
N8

drawing title
PROPOSED
ROOF PLAN and
SECTION AA, and
SECTION BB

scale at sheet
1:100
@ A3

issue purpose
PLANNING APPLICATION

project no.
2022-843

drawing no.
843-P/06

sheet
1 OF 1

revision
A

north point

drawn
PD

checked by
TDF

signed

date
DEC 2022