


SITE SPECIFIC HAZARDS

IN ACCORDANCE WITH THE REQUIREMENTS OF THE CDM REGULATIONS 2007 THE FOLLOWING SIGNIFICANT RESIDUAL HAZARDS HAVE NOT BEEN DESIGNED OUT OF THIS PROJECT AND MUST BE TAKEN INTO CONSIDERATION BY CONTRACTORS PLANNING TO UNDERTAKE THE WORKS SHOWN ON THIS DRAWING:

Note: All dimensions shown on the drawings are indicative and should be checked prior to start of the works on site. It is the responsibility of the client to notify the Architect of any discrepancies

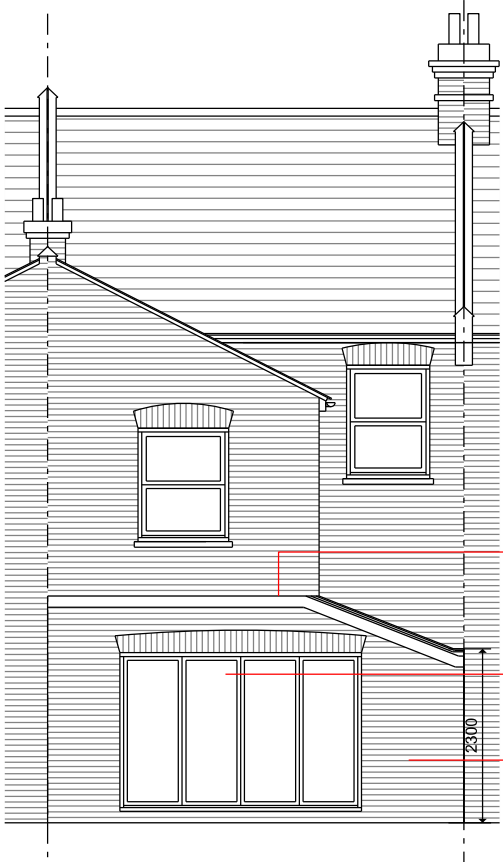


Proposed Rear Elevation


Pitched Roof
Flat roof
Upvc Double glazed window/door to match existing
Brick work to match existing



Proposed Side Elevation

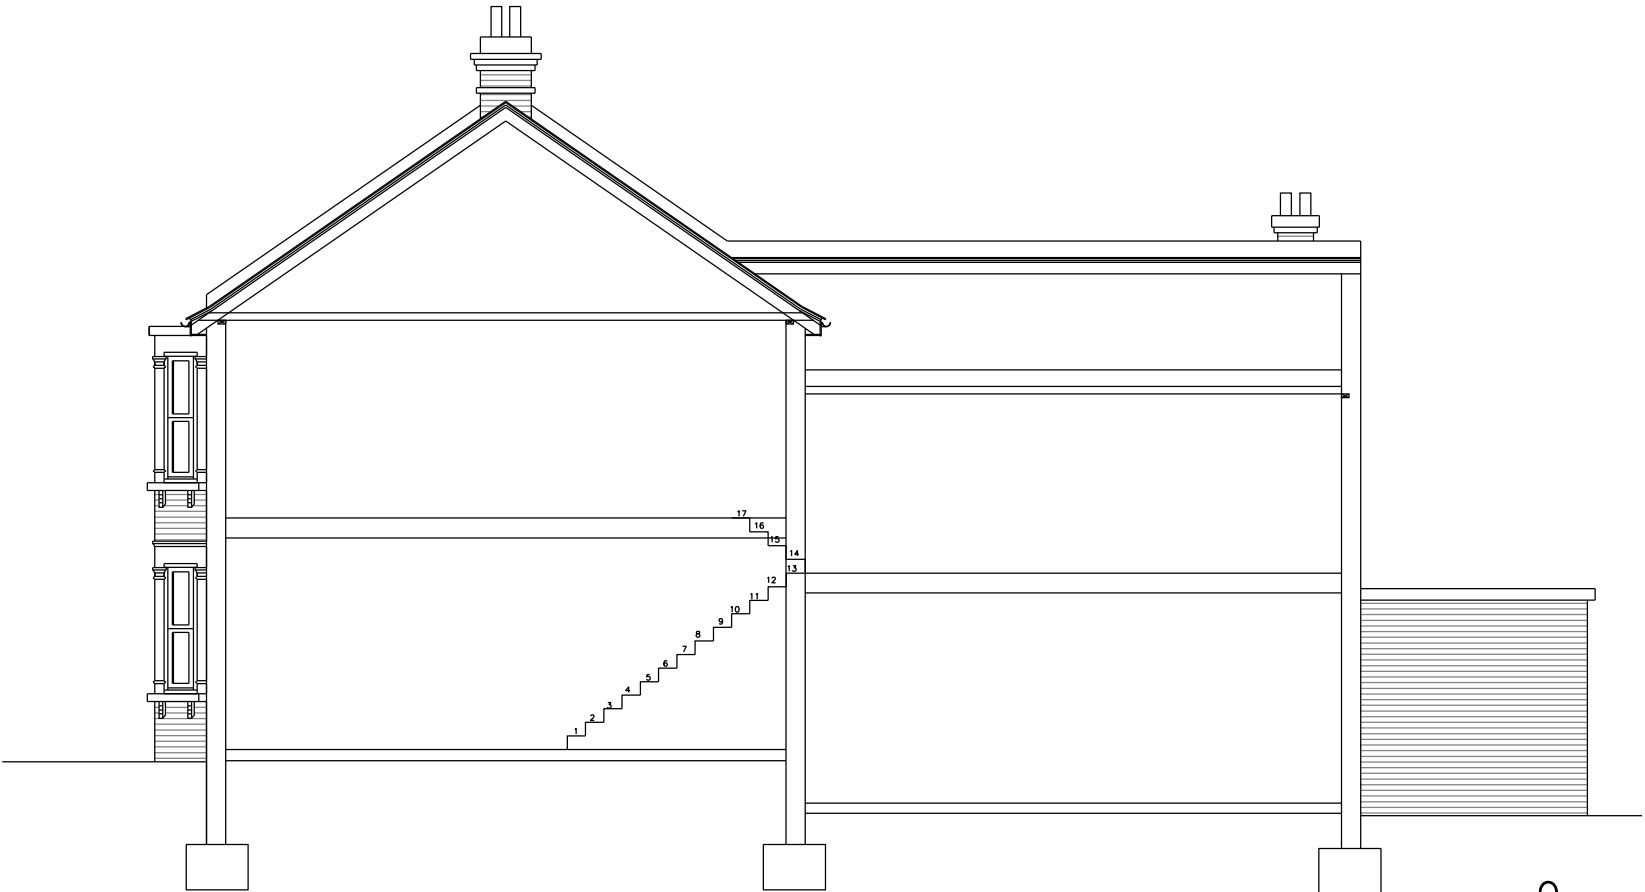

Proposed Side Elevation/Section

 

Scale Bar 1:100

A	22.01.23	Roof design amend	NM
REV	DATE	NOTES	INIT.
CLIENT			
M&B LAND INVESTMENT LTD			
PROJECT			
SINGLE STOREY REAR/SIDE EXTENSION AT 82 GF UNITINDERWICK ROAD, LONDON N8 9JY			
DRAWING TITLE			
ELEVATIONS			
AS PROPOSED			
STATUS			
PLANNING			
DATE	DRAWN	CHECK	SCALE @ A3
28.10.22	NM		1:100
PROJECT NUMBER	UNIT / BLOCK	Q / SPB CODE	TYPE & NUMBER
221004	L	014	A
DRAWING NO.			
Site Location Plans	L	GA Plans	P
Sections	S	Details	D
		Elevations	E
		Party Colour	C
Marood Architects			
43 VINCENT ROAD, DAGENHAM, RM9 6AS			
T: 07737271335			
Email: info@marood-architects.com			
Web: www.marood-architects.com			