



Datum: 80.00

Existing Front Elevation - South




Datum: 80.00m

Existing Rear Elevation - North




Datum: 80.00m

Existing Side Elevation/Section - West

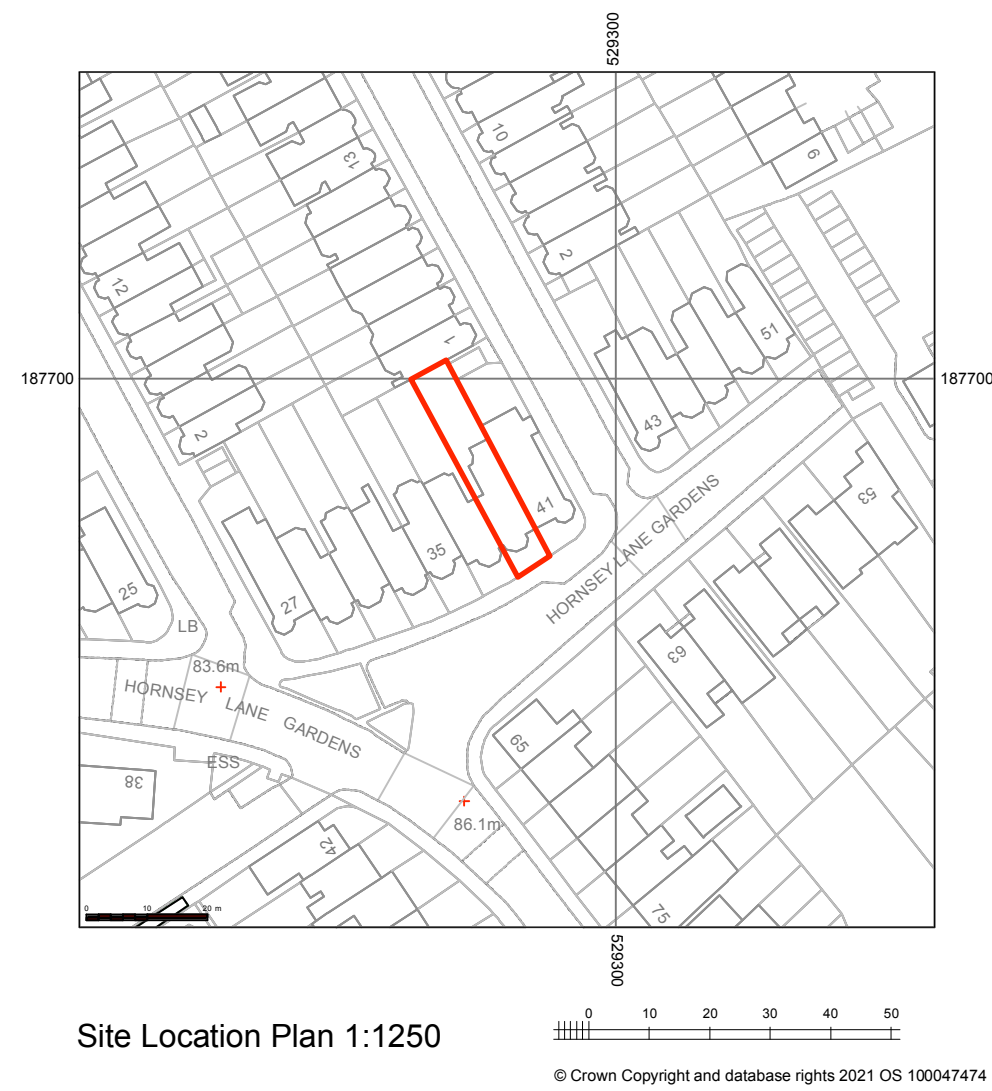


Site Location Plan 1:1250




© Crown Copyright and database rights 2021 OS 100047474

 


NOTES

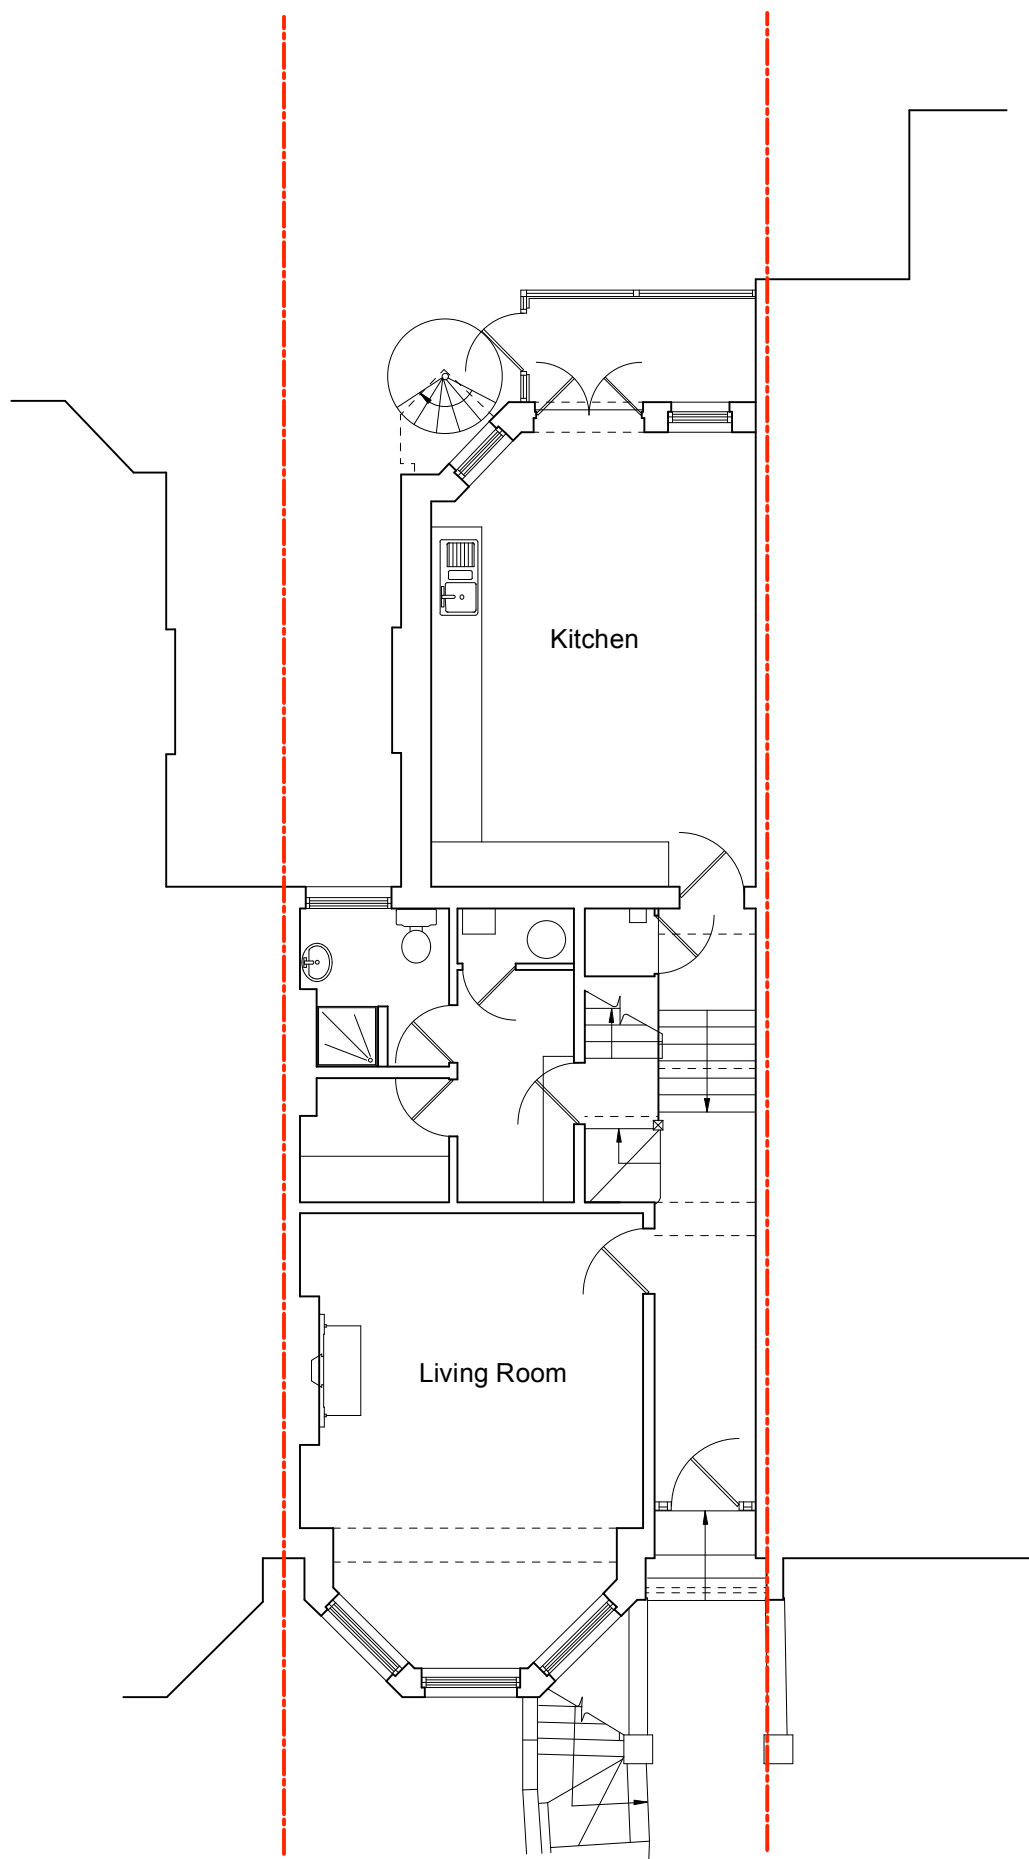


Existing Ground Floor Plan

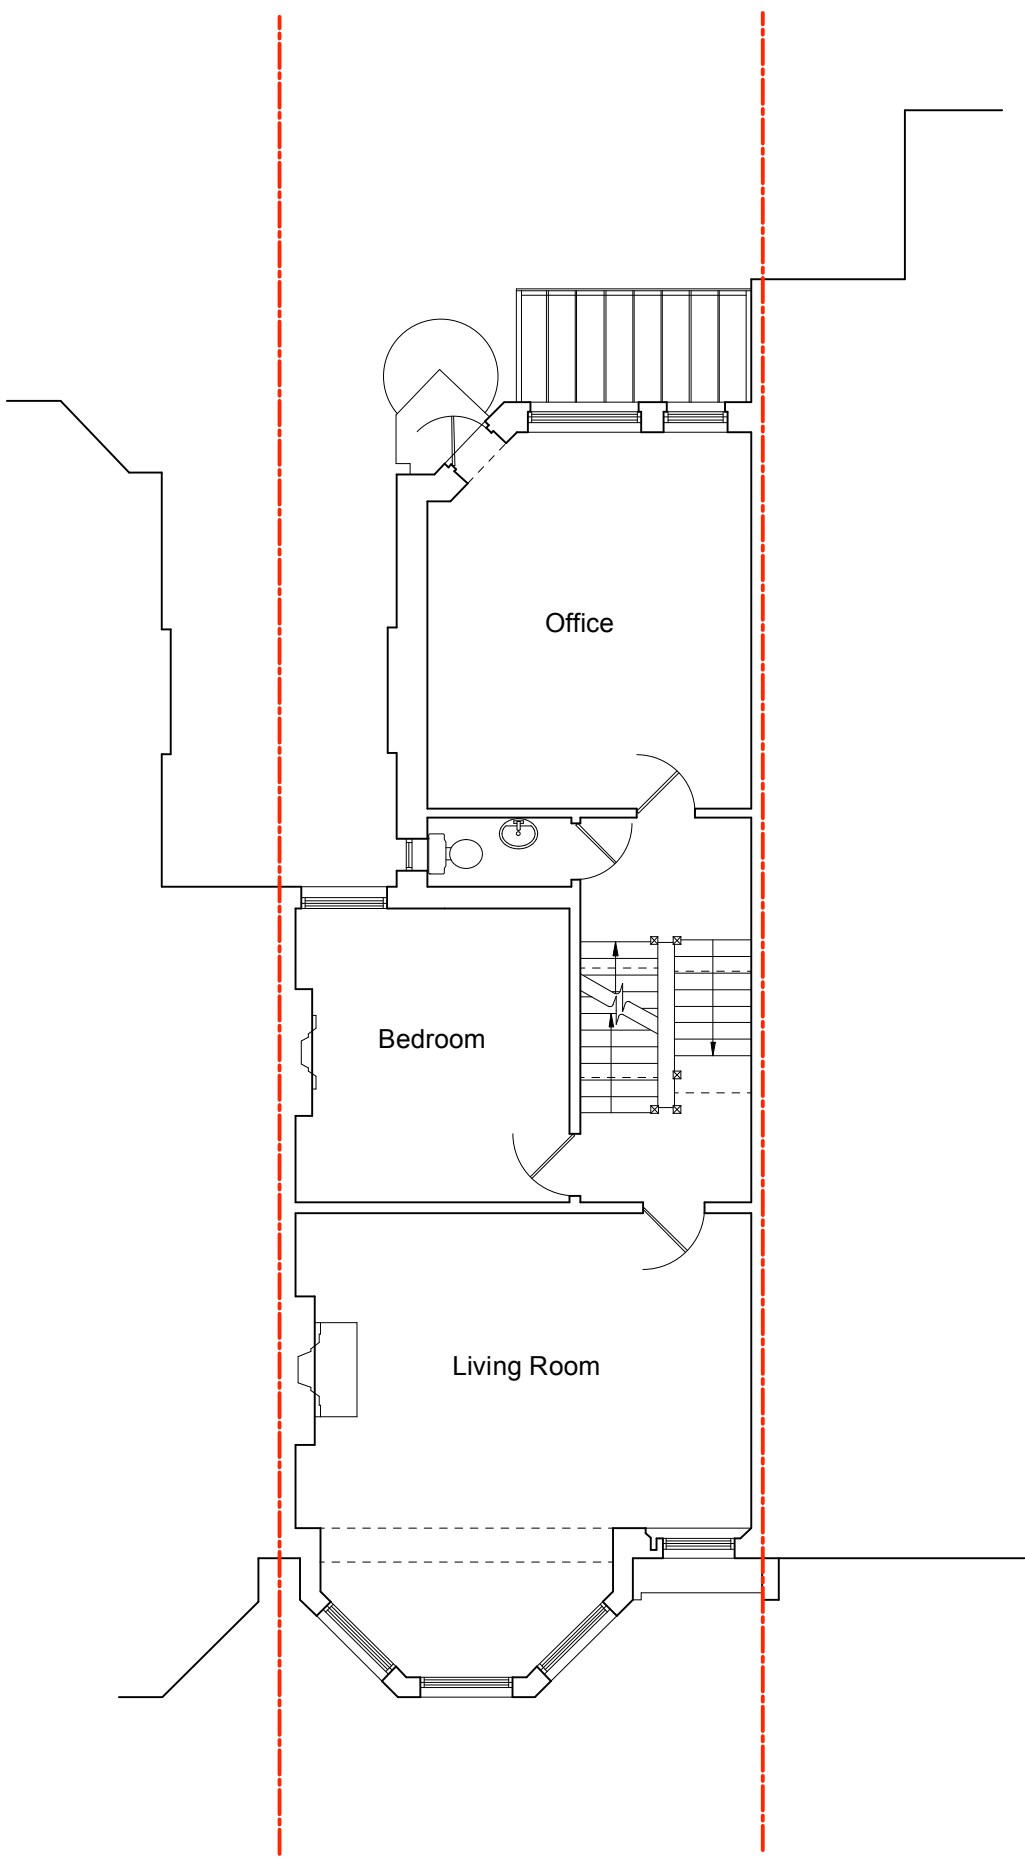  

Existing First Floor Plan

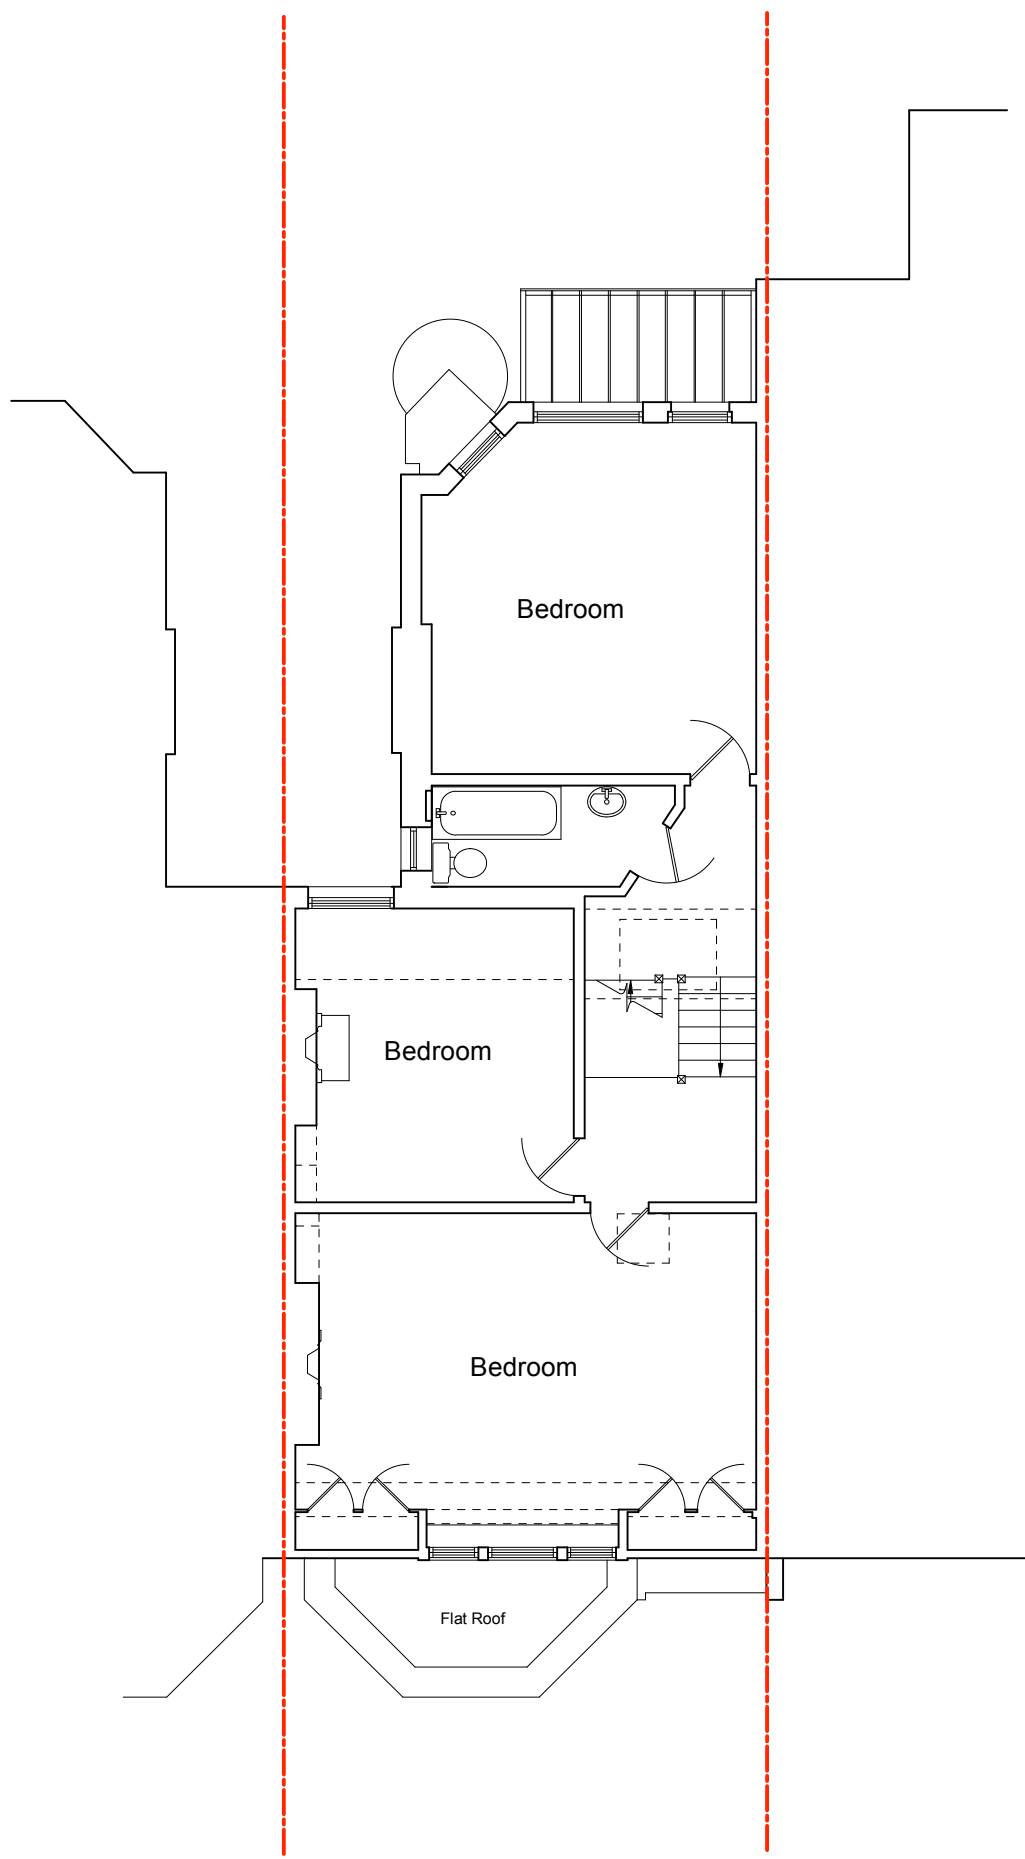

Existing Second Floor Plan

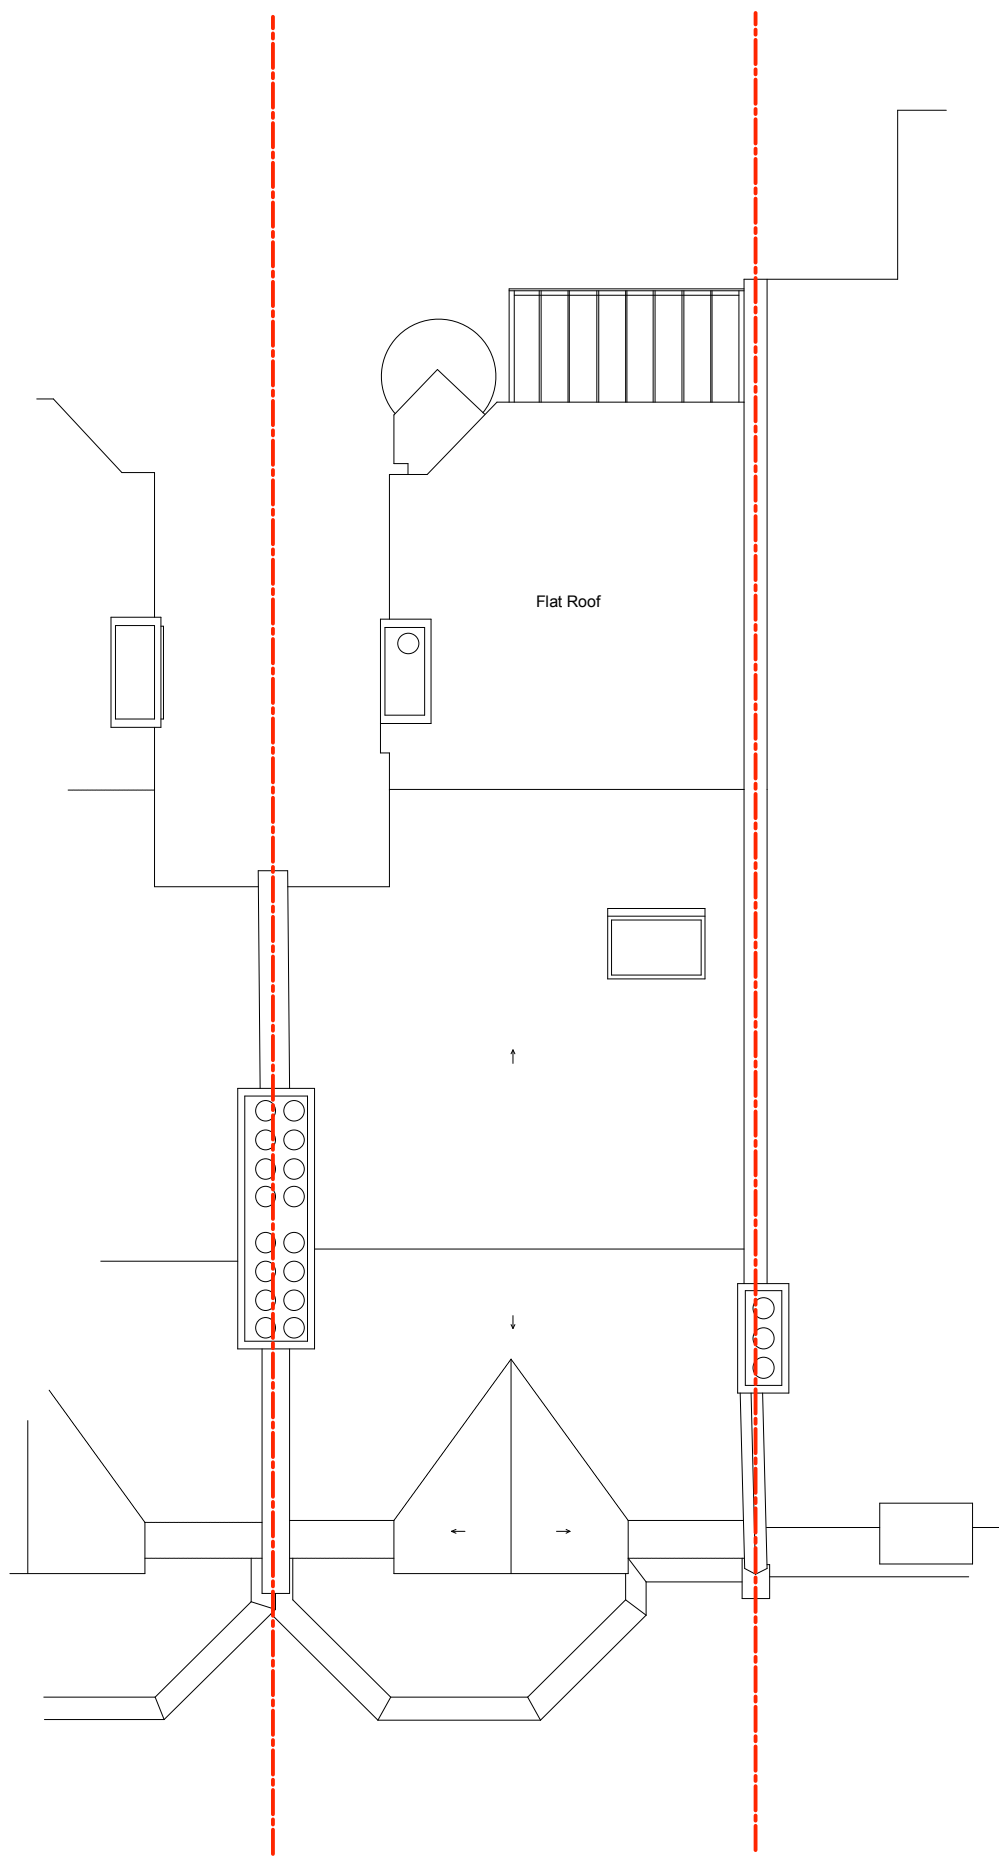

Existing Roof Plan

REVISIONS

Jon Richards Architectural Design

Jasmine House info@jrad.co.uk
1 Red House Paddock www.jrad.co.uk
Tallington PE9 4RG +44 (0) 7970 288376

CLIENT

Heverin and Douglas

PROJECT

39 Hornsey Lane Gardens
London
N6 5NY

DRAWING TITLE

Existing Plans, Elevations and Section

SCALE

1:100 @ A1

DATE

January 2023

DRAWING NO

HLG-EX-PL-01

REV