


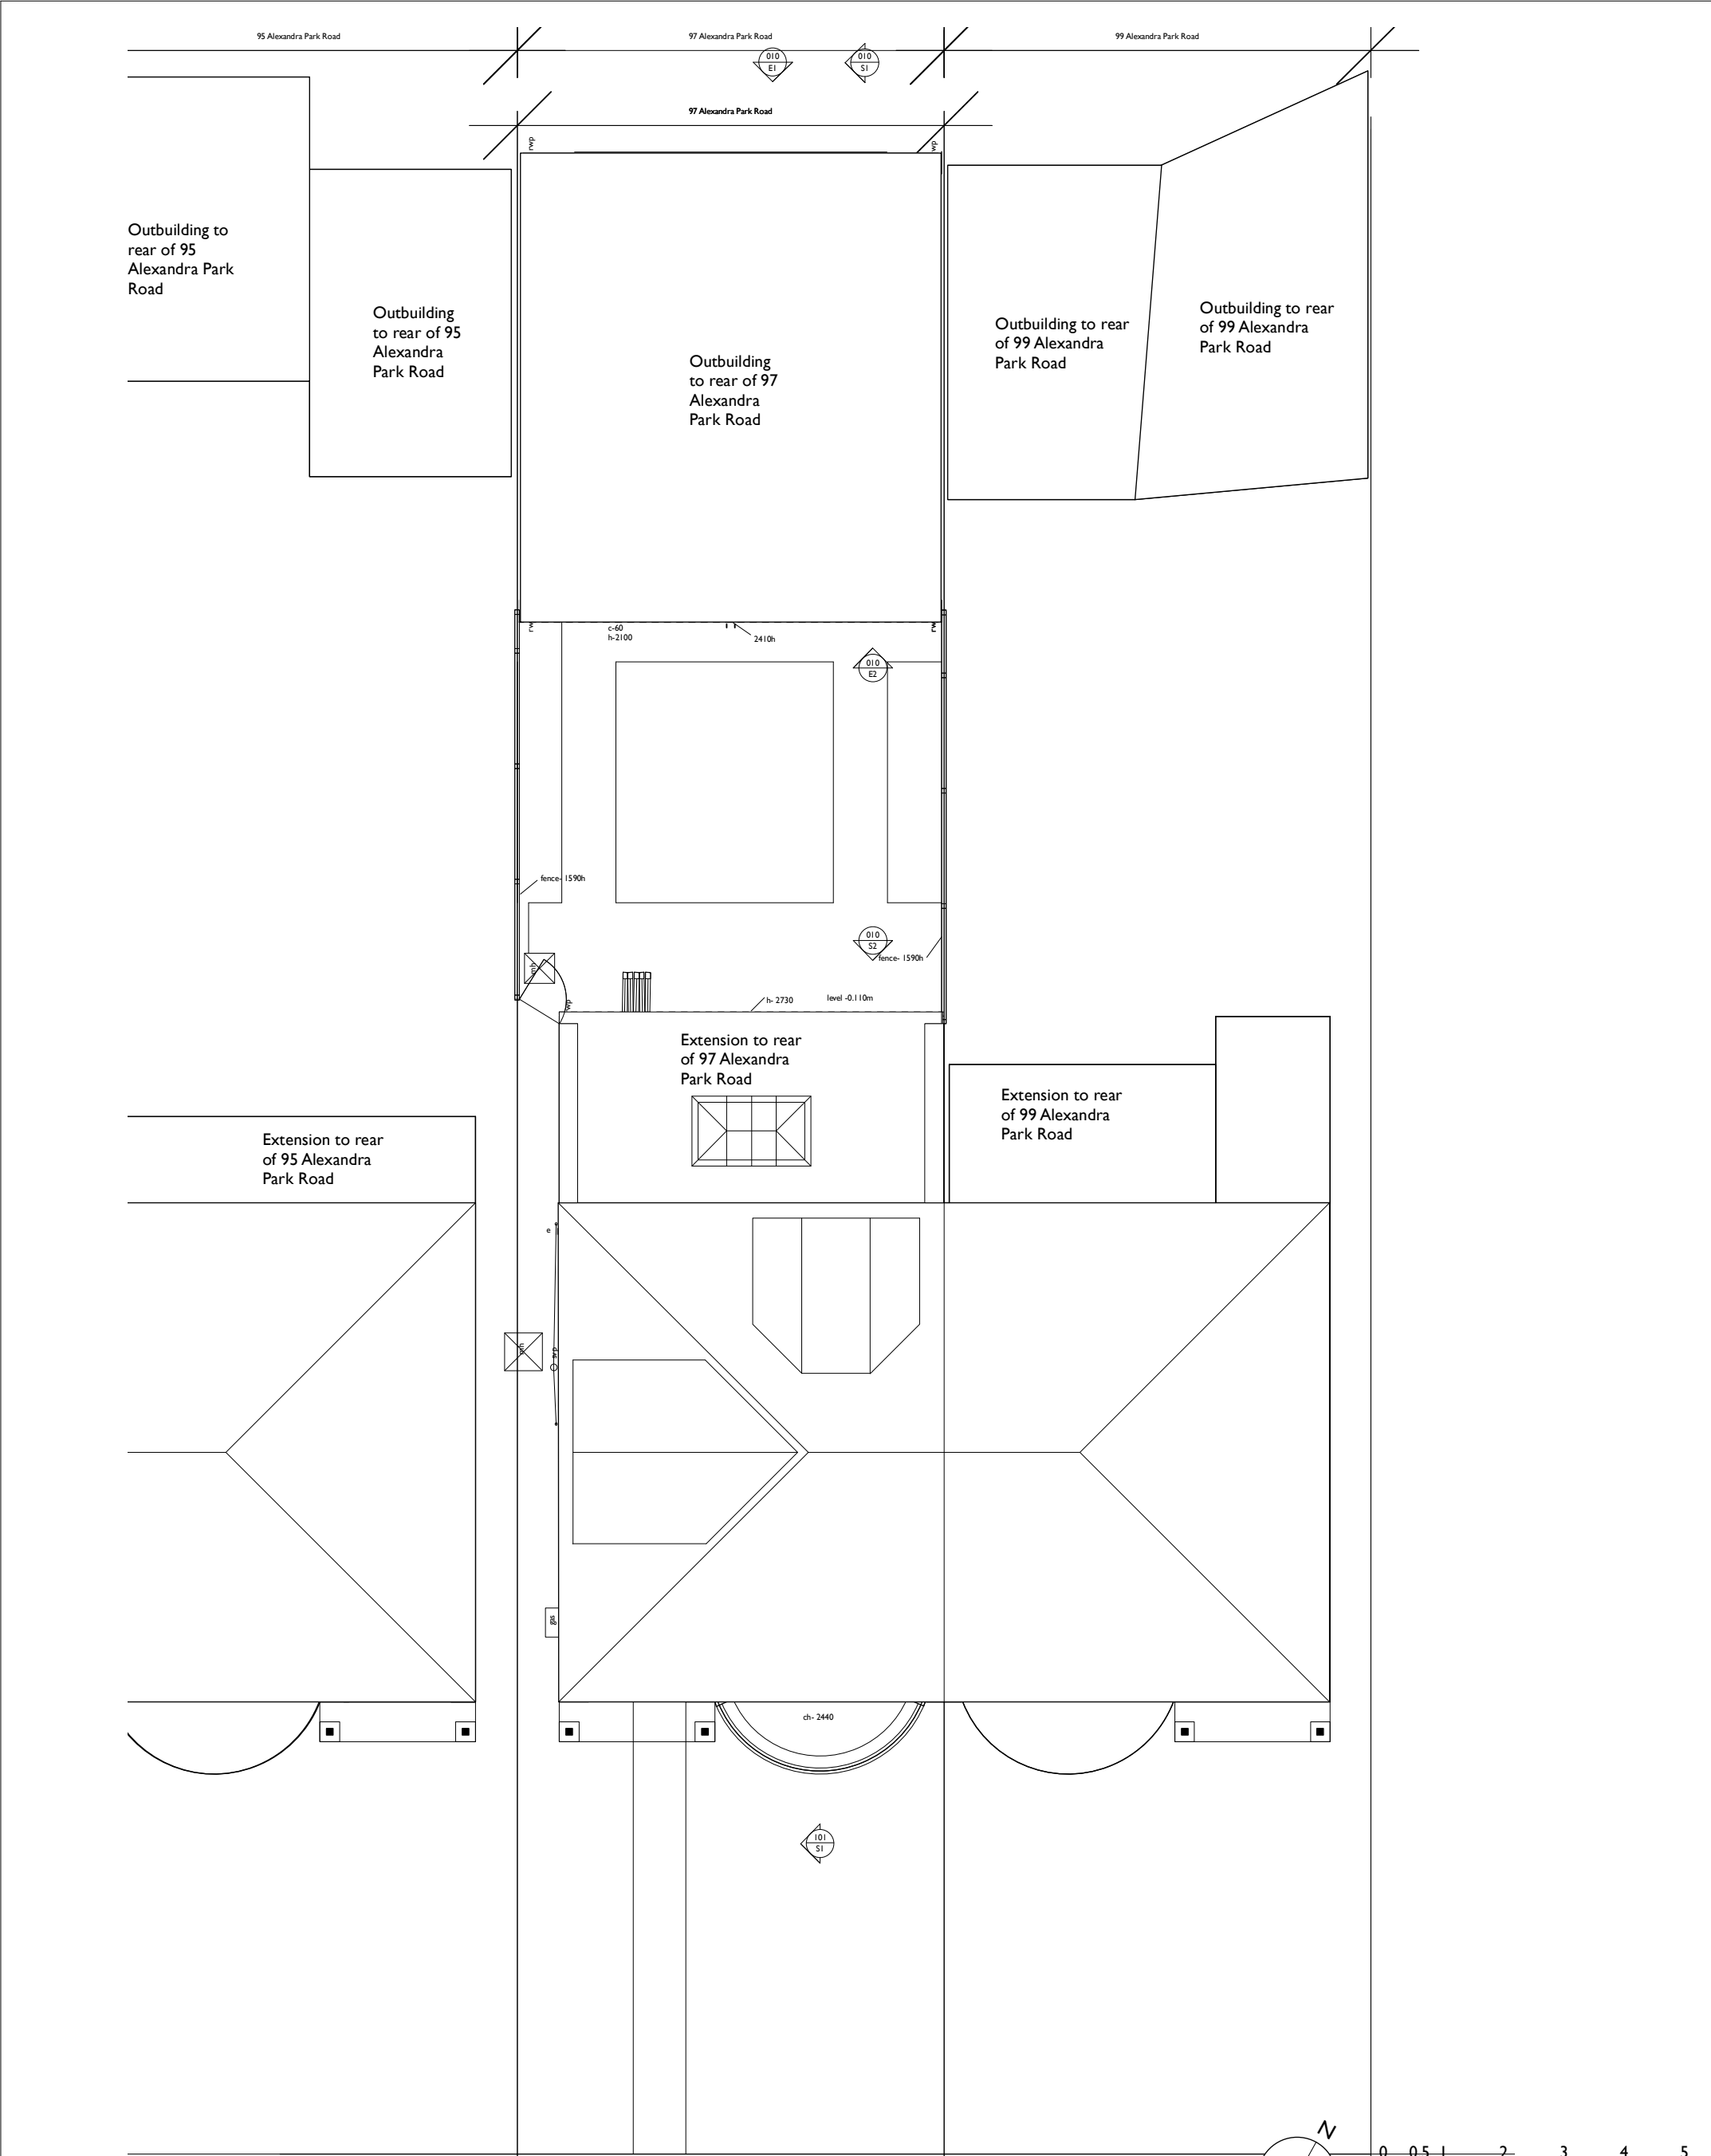

ROOF PLAN AS EXISTING 1:100

DO NOT SCALE FROM THIS DRAWING THIS DRAWING IS COPYRIGHT	220923 Issued for planning approval PLI	NOTES:	Jonathan Dawes Architect 77 Sydney Road London N10 2LY m 07748 967717 e dawes_jo@icloud.com	PROJECT: 97 Alexandra Park Road N10	Scale: 1:100 @A3	Drawn By: jd
	Date: Description: Rev:			DRAWING TITLE: Roof Plan as existing	Date: 091220	Checked By: -
	DRAWING STATUS: ISSUED FOR APPROVAL issued only for purpose indicated			Dwg No: 092/ 002	Rev: PLI	

