


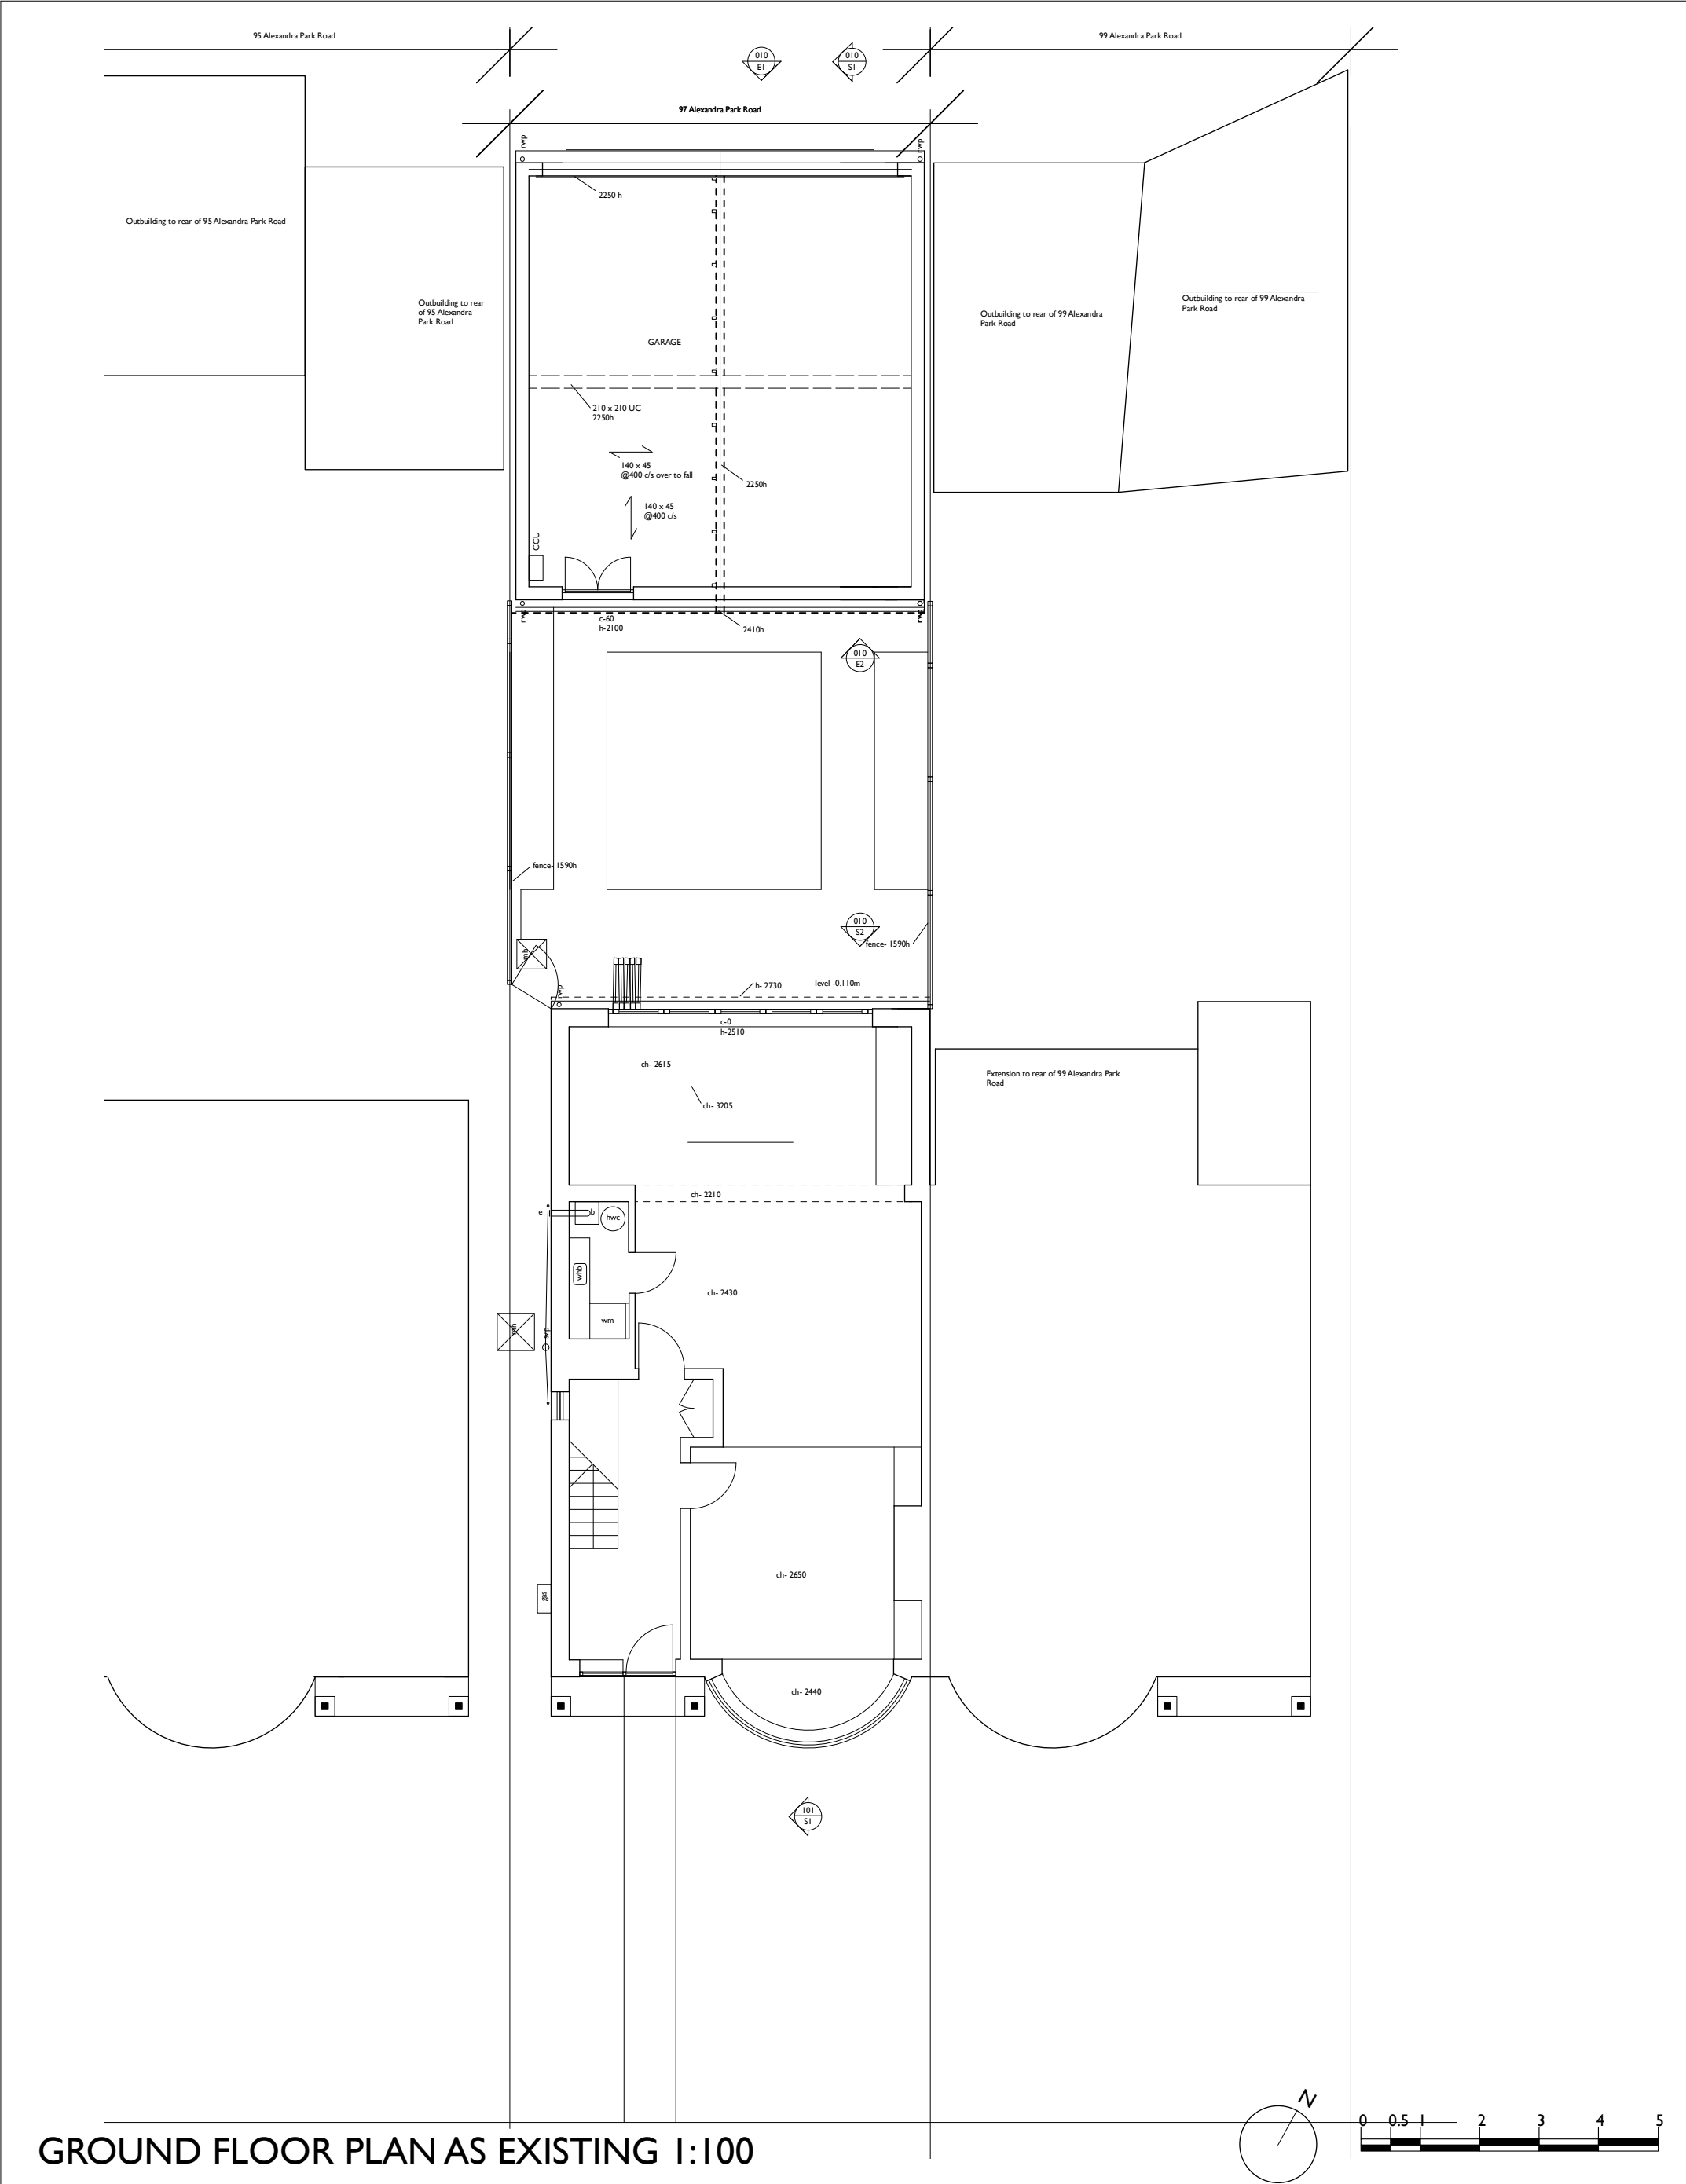

		NOTES:	Jonathan Dawes Architect 77 Sydney Road London N10 2LY	PROJECT: 97 Alexandra Park Road N10	Scale: 1:100 @A3	Drawn By: jd
	220923 Issued for Planning Approval PLI			DRAWING TITLE: Ground Floor Plan as existing	Date: 091220	Checked By: -
DO NOT SCALE FROM THIS DRAWING THIS DRAWING IS COPYRIGHT	DRAWING STATUS: ISSUED FOR APPROVAL issued only for purpose indicated				Dwg No: 092/ 001	Rev: PLI

