



Drawing Key:

- Red Line Boundary
- To be demolished

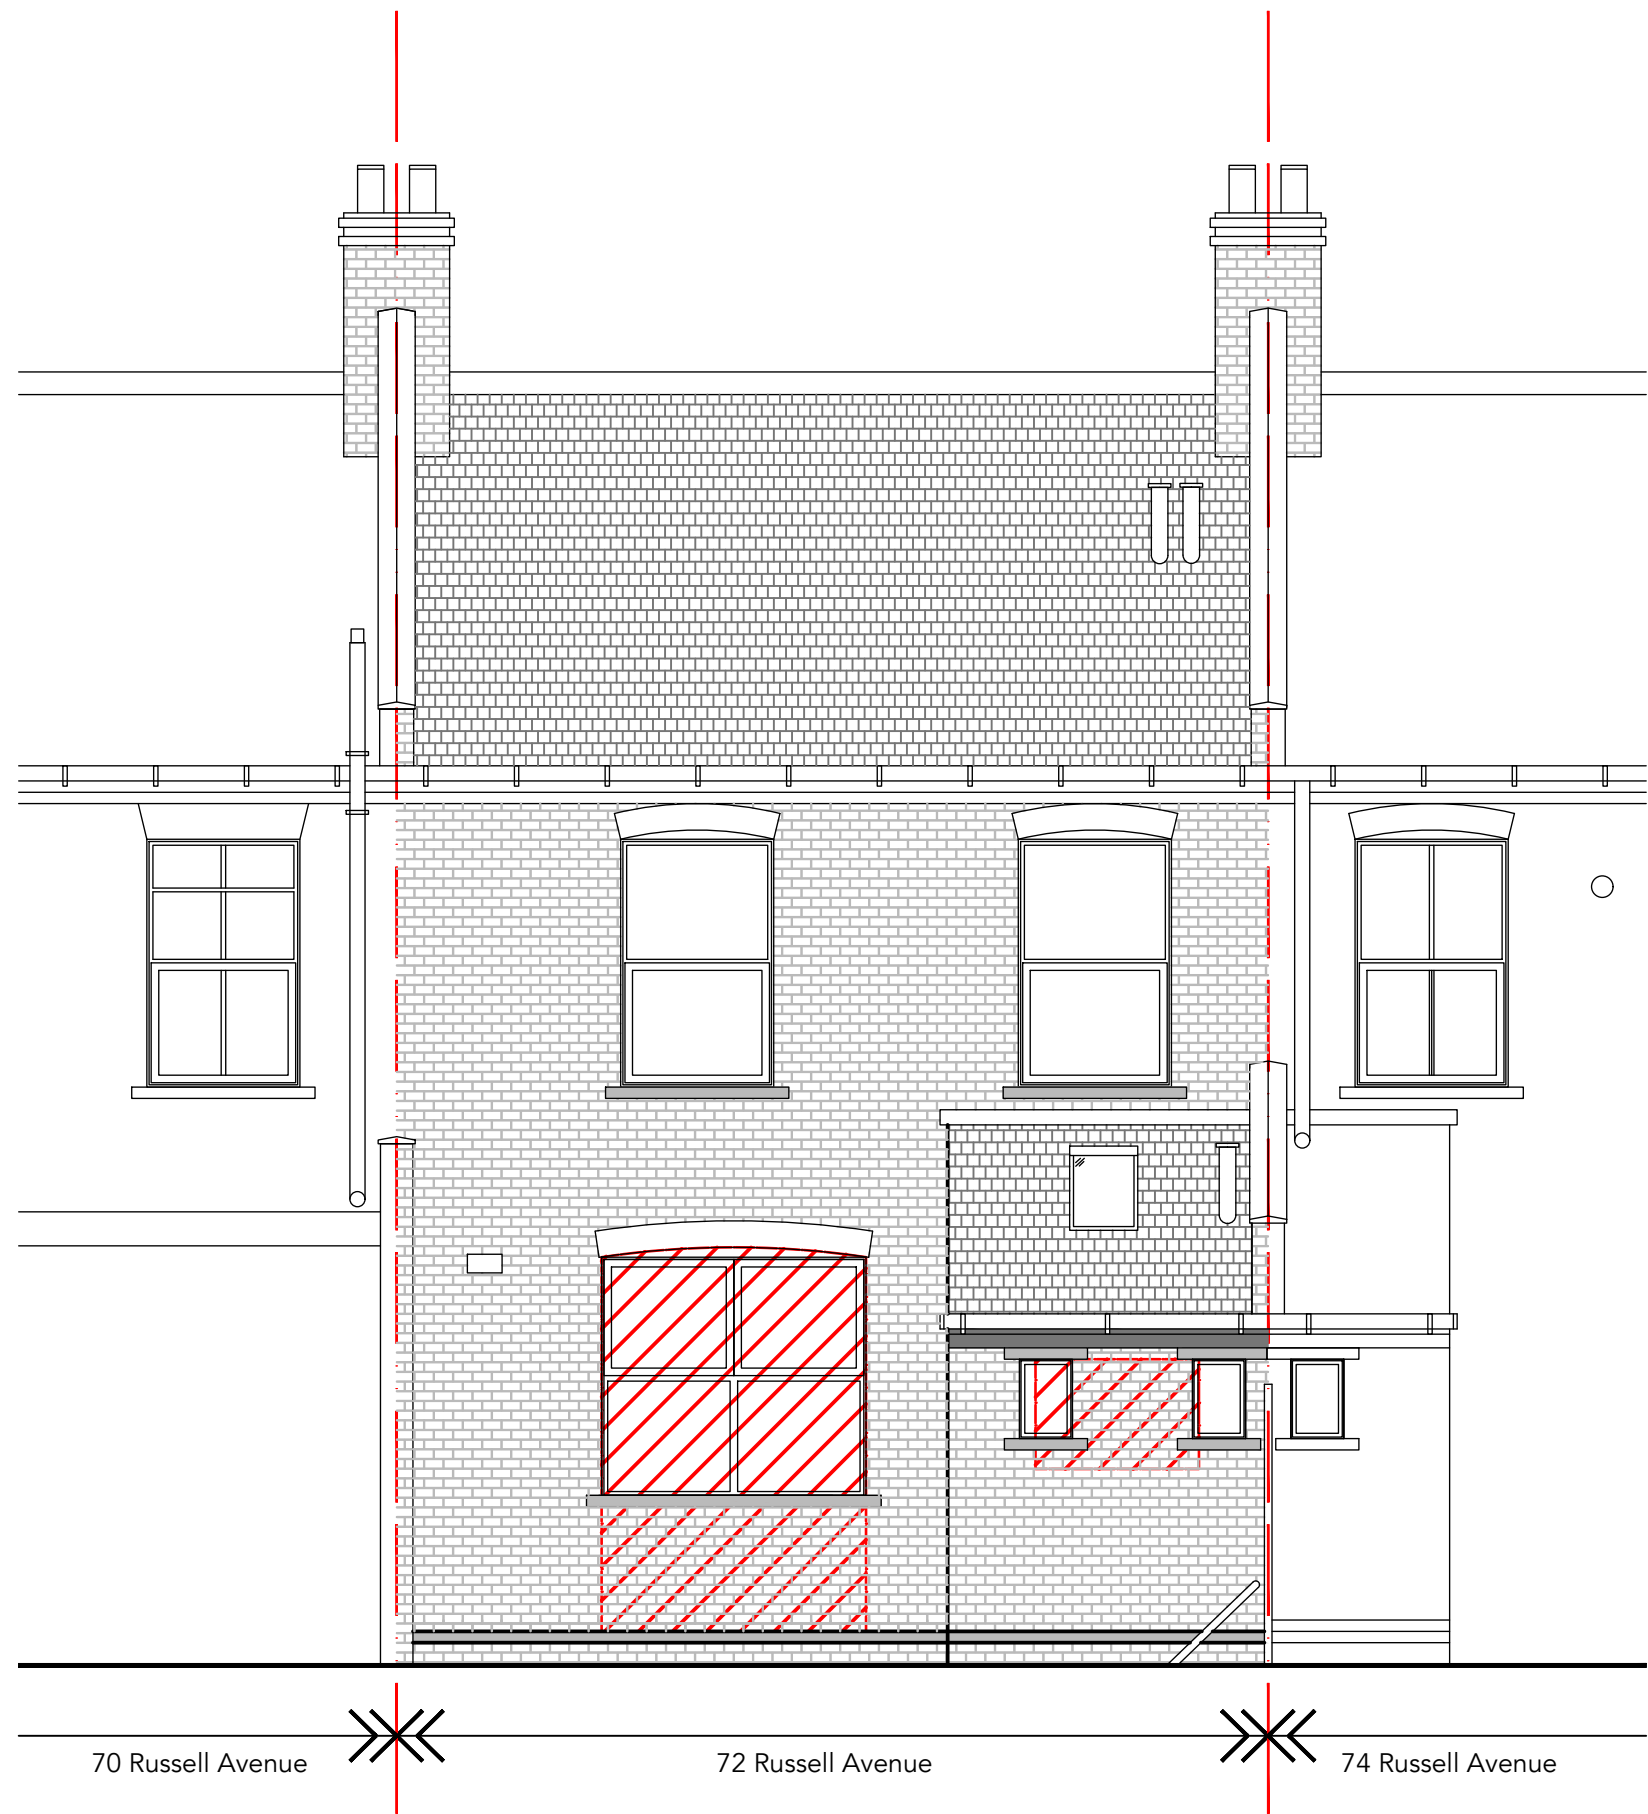


Existing South Elevation

Scale 1:50 @ A1

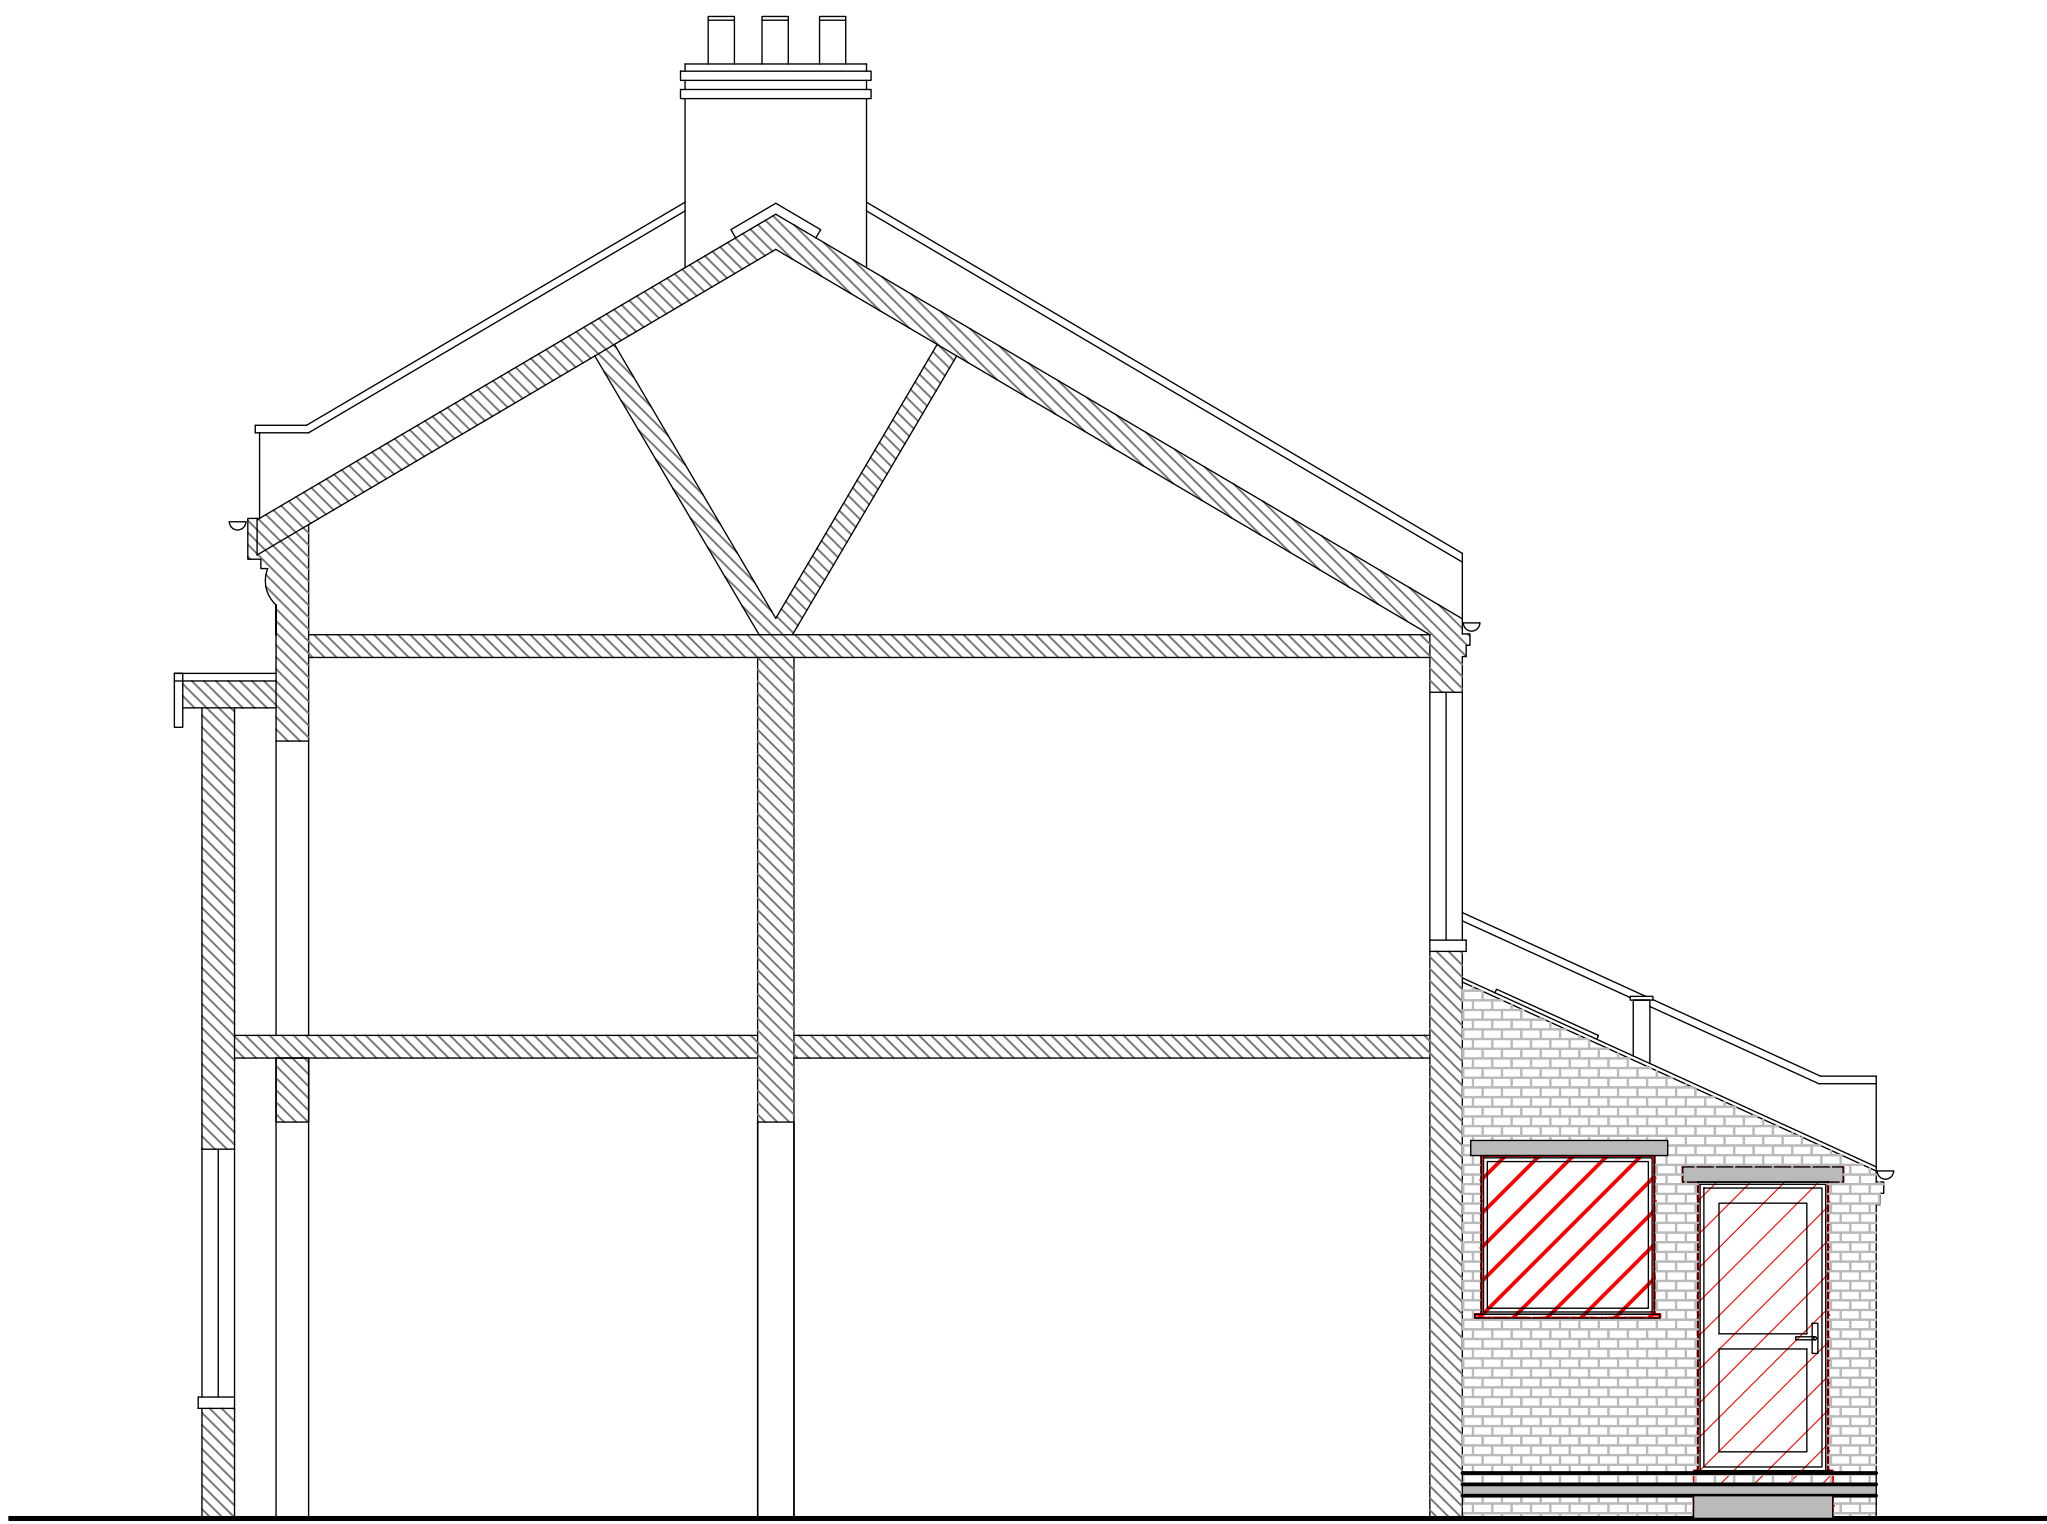

Existing West Elevation

Scale 1:50 @ A1

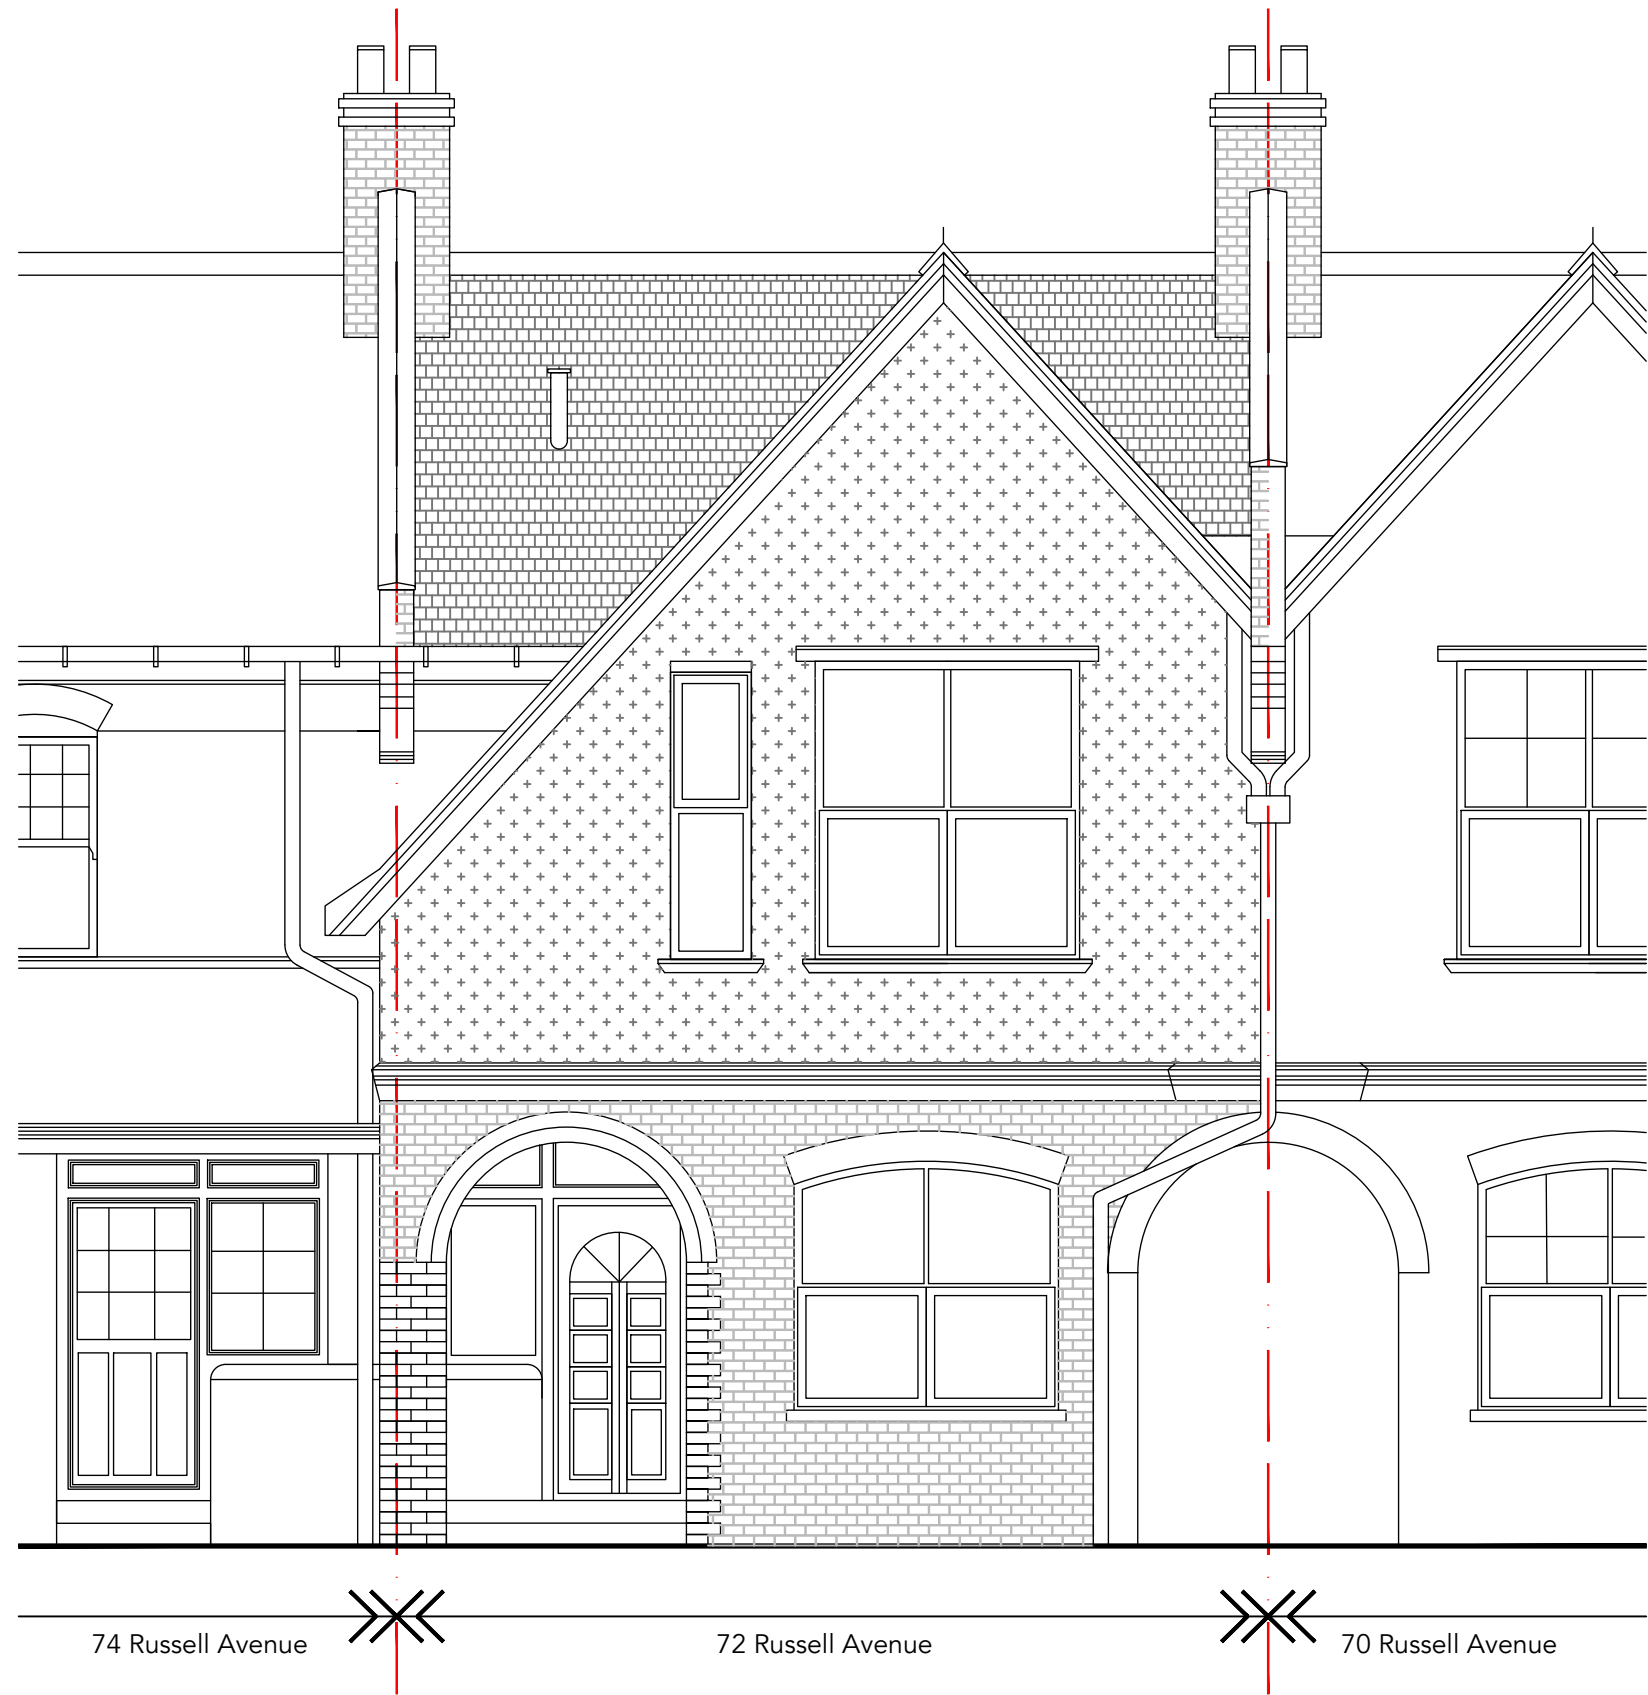

Existing North Elevation

Scale 1:50 @ A1

do not scale from this drawing all dimensions in millimetres contractor to confirm all dimensions on site any discrepancies to be notified to the draughtsperson in writing before work commences this drawing is copyright of BanfieldWood LLP	Revisions A - Planning Submission - 22.11.2022 B - East elevation renamed "west" in accordance with planning officers comments - 15.02.2023	Planning Submission	Drawing Title Existing Building Elevations	Drawing no. 20036-A-102	BANFIELD WOOD LLP Project Contact Matthew Wood - matthew@banfieldwood.com (+44)7798808622
			Project 72 Russell Avenue London, N22 6PS	Scale As Noted	