


Drawing Key:

- Red Line Boundary
- New works



Proposed South Elevation
Scale 1:50 @ A1

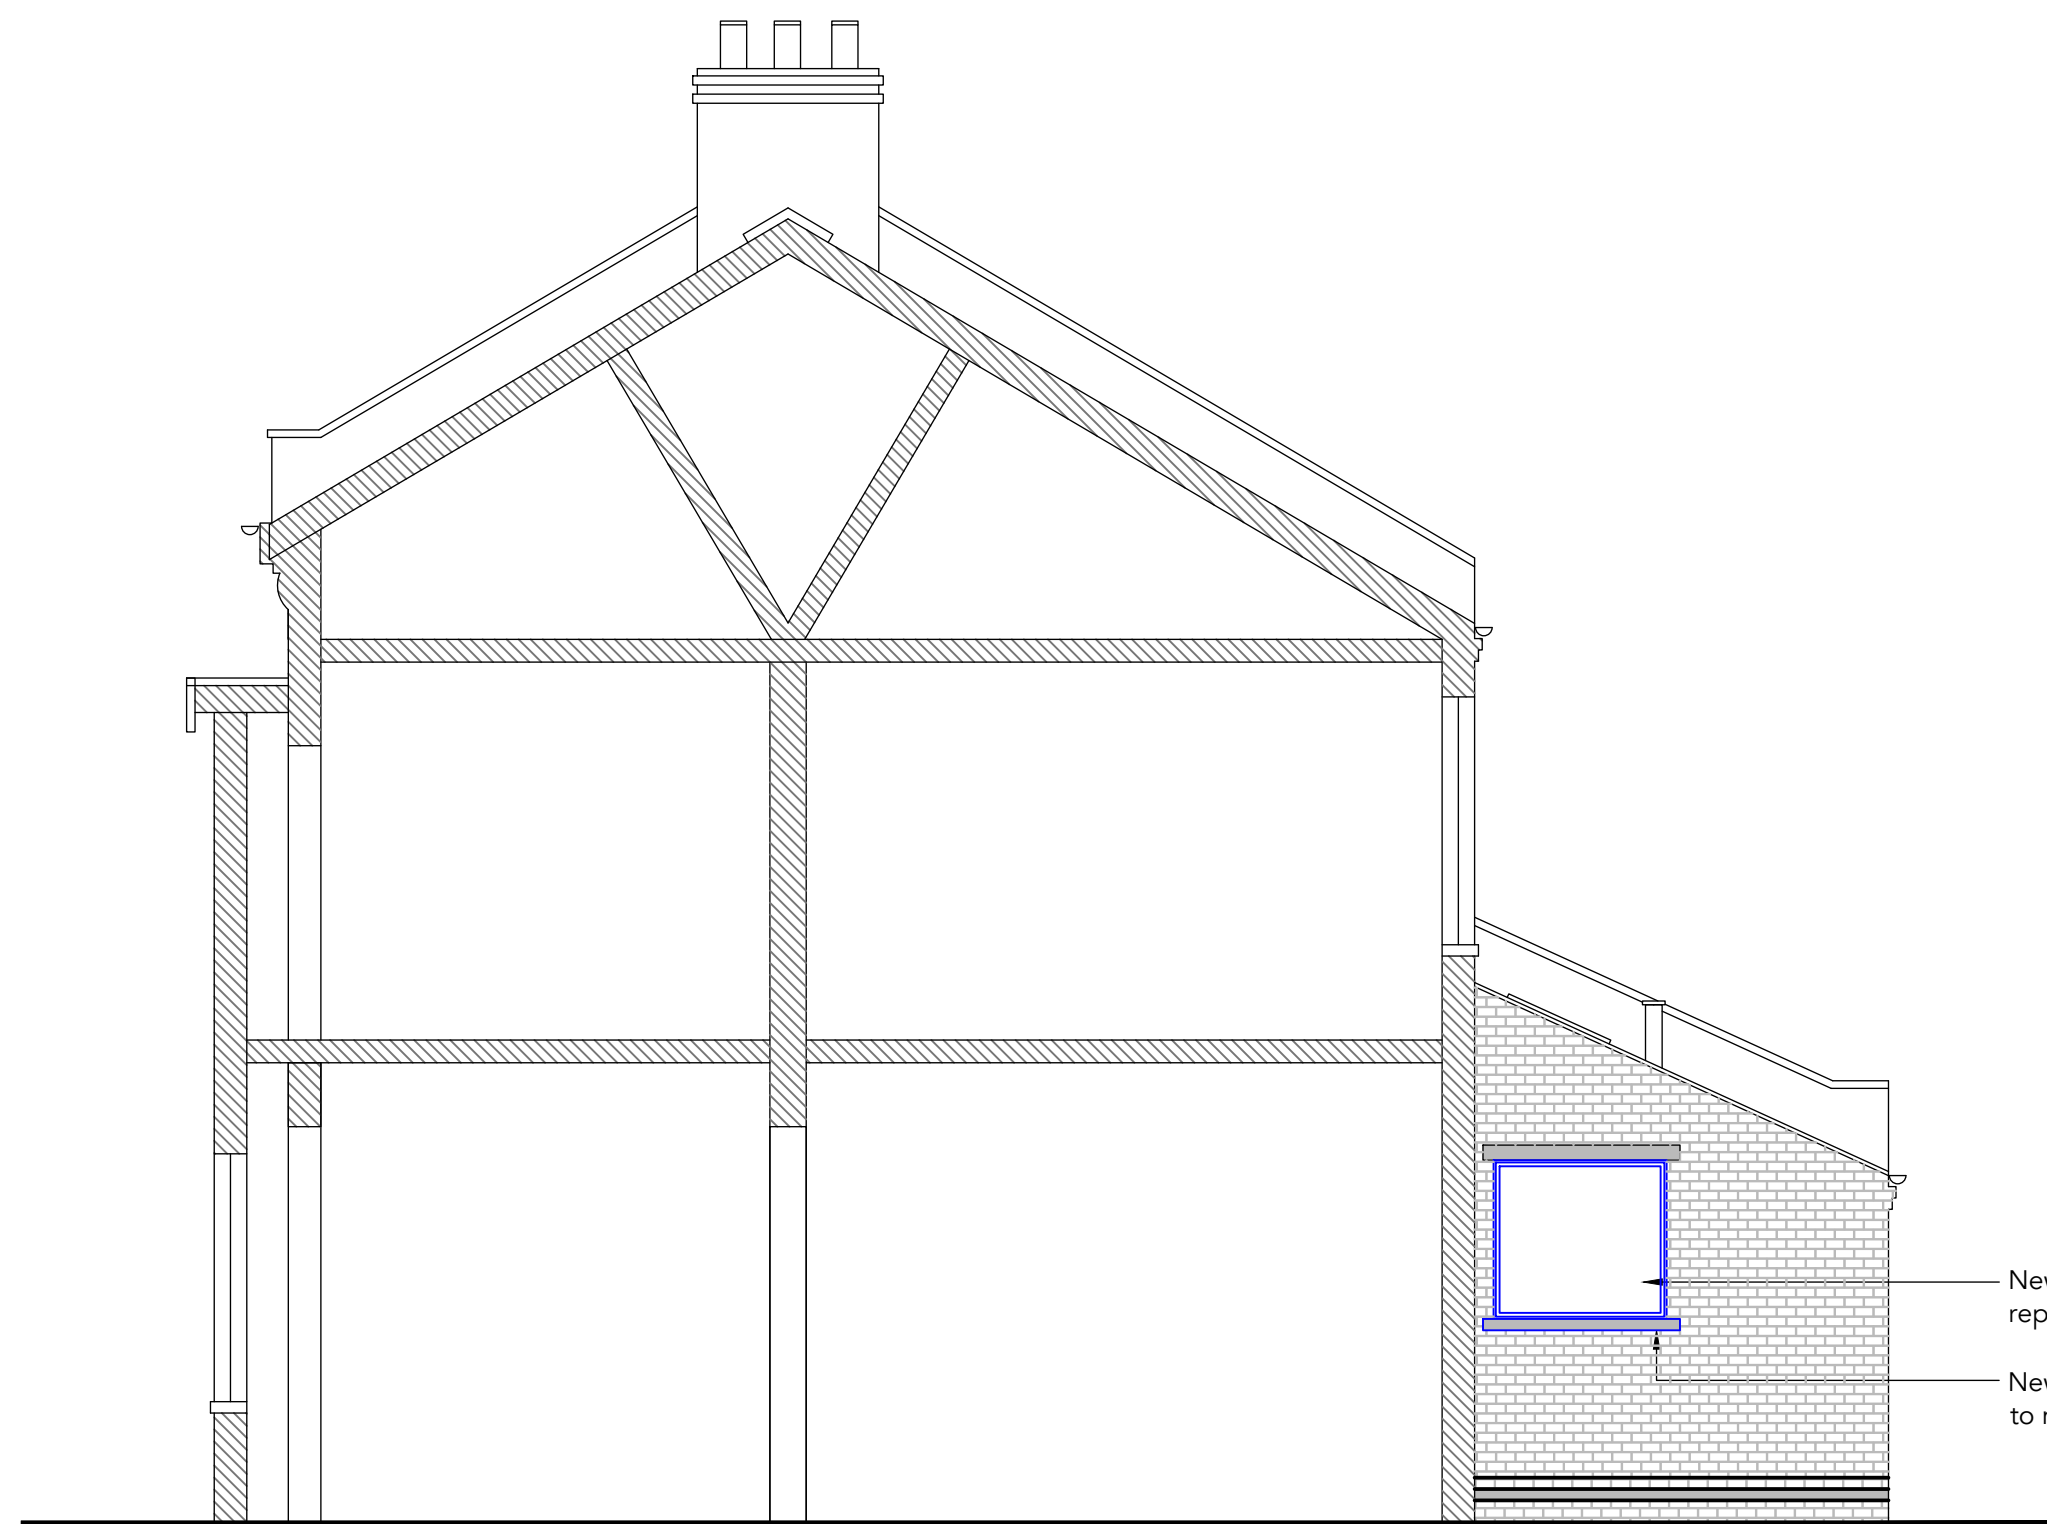

Proposed West Elevation
Scale 1:50 @ A1



Proposed North Elevation
Scale 1:50 @ A1

Existing cream painted render
to be repainted in lime based
white paint to match Noel Park
conservation area appraisal and
management plan guidance

do not scale from this drawing all dimensions in millimetres contractor to confirm all dimensions on site any discrepancies to be notified to the draughtsperson in writing before work commences this drawing is copyright of BanfieldWood LLP	Revisions A - Planning Submission - 22.11.2022 B - East elevation renamed "west" in accordance with planning officers comments - 15.02.2023		Planning Submission		Drawing Title Proposed Building Elevations		Drawing no. 20036-A-104		BANFIELD WOOD LLP Project Contact Matthew Wood - matthew@banfieldwood.com (+44)7798808622
			Project 72 Russell Avenue London, N22 6PS		Scale As Noted		Date November 2022		