





EXISTING SITE PLAN
scale 1:500

 


EXISTING LOCATION PLAN
scale 1:1250

 


- Notes
- 1- This drawing is prepared solely for design and planning submission purposes. It is not intended or suitable for either Building Regulations or Construction purposes and should not be used for such.
 - 2- All Dimensions are in millimeters.
 - 3- Dimensions are not to be scaled directly from drawings other than for Planning Purposes.
 - 4- All dimensions are to be checked on site and the Architect is to be informed of any discrepancies before construction commences.
 - 5- All references to drawings refer to current revision of that drawing.
 - 6- The Copyright of this drawing belongs to Archpl Ltd.

Rev.	Date	Revisions
PLANNING Extension		
 ARCH ARCHITECTURAL DESIGN STUDIO 400 West Green Road, West Green, London, N15 3PX Tel: 07842410527 Web: www.archpl.co.uk		
Client	Mr. Albert Durici	
Project	39 Waldeck Rd, London N15 3EL	
Scale	1/100 @A3	Date 10/2022
Drawn By	EK	Checked By AEC
Project No.	Drawing No.	Revision
-	A100	-
Drawing title Site and Location Plans		

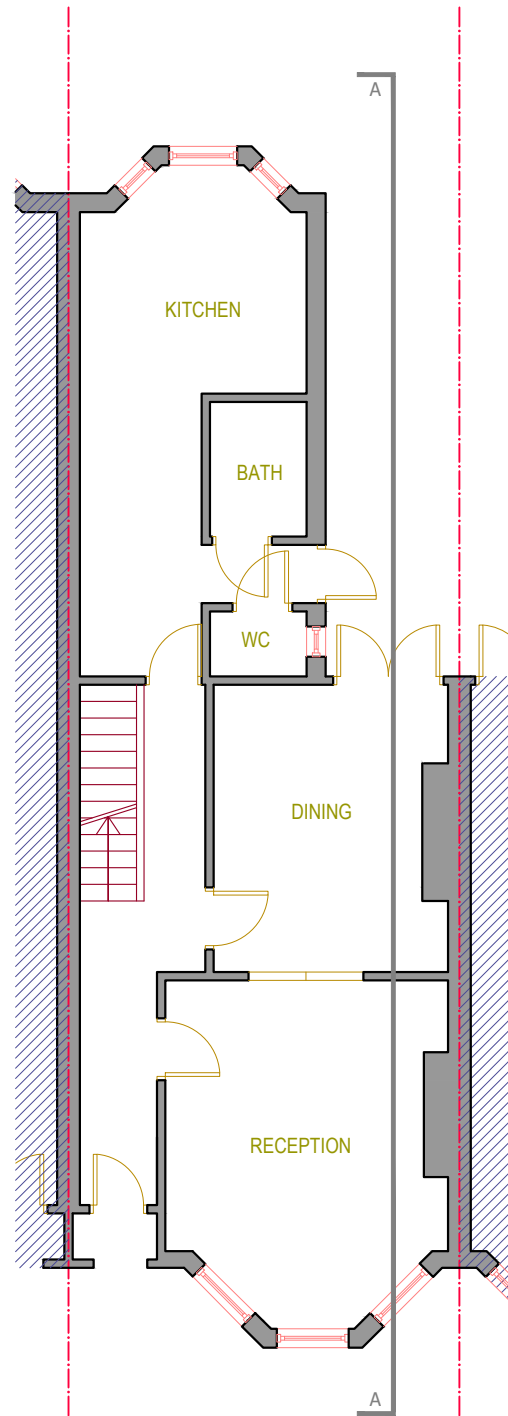


EXISTING GROUND FLOOR PLAN
scale 1:100

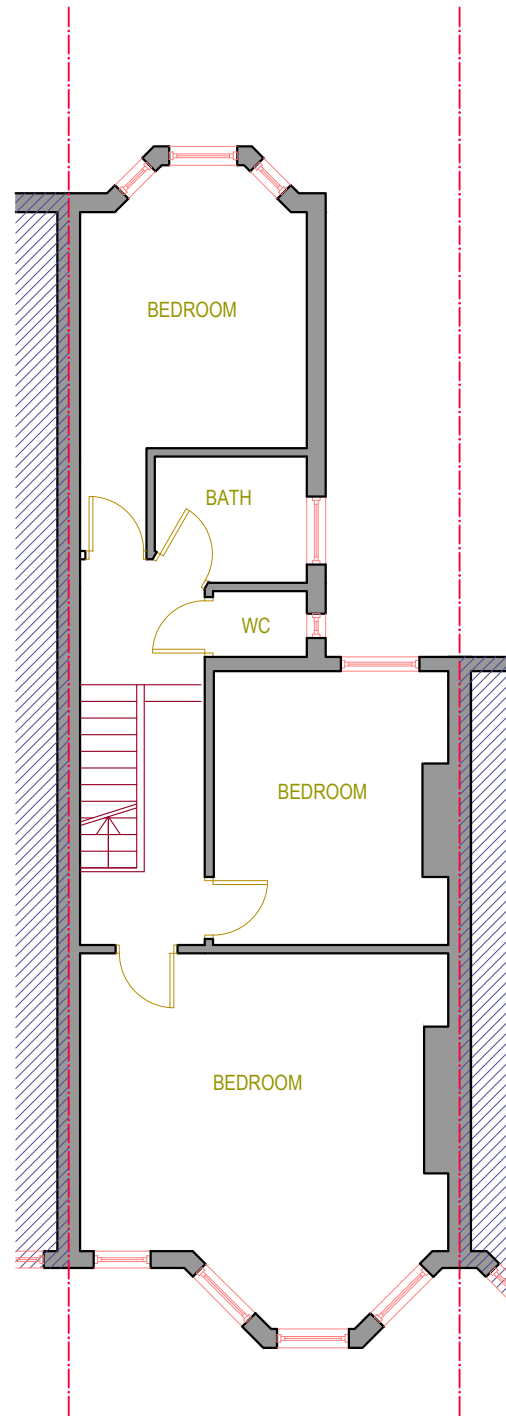

EXISTING FIRST FLOOR PLAN
scale 1:100


WALLS / CEILINGS LEGEND:
EXISTING WALLS / CEILINGS
PROPOSED WALLS / CEILINGS
WALLS / PARTITION TO BE REMOVED

LINES / HATCHES LEGEND:
REMOVING INTERVENTIONS
PROPOSED INTERVENTIONS
NEIGHBOURING PROPERTIES
AREAS WHICH ARE NOT SUBJECT OF THE CURRENT APPLICATION

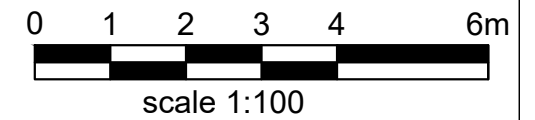


- Notes
- 1- This drawing is prepared solely for design and planning submission purposes. It is not intended or suitable for either Building Regulations or Construction purposes and should not be used for such.
 - 2- All Dimensions are in millimeters.
 - 3- Dimensions are not to be scaled directly from drawings other than for Planning Purposes.
 - 4- All dimensions are to be checked on site and the Architect is to be informed of any discrepancies before construction commences.
 - 5- All references to drawings refer to current revision of that drawing.
 - 6- The Copyright of this drawing belongs to Archpl Ltd.

Rev.	Date	Revisions
PLANNING		
 ARCH ARCHITECTURAL DESIGN STUDIO 400 West Green Road, West Green, London, N15 3PX Tel: 07842410527 Web: www.archpl.co.uk		
Client	Mr. Albert Durici	
Project	39 Waldeck Rd, London N15 3EL	
Scale	1/100 @A3	Date 10/2022
Drawn By	EK	Checked By AEC
Project No.	Drawing No.	Revision
-	A101	-
Drawing title	Existing Floor Plans	

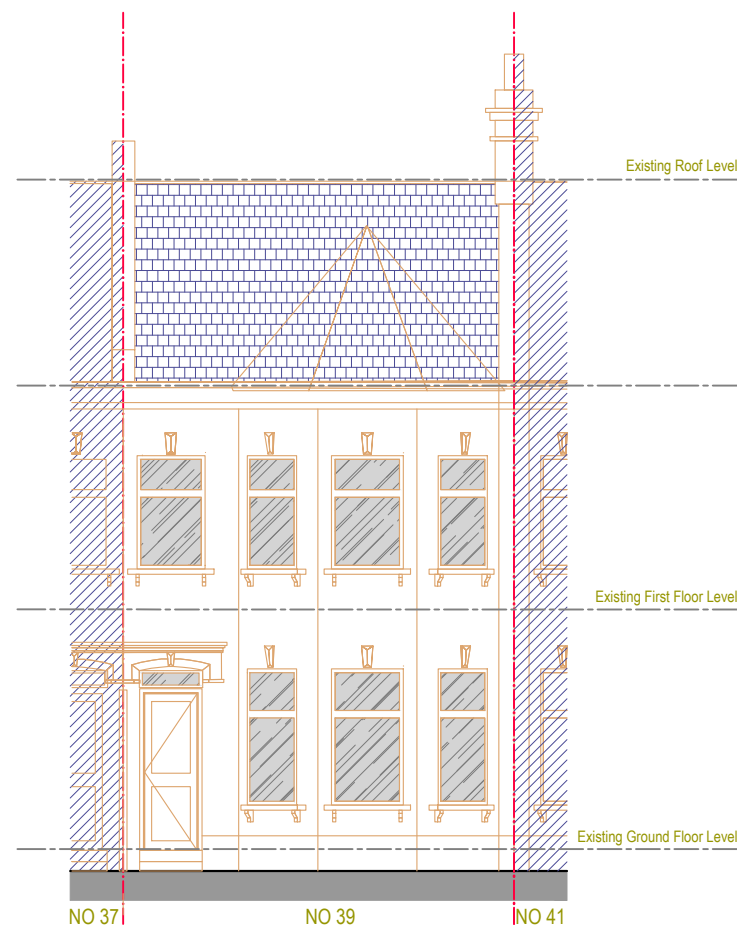


EXISTING FRONT ELEVATION
scale 1:100

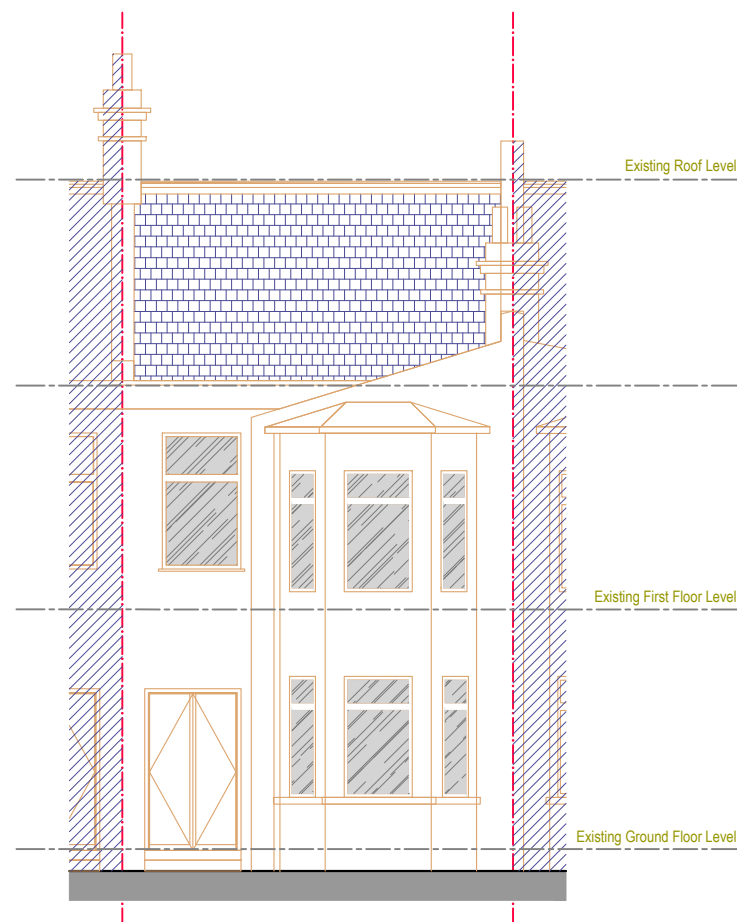

EXISTING REAR ELEVATION
scale 1:100


WALLS / CEILINGS LEGEND:
EXISTING WALLS / CEILINGS
PROPOSED WALLS / CEILINGS
WALLS / PARTITION TO BE REMOVED

LINES / HATCHES LEGEND:
REMOVING INTERVENTIONS
PROPOSED INTERVENTIONS
NEIGHBOURING PROPERTIES
AREAS WHICH ARE NOT SUBJECT
OF THE CURRENT APPLICATION

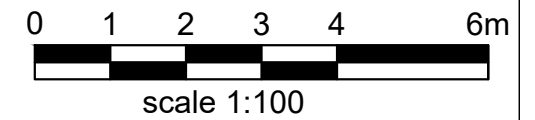

- Notes
- 1- This drawing is prepared solely for design and planning submission purposes. It is not intended or suitable for either Building Regulations or Construction purposes and should not be used for such.
 - 2- All Dimensions are in millimeters.
 - 3- Dimensions are not to be scaled directly from drawings other than for Planning Purposes.
 - 4- All dimensions are to be checked on site and the Architect is to be informed of any discrepancies before construction commences.
 - 5- All references to drawings refer to current revision of that drawing.
 - 6- The Copyright of this drawing belongs to Archpl Ltd.


Rev.	Date	Revisions
PLANNING		
 ARCH ARCHITECTURAL DESIGN STUDIO 400 West Green Road, West Green, London, N15 3PX Tel: 07842410527 Web: www.archpl.co.uk		
Client	Mr. Albert Durici	
Project	39 Waldeck Rd, London N15 3EL	
Scale	1/100 @A3	Date 10/2022
Drawn By	EK	Checked By AEC
Project No.	Drawing No.	Revision
-	A102	-
Drawing title	Existing Elevations	

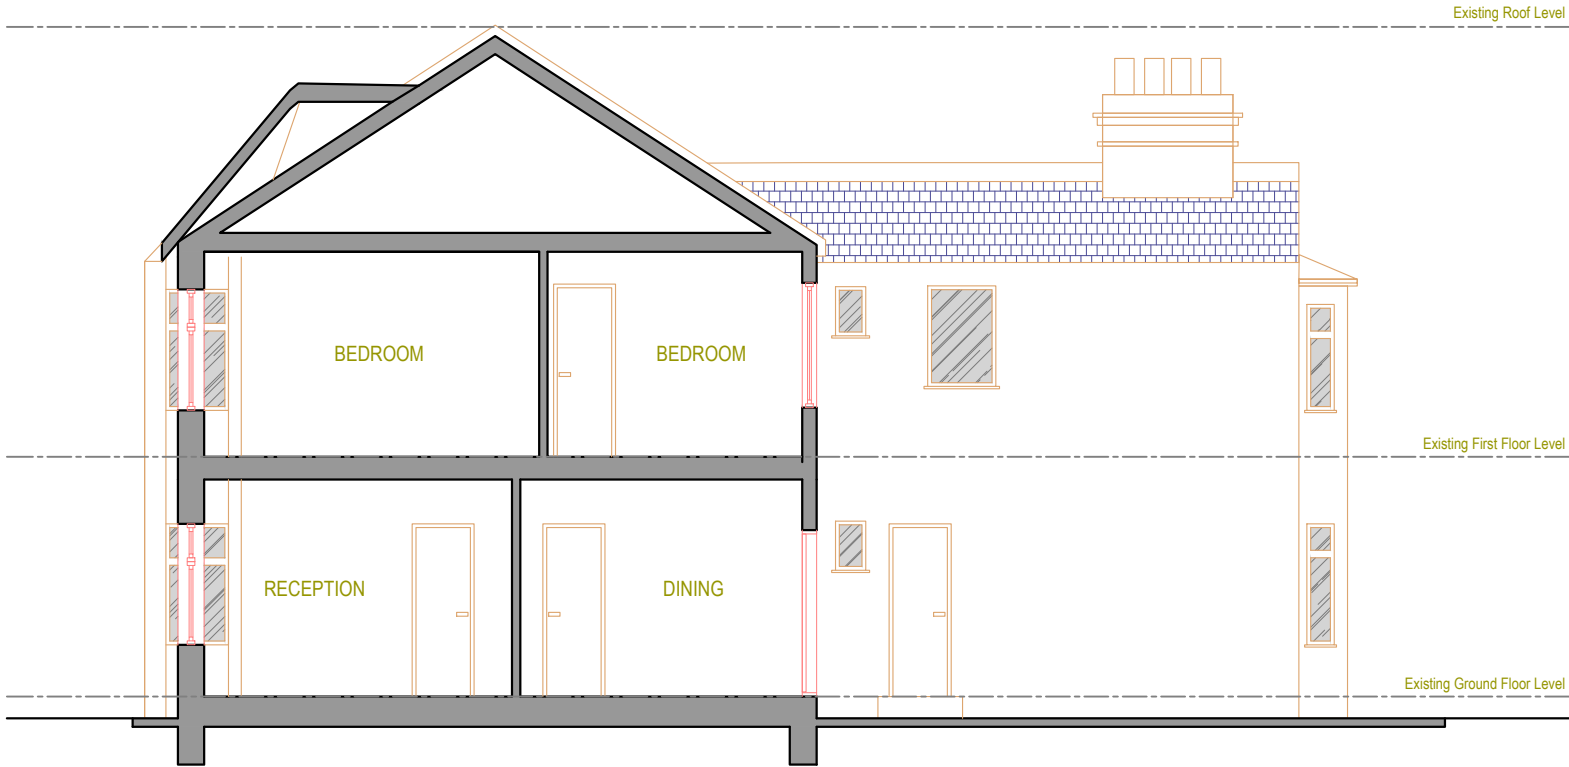

EXISTING A-A SECTION
scale 1:100


- WALLS / CEILINGS LEGEND:
- EXISTING WALLS / CEILINGS
 - PROPOSED WALLS / CEILINGS
 - WALLS / PARTITION TO BE REMOVED

- LINES / HATCHES LEGEND:
- REMOVING INTERVENTIONS
 - PROPOSED INTERVENTIONS
 - NEIGHBOURING PROPERTIES
 - AREAS WHICH ARE NOT SUBJECT OF THE CURRENT APPLICATION

 


- Notes
- 1- This drawing is prepared solely for design and planning submission purposes. It is not intended or suitable for either Building Regulations or Construction purposes and should not be used for such.
 - 2- All Dimensions are in millimeters.
 - 3- Dimensions are not to be scaled directly from drawings other than for Planning Purposes.
 - 4- All dimensions are to be checked on site and the Architect is to be informed of any discrepancies before construction commences.
 - 5- All references to drawings refer to current revision of that drawing.
 - 6- The Copyright of this drawing belongs to Archpl Ltd.

Rev.	Date	Revisions
PLANNING		
 ARCH ARCHITECTURAL DESIGN STUDIO 400 West Green Road, West Green, London, N15 3PX Tel: 07842410527 Web: www.archpl.co.uk		
Client	Mr. Albert Durici	
Project	39 Waldeck Rd, London N15 3EL	
Scale	1/100 @A3	Date 10/2022
Drawn By	EK	Checked By AEC
Project No.	Drawing No.	Revision
-	A103	-
Drawing title	Existing Sections	

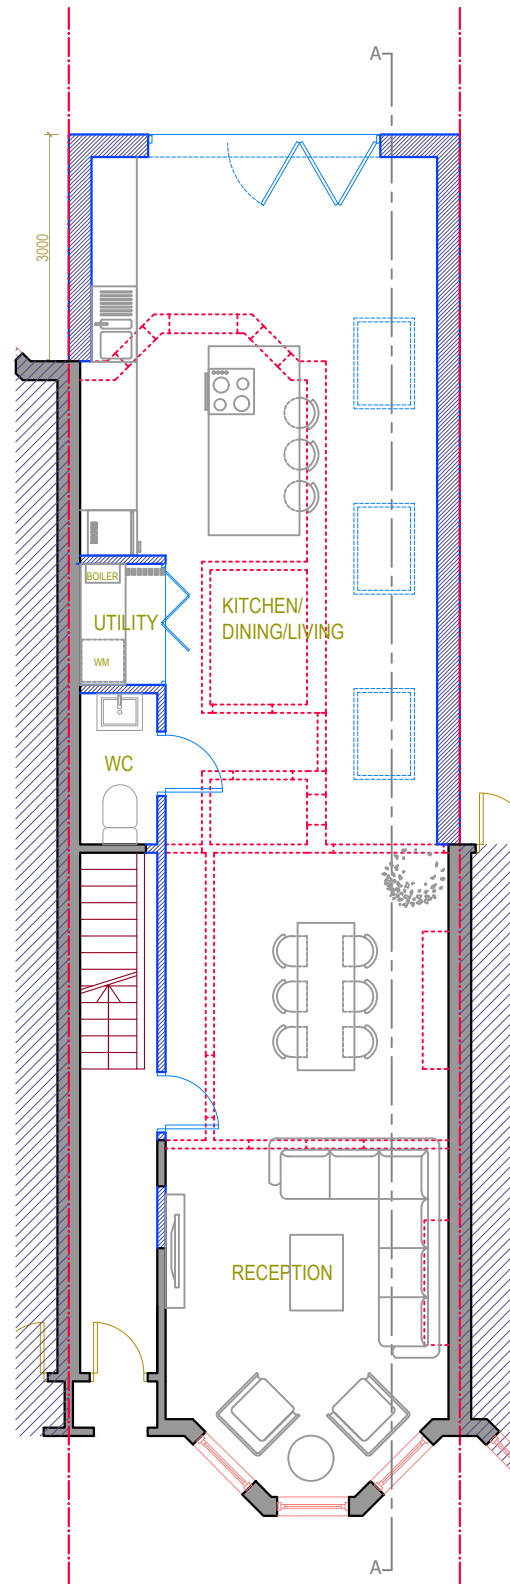


PROPOSED GROUND FLOOR PLAN
scale 1:100

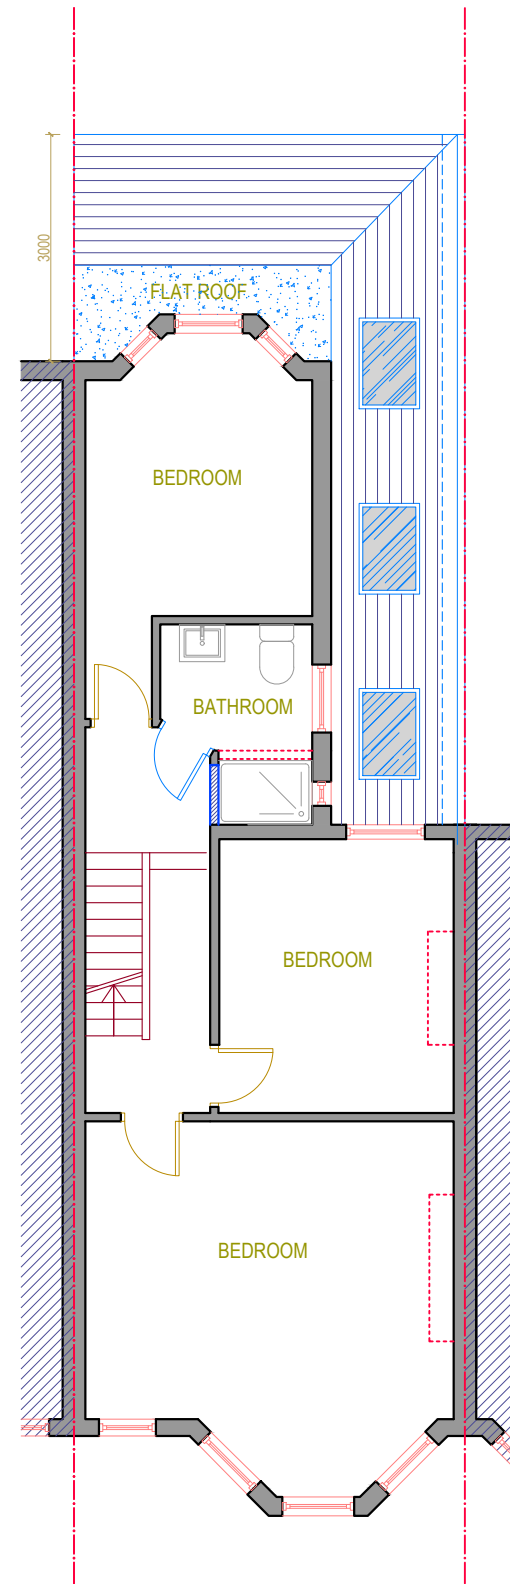

PROPOSED FIRST FLOOR PLAN
scale 1:100


WALLS / CEILINGS LEGEND:
EXISTING WALLS / CEILINGS
PROPOSED WALLS / CEILINGS
WALLS / PARTITION TO BE REMOVED

LINES / HATCHES LEGEND:
REMOVING INTERVENTIONS
PROPOSED INTERVENTIONS
NEIGHBOURING PROPERTIES
AREAS WHICH ARE NOT SUBJECT
OF THE CURRENT APPLICATION

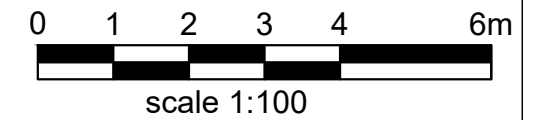


Notes
1- This drawing is prepared solely for design and planning submission purposes. It is not intended or suitable for either Building Regulations or Construction purposes and should not be used for such.
2- All Dimensions are in millimeters.
3- Dimensions are not to be scaled directly from drawings other than for Planning Purposes.
4- All dimensions are to be checked on site and the Architect is to be informed of any discrepancies before construction commences.
5- All references to drawings refer to current revision of that drawing.
6- The Copyright of this drawing belongs to Archpl Ltd.

Rev.	Date	Revisions
PLANNING		
 ARCH ARCHITECTURAL DESIGN STUDIO 400 West Green Road, West Green, London, N15 3PX Tel: 07842410527 Web: www.archpl.co.uk		
Client Mr. Albert Durici		
Project 39 Waldeck Rd, London N15 3EL		
Scale	1/100 @A3	Date 10/2022
Drawn By	EK	Checked By AEC
Project No.	Drawing No.	Revision
-	A104	-
Drawing title Proposed Floor Plans		

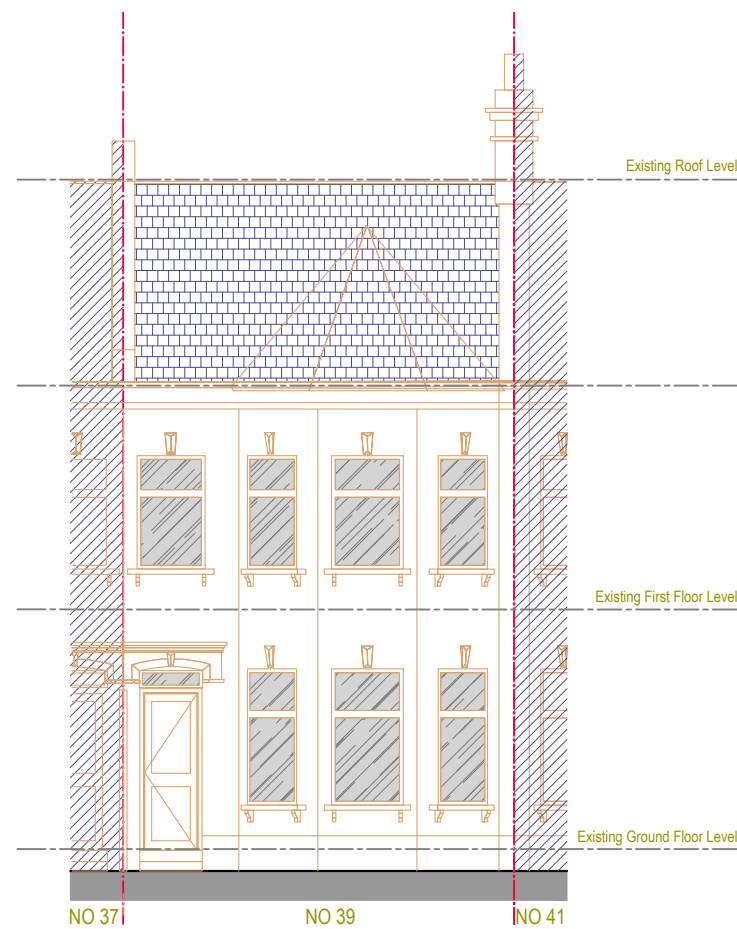


PROPOSED FRONT ELEVATION
scale 1:100

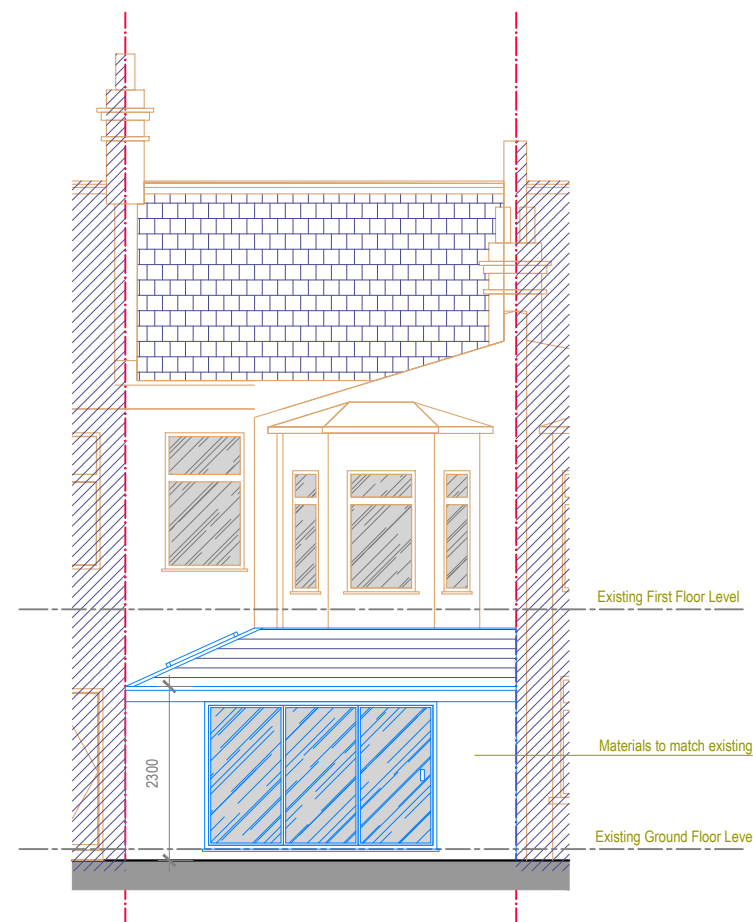

PROPOSED REAR ELEVATION
scale 1:100


WALLS / CEILINGS LEGEND:
EXISTING WALLS / CEILINGS
PROPOSED WALLS / CEILINGS
WALLS / PARTITION TO BE REMOVED

LINES / HATCHES LEGEND:
REMOVING INTERVENTIONS
PROPOSED INTERVENTIONS
NEIGHBOURING PROPERTIES
AREAS WHICH ARE NOT SUBJECT
OF THE CURRENT APPLICATION

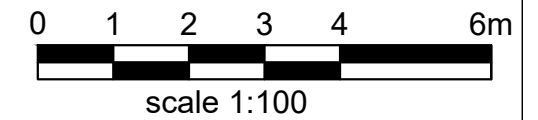

- Notes
- 1- This drawing is prepared solely for design and planning submission purposes. It is not intended or suitable for either Building Regulations or Construction purposes and should not be used for such.
 - 2- All Dimensions are in millimeters.
 - 3- Dimensions are not to be scaled directly from drawings other than for Planning Purposes.
 - 4- All dimensions are to be checked on site and the Architect is to be informed of any discrepancies before construction commences.
 - 5- All references to drawings refer to current revision of that drawing.
 - 6- The Copyright of this drawing belongs to Archpl Ltd.

Rev.	Date	Revisions
PLANNING		
 ARCH ARCHITECTURAL DESIGN STUDIO 400 West Green Road, West Green, London, N15 3PX Tel: 07842410527 Web: www.archpl.co.uk		
Client	Mr. Albert Durici	
Project	39 Waldeck Rd, London N15 3EL	
Scale	1/100 @A3	Date 10/2022
Drawn By	EK	Checked By AEC
Project No.	Drawing No.	Revision
-	A105	-
Drawing title	Proposed Elevations	

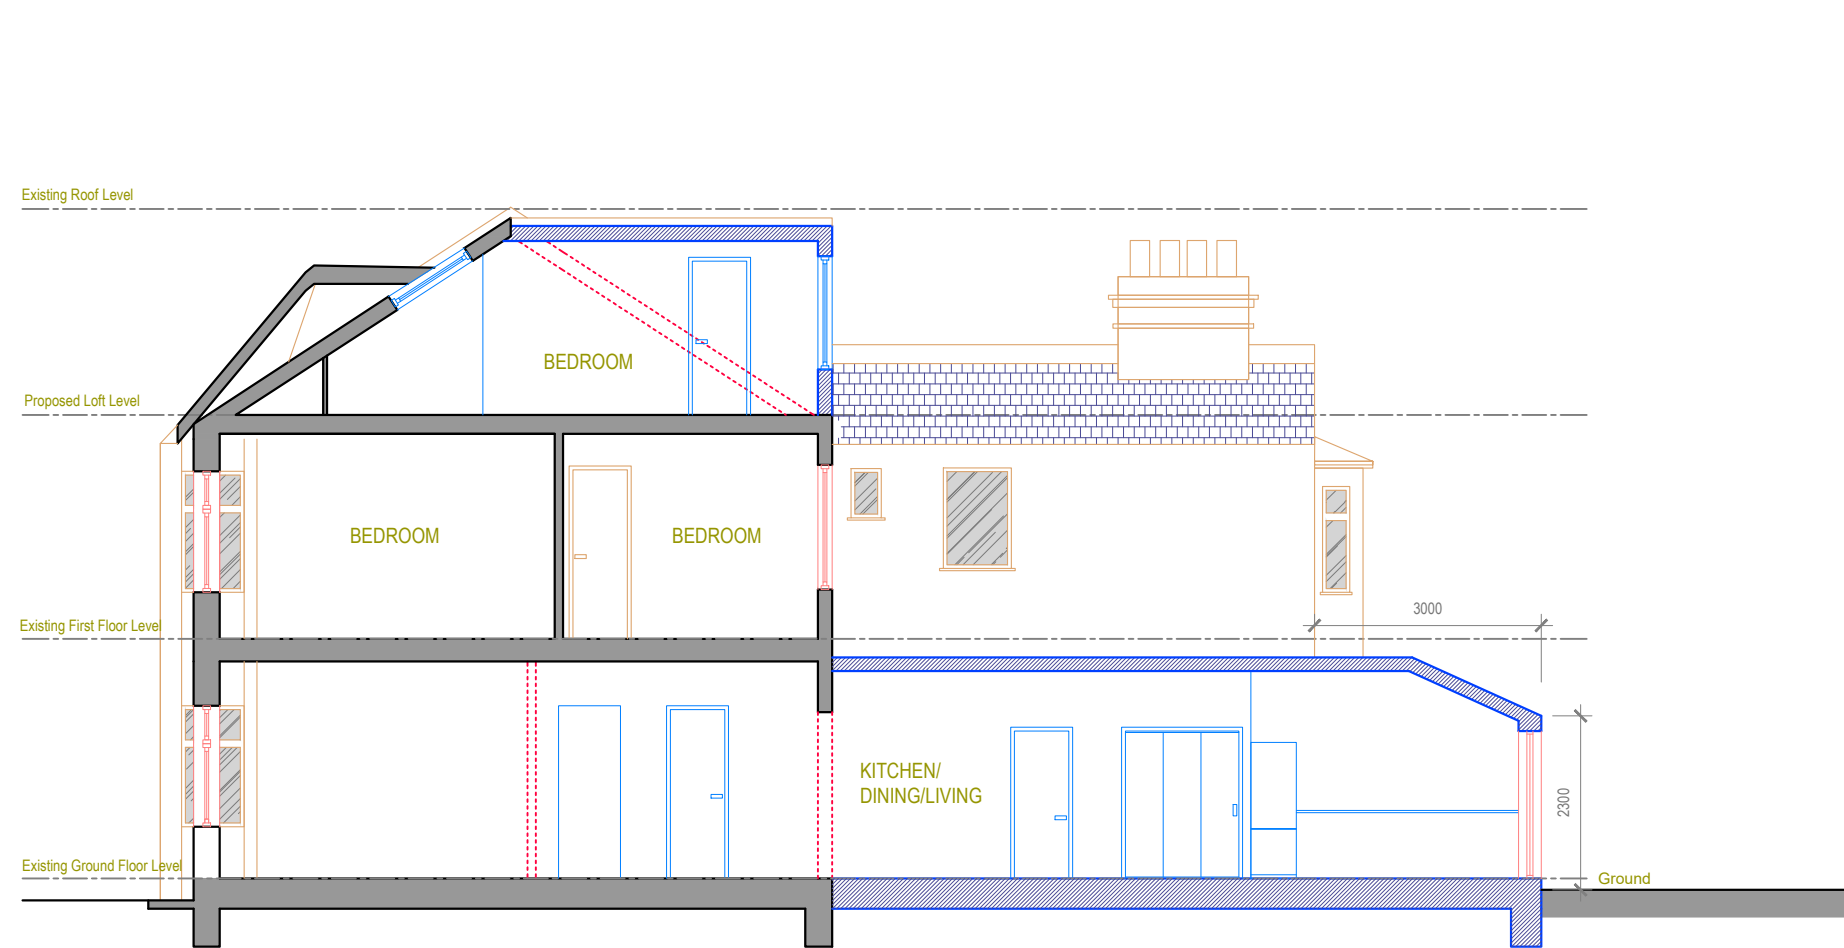

PROPOSED A-A SECTION
scale 1:100

WALLS / CEILINGS LEGEND:
EXISTING WALLS / CEILINGS
PROPOSED WALLS / CEILINGS
WALLS / PARTITION TO BE REMOVED

LINES / HATCHES LEGEND:
REMOVING INTERVENTIONS
PROPOSED INTERVENTIONS
NEIGHBOURING PROPERTIES
AREAS WHICH ARE NOT SUBJECT OF THE CURRENT APPLICATION



- Notes
- 1- This drawing is prepared solely for design and planning submission purposes. It is not intended or suitable for either Building Regulations or Construction purposes and should not be used for such.
 - 2- All Dimensions are in millimeters.
 - 3- Dimensions are not to be scaled directly from drawings other than for Planning Purposes.
 - 4- All dimensions are to be checked on site and the Architect is to be informed of any discrepancies before construction commences.
 - 5- All references to drawings refer to current revision of that drawing.
 - 6- The Copyright of this drawing belongs to Archpl Ltd.

Rev.	Date	Revisions
PLANNING		
 ARCH ARCHITECTURAL DESIGN STUDIO 400 West Green Road, West Green, London, N15 3PX Tel: 07842410527 Web: www.archpl.co.uk		
Client	Mr. Albert Durici	
Project	39 Waldeck Rd, London N15 3EL	
Scale	1/100 @A3	Date 10/2022
Drawn By	EK	Checked By AEC
Project No.	Drawing No.	Revision
-	A106	-
Drawing title	Proposed Sections	