


KEY:

0 = obscured
= clear views

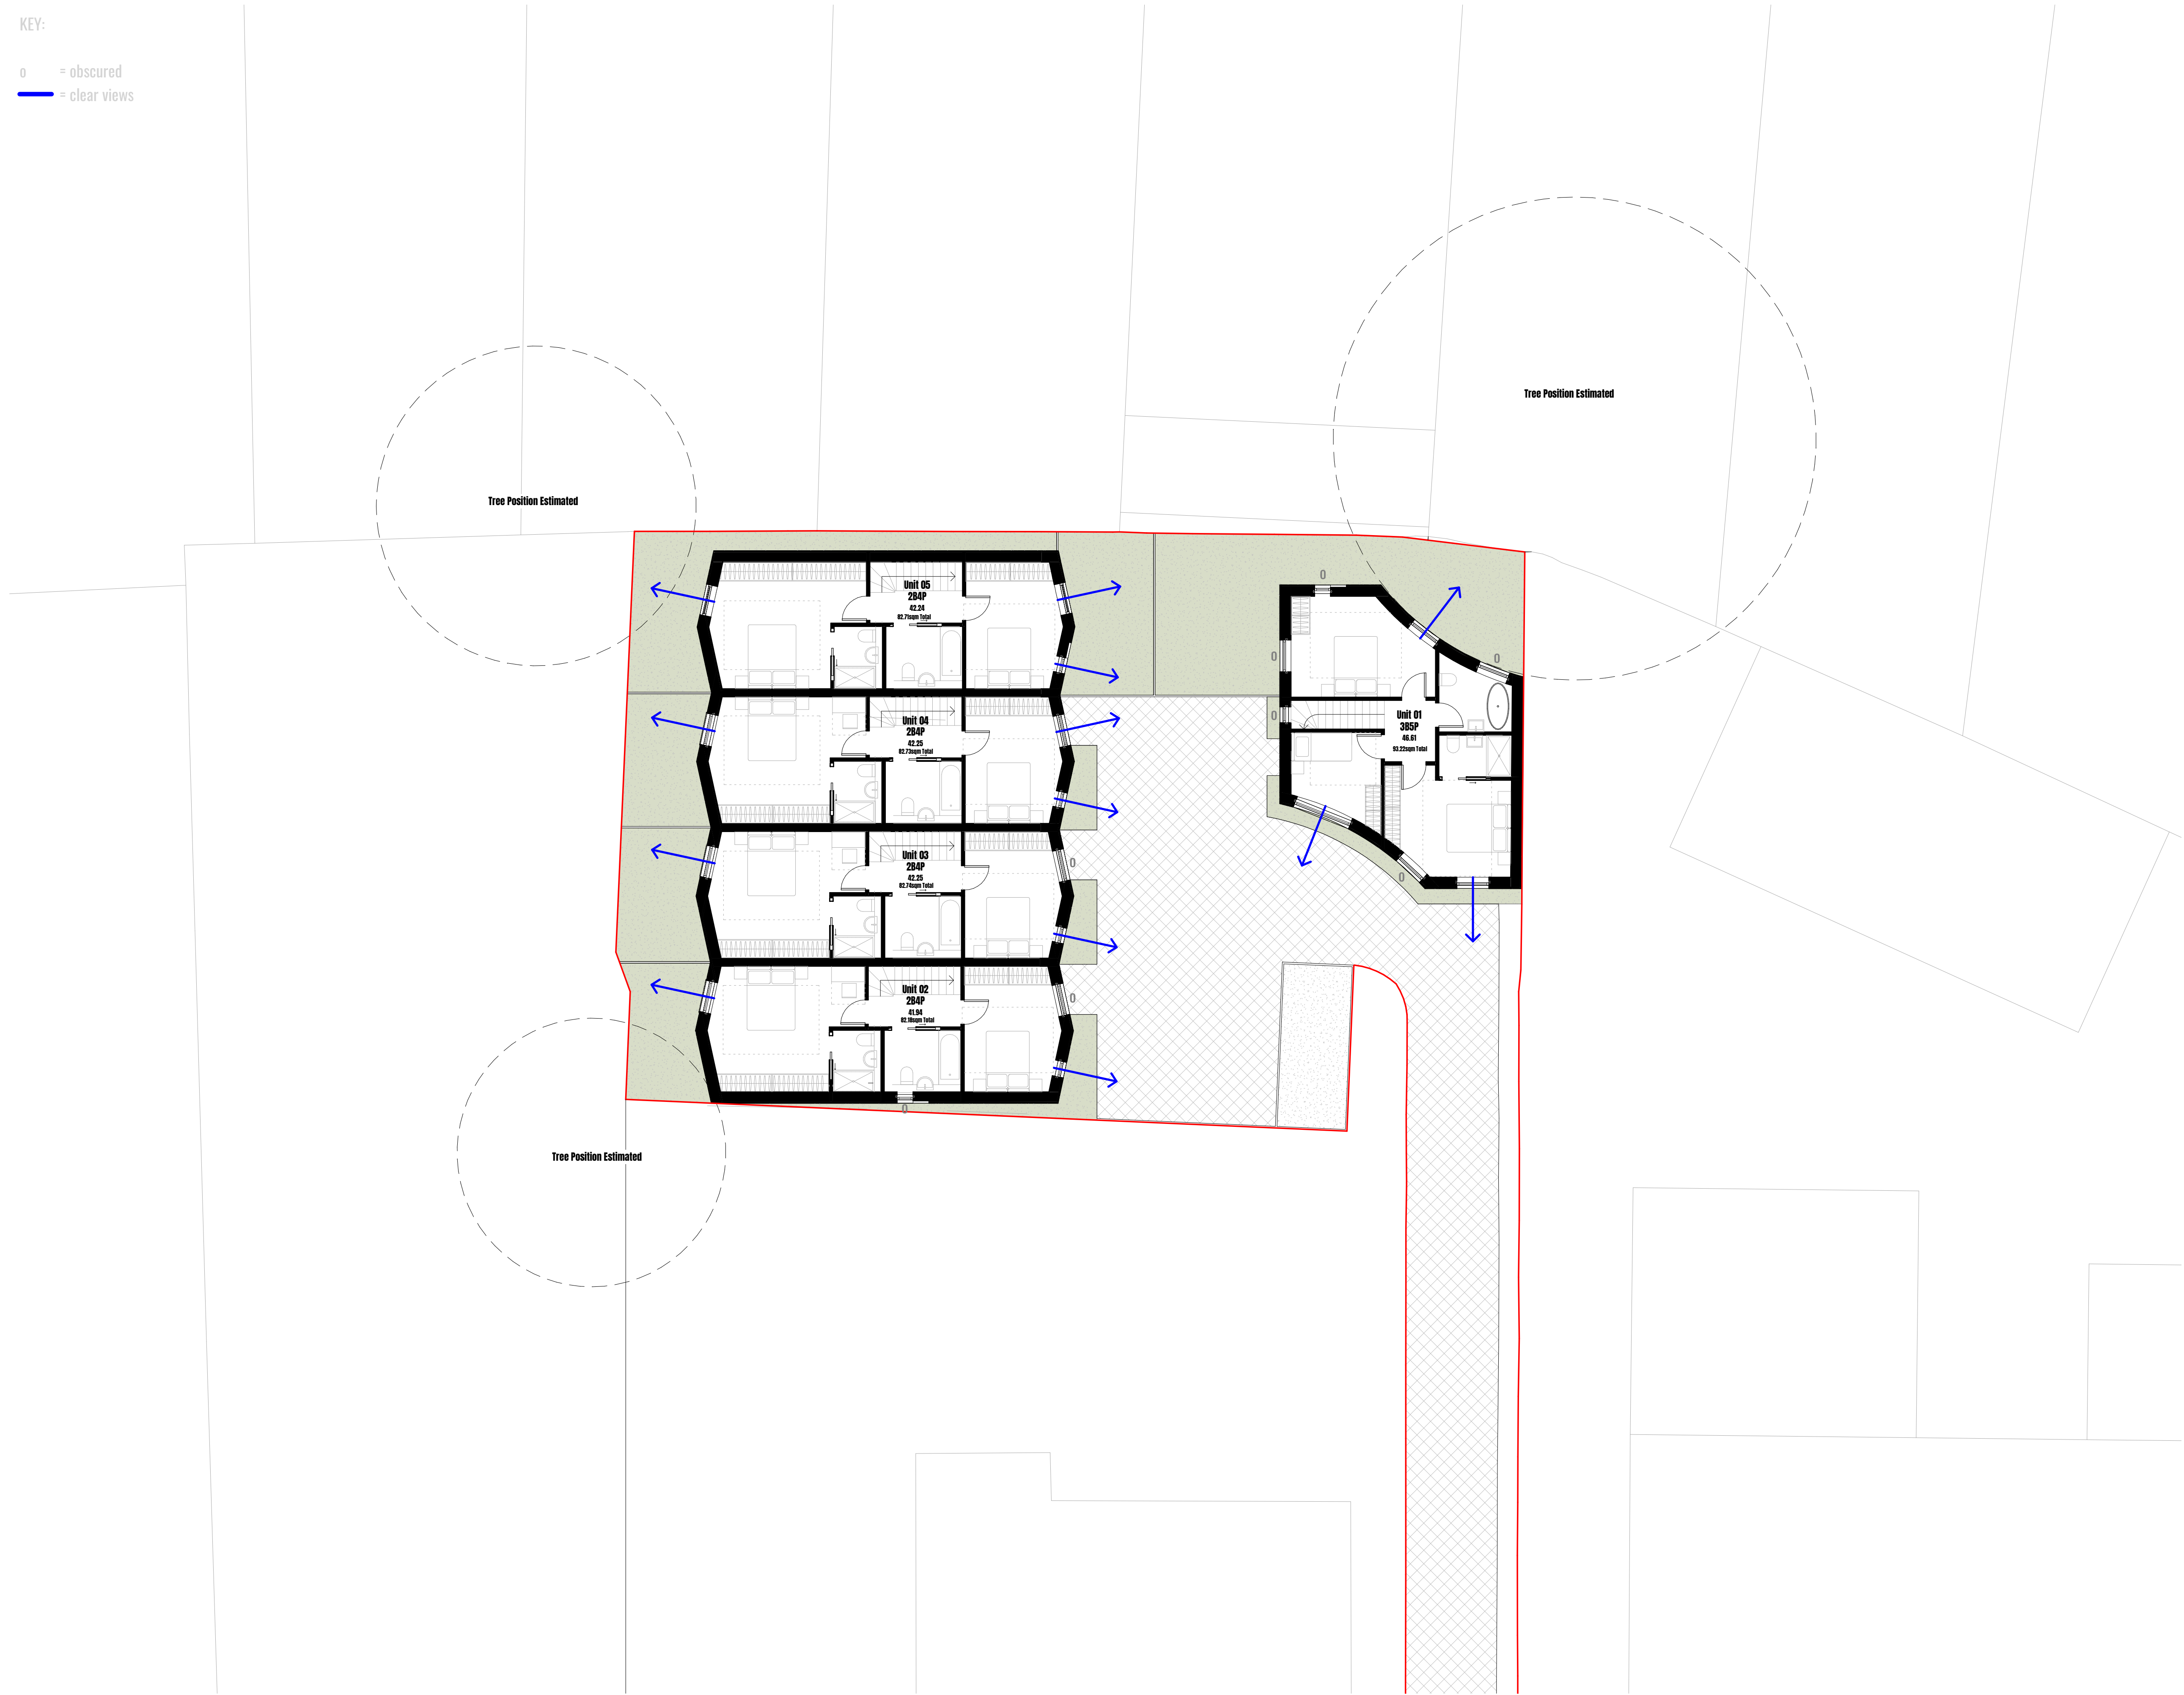

DOWEN FARMER ARCHITECTS

Unit 601, Level 6,
Peckham Levels,
95A Rye Ln,
London
SE15 4ST

T: 020 8058 7997
W: www.dowenfarmer.com

Project

Lynton Grange

Project address

Land behind Lynton Grange
Fortis Green
London
N2 9ET

Client

Capstone Group

Sheet number

1073-1073-LVG-PR-GA-05

Sheet name

Proposed First Floor Plan - Windows

Sheet scale

1:100 @ A1

Date/time

09/02/2023 12:44:11

Rev	Description	Date	Issued	Checked
-----	-------------	------	--------	---------

Project status

Planning

GENERAL NOTES:

This drawing is not for construction and is for information purposes only. Contractor to provide detailed design and construction information. This drawing is to be read in conjunction with all relevant architects' and engineers' drawings and specifications. Drawings to be read in line with the approved inspectors plan check and all dimensions to be checked on site with any discrepancies reported to the architect.

OS information no accurate and not to be used for measurements.

Down Farmer Architects Ltd is incorporated in England & Wales. Company registration number 10861309.

1 Proposed First Floor Plan - Windows

1:100

Scale Bar: 1:100 @ A1 (Metres)

