



WOLFF ARCHITECTS

London 16 Lambton Place Notting Hill
London W11 2SH
T +44 (0)20 7229 3125


Oxford Chandos Yard 83 Bicester Road
Long Crendon HP18 9EE
T +44 (0)1844 203310

W www.wolffarchitects.co.uk
E info@wolffarchitects.co.uk


This drawing is protected under Copyright and at no time should any portion be reproduced or copied without the permission of the Architect (Design Copyright Act 1968). It must not be used for purposes other than that for which it is provided. It is supplied without liability for any errors or omissions. All dimensions to be checked on site.

KEY

	existing
	proposed
	demolished
	Outline of Existing Building

 

0 5m 10m 15m 20m

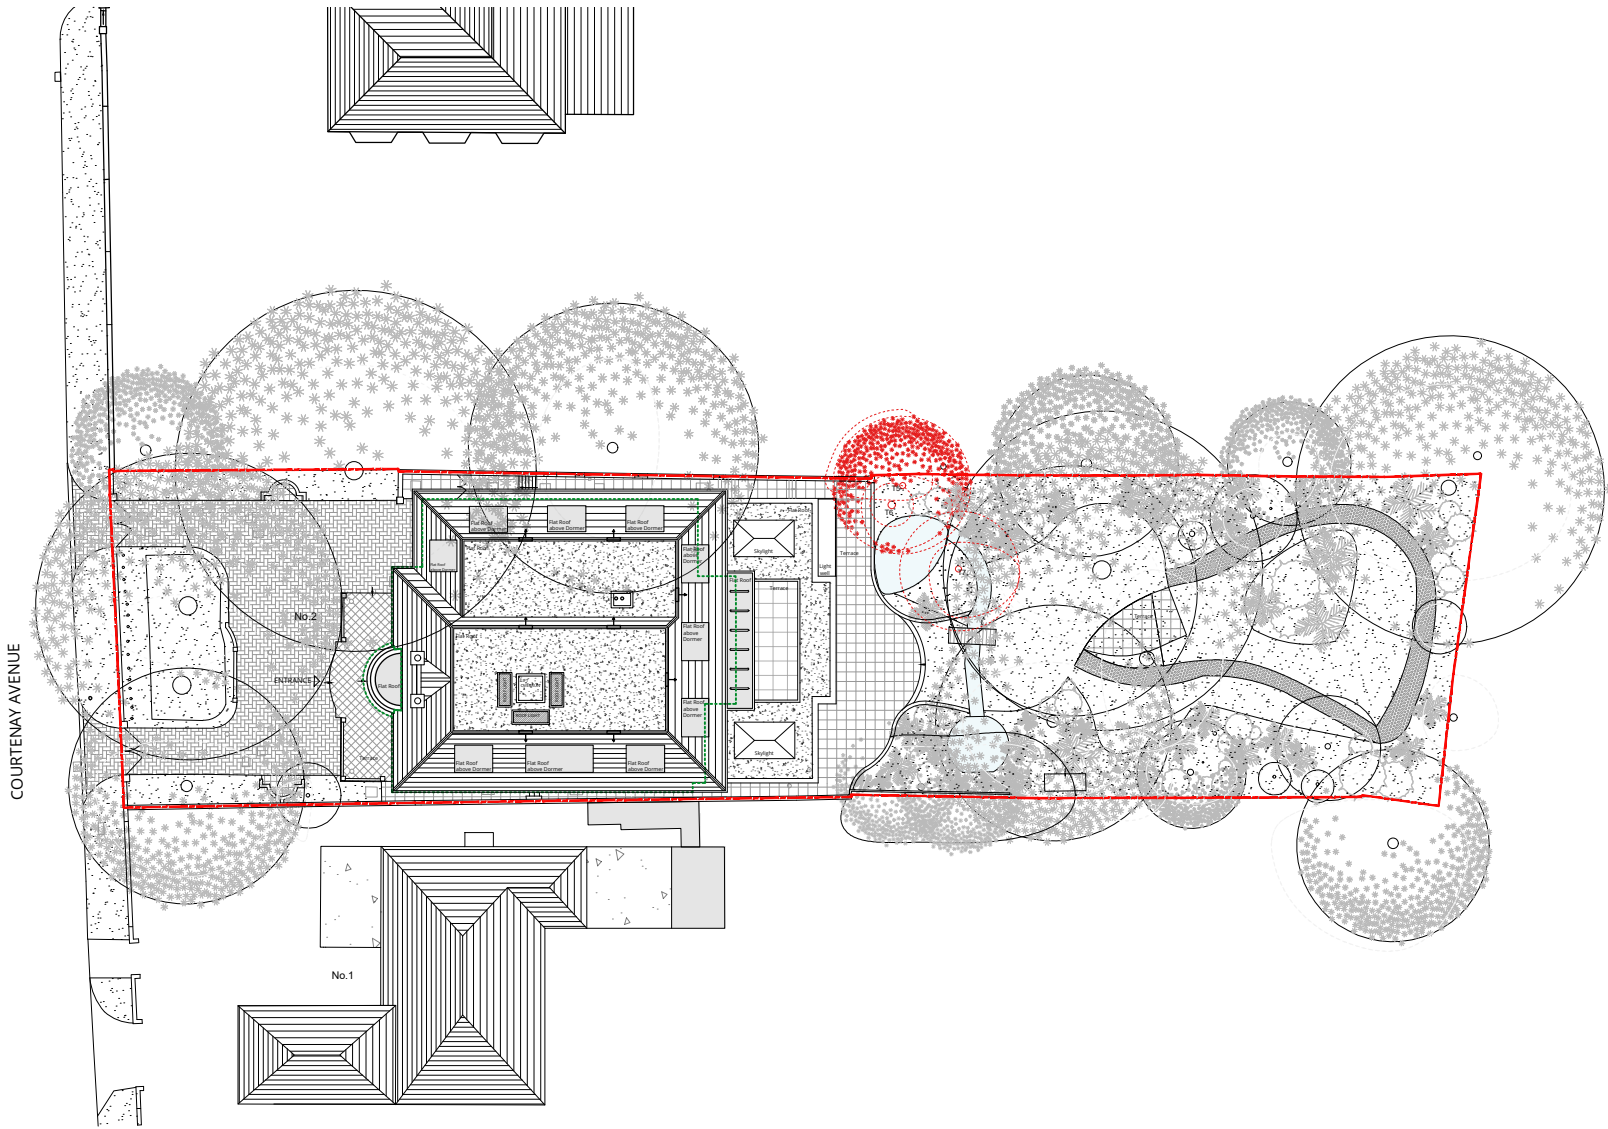

PROPOSED SITE PLAN @ 1:500

0	First issue.	14.11.22
Rev.	Description	Date



Project Title
Courtenay Avenue, 2
London N6 4LP

Drawing Title
Proposed
Site Plan 1: 500

Status
PLANNING

Drawn by LO	Checked by NP	Scale 1:500 @ A3
----------------	------------------	---------------------

Project No. 2176	Work Stage PL	Dwg. No. 202	Rev. 0
---------------------	------------------	-----------------	-----------



WOLFF ARCHITECTS


London 16 Lambton Place Notting Hill
London W11 2SH
T +44 (0)20 7229 3125

Oxford Chandos Yard 83 Bicester Road
Long Crendon HP18 9EE
T +44 (0)1844 203310

W www.wolffarchitects.co.uk
E info@wolffarchitects.co.uk

This drawing is protected under Copyright and at no time should any portion be reproduced or copied without the permission of the Architect (Design Copyright Act 1968). It must not be used for purposes other than that for which it is provided. It is supplied without liability for any errors or omissions. All dimensions to be checked on site.

KEY

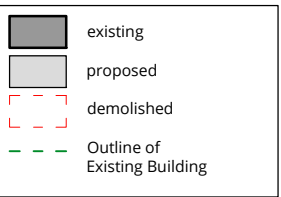


0 1 2 3 4 5m

0	First issue.	14.11.22
Rev.	Description	Date

Project Title			
Courtenay Avenue, 2			
London N6 4LP			
Drawing Title			
Proposed			
Site Plan 1:200			
Status			
PLANNING			
Drawn by	Checked by	Scale	
LO	NP	1:200 @ A3	
Project No.	Work Stage	Dwg. No.	Rev.
2176	PL	203	0

COURTENAY AVENUE

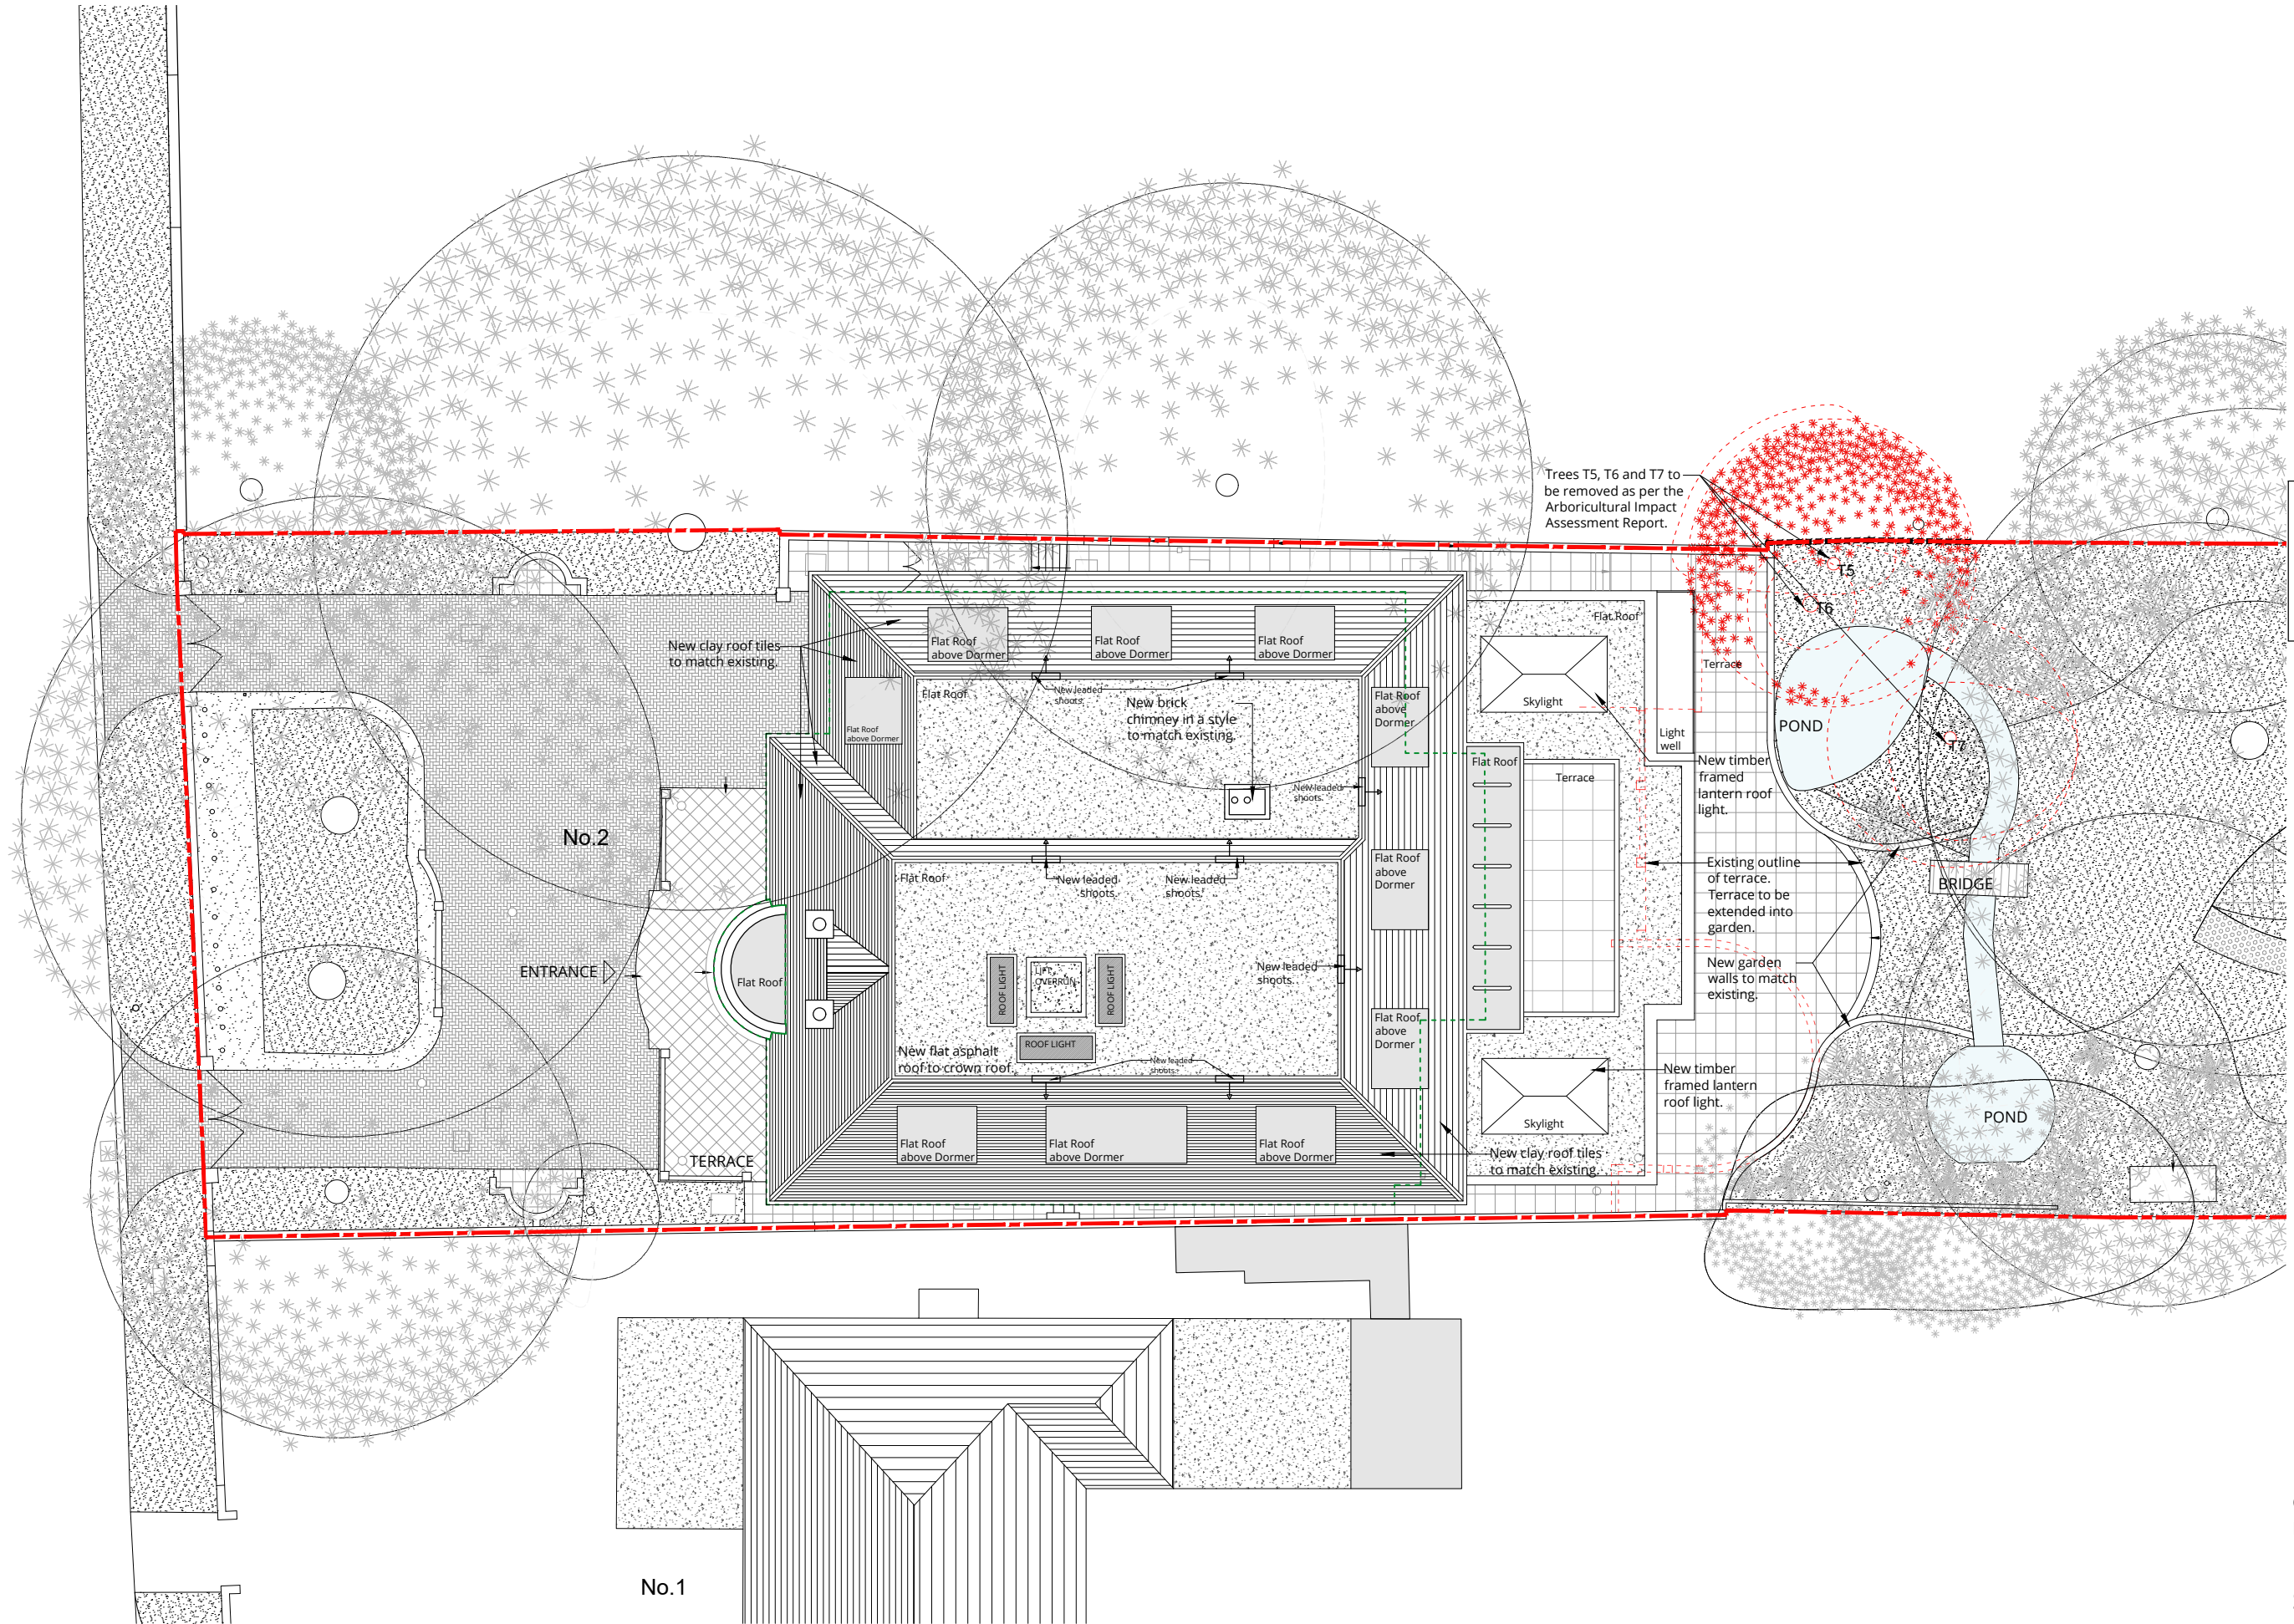

PROPOSED SITE PLAN @ 1:200



WOLFF ARCHITECTS



London 16 Lambton Place Notting Hill
London W11 2SH
T +44 (0)20 7229 3125

Oxford Chandos Yard 83 Bicester Road
Long Crendon HP18 9EE
T +44 (0)1844 203310

W www.wolffarchitects.co.uk
E info@wolffarchitects.co.uk


This drawing is protected under Copyright and at no time should any portion be reproduced or copied without the permission of the Architect (Design Copyright Act 1968). It must not be used for purposes other than that for which it is provided. It is supplied without liability for any errors or omissions. All dimensions to be checked on site.

KEY	
	existing
	demolished
	proposed

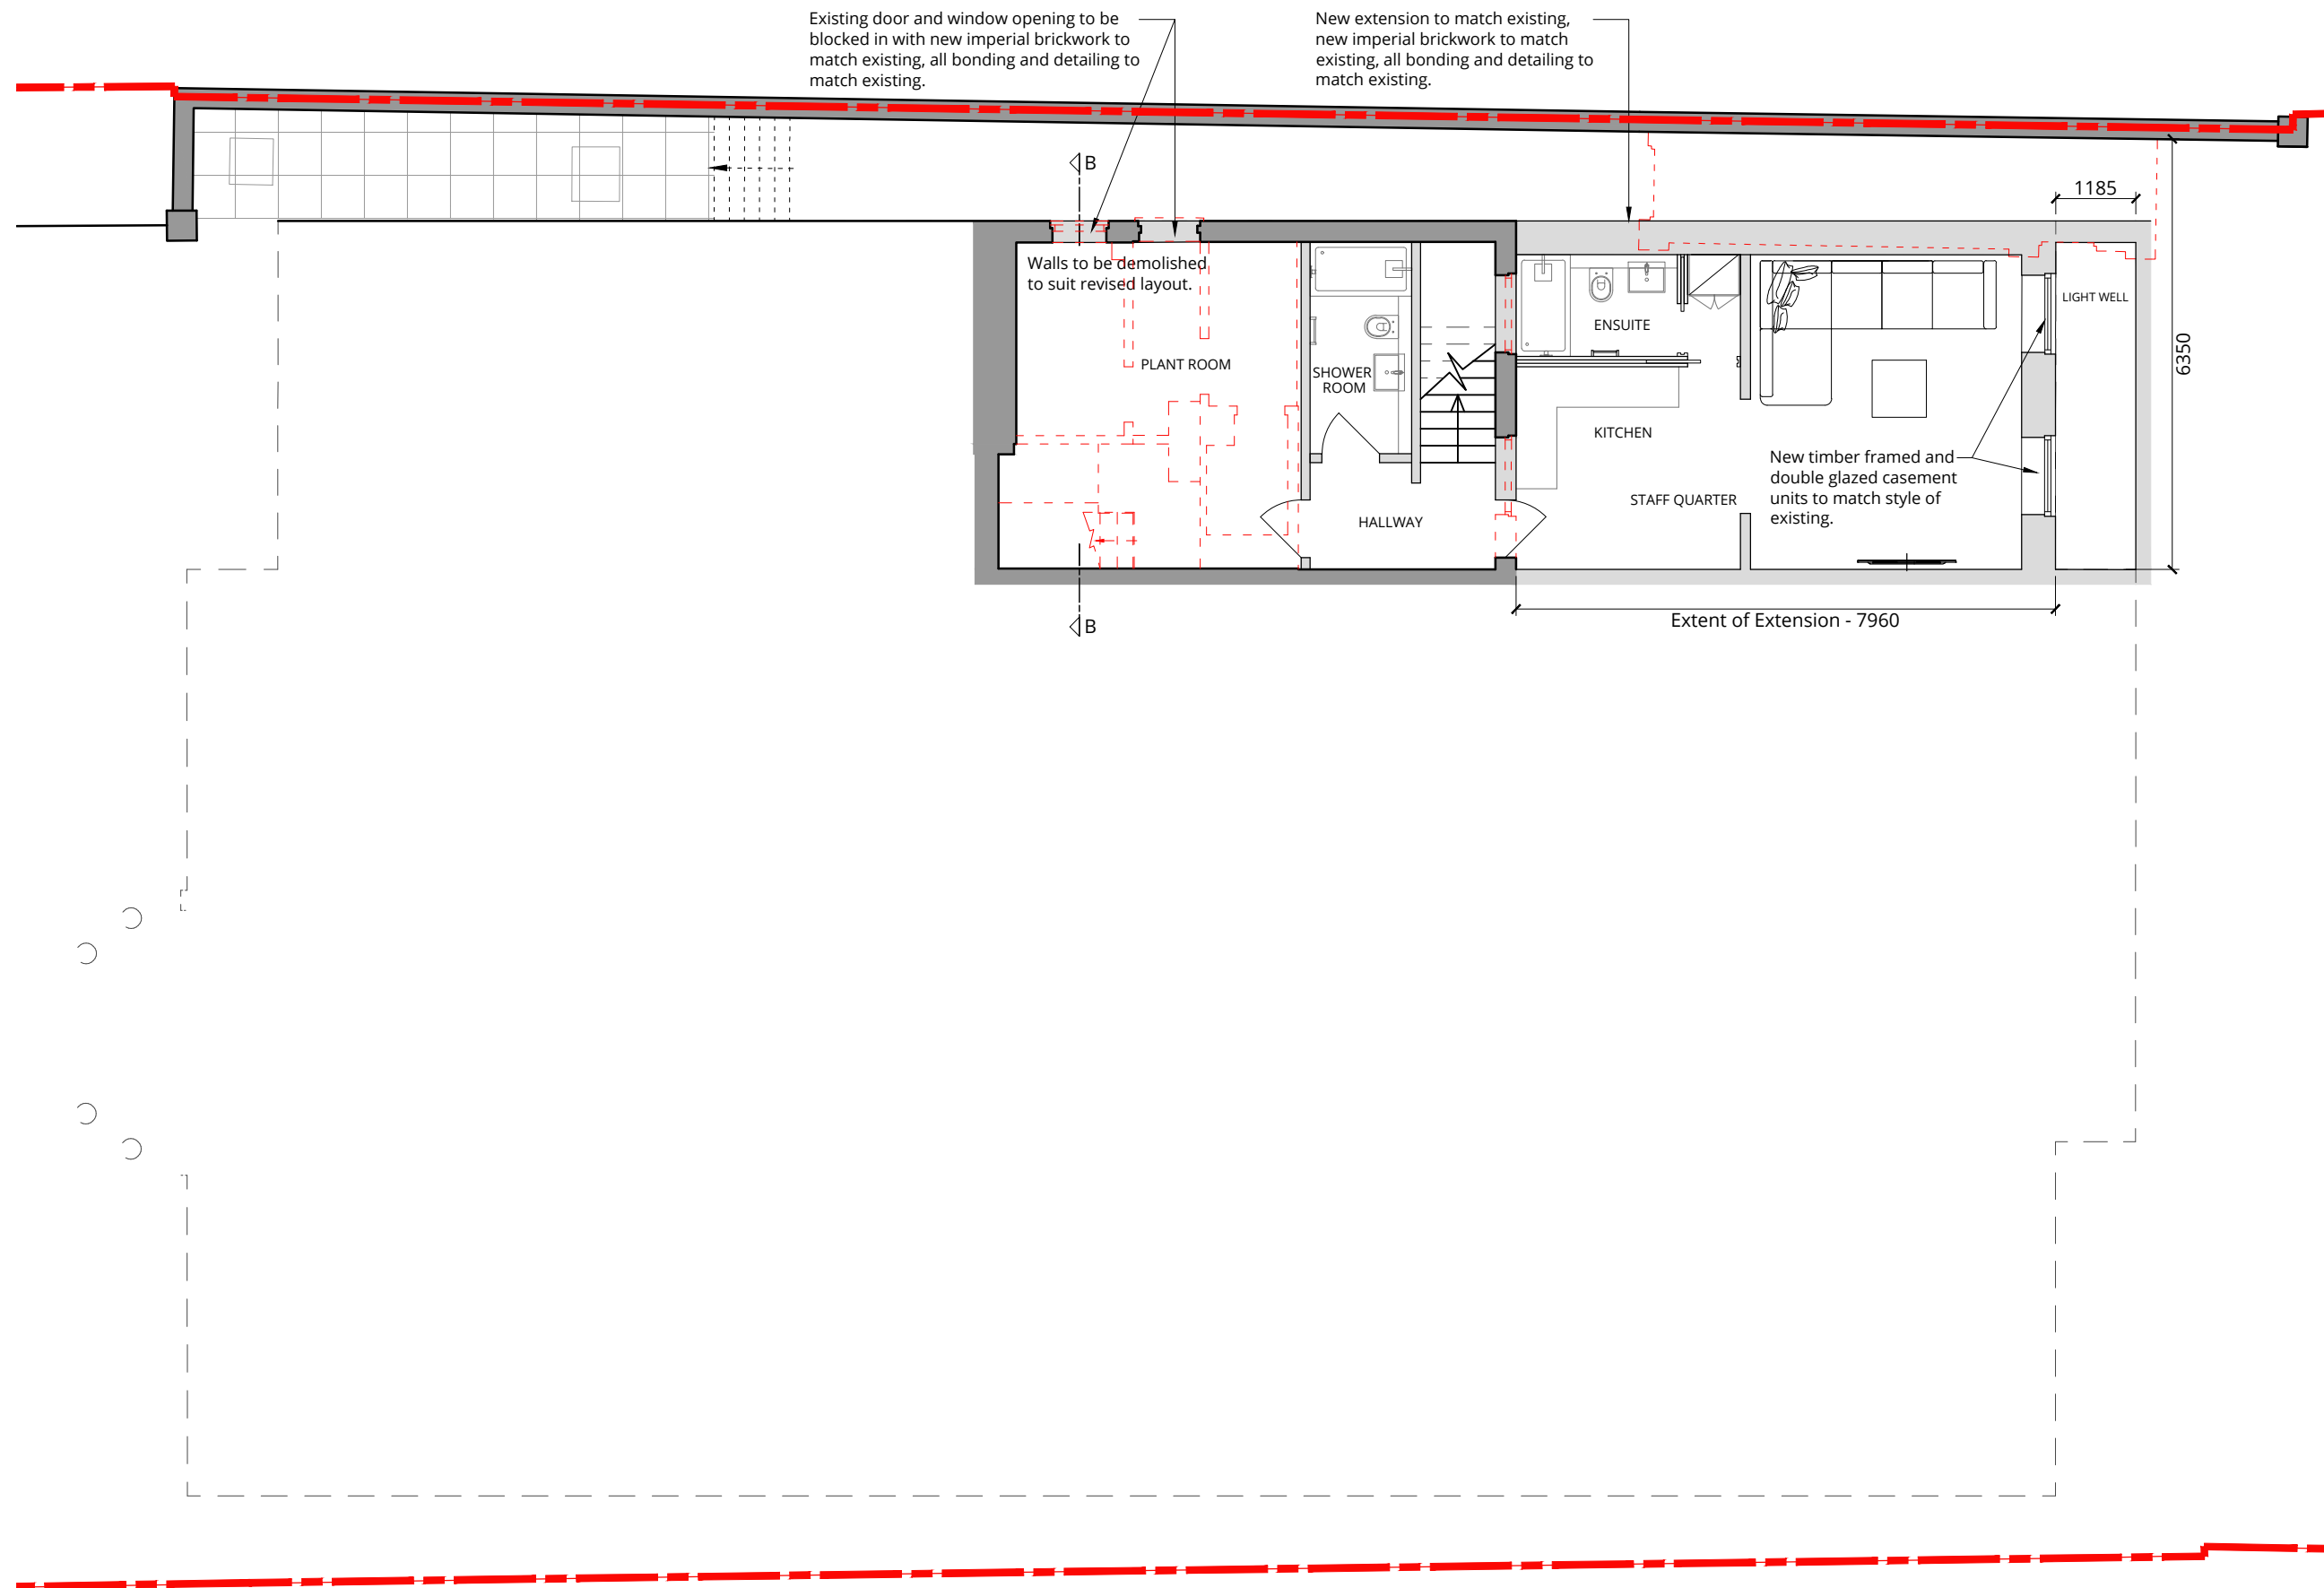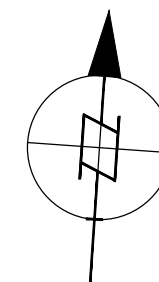

PROPOSED LOWER GROUND FLOOR PLAN

A	Furniture shown	16.02.23
0	First issue.	14.11.22
Rev.	Description	Date

 


Project Title
Courtenay Avenue, 2
London N6 4LP

Drawing Title
**Proposed
Lower Ground Plan**

Status
PLANNING

Drawn by	Checked by	Scale
LO	NP	1:100 @ A3


Project No.	Work Stage	Dwg. No.	Rev.
2176	PL	208	A

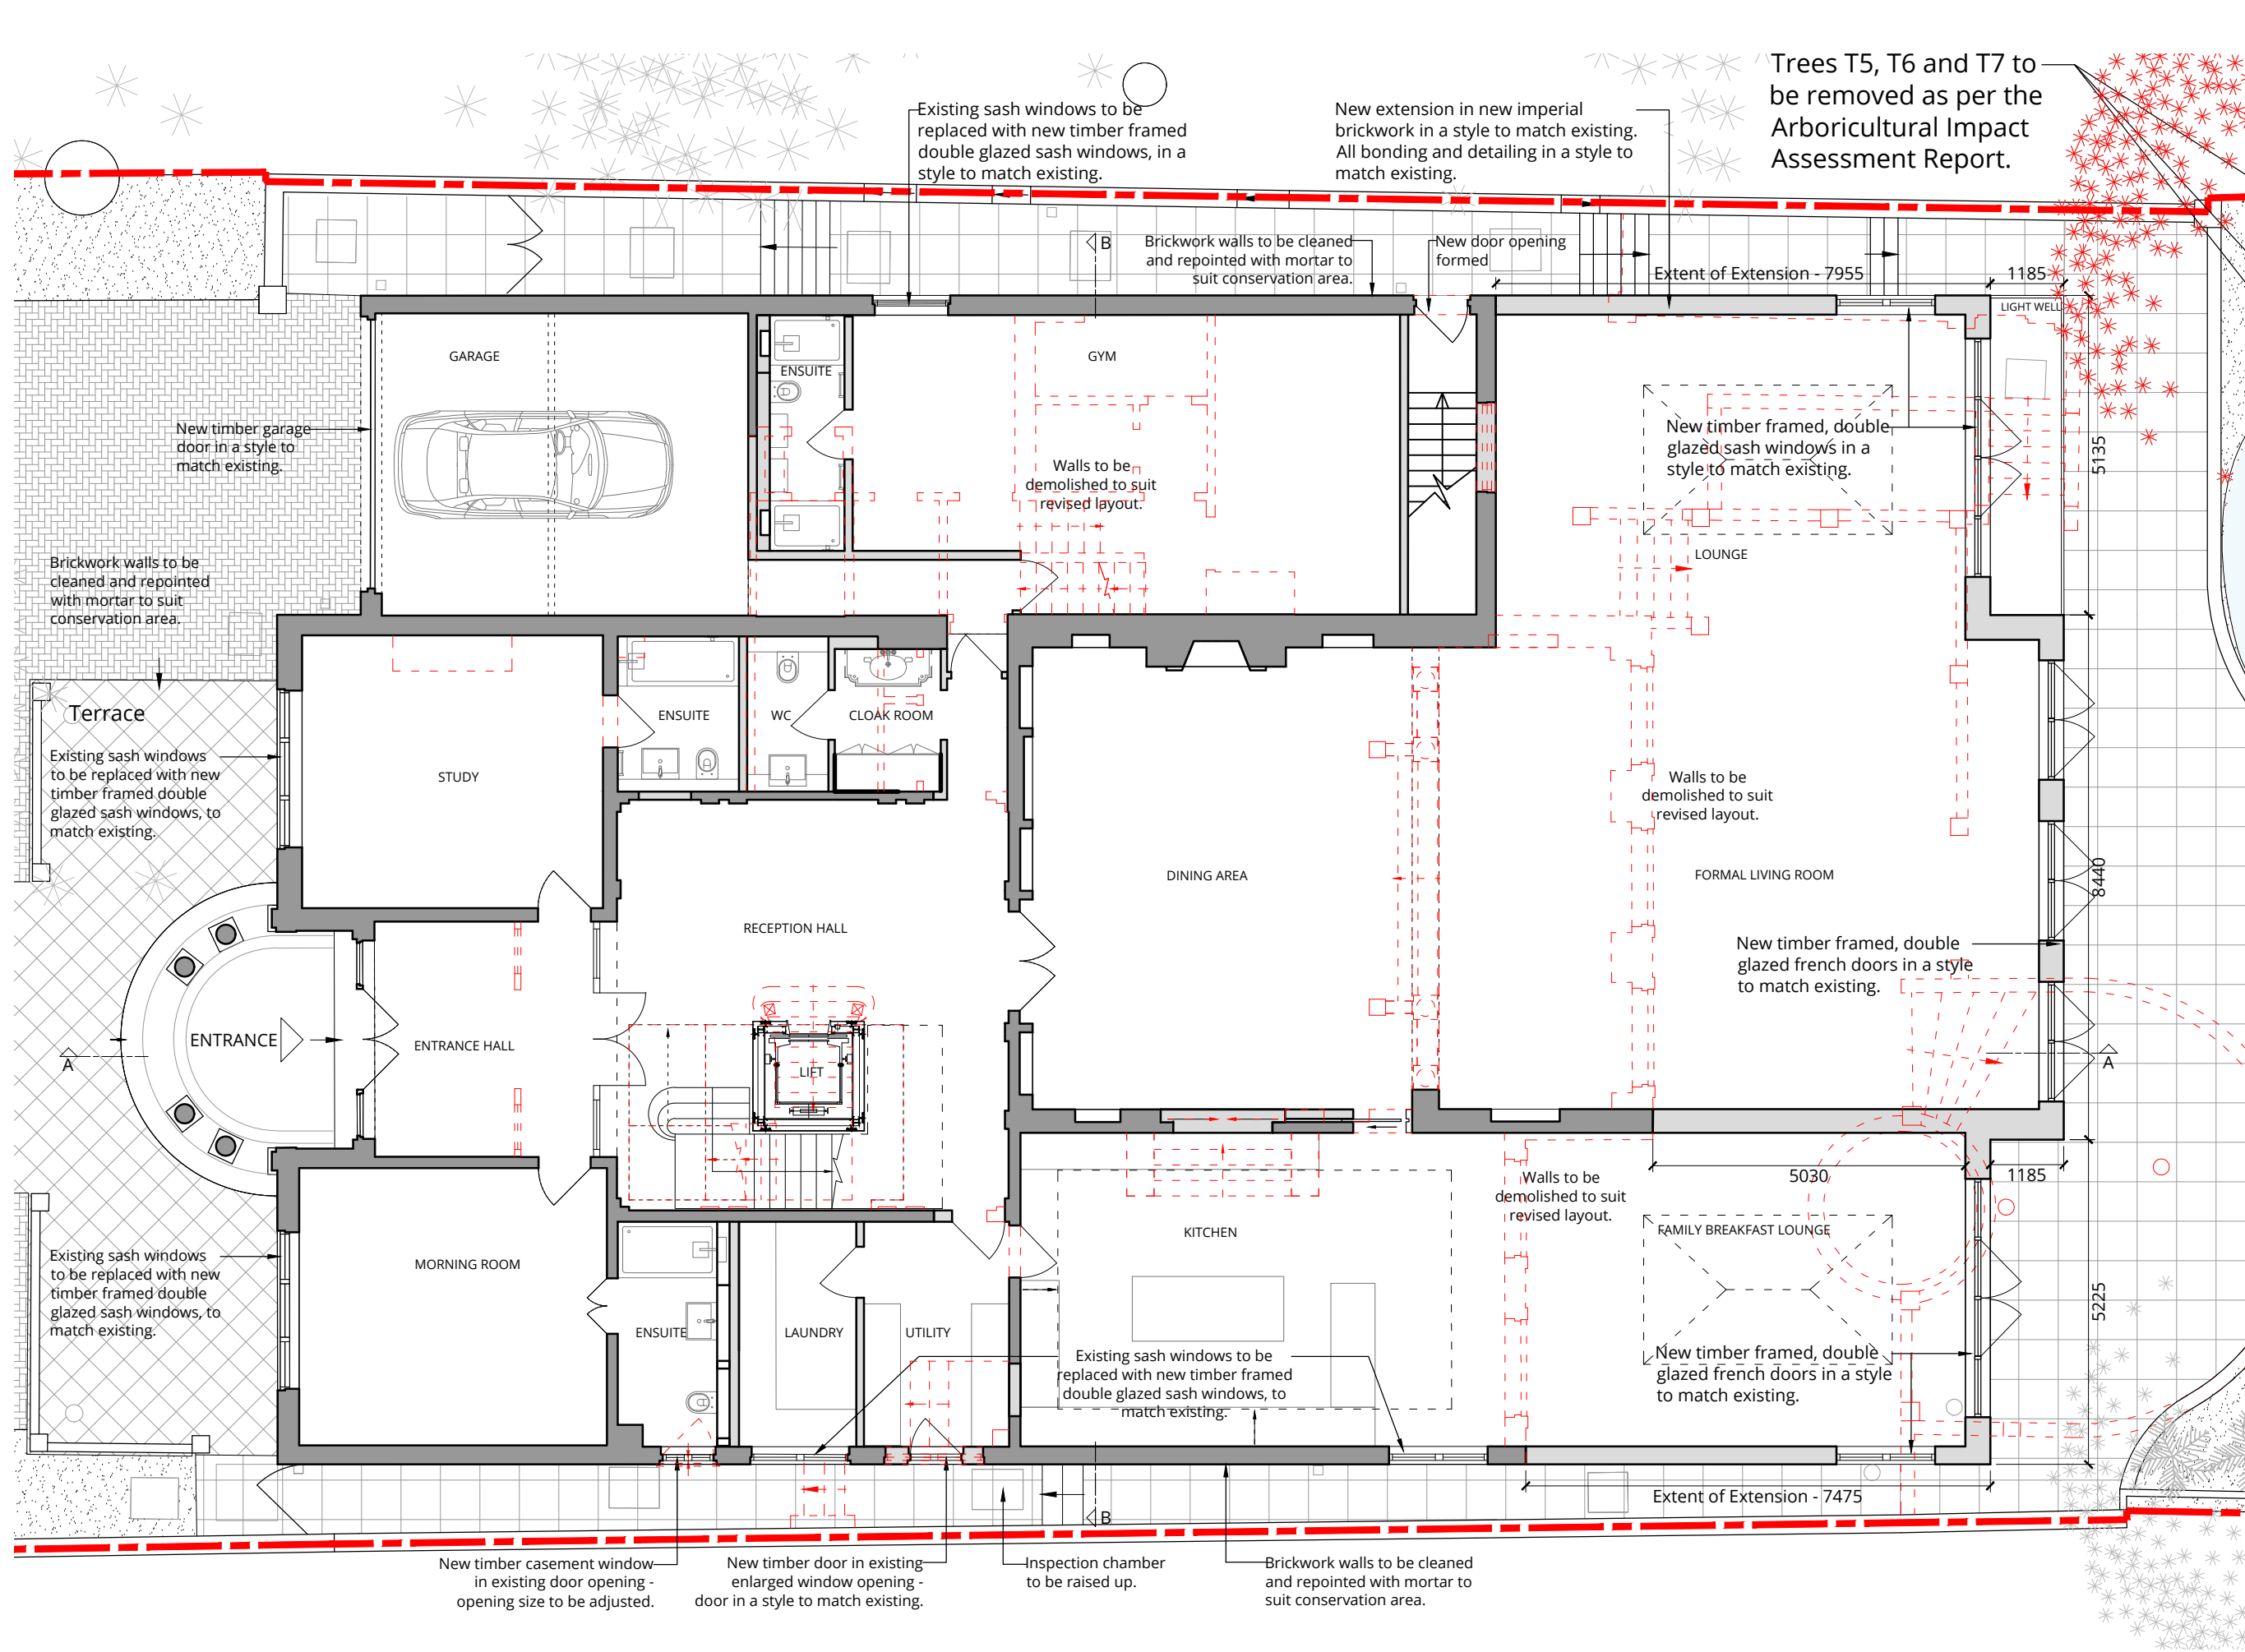

This drawing is protected under Copyright and at no time should any portion be reproduced or copied without the permission of the Architect (Design Copyright Act 1968). It must not be used for purposes other than that for which it is provided. It is supplied without liability for any errors or omissions. All dimensions to be checked on site.

KEY

- existing
- demolished
- proposed

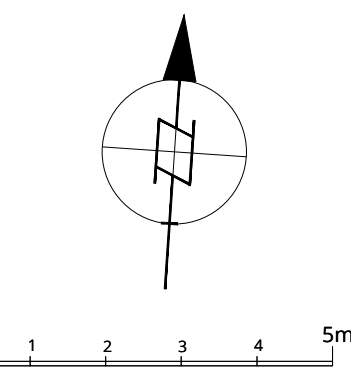

0	First issue.	14.11.22
Rev.	Description	Date

Project Title
Courtenay Avenue, 2
London N6 4LP
Drawing Title
Proposed Ground Floor Plan
Status
PLANNING
Drawn by
LO
Checked by
NP
Scale
1:100 @ A3
Project No.
2176
Work Stage
PL
Dwg. No.
210
Rev.
0

PROPOSED GROUND FLOOR PLAN



WOLFF ARCHITECTS



London 16 Lambton Place Notting Hill
London W11 2SH
T +44 (0)20 7229 3125

Oxford Chandos Yard 83 Bicester Road
Long Crendon HP18 9EE
T +44 (0)1844 203310

W www.wolffarchitects.co.uk
E info@wolffarchitects.co.uk

This drawing is protected under Copyright and at no time should any portion be reproduced or copied without the permission of the Architect (Design Copyright Act 1968). It must not be used for purposes other than that for which it is provided. It is supplied without liability for any errors or omissions. All dimensions to be checked on site.

KEY	
	existing
	demolished
	proposed

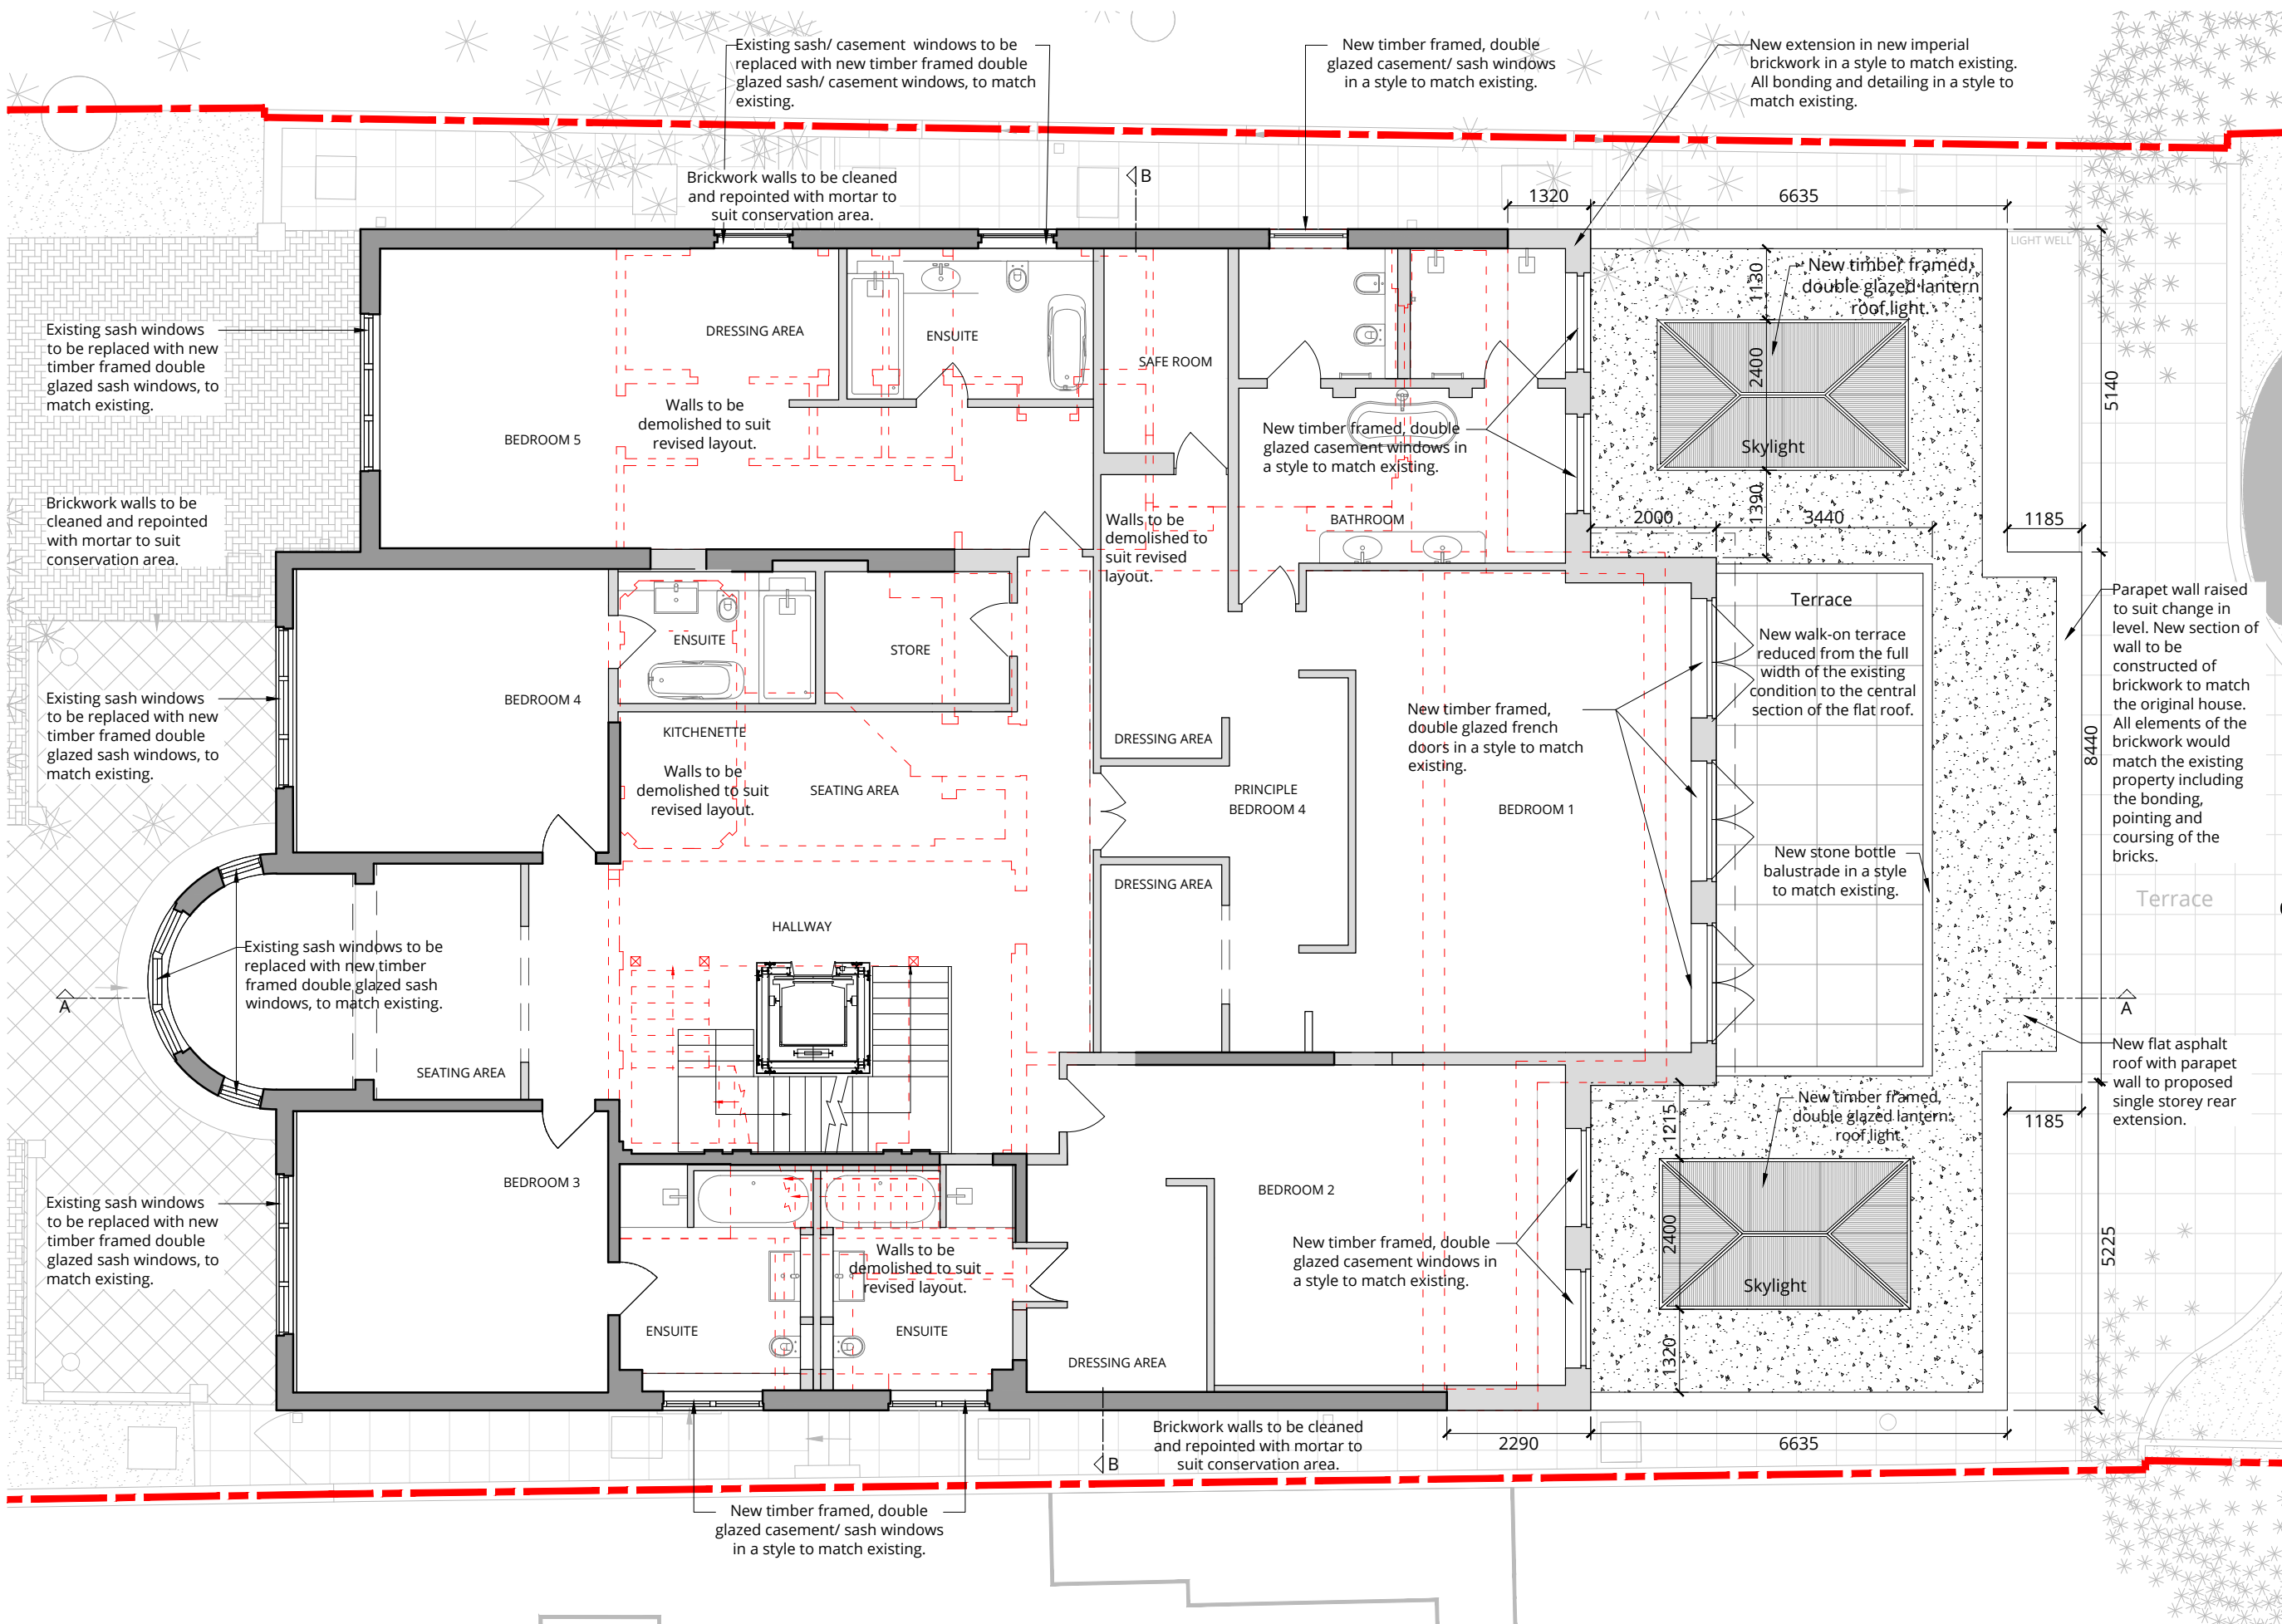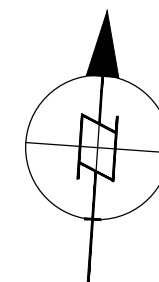

PROPOSED FIRST FLOOR PLAN


0	First issue.	14.11.22
Rev.	Description	Date

Project Title
Courtenay Avenue, 2
London N6 4LP

Drawing Title
**Proposed
First Floor Plan**

Status
PLANNING

Drawn by LO	Checked by NP	Scale 1:100 @ A3
Project No. 2176	Work Stage PL	Dwg. No. Rev. 211 - 0

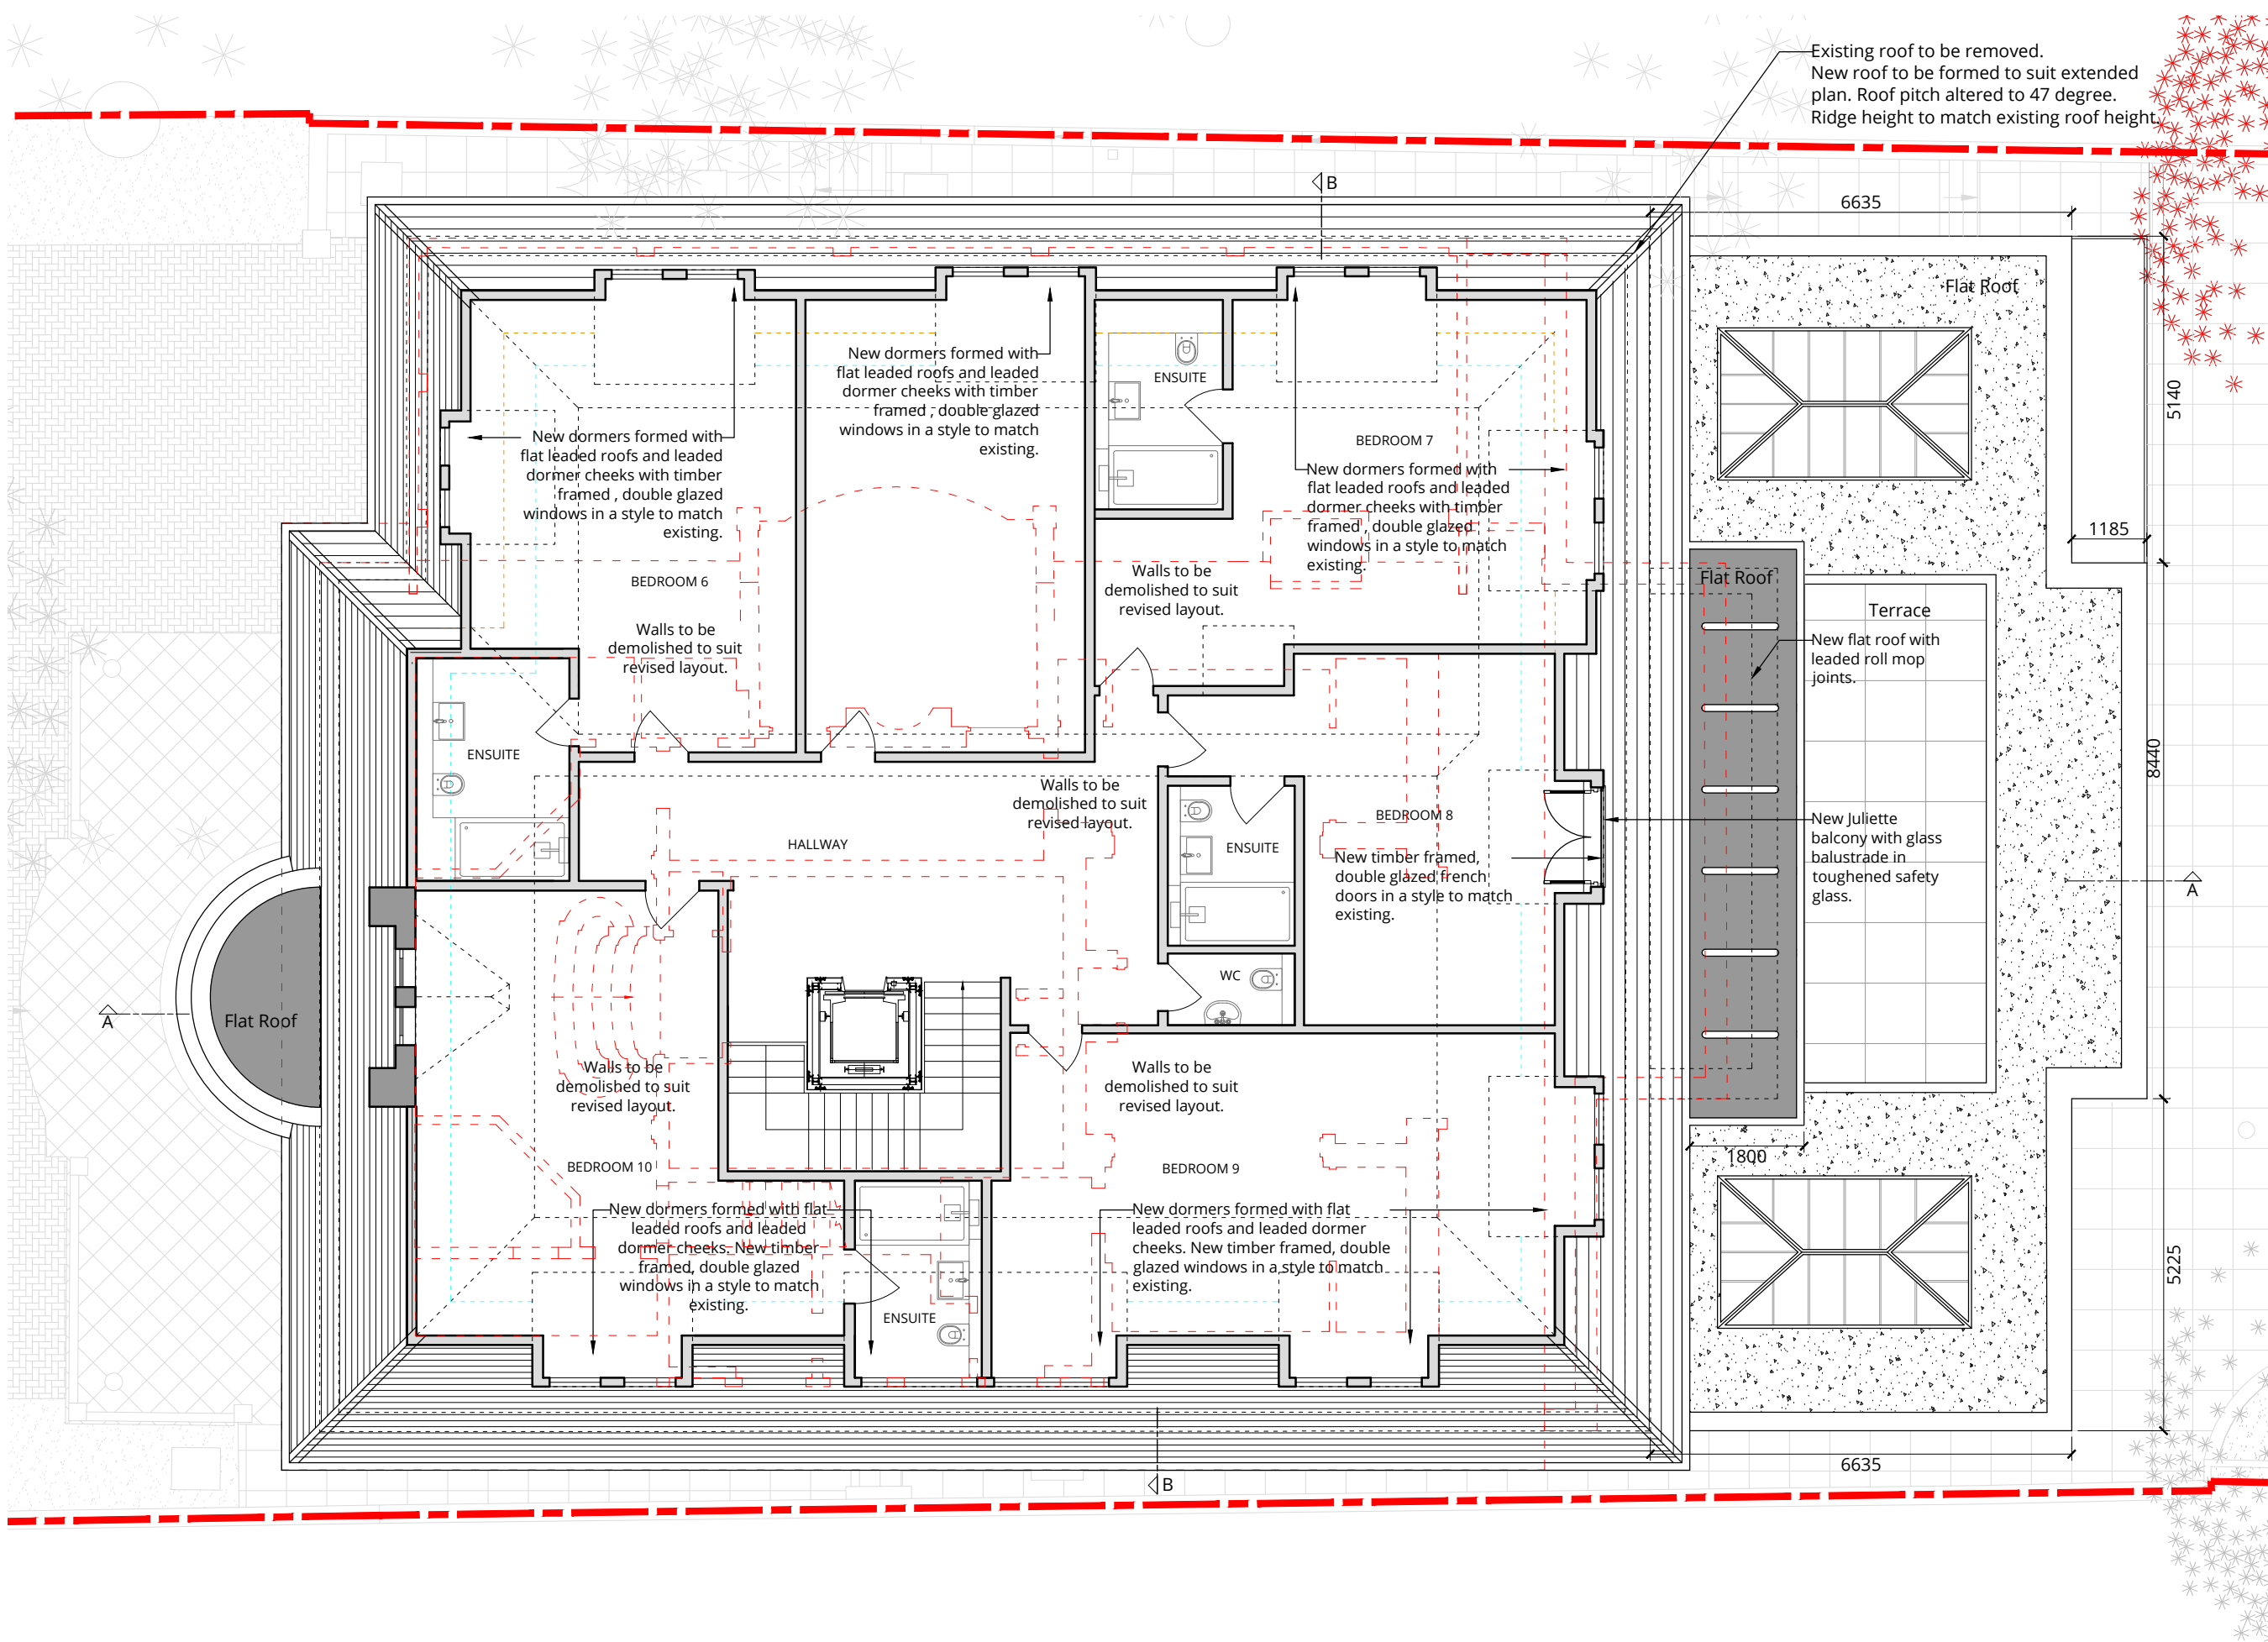

Existing roof to be removed.
New roof to be formed to suit extended plan. Roof pitch altered to 47 degree.
Ridge height to match existing roof height.




WOLFF ARCHITECTS
London 16 Lambton Place Notting Hill
London W11 2SH
T +44 (0)20 7229 3125
Oxford Chandos Yard 83 Bicester Road
Long Crendon HP18 9EE
T +44 (0)1844 203310
W www.wolffarchitects.co.uk
E info@wolffarchitects.co.uk

This drawing is protected under Copyright and at no time should any portion be reproduced or copied without the permission of the Architect (Design Copyright Act 1968). It must not be used for purposes other than that for which it is provided. It is supplied without liability for any errors or omissions. All dimensions to be checked on site.

KEY

- existing
- demolished
- proposed

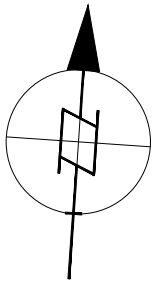

0 1 2 3 4 5m


0	First issue.	14.11.22
Rev.	Description	Date



Project Title
Courtenay Avenue, 2
London N6 4LP
Drawing Title
Proposed Second Floor Plan
Status
PLANNING

Drawn by LO	Checked by NP	Scale 1:100 @ A3
Project No. 2176	Work Stage PL	Dwg. No. Rev. 212 - 0

PROPOSED SECOND FLOOR PLAN

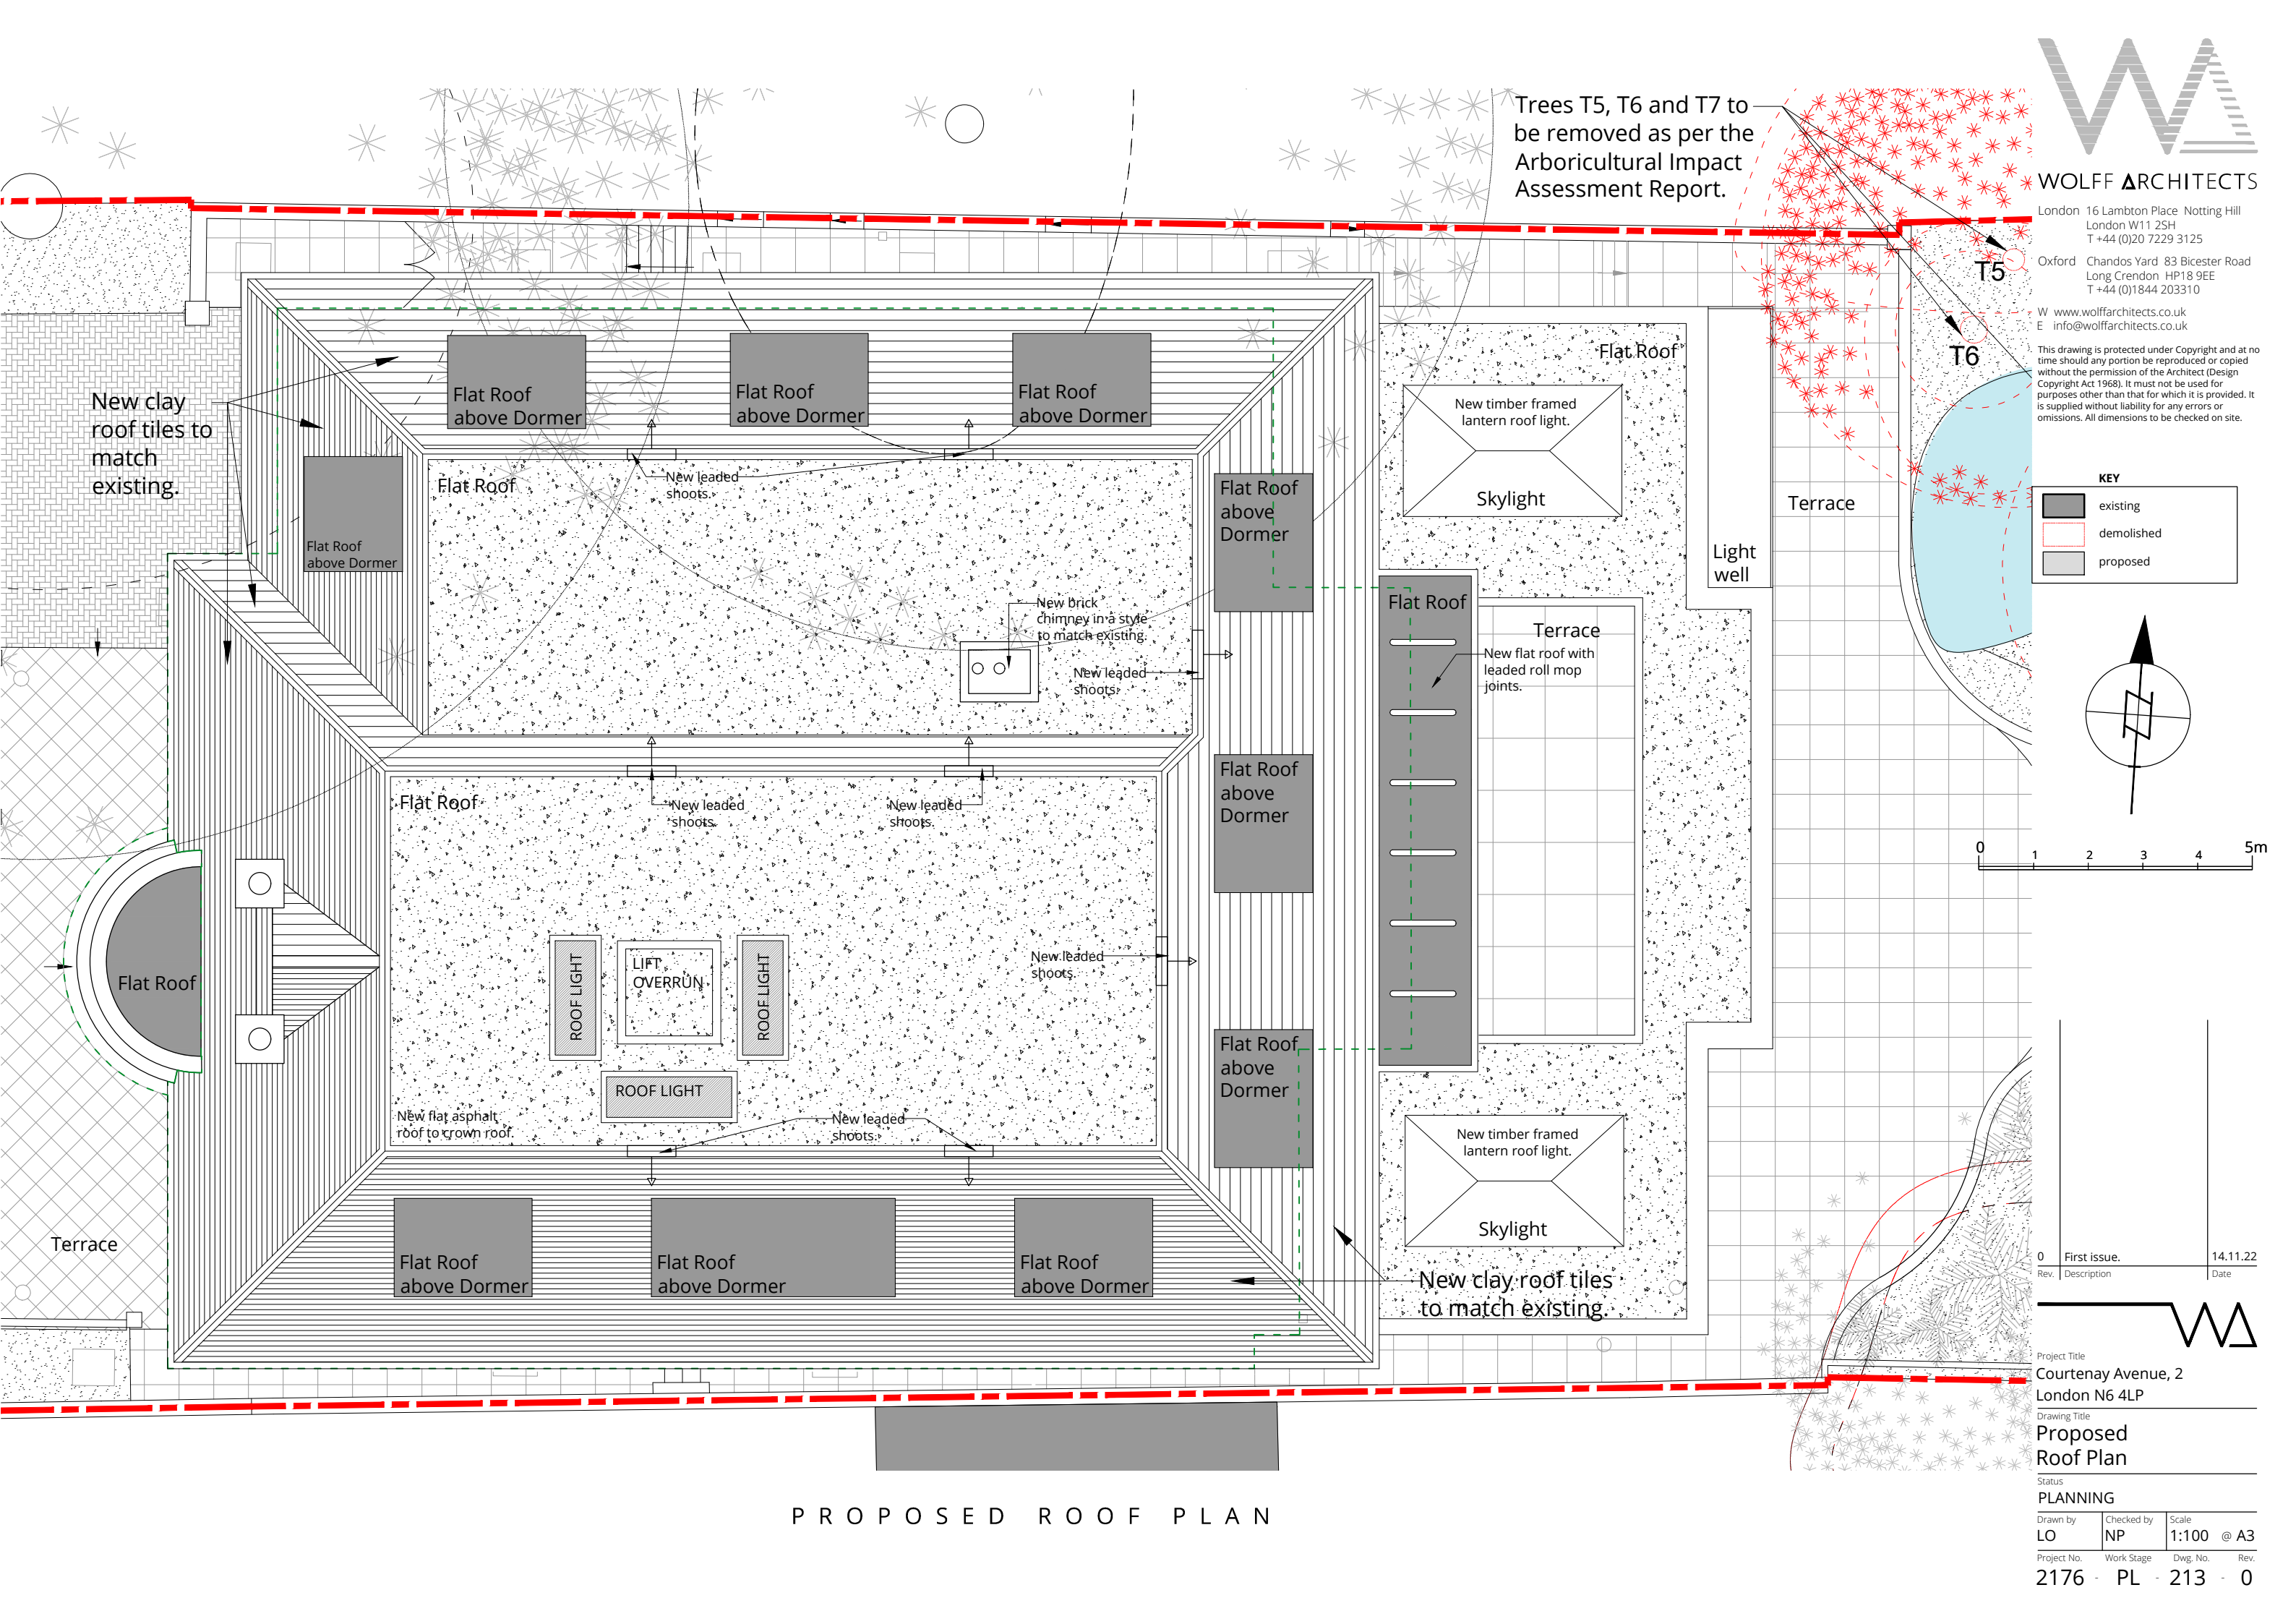

Trees T5, T6 and T7 to be removed as per the Arboricultural Impact Assessment Report.



WOLFF ARCHITECTS


London 16 Lambton Place Notting Hill
London W11 2SH
T +44 (0)20 7229 3125

Oxford Chandos Yard 83 Bicester Road
Long Crendon HP18 9EE
T +44 (0)1844 203310

W www.wolffarchitects.co.uk
E info@wolffarchitects.co.uk

This drawing is protected under Copyright and at no time should any portion be reproduced or copied without the permission of the Architect (Design Copyright Act 1968). It must not be used for purposes other than that for which it is provided. It is supplied without liability for any errors or omissions. All dimensions to be checked on site.

KEY	
	existing
	demolished
	proposed

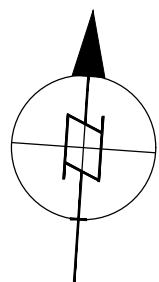

0 1 2 3 4 5m

0	First issue.	14.11.22
Rev.	Description	Date

Project Title
Courtenay Avenue, 2
London N6 4LP

Drawing Title
**Proposed
Roof Plan**

Status
PLANNING

Drawn by LO	Checked by NP	Scale 1:100 @ A3
Project No. 2176	Work Stage PL	Dwg. No. Rev. 213 - 0

PROPOSED ROOF PLAN



WOLFF ARCHITECTS



London 16 Lambton Place Notting Hill
London W11 2SH
T +44 (0)20 7229 3125

Oxford Chandos Yard 83 Bicester Road
Long Crendon HP18 9EE
T +44 (0)1844 203310

W www.wolffarchitects.co.uk
E info@wolffarchitects.co.uk

This drawing is protected under Copyright and at no time should any portion be reproduced or copied without the permission of the Architect (Design Copyright Act 1968). It must not be used for purposes other than that for which it is provided. It is supplied without liability for any errors or omissions. All dimensions to be checked on site.


KEY

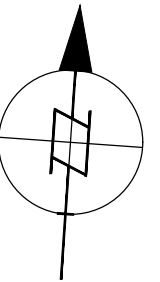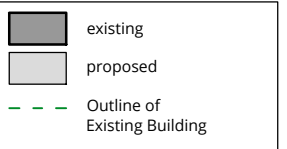

0 1 2 3 4 5m



PROPOSED FRONT (WEST) ELEVATION - 1:100

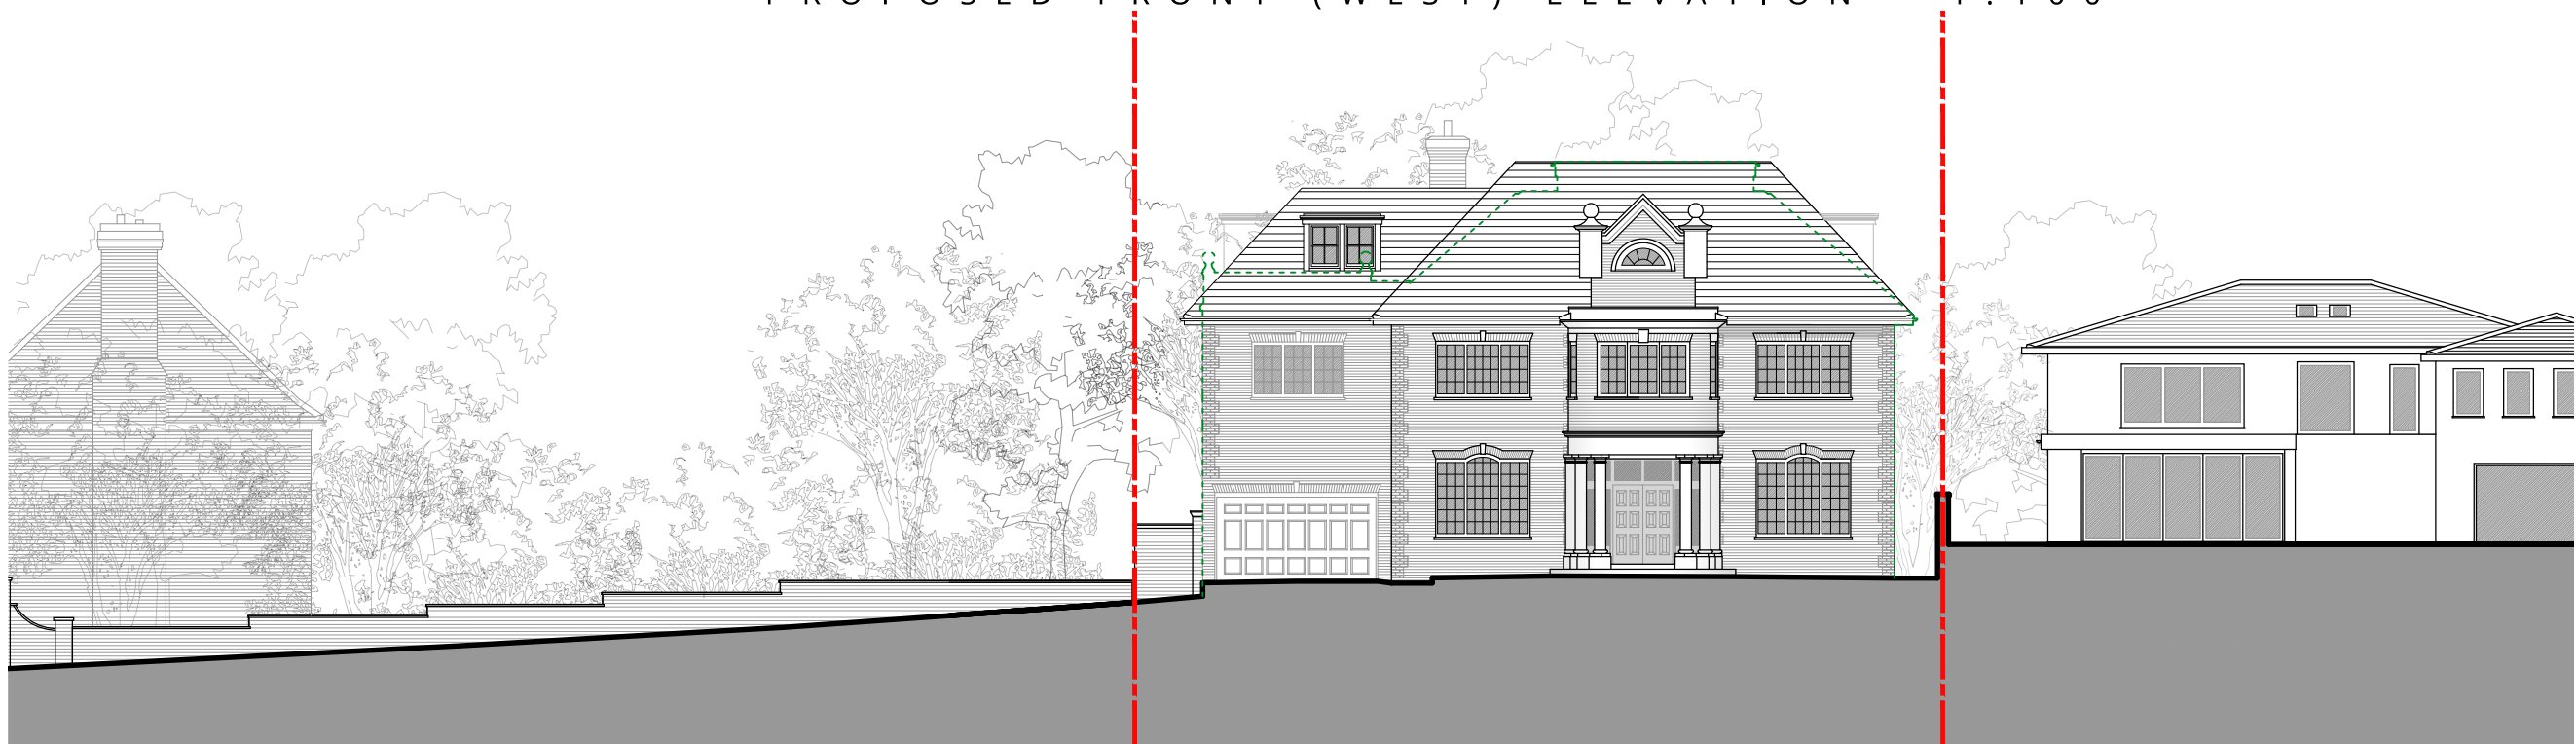

PROPOSED FRONT (WEST) ELEVATION - 1:200

0	First issue.	14.11.22
Rev.	Description	Date

Project Title
Courtenay Avenue, 2
London N6 4LP
Drawing Title
**Proposed Elevation
Front (West)**

Status
PLANNING

Drawn by LO	Checked by NP	Scale 1:100 1:200	@ A3
Project No. 2176	Work Stage PL	Dwg. No. 220	Rev. 0



WOLFF ARCHITECTS

London 16 Lambton Place Notting Hill
London W11 2SH
T +44 (0)20 7229 3125


Oxford Chandos Yard 83 Bicester Road
Long Crendon HP18 9EE
T +44 (0)1844 203310

W www.wolffarchitects.co.uk
E info@wolffarchitects.co.uk

This drawing is protected under Copyright and at no time should any portion be reproduced or copied without the permission of the Architect (Design Copyright Act 1968). It must not be used for purposes other than that for which it is provided. It is supplied without liability for any errors or omissions. All dimensions to be checked on site.

KEY

	existing
	proposed
	Outline of Existing Building

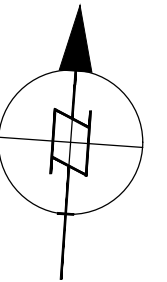

0 1 2 3 4 5m



PROPOSED REAR (EAST) ELEVATION - 1:100



PROPOSED REAR (EAST) ELEVATION - 1:200

0	First issue.	14.11.22
Rev.	Description	Date

Project Title
Courtenay Avenue, 2
London N6 4LP
Drawing Title
**Proposed Elevation
Rear (East)**

Status
PLANNING

Drawn by LO	Checked by NP	Scale 1:100 1:200	@ A3
Project No. 2176	Work Stage PL	Dwg. No. 222	Rev. 0



WOLFF ARCHITECTS

London 16 Lambton Place Notting Hill
London W11 2SH
T +44 (0)20 7229 3125



Oxford Chandos Yard 83 Bicester Road
Long Crendon HP18 9EE
T +44 (0)1844 203310

W www.wolffarchitects.co.uk
E info@wolffarchitects.co.uk

This drawing is protected under Copyright and at no time should any portion be reproduced or copied without the permission of the Architect (Design Copyright Act 1968). It must not be used for purposes other than that for which it is provided. It is supplied without liability for any errors or omissions. All dimensions to be checked on site.

KEY

- existing
- proposed
- Outline of Existing Building

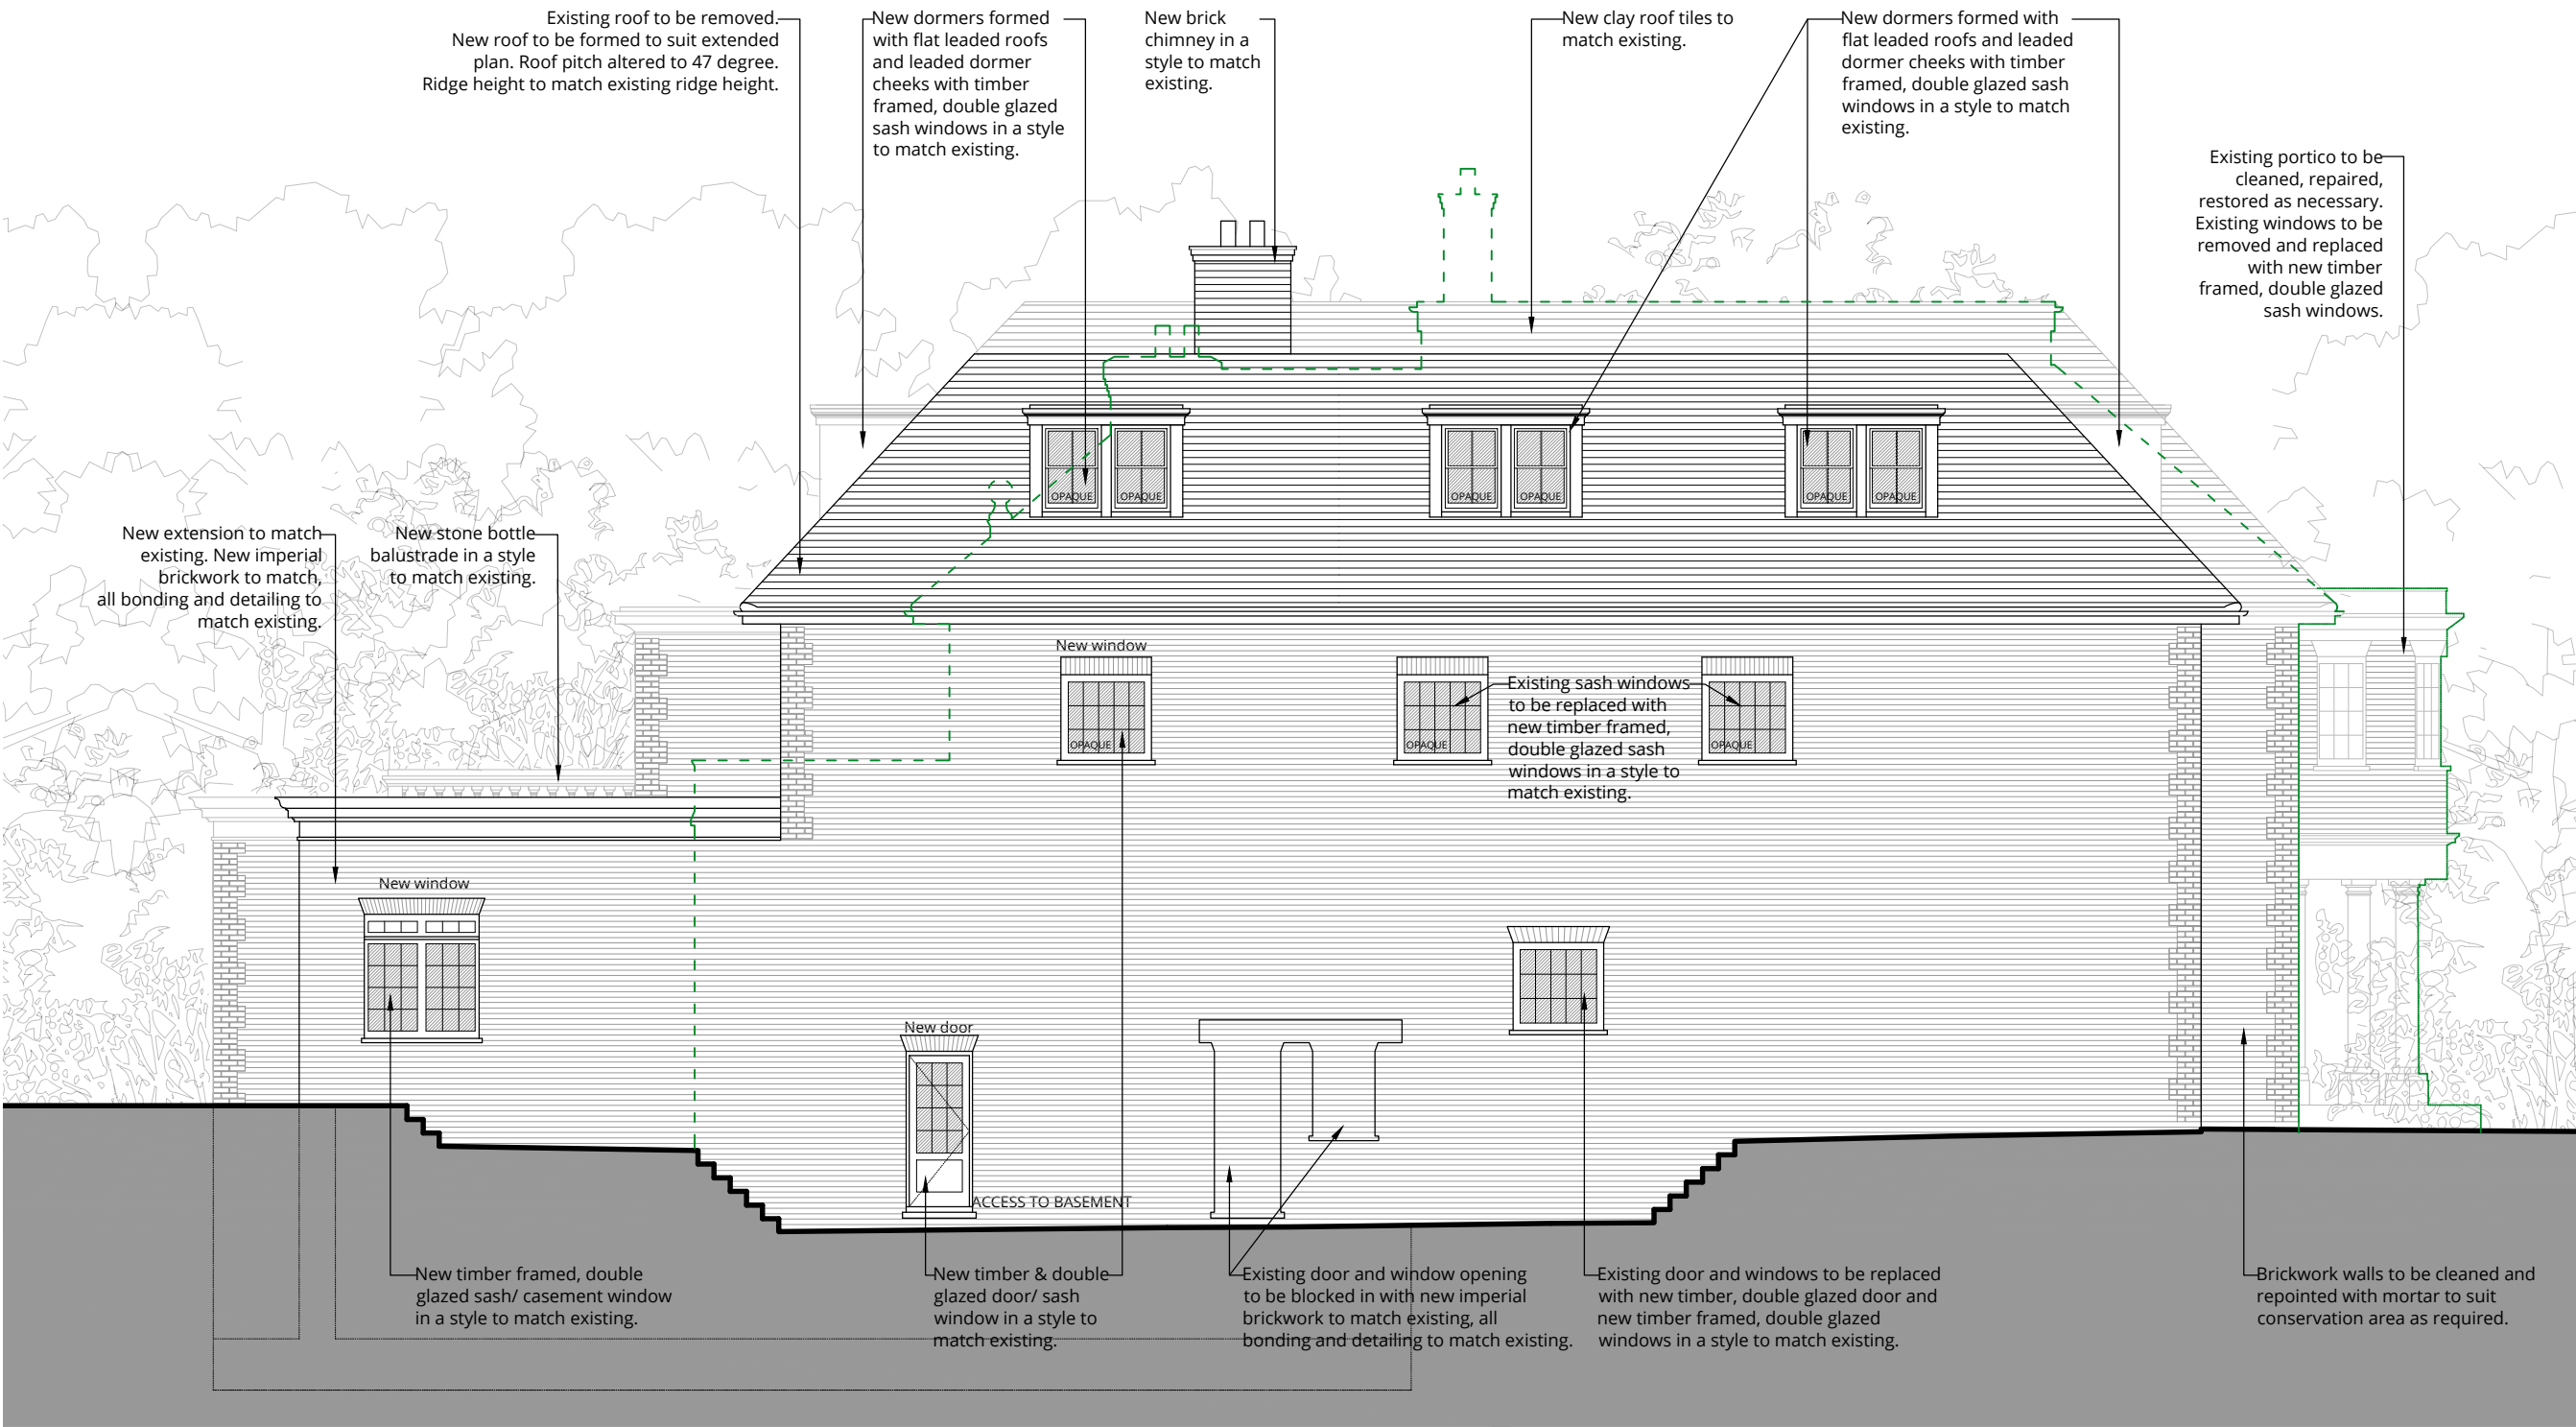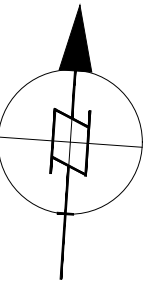

PROPOSED SIDE (NORTH) ELEVATION

0	First issue.	14.11.22
Rev.	Description	Date

Project Title
Courtenay Avenue, 2
London N6 4LP

Drawing Title
Proposed Elevation
Side (North)

Status
PLANNING

Drawn by LO	Checked by NP	Scale 1:100 @ A3
----------------	------------------	---------------------

Project No. 2176	Work Stage PL	Dwg. No. 224	Rev. 0
---------------------	------------------	-----------------	-----------



WOLFF ARCHITECTS

London 16 Lambton Place Notting Hill
London W11 2SH
T +44 (0)20 7229 3125



Oxford Chandos Yard 83 Bicester Road
Long Crendon HP18 9EE
T +44 (0)1844 203310

W www.wolffarchitects.co.uk
E info@wolffarchitects.co.uk

This drawing is protected under Copyright and at no time should any portion be reproduced or copied without the permission of the Architect (Design Copyright Act 1968). It must not be used for purposes other than that for which it is provided. It is supplied without liability for any errors or omissions. All dimensions to be checked on site.


KEY

- existing
- proposed
- Outline of Existing Building

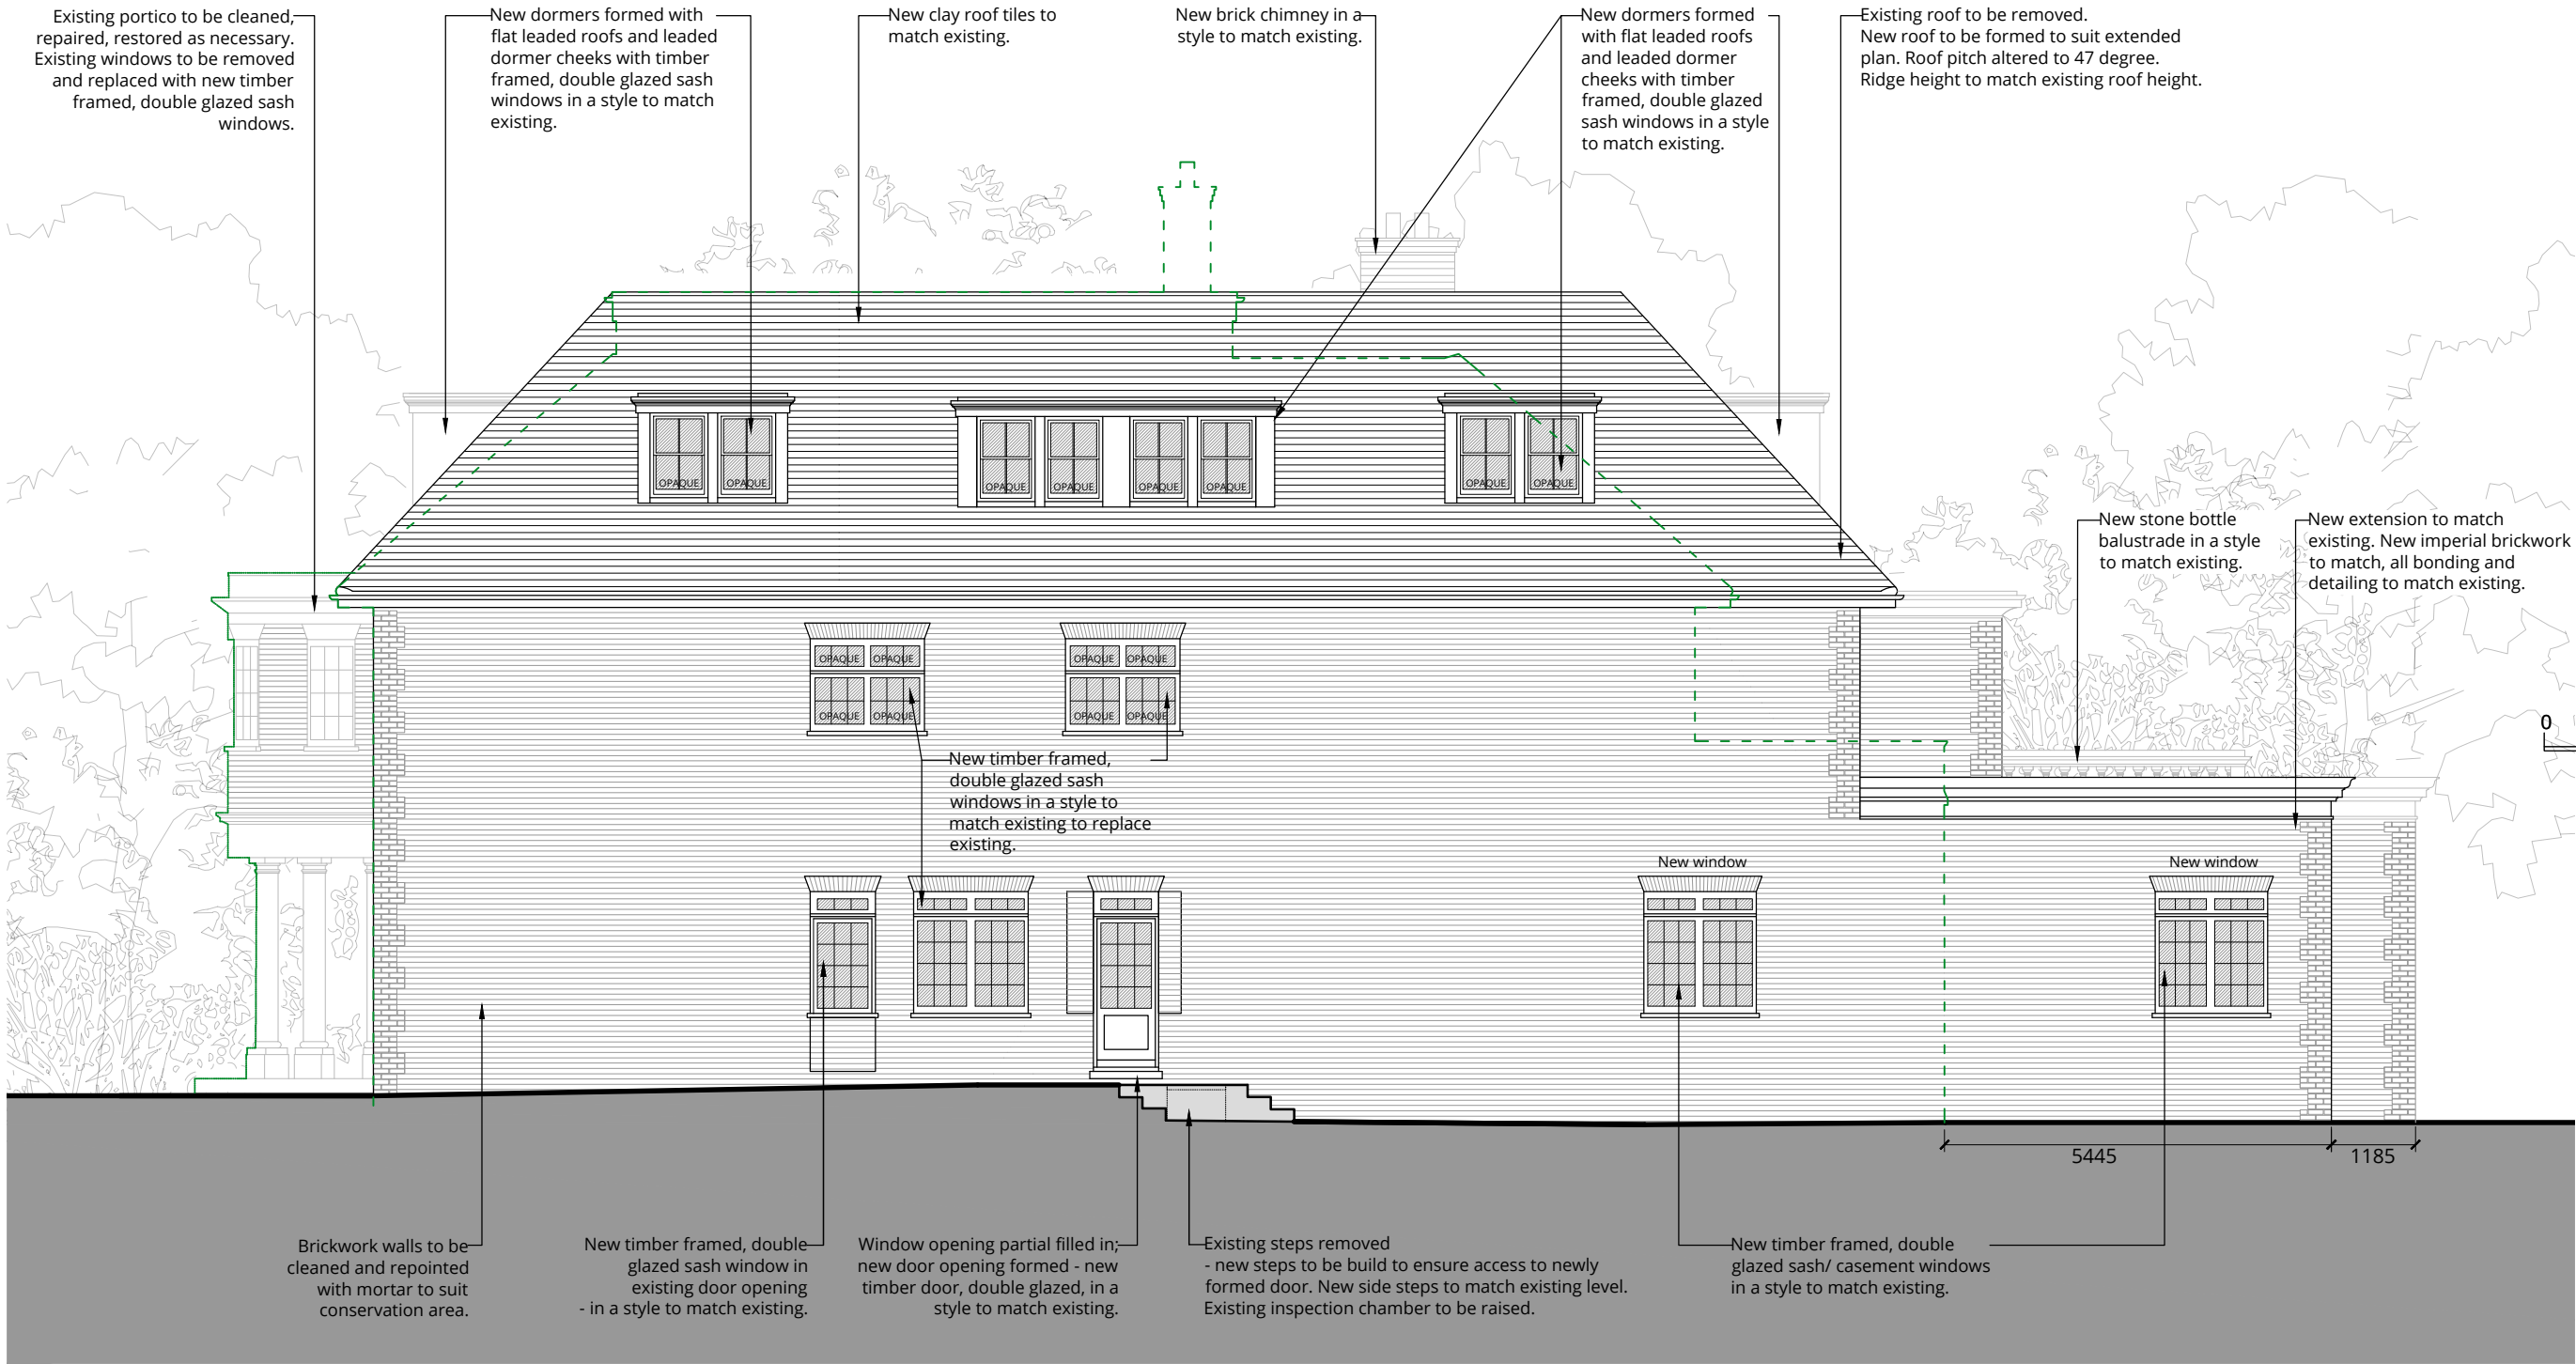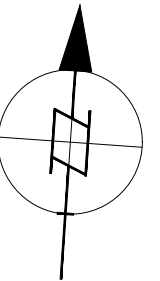

PROPOSED SIDE (SOUTH) ELEVATION

0	First issue.	14.11.22
Rev.	Description	Date

 

Project Title
Courtenay Avenue, 2
London N6 4LP

Drawing Title
**Proposed Elevation
Side (South)**

Status
PLANNING

Drawn by LO	Checked by NP	Scale 1:100 @ A3
----------------	------------------	---------------------

Project No. 2176	Work Stage PL	Dwg. No. 226	Rev. 0
---------------------	------------------	-----------------	-----------



WOLFF ARCHITECTS

London 16 Lambton Place Notting Hill
London W11 2SH
T +44 (0)20 7229 3125



Oxford Chandos Yard 83 Bicester Road
Long Crendon HP18 9EE
T +44 (0)1844 203310

W www.wolffarchitects.co.uk
E info@wolffarchitects.co.uk

This drawing is protected under Copyright and at no time should any portion be reproduced or copied without the permission of the Architect (Design Copyright Act 1968). It must not be used for purposes other than that for which it is provided. It is supplied without liability for any errors or omissions. All dimensions to be checked on site.

KEY

	existing
	demolished
	proposed

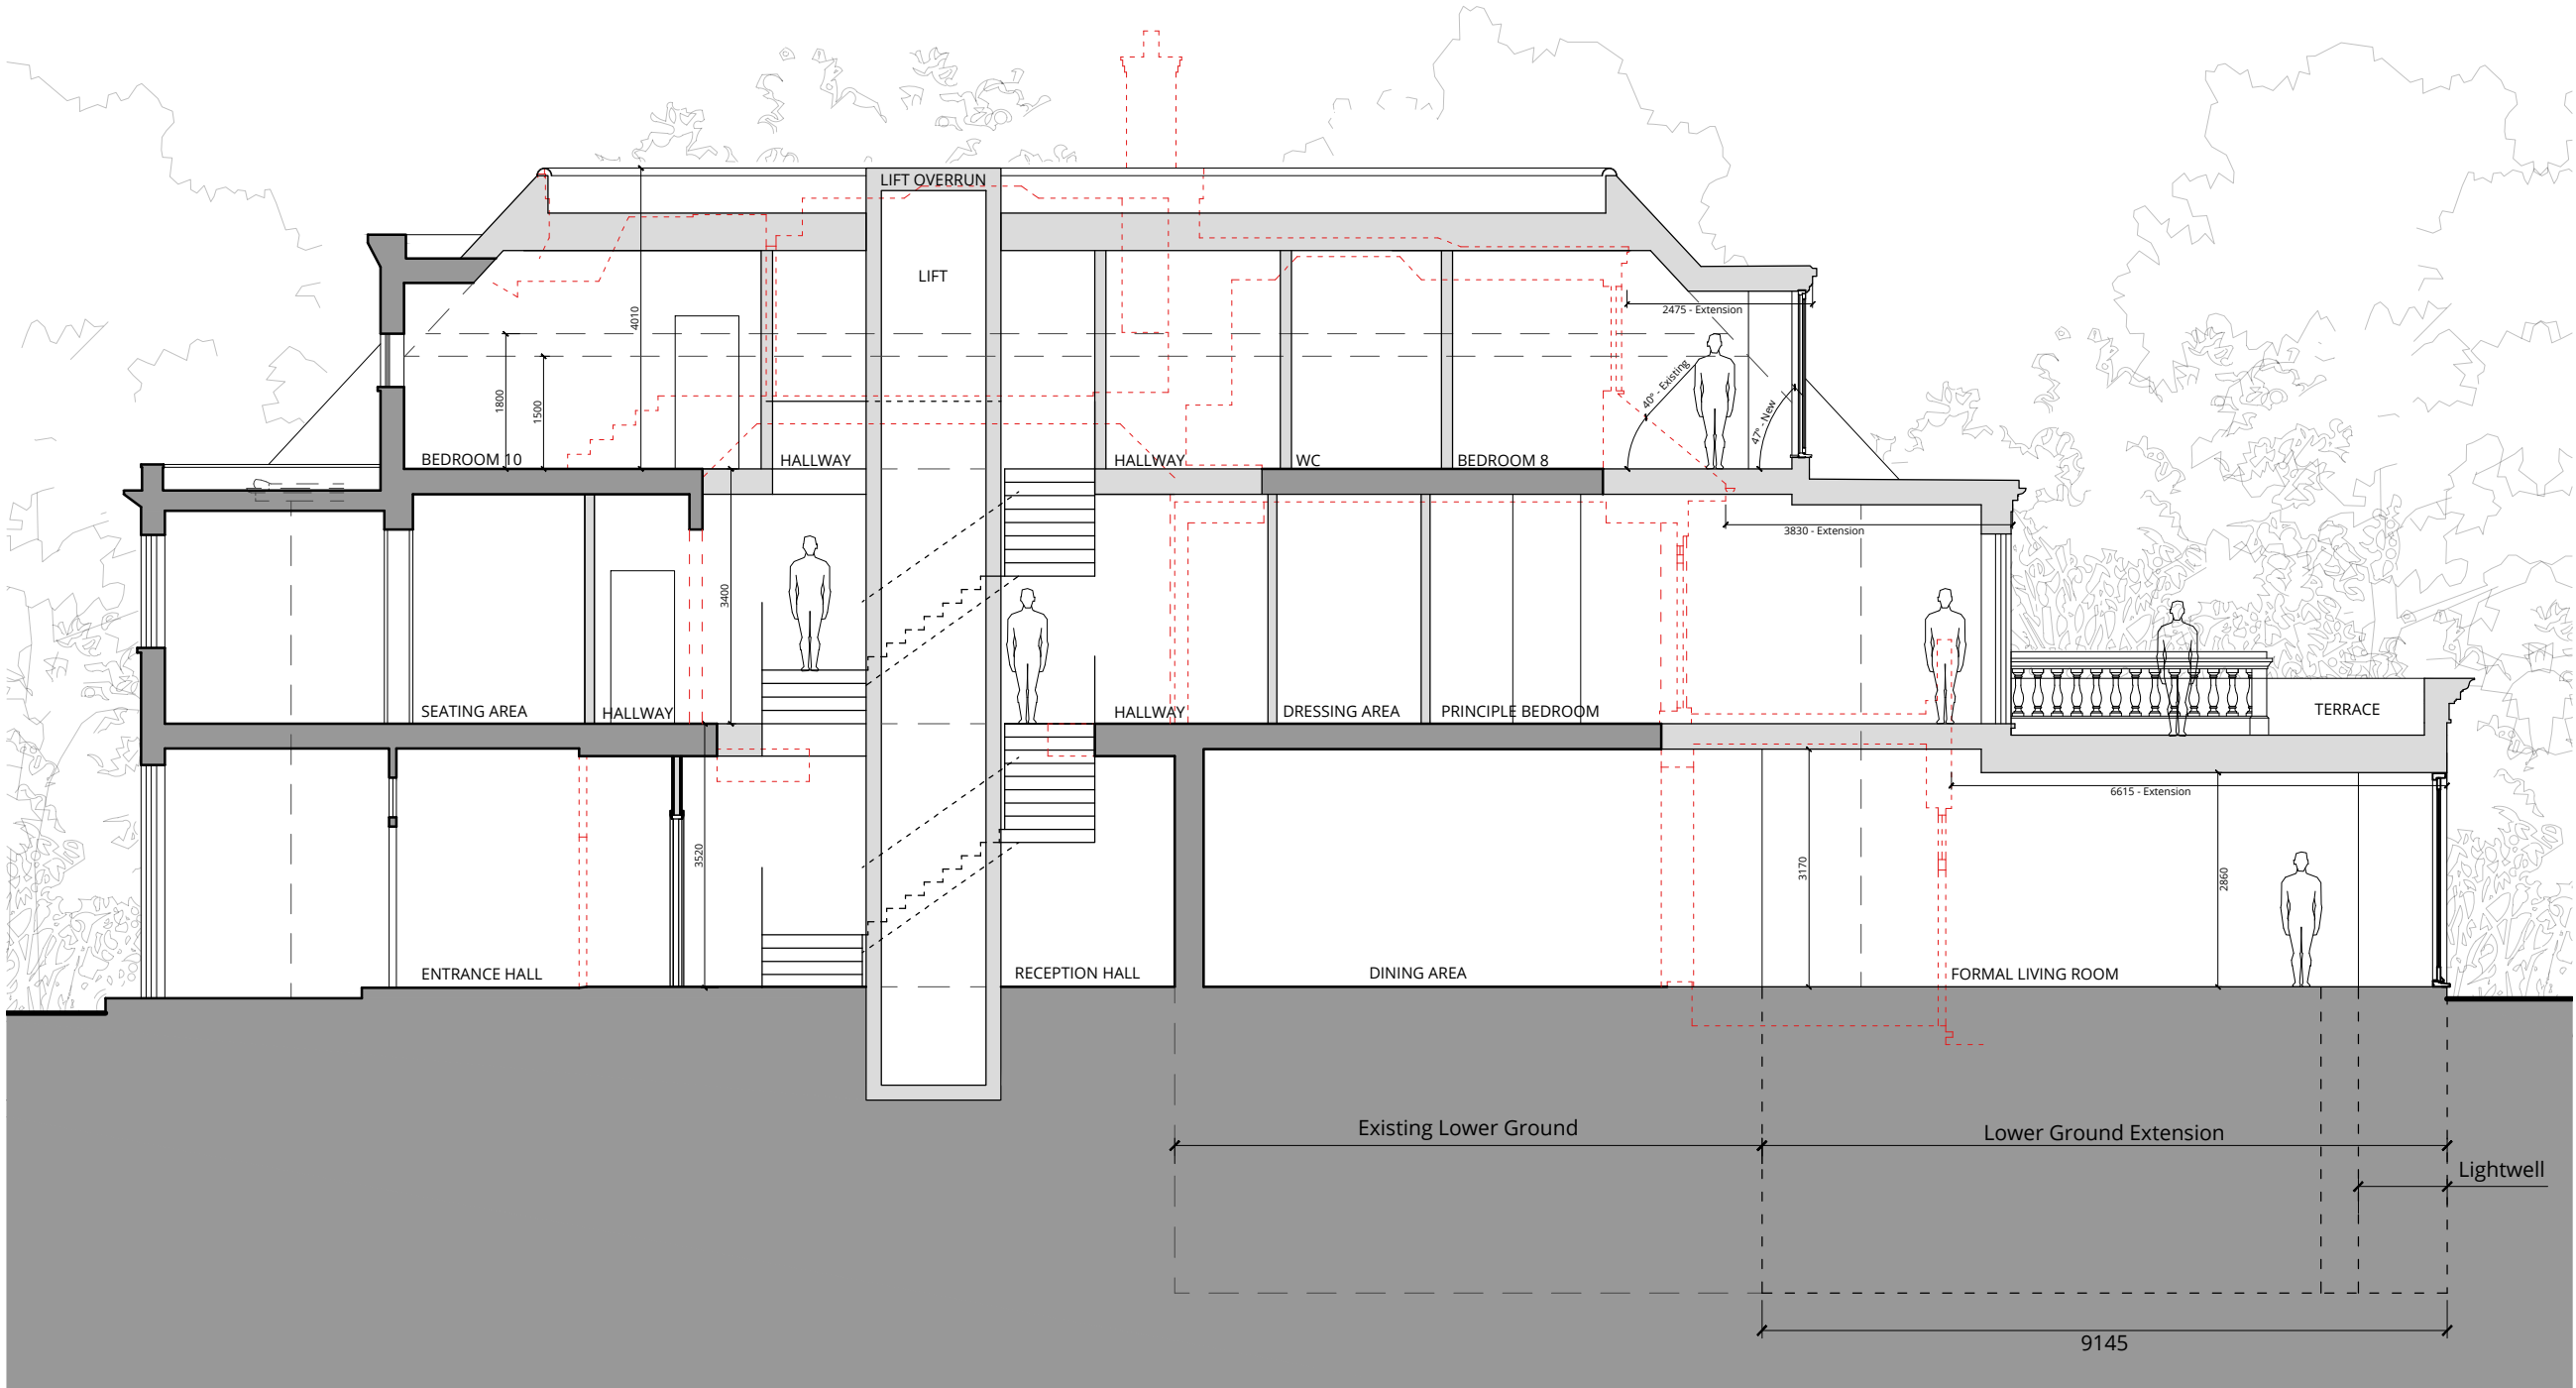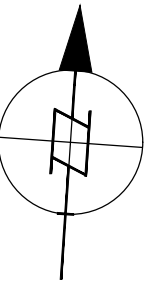

PROPOSED SECTION AA

0	First issue.	14.11.22
Rev.	Description	Date



Project Title
Courtenay Avenue, 2
London N6 4LP
Drawing Title
Proposed Section AA

Status	PLANNING		
Drawn by	Checked by	Scale	
LO	NP	1:100 @ A3	
Project No.	Work Stage	Dwg. No.	Rev.
2176	PL	230	0



WOLFF ARCHITECTS

London 16 Lambton Place Notting Hill
London W11 2SH
T +44 (0)20 7229 3125



Oxford Chandos Yard 83 Bicester Road
Long Crendon HP18 9EE
T +44 (0)1844 203310

W www.wolffarchitects.co.uk
E info@wolffarchitects.co.uk

This drawing is protected under Copyright and at no time should any portion be reproduced or copied without the permission of the Architect (Design Copyright Act 1968). It must not be used for purposes other than that for which it is provided. It is supplied without liability for any errors or omissions. All dimensions to be checked on site.

KEY

	existing
	demolished
	proposed

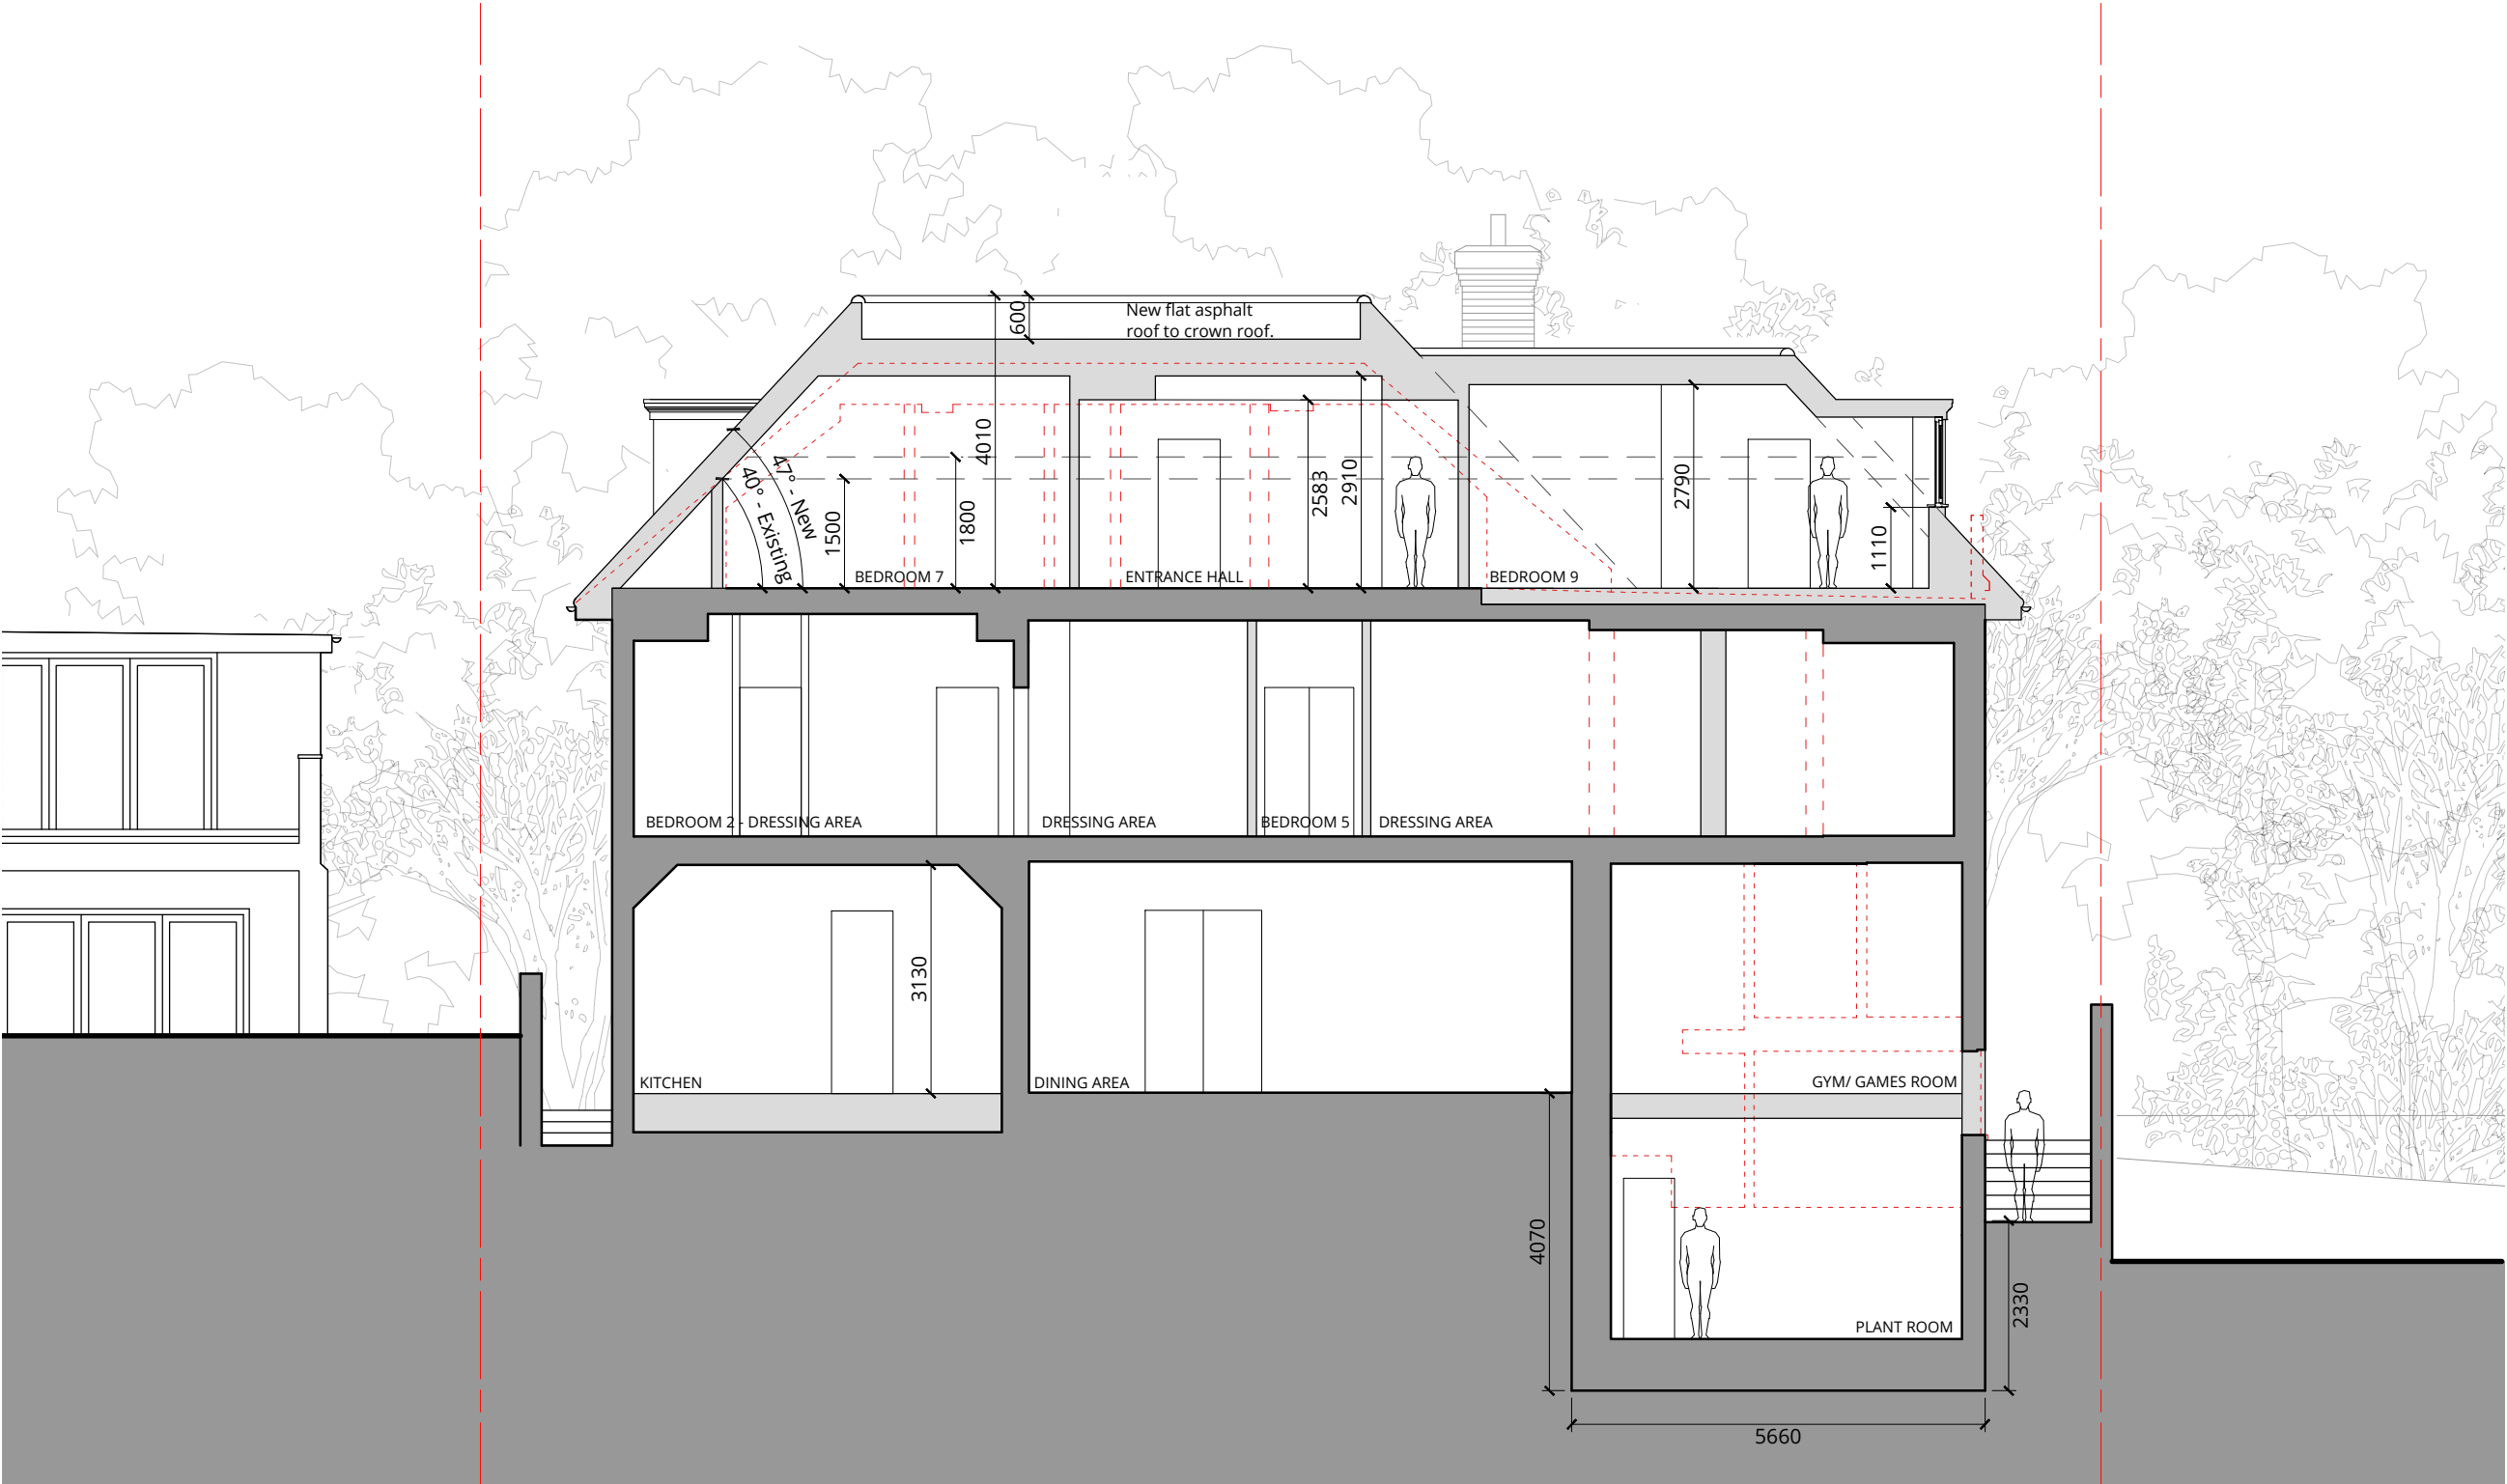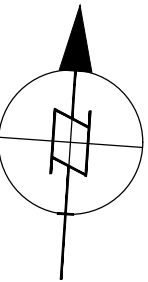

PROPOSED SECTION BB

0	First issue.	14.11.22
Rev.	Description	Date



Project Title
Courtenay Avenue, 2
London N6 4LP

Drawing Title
Proposed Section BB

Status
PLANNING

Drawn by LO	Checked by NP	Scale 1:100 @ A3
----------------	------------------	---------------------

Project No. 2176	Work Stage PL	Dwg. No. 232	Rev. 0
---------------------	------------------	-----------------	-----------