


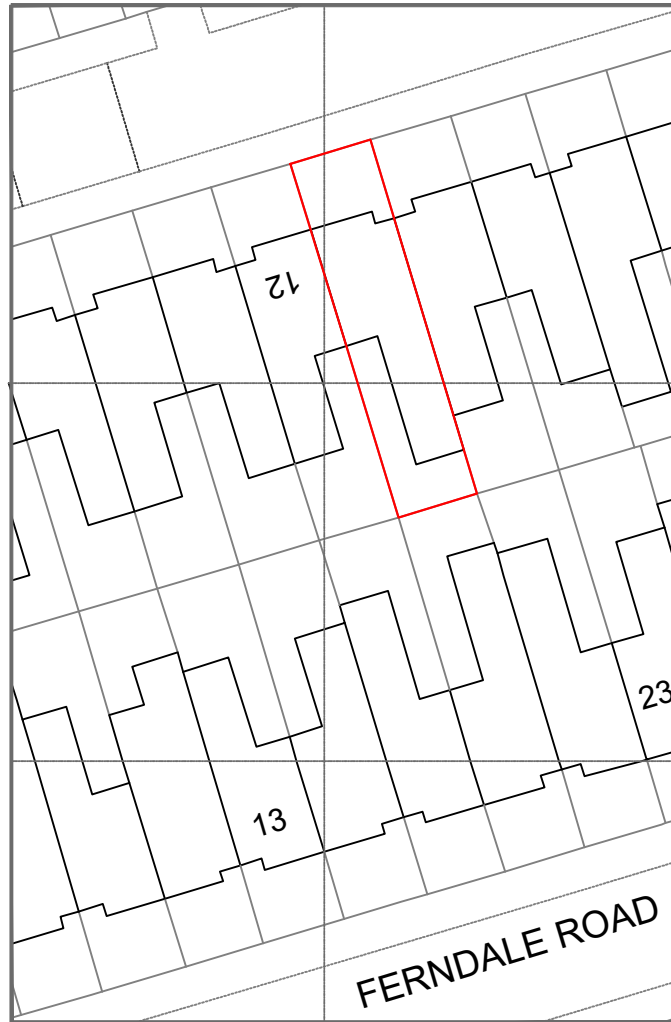


 


© Crown copyright 2021 Ordnance Survey 100053143

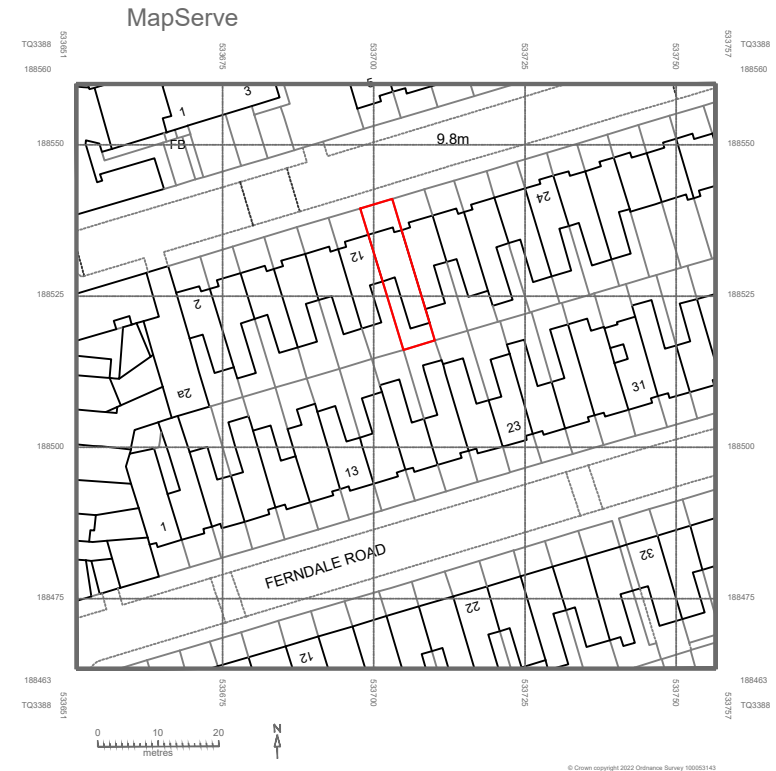

BLOCK PLAN
1:500@A4

 

LOCATION PLAN
1:1250@A4

 

 **Redwoods**


address. 4 Grosvenor Way - E5 9ND - London
tel. 020 3781 8008
mail. office@redwoodsprojects.co.uk
web. www.redwoodsprojects.co.uk

Any errors on Dimensions to be reported to the
Architect prior to commencement of Works.
Dimensions and areas are based on survey information.
This drawing is copyright © Redwoods Projects.
All dimensions to be checked on site Prior work.


REFERENCE: 14 Crowland Rd, London N15
6UT, UK
TITLE: LOCATION & BLOCK PLAN

PROJECT No 963 | DATE: 13-02-2023


NAME: **E 00**

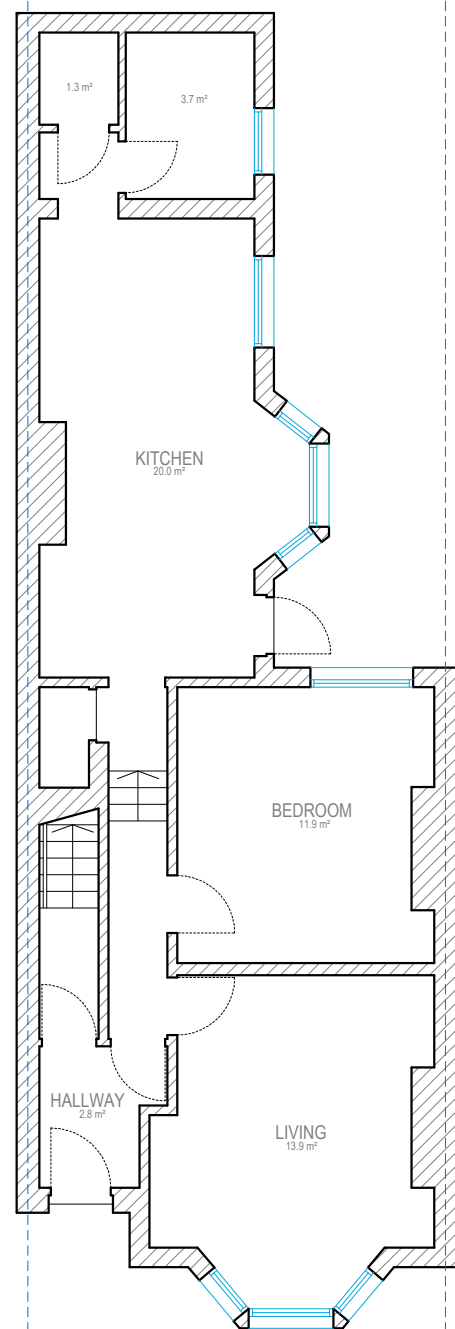


GROUND FLOOR

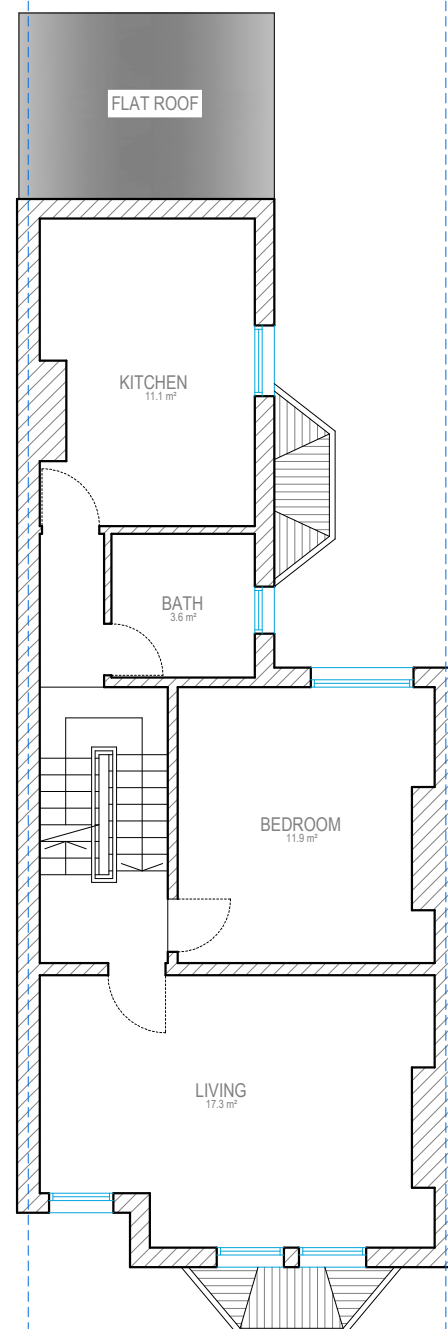

FIRST FLOOR

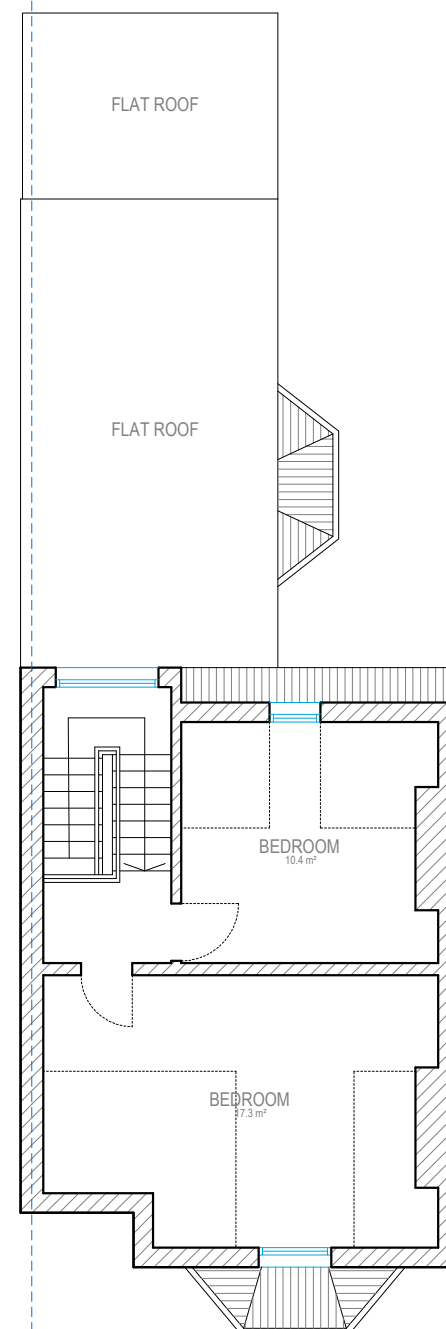

LOFT FLOOR

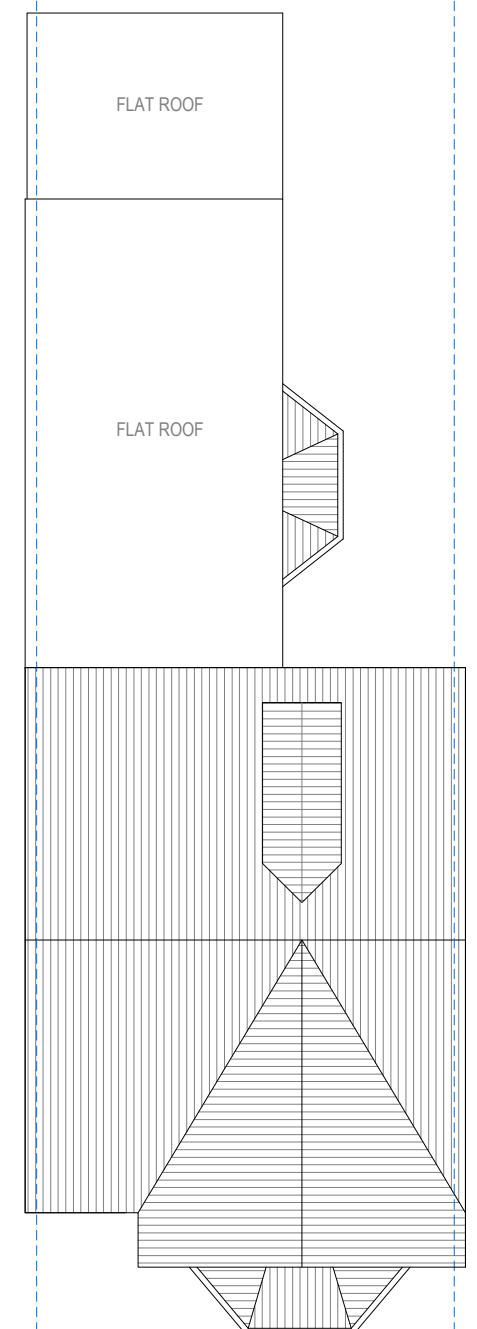

ROOF PLAN

0 1 2 5m scale 1:100 @A3

Redwoods

address. 4 Grosvenor Way - E5 9ND - London
tel. 020 3781 8008
mail. office@redwoodsprojects.co.uk
web. www.redwoodsprojects.co.uk

Any errors on Dimensions to be reported to the Architect prior to commencement of Works.
Dimensions and areas are based on survey information.
This drawing is copyright © Redwoods Projects.
All dimensions to be checked on site Prior work.

REFERENCE: 14 Crowland Rd, London N15 6UT, UK
TITLE: EXISTING DRAWINGS Floor Plans


PROJECT No 963 | DATE: 13-02-2023

NAME: E 01






FRONT ELEVATION

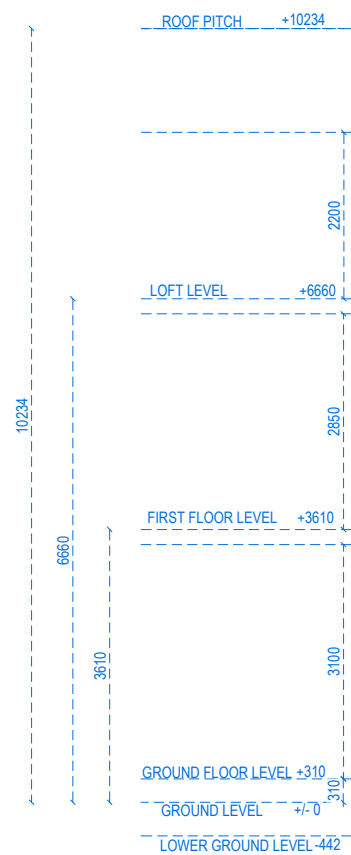


LEFT SIDE ELEVATION

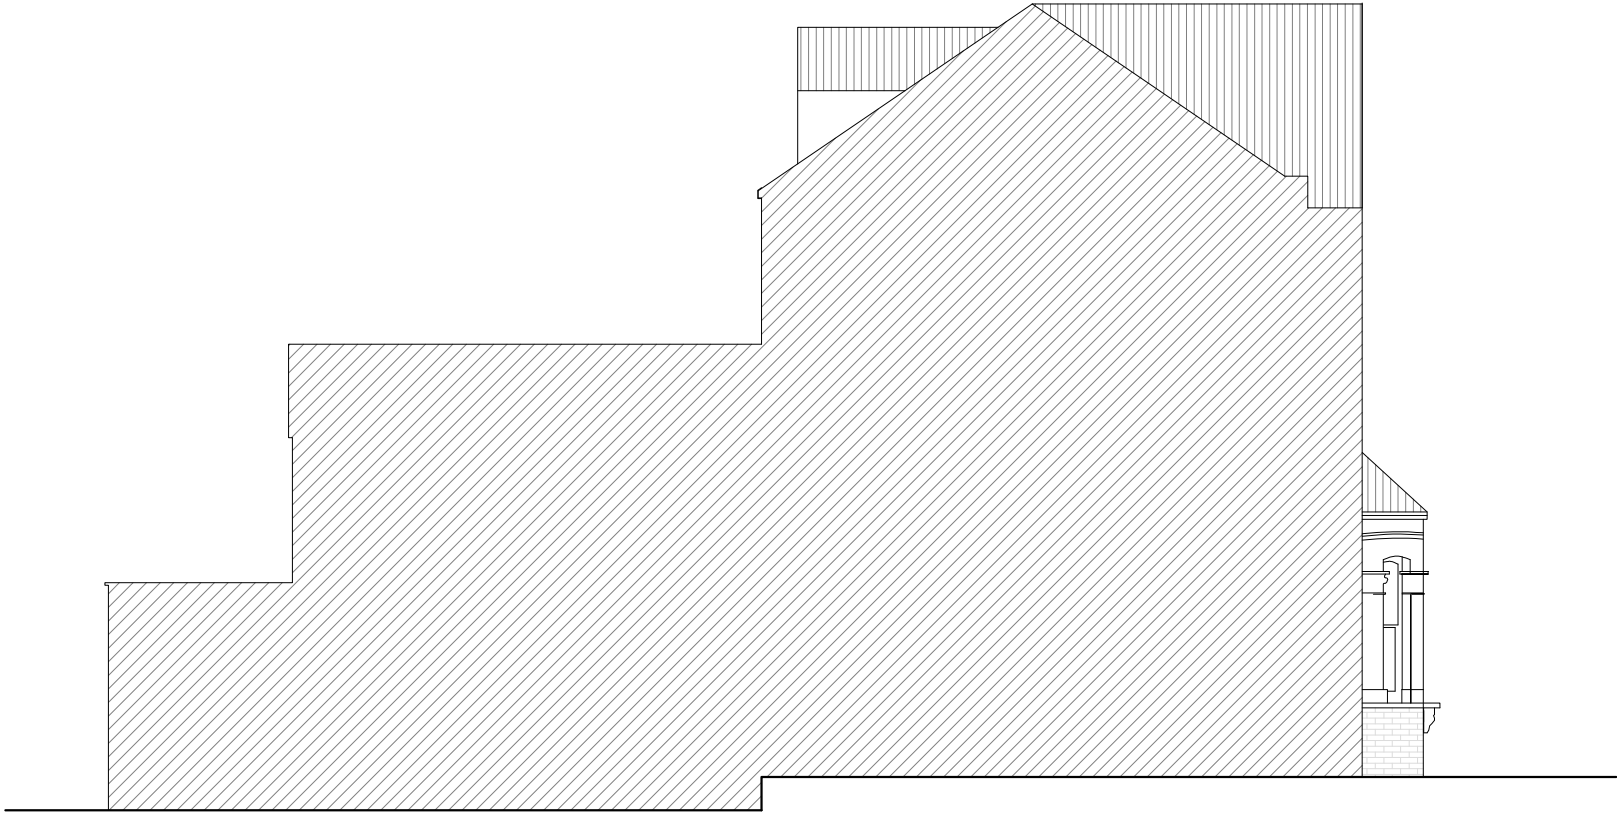


address. 4 Grosvenor Way - E5 9ND - London
tel. 020 3781 8008
mail. office@redwoodsprojects.co.uk
web. www.redwoodsprojects.co.uk

Any errors on Dimensions to be reported to the Architect prior to commencement of Works.
Dimensions and areas are based on survey information.
This drawing is copyright © Redwoods Projects.
All dimensions to be checked on site Prior work.

REFERENCE: 14 Crowland Rd, London N15 6UT, UK
TITLE: EXISTING DRAWINGS Elevations
PROJECT No 963 | DATE: 13-02-2023
NAME: E 02

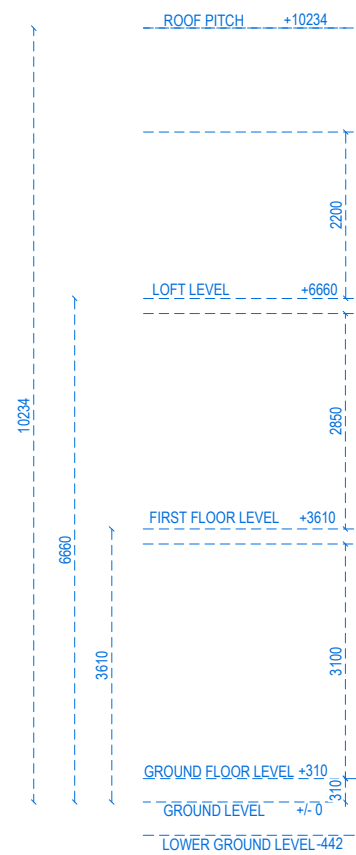

RIGHT SIDE ELEVATION

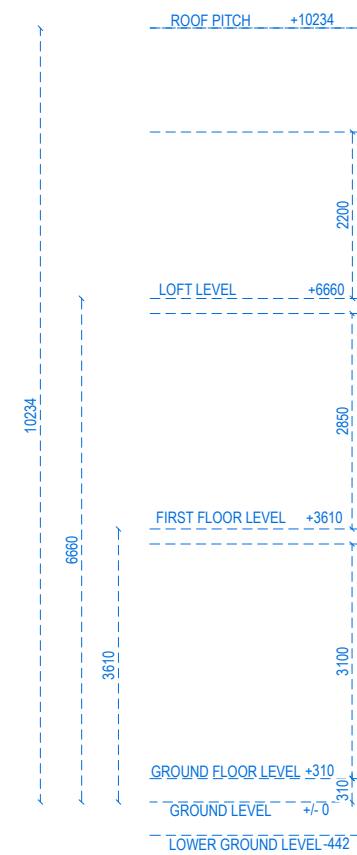

REAR ELEVATION

0 1 2 5m scale
1:100 @A3





address. 4 Grosvenor Way - E5 9ND - London
tel. 020 3781 8008
mail. office@redwoodsprojects.co.uk
web. www.redwoodsprojects.co.uk

Any errors on Dimensions to be reported to the Architect prior to commencement of Works.
Dimensions and areas are based on survey information.
This drawing is copyright © Redwoods Projects.
All dimensions to be checked on site Prior work.

REFERENCE: 14 Crowland Rd, London N15
6UT, UK
TITLE: EXISTING DRAWINGS
Elevations

PROJECT No 963 | DATE: 13-02-2023

NAME: E 03

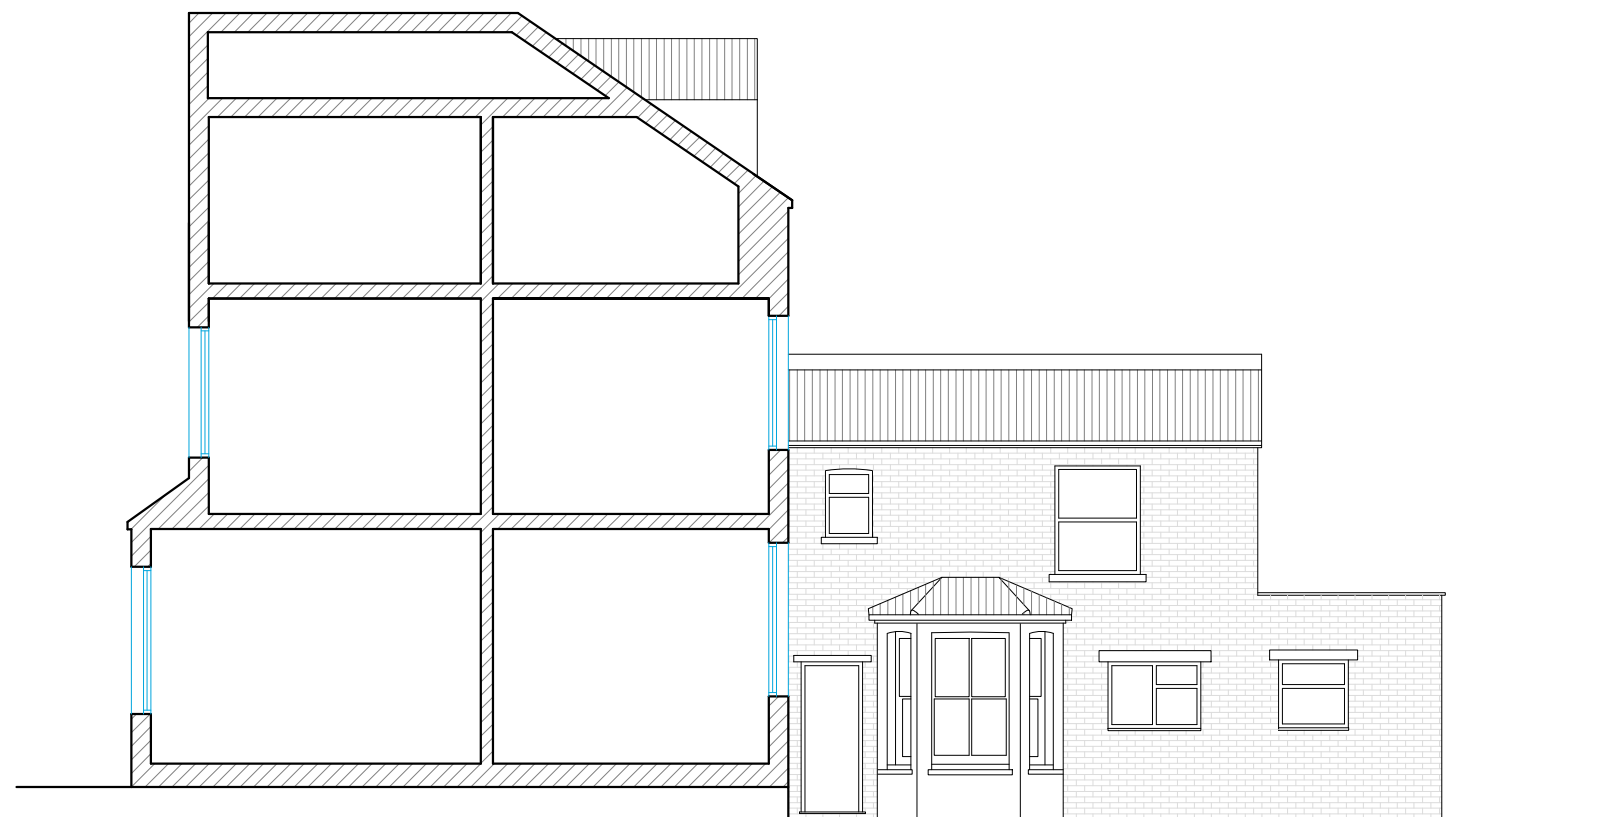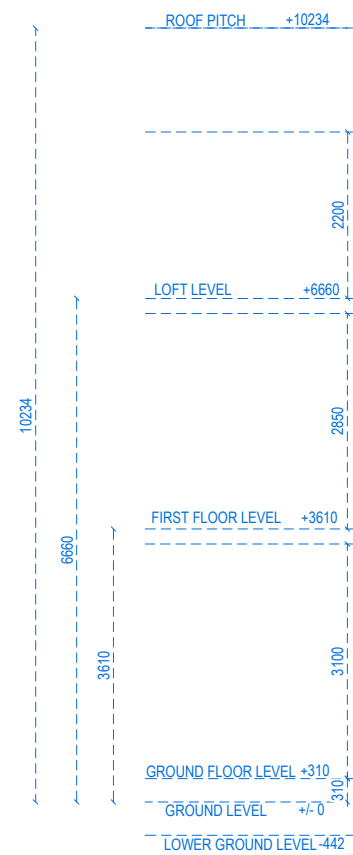


SECTION A-A




address. 4 Grosvenor Way - E5 9ND - London
tel. 020 3781 8008
mail. office@redwoodsprojects.co.uk
web. www.redwoodsprojects.co.uk

Any errors on Dimensions to be reported to the Architect prior to commencement of Works.
Dimensions and areas are based on survey information.
This drawing is copyright © Redwoods Projects.
All dimensions to be checked on site Prior work.


REFERENCE: 14 Crowland Rd, London N15 6UT, UK
TITLE: EXISTING DRAWINGS Section
PROJECT No 963 | DATE: 13-02-2023
NAME: E 04

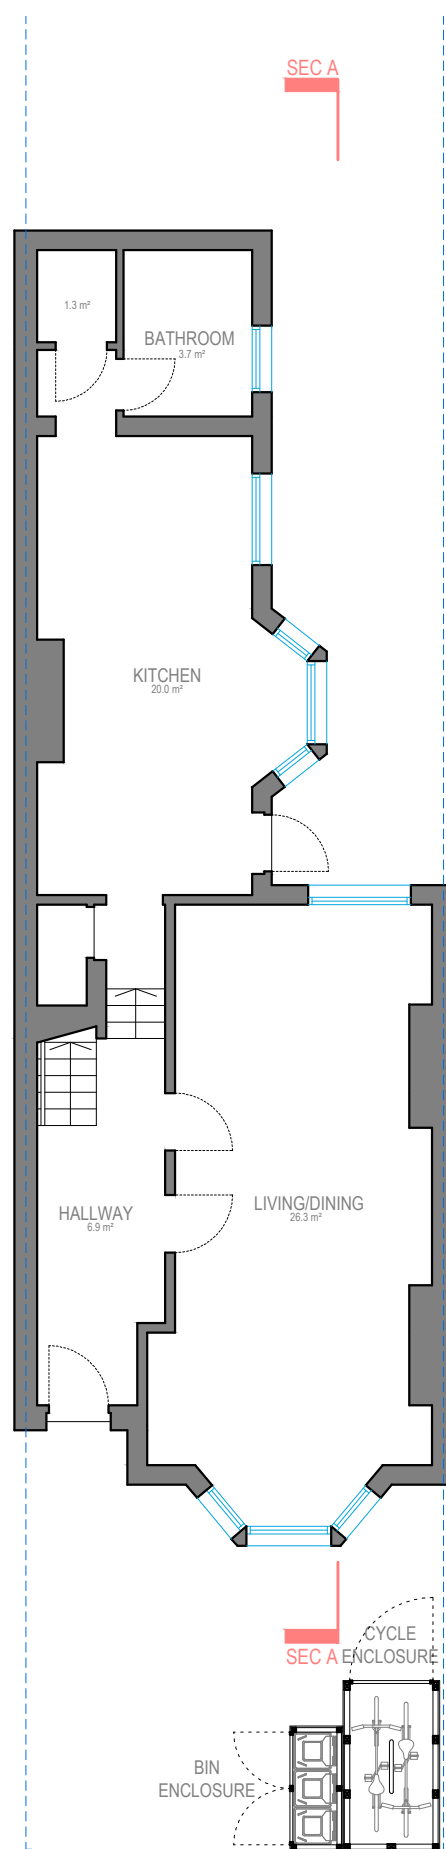


GROUND FLOOR

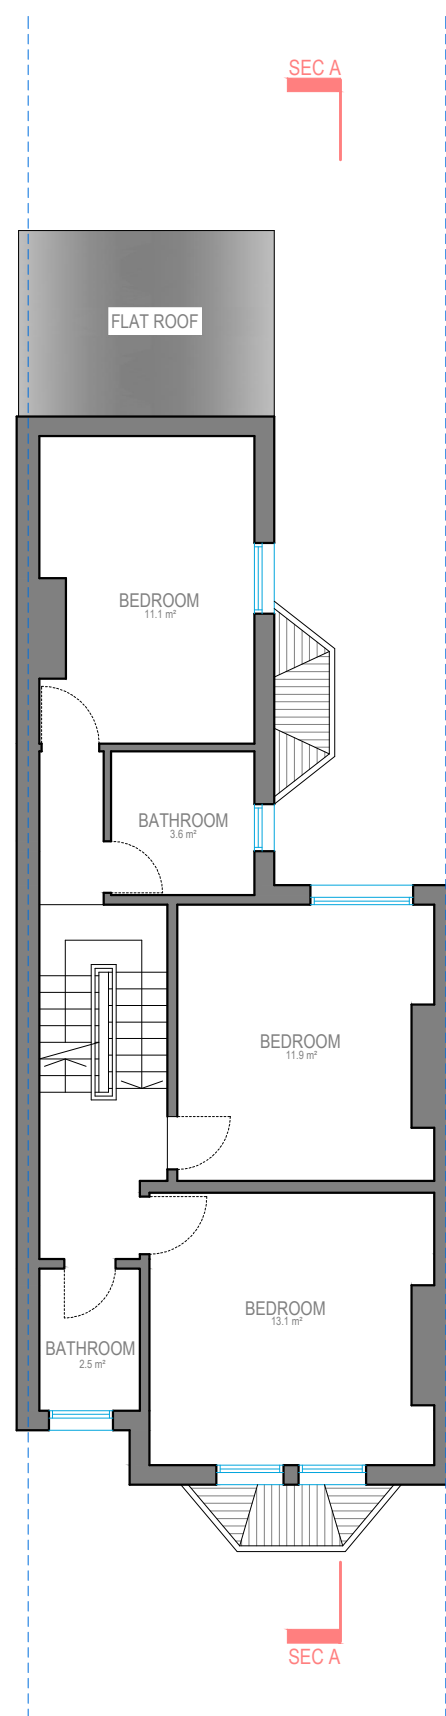

FIRST FLOOR

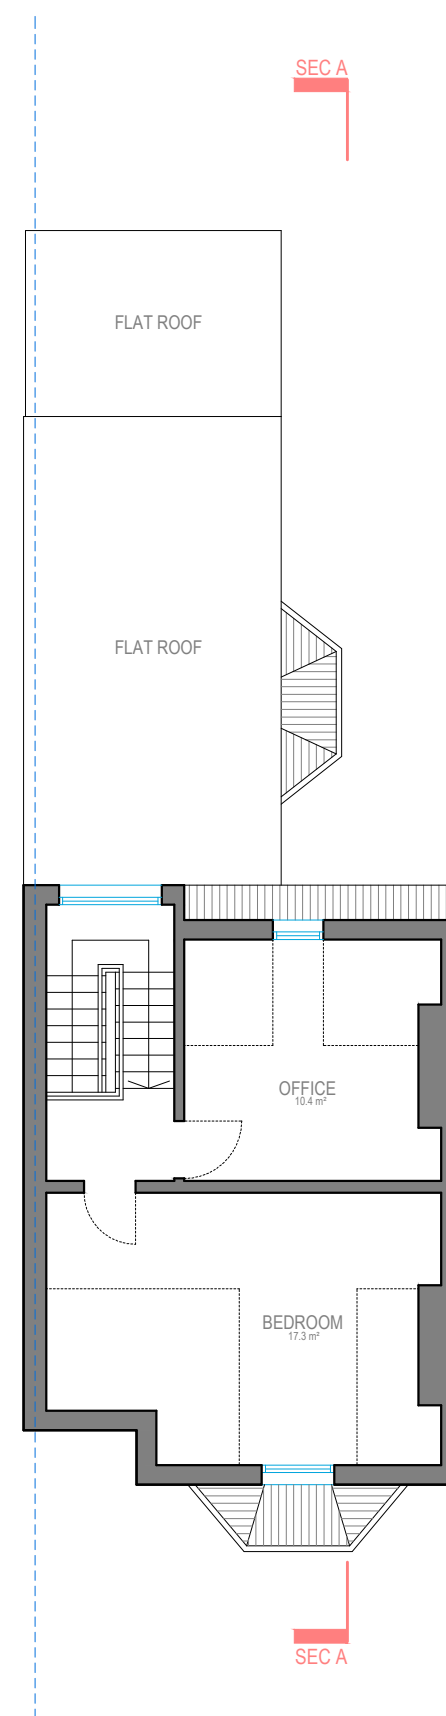

LOFT FLOOR

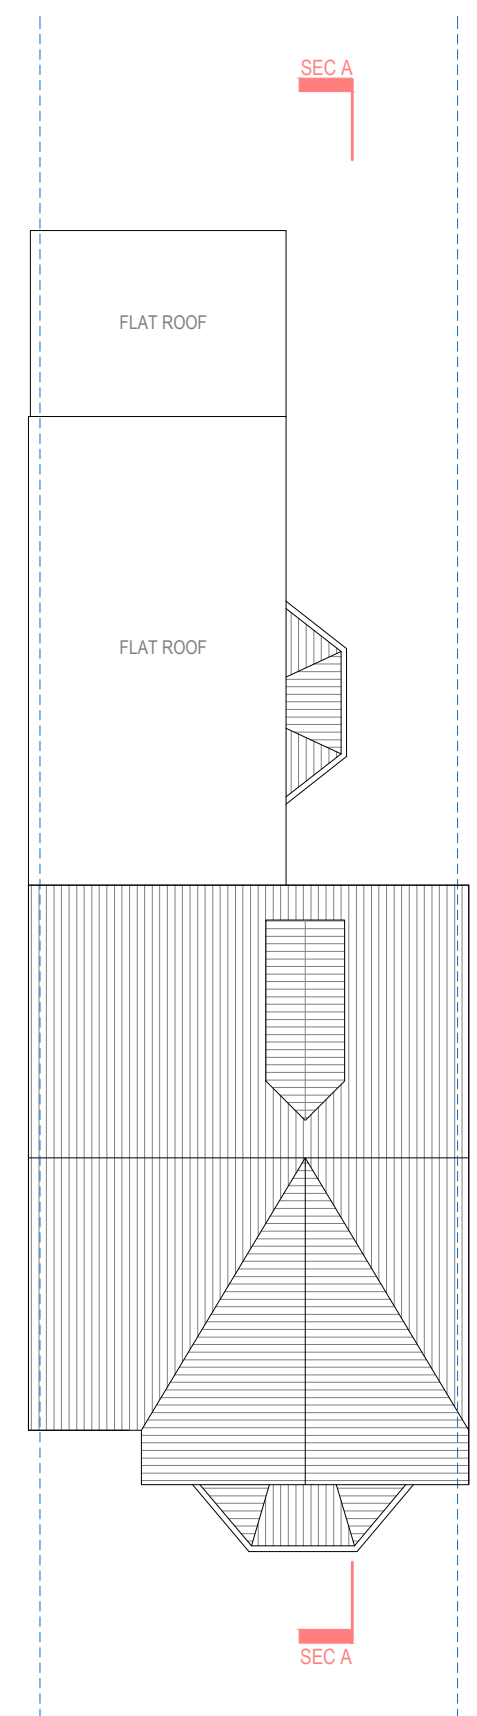

ROOF PLAN

0 1 2 5m scale 1:100 @A3

Redwoods

address. 4 Grosvenor Way - E5 9ND - London
tel. 020 3781 8008
mail. office@redwoodsprojects.co.uk
web. www.redwoodsprojects.co.uk

Any errors on Dimensions to be reported to the Architect prior to commencement of Works.
Dimensions and areas are based on survey information.
This drawing is copyright © Redwoods Projects.
All dimensions to be checked on site Prior work.

REFERENCE: 14 Crowland Rd, London N15


6UT, UK
TITLE: PROPOSED DRAWINGS
Floor Plans

PROJECT No 963 | DATE: 13-02-2023


NAME: P 01 - REV-A



FRONT ELEVATION

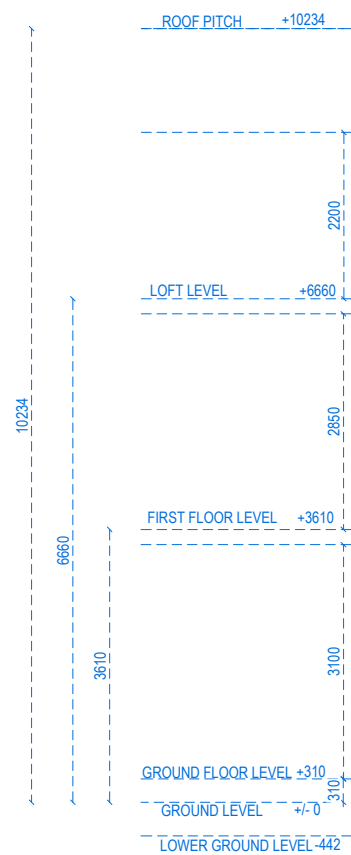


LEFT SIDE ELEVATION

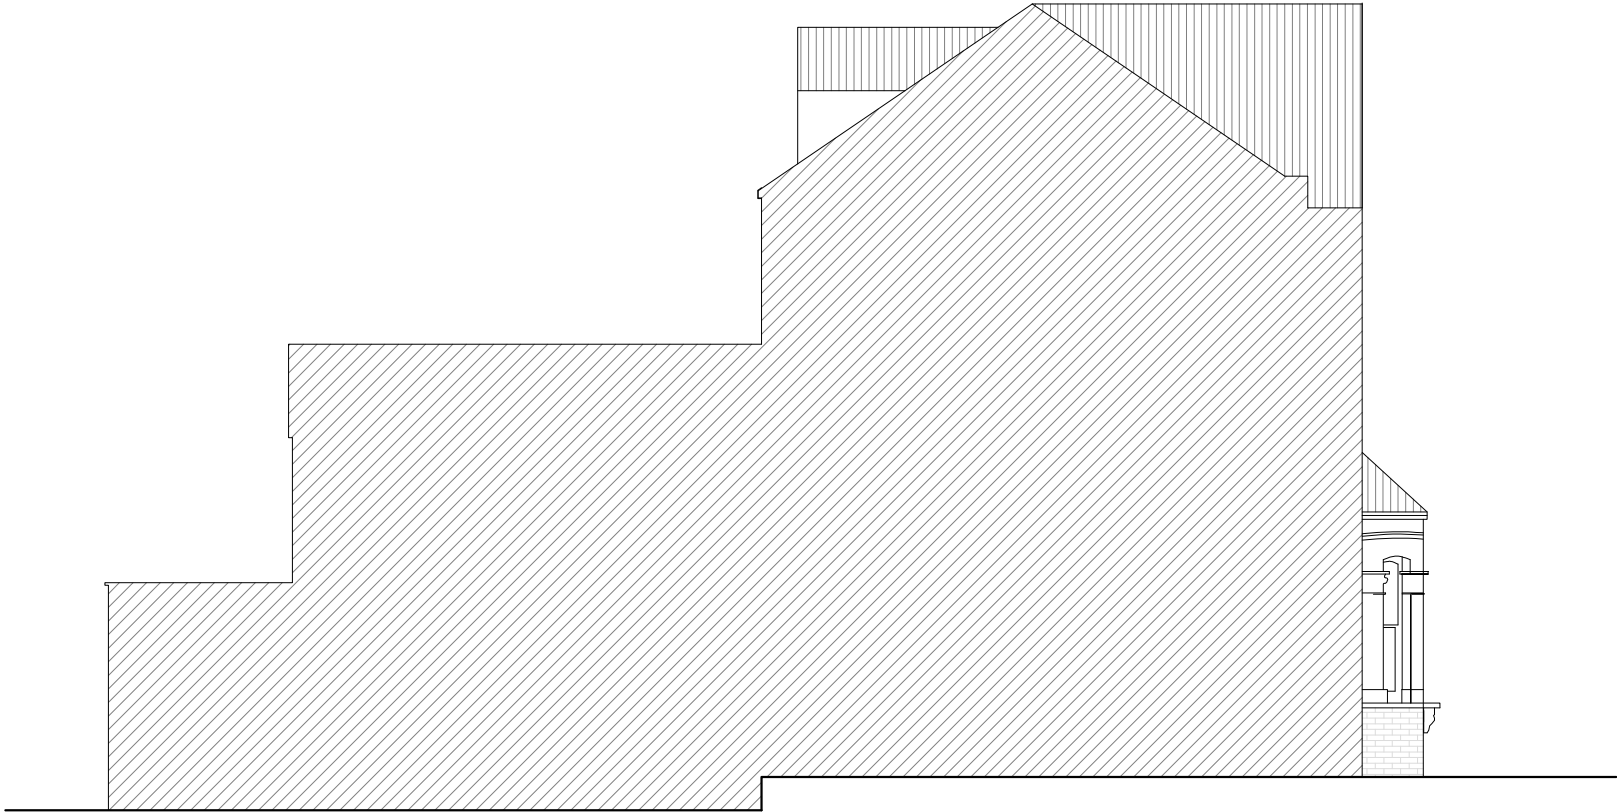



address. 4 Grosvenor Way - E5 9ND - London
tel. 020 3781 8008
mail. office@redwoodsprojects.co.uk
web. www.redwoodsprojects.co.uk

Any errors on Dimensions to be reported to the Architect prior to commencement of Works.
Dimensions and areas are based on survey information.
This drawing is copyright © Redwoods Projects.
All dimensions to be checked on site Prior work.

REFERENCE: 14 Crowland Rd, London N15 6UT, UK
TITLE: PROPOSED DRAWINGS Elevations
PROJECT No 963 | DATE: 13-02-2023
NAME: P 02 - REV-A

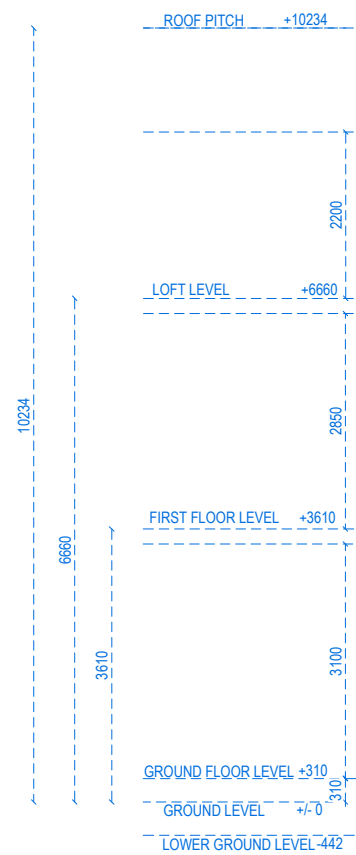

RIGHT SIDE ELEVATION

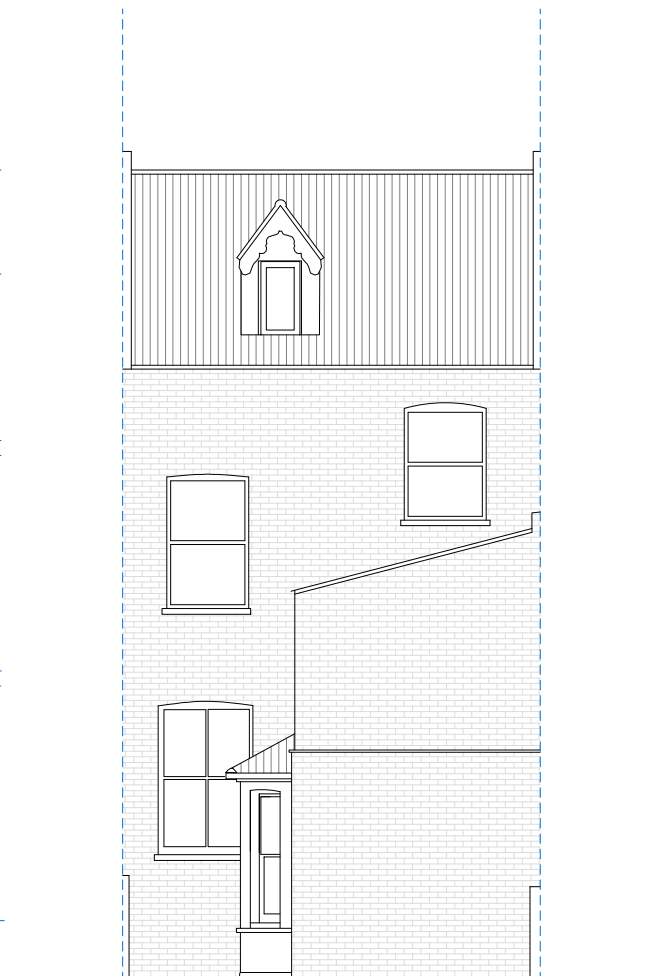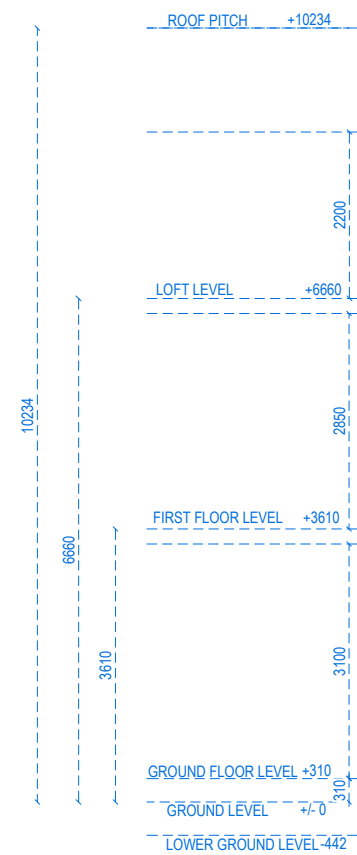



REAR ELEVATION



address. 4 Grosvenor Way - E5 9ND - London
tel. 020 3781 8008
mail. office@redwoodsprojects.co.uk
web. www.redwoodsprojects.co.uk

Any errors on Dimensions to be reported to the Architect prior to commencement of Works.
Dimensions and areas are based on survey information.
This drawing is copyright © Redwoods Projects.
All dimensions to be checked on site Prior work.

REFERENCE: 14 Crowland Rd, London N15 6UT, UK
TITLE: PROPOSED DRAWINGS Elevations
PROJECT No 963 | DATE: 13-02-2023
NAME: P 03 - REV-A

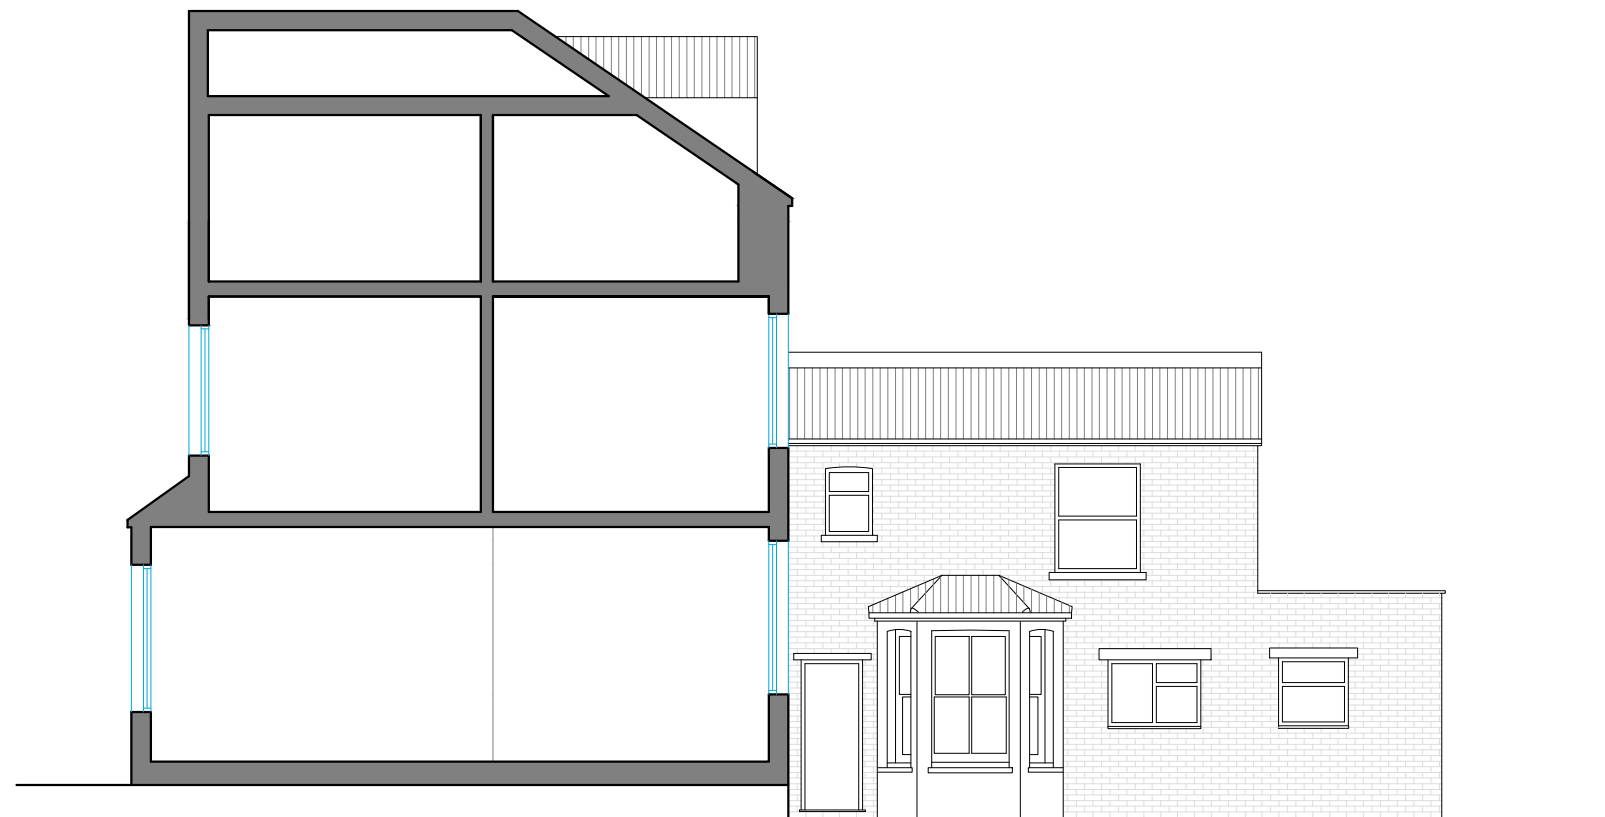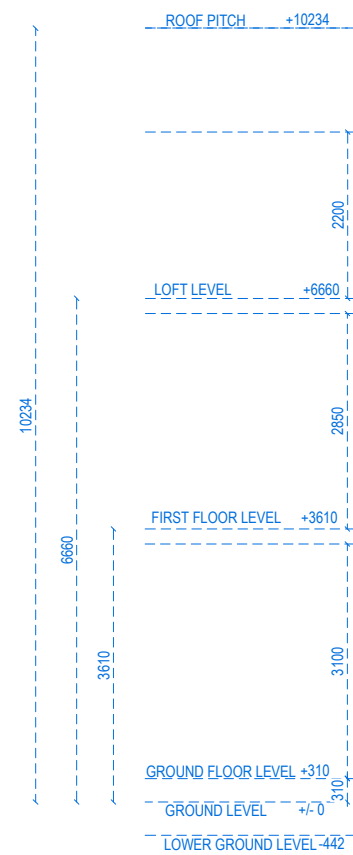


SECTION A-A




address. 4 Grosvenor Way - E5 9ND - London
tel. 020 3781 8008
mail. office@redwoodsprojects.co.uk
web. www.redwoodsprojects.co.uk

Any errors on Dimensions to be reported to the Architect prior to commencement of Works.
Dimensions and areas are based on survey information.
This drawing is copyright © Redwoods Projects.
All dimensions to be checked on site Prior work.


REFERENCE: 14 Crowland Rd, London N15 6UT, UK
TITLE: PROPOSED DRAWINGS Section
PROJECT No 963 | DATE: 13-02-2023
NAME: P 04 - REV-A

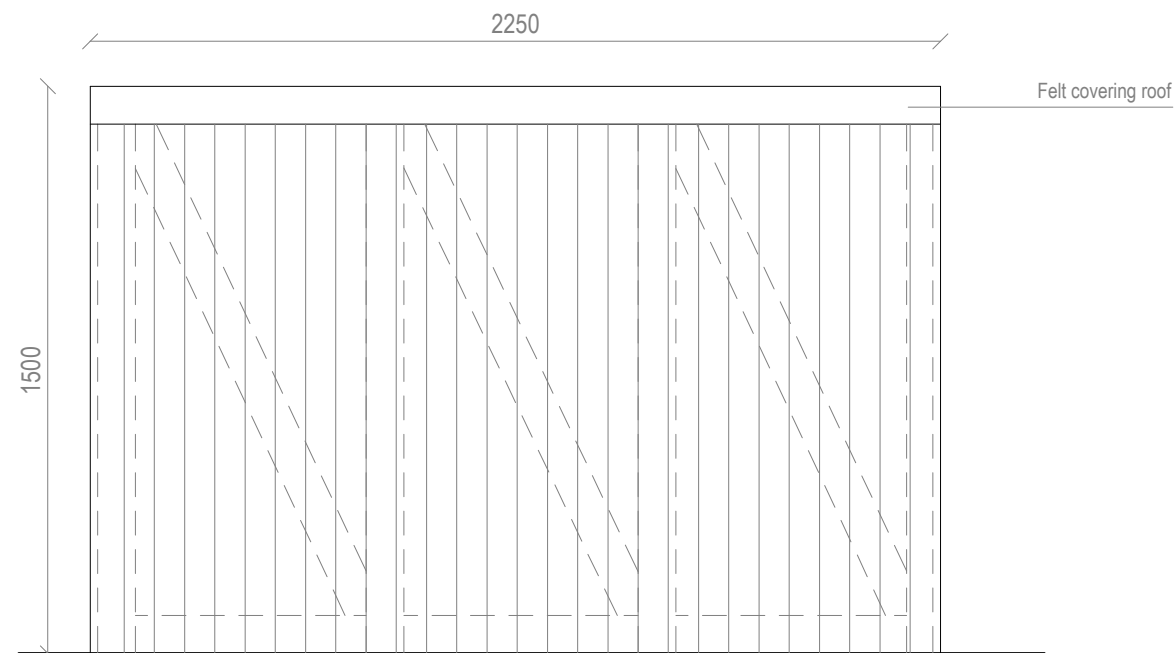

SIDE ELEVATION

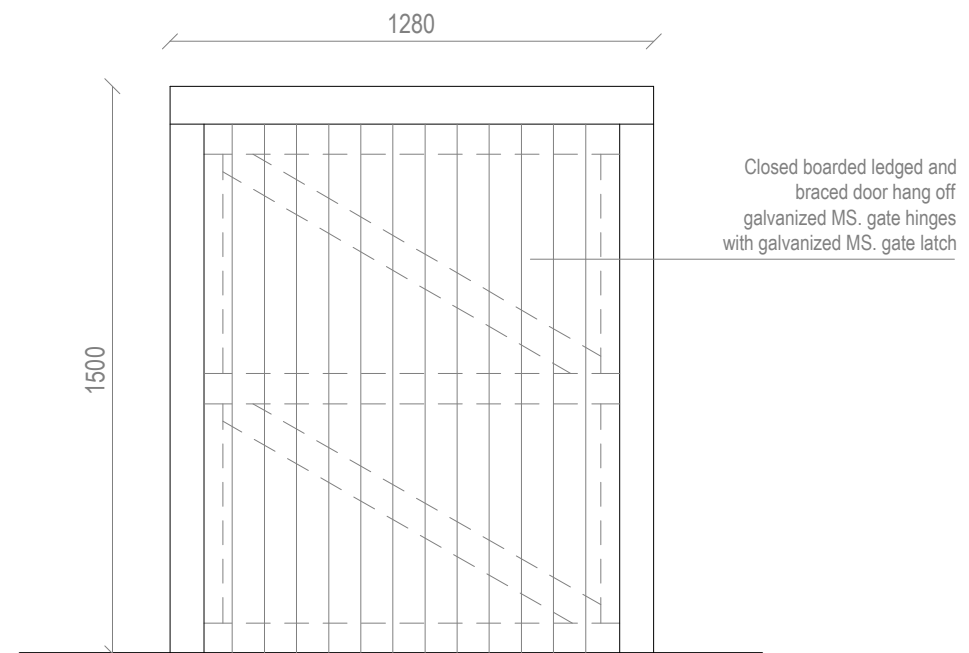

FRONT ELEVATION

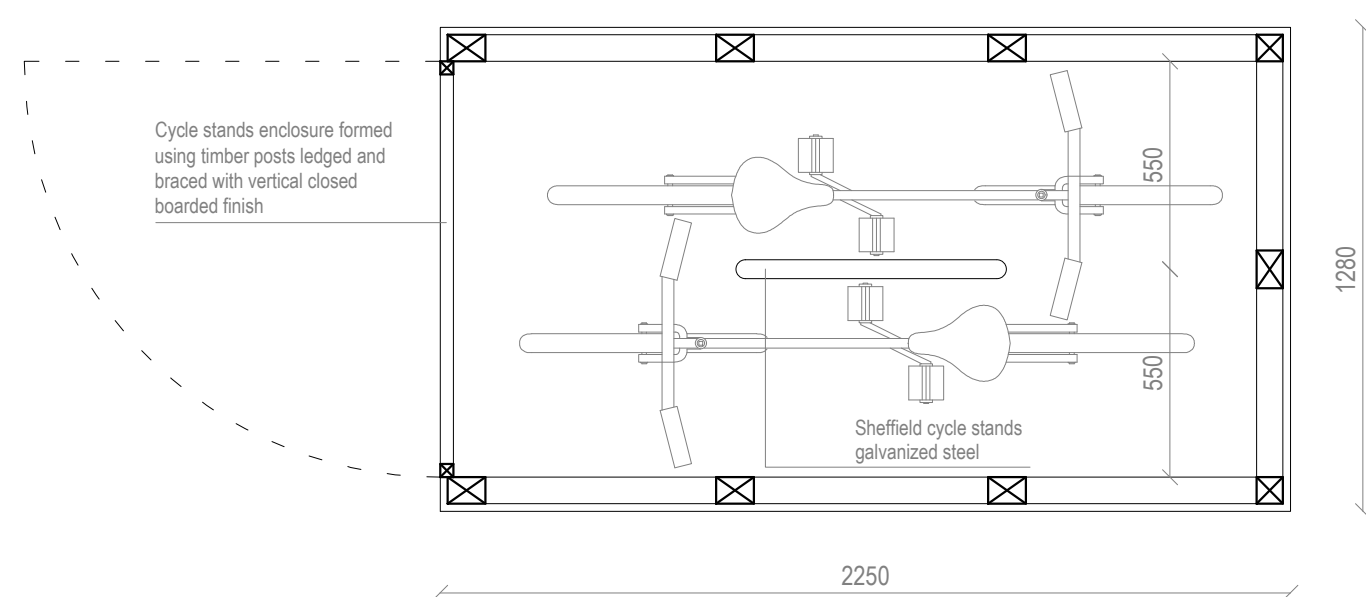


PLANT

TIMBER CYCLE ENCLOSURE STORAGE DETAIL


0 0.2 0.4 1m scale 1:20 @A3

Redwoods
address. 4 Grosvenor Way - E5 9ND - London
tel. 020 3781 8008
mail. office@redwoodsprojects.co.uk
web. www.redwoodsprojects.co.uk
Any errors on Dimensions to be reported to the Architect prior to commencement of Works.
Dimensions and areas are based on survey information.
This drawing is copyright © Redwoods Projects.
All dimensions to be checked on site Prior work.


REFERENCE: 14 Crowland Rd,
London N15 6UT, UK
TITLE: PROPOSED DRAWINGS
Details
PROJECT No 963 | DATE: 13-02-2023
NAME: **P 05 - REV-A**

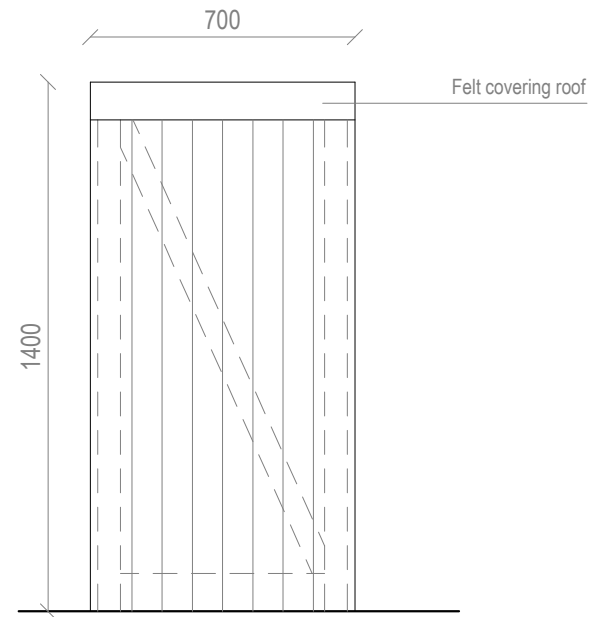

SIDE ELEVATION

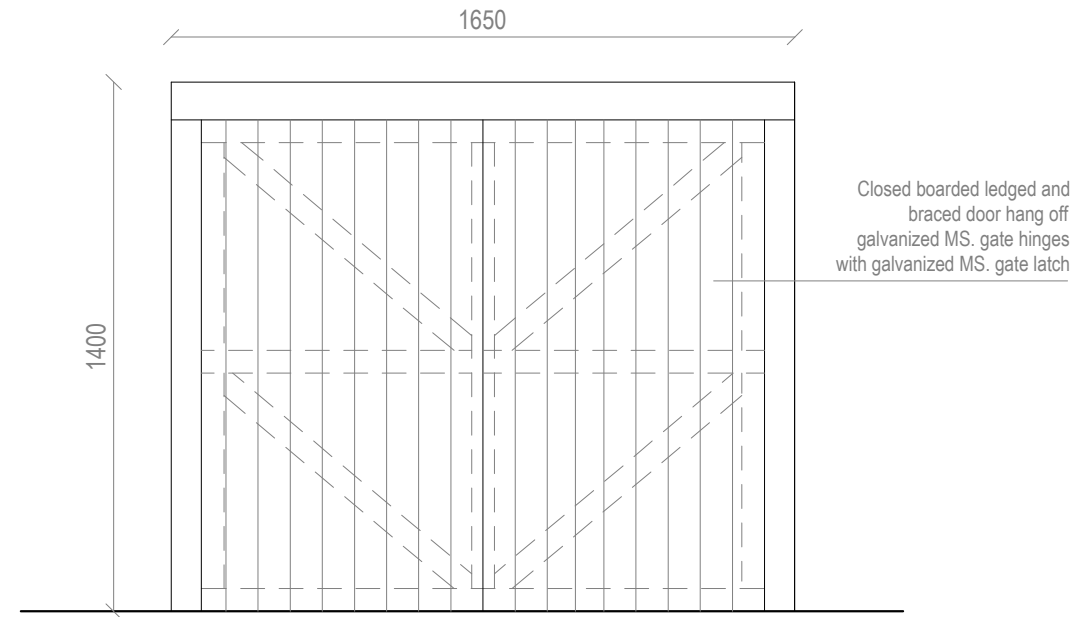

FRONT ELEVATION

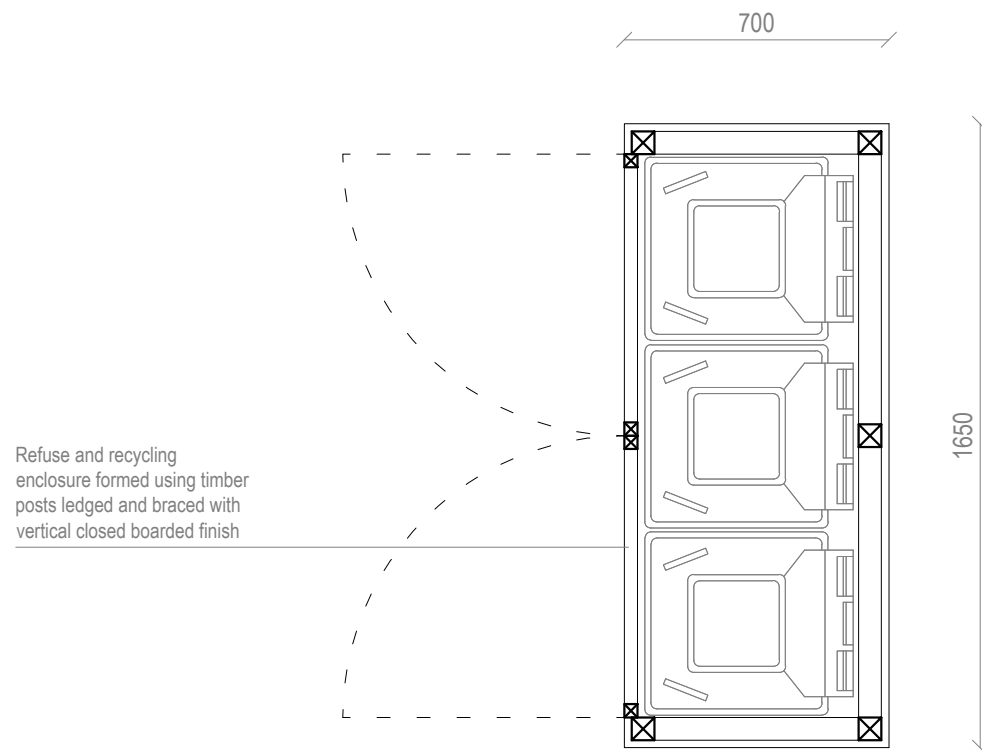

PLANT

TIMBER REFUSE AND RECYCLING ENCLOSURE STORAGE DETAIL

0 0.2 0.4 1m scale 1:20 @A3

Redwoods

address. 4 Grosvenor Way - E5 9ND - London
tel. 020 3781 8008
mail. office@redwoodsprojects.co.uk
web. www.redwoodsprojects.co.uk

Any errors on Dimensions to be reported to the Architect prior to commencement of Works.
Dimensions and areas are based on survey information.
This drawing is copyright © Redwoods Projects.
All dimensions to be checked on site Prior work.

REFERENCE: 14 Crowland Rd,
London N15 6UT, UK
TITLE: PROPOSED DRAWINGS
Details

PROJECT No 963 | DATE: 13-02-2023

NAME: P 06 - REV-A