



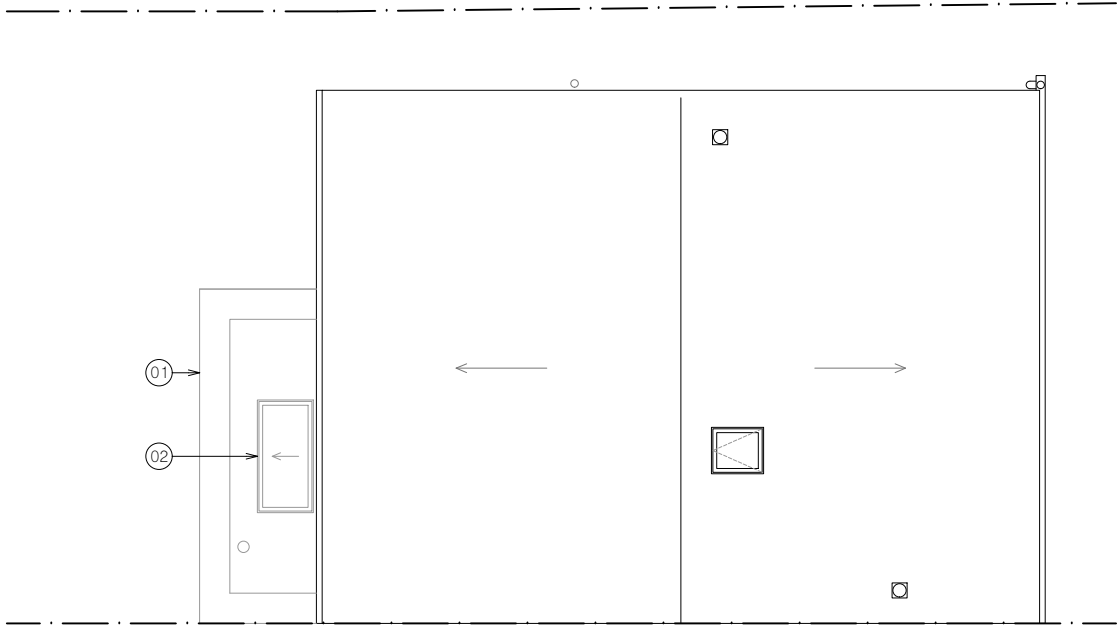


3 roof plan

- KEY**
- 01. Existing garage and canopy to be converted from mono pitched to flat roof.
 - 02. New triple glazed rooflight.
 - 03. New front door.
 - 04. New cork external wall insulation.
 - 05. New air source heat pump.
 - 06. New aluminium framed timber clad triple glazed window to replace existing uPVC window.
 - 07. New aluminium framed triple glazed patio doors.
 - 08. New aluminium framed timber clad triple glazed window.

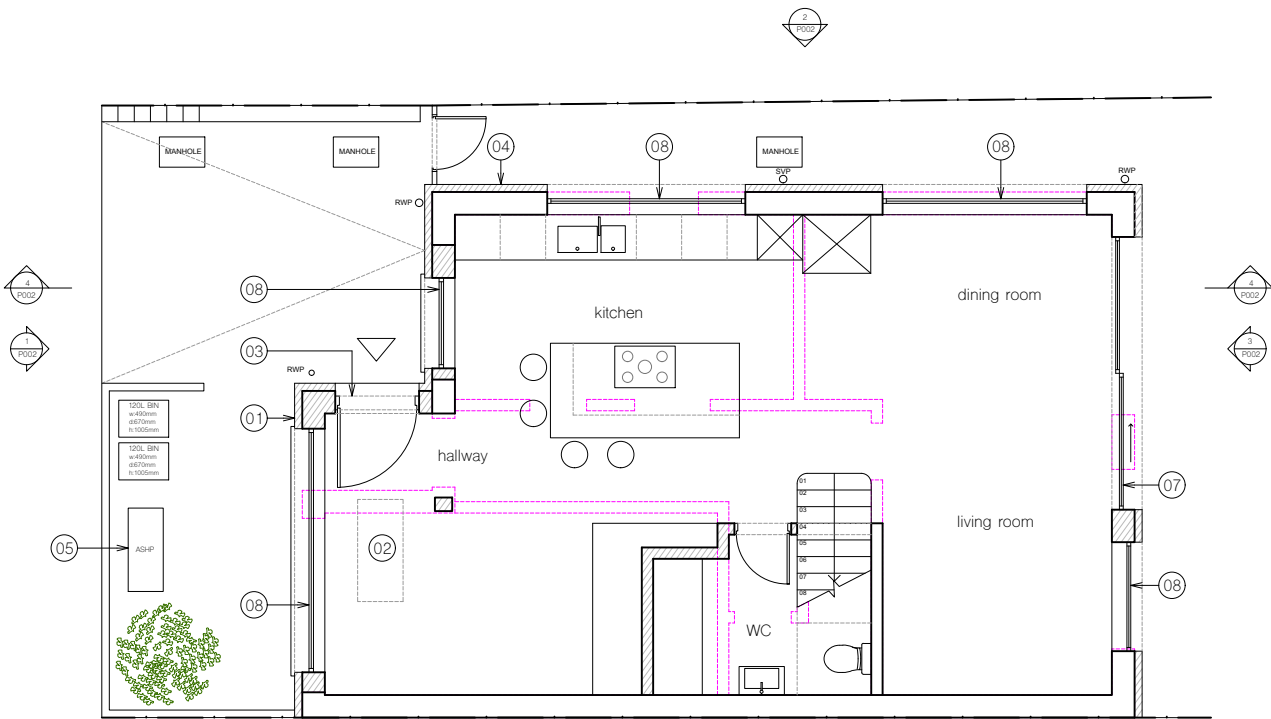

1 ground floor plan

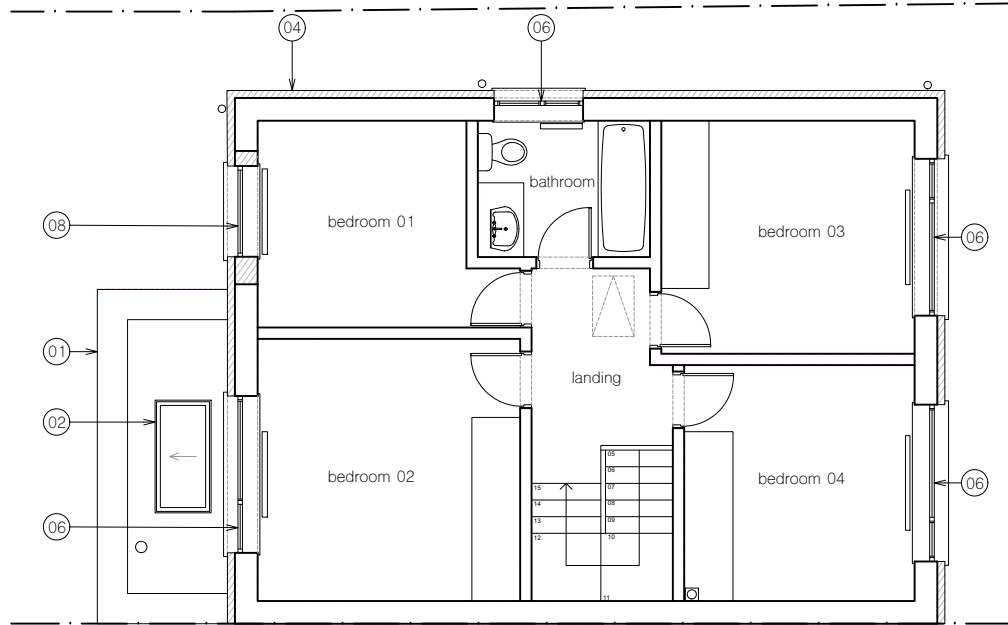

2 first floor plan

- NOTE**
- existing
 - new construction

rev. date revisions

notes

project

1a Terront Road
London
N15

client

Nina Woodcroft

architect

ROAR

drawing title

proposed plans

scale at A1

1:50

scale at A3

1:100

date

01.23

job no.

177

drawing

P001

rev.

A


All information subject to design development and site verification.

This drawing is the property of ROAR CR Ltd. No disclosure or copy of it may be made without written permission.


PLANNING



3 rear (east) elevation

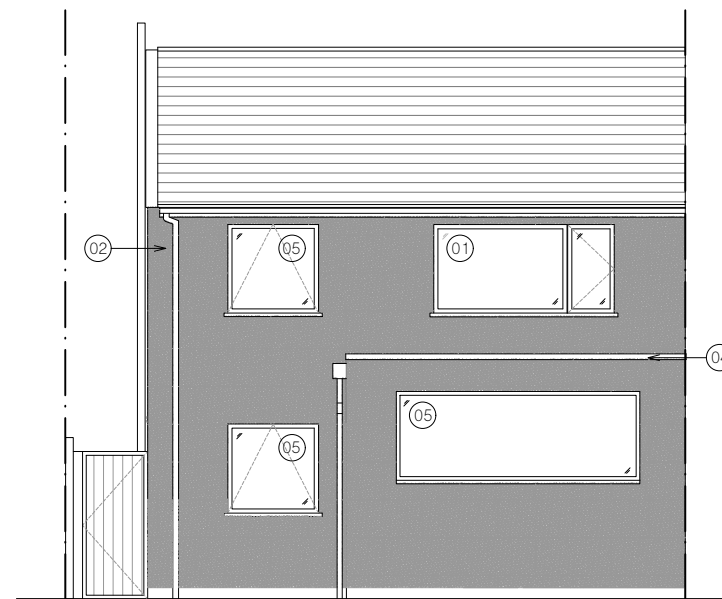


1 front (west) elevation

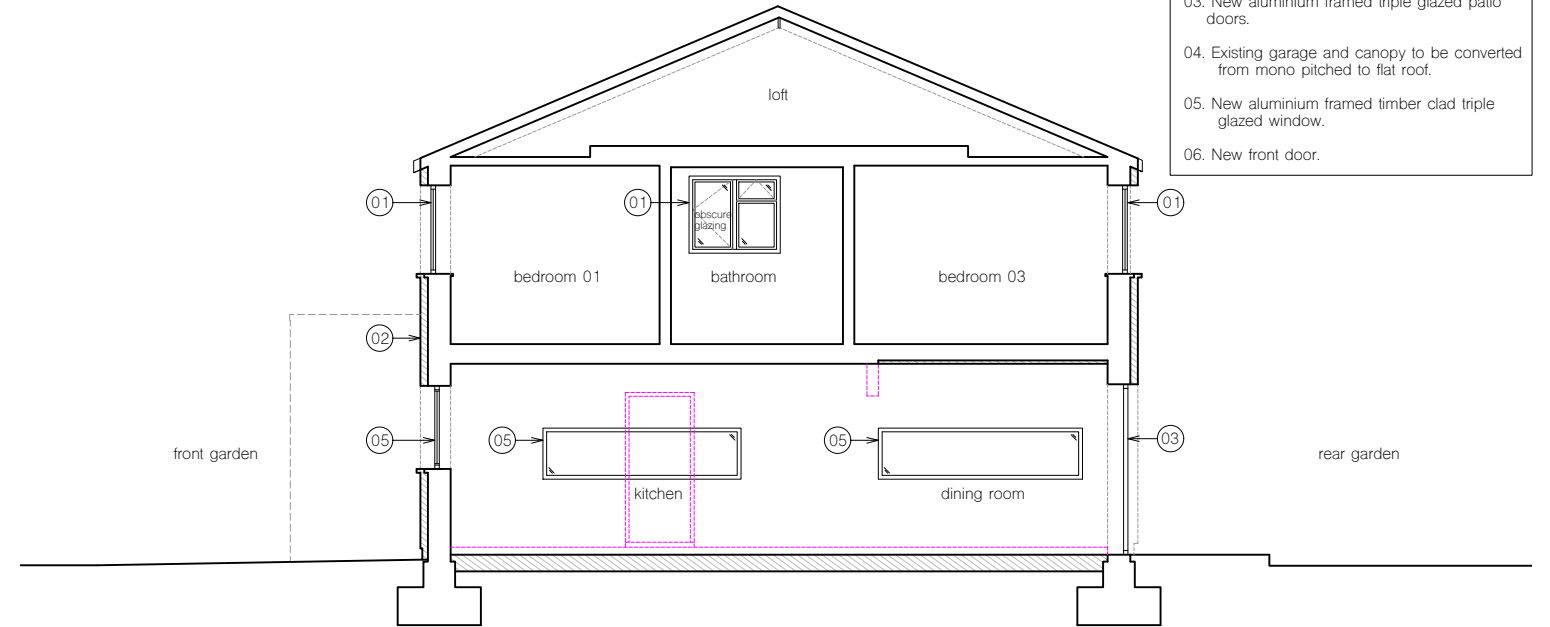

4 section AA

- KEY**
- 01. New aluminium framed timber clad triple glazed window to replace existing uPVC window.
 - 02. New cork external wall insulation.
 - 03. New aluminium framed triple glazed patio doors.
 - 04. Existing garage and canopy to be converted from mono pitched to flat roof.
 - 05. New aluminium framed timber clad triple glazed window.
 - 06. New front door.

- NOTE**
- existing
 - ▨ new construction

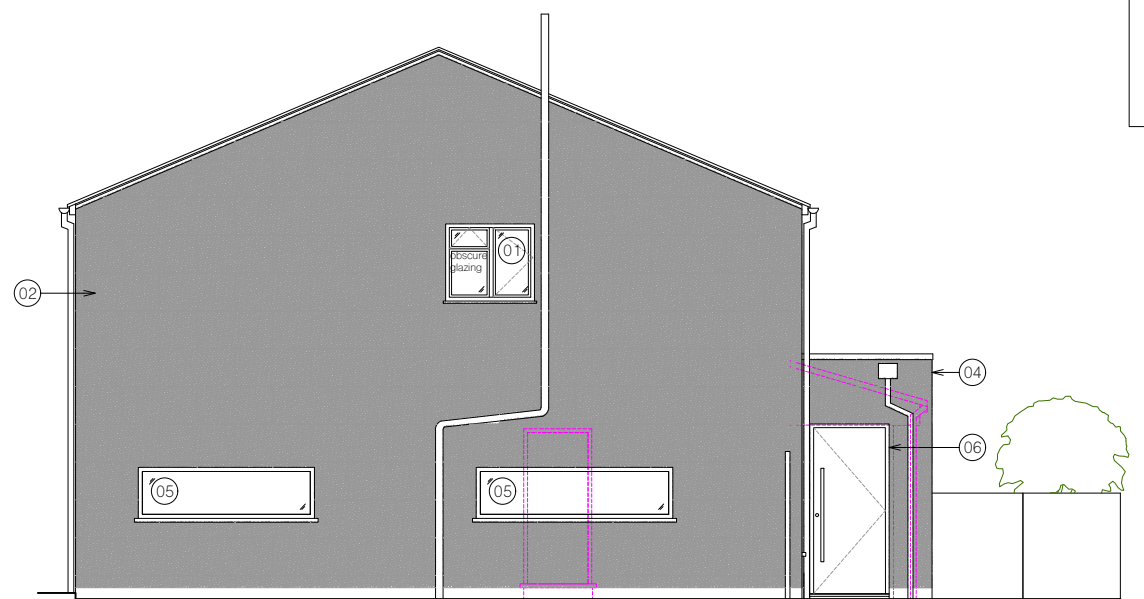

2 side (north elevation)



rev. date revisions

notes

project
1a Terront Road
London
N15

client
Nina Woodcroft

architect
ROAR

PLANNING

drawing title
proposed elevations and section

scale at A1 1:50 scale at A3 1:100 date 01.23

job no. 177 drawing P002 rev. A

All information subject to design development and site verification.

This drawing is the property of ROAR CR Ltd. No disclosure or copy of it may be made without written permission.