



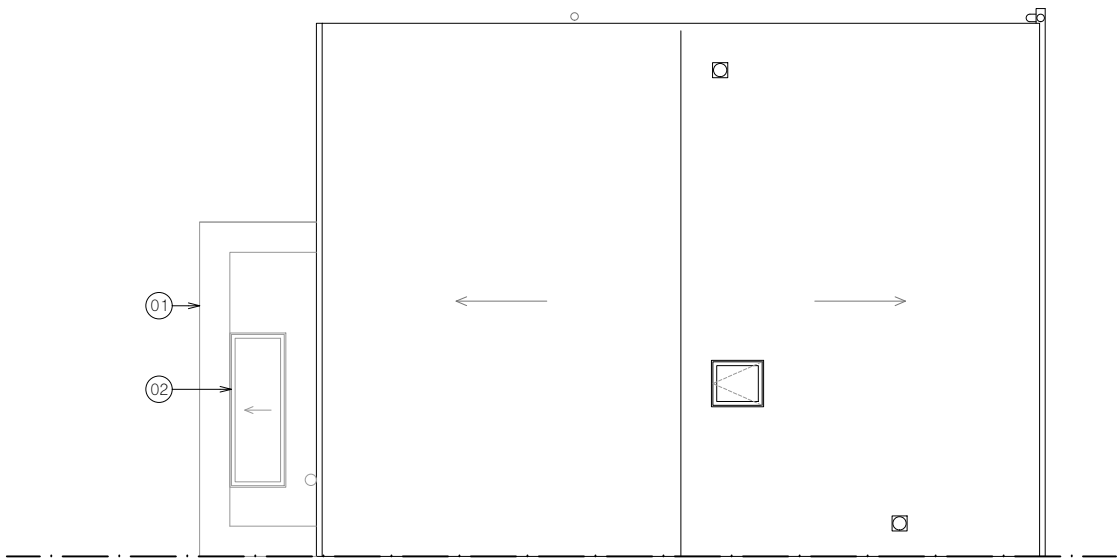


3 roof plan

- KEY**
- 01. Existing garage and canopy to be converted from mono pitched to flat roof.
 - 02. New triple glazed rooflight.
 - 03. New front door.
 - 04. New cork external wall insulation.
 - 05. New air source heat pump.
 - 06. New aluminium framed timber clad triple glazed window to replace existing uPVC window.
 - 07. New aluminium framed triple glazed patio doors.
 - 08. New aluminium framed timber clad triple glazed window.

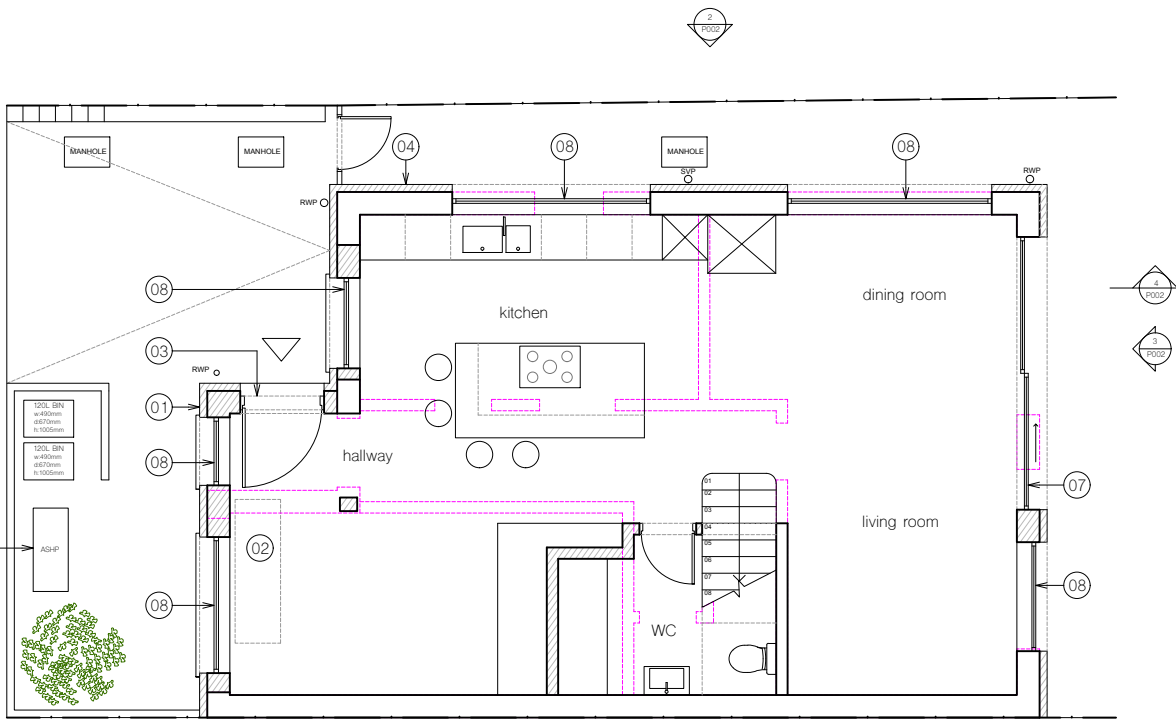

1 ground floor plan

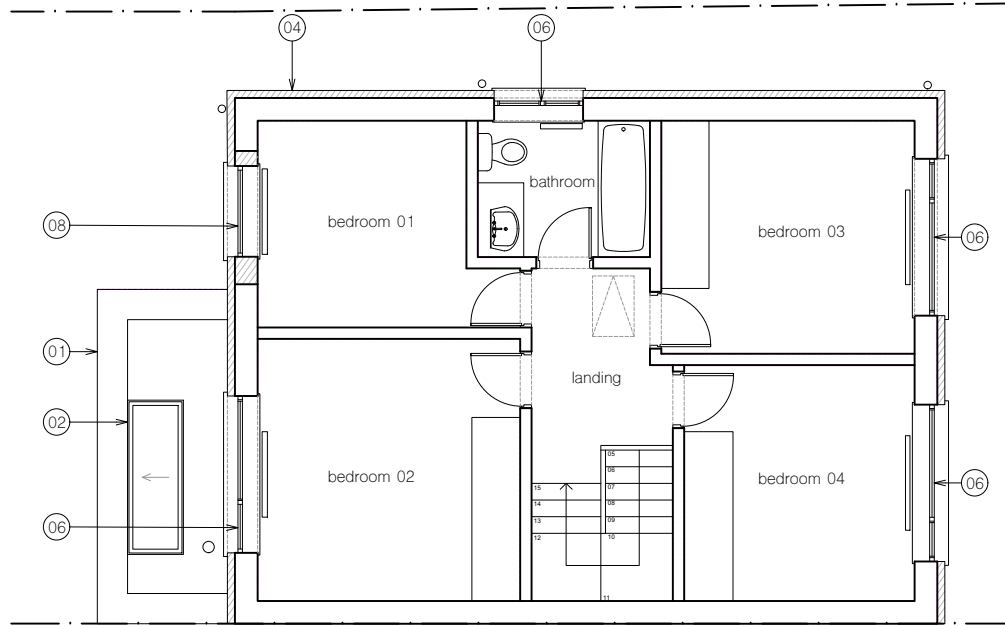

2 first floor plan

- NOTE**
- existing
 - new construction

rev. date revisions

notes

project
1a Terront Road
London
N15

client
Nina Woodcroft

architect
ROAR

PLANNING

drawing title
proposed plans

scale at A1 1:50 scale at A3 1:100 date 02.23

job no. 177 drawing P001 rev. C

All information subject to design development and site verification.


This drawing is the property of ROAR CR Ltd. No disclosure or copy of it may be made without written permission.



3 rear (east) elevation




1 front (west) elevation

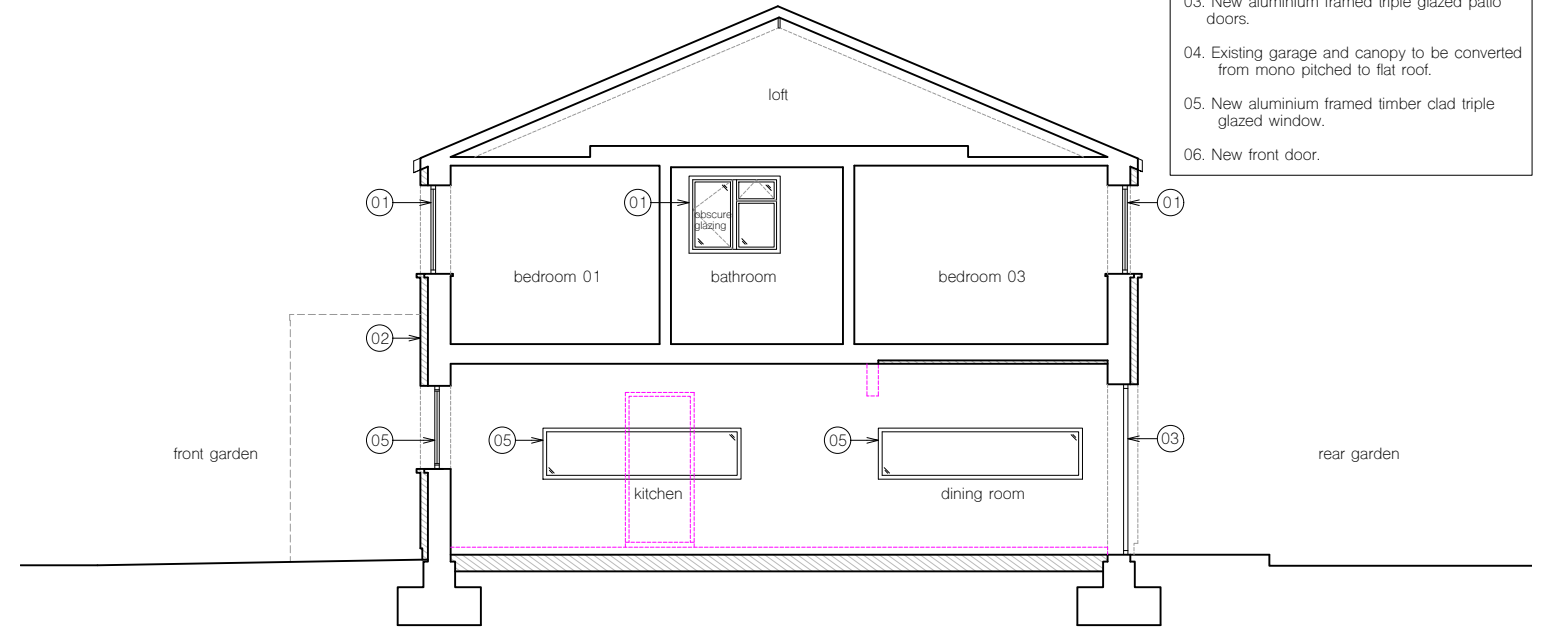

4 section AA

- KEY**
- 01. New aluminium framed timber clad triple glazed window to replace existing uPVC window.
 - 02. New cork external wall insulation.
 - 03. New aluminium framed triple glazed patio doors.
 - 04. Existing garage and canopy to be converted from mono pitched to flat roof.
 - 05. New aluminium framed timber clad triple glazed window.
 - 06. New front door.

- NOTE**
- existing
 - ▨ new construction

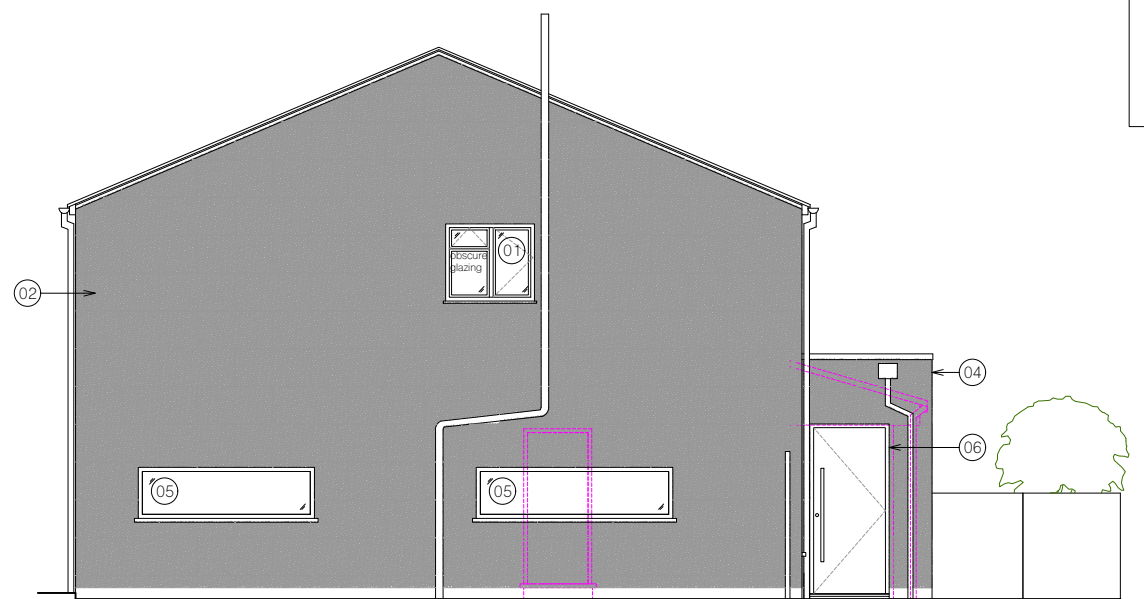

2 side (north elevation)

0m 1 2 3 5

rev. date revisions

notes

project
1a Terront Road
London
N15

client
Nina Woodcroft

architect
ROAR

PLANNING

drawing title
proposed elevations and section

scale at A1	scale at A3	date
1:50	1:100	02.23
job no.	drawing	rev.
177	P002	C

All information subject to design development and site verification.

This drawing is the property of ROAR CR Ltd. No disclosure or copy of it may be made without written permission.