

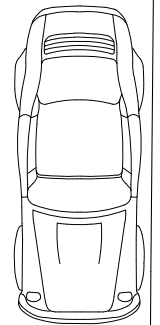


NOTES:
ALL DIMENSIONS TO BE CHECK ON SITE AND ANY INCONSISTENCIES MUST BE REPORTED BACK TO KS DESIGN
ALL STRUCTURAL INFORMATION TO BE TAKEN FROM STRUCTURAL ENGINEER'S DRAWINGS
THIS DRAWING IS PROTECTED UNDER COPYRIGHT AND SHALL NOT BE COPIED OR REPRODUCED IN PART OR WHOLE WITHOUT PRIOR EXPRESSED PERMISSION FROM KS DESIGN


GLADWELL ROAD

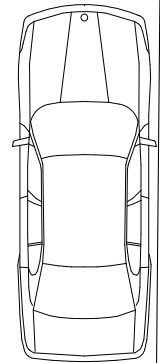

Approved Drawing
HGY/2021/0583

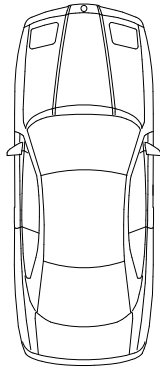

4 Dover Close
Clacton on Sea
CO15 1XF
ksde.co.uk

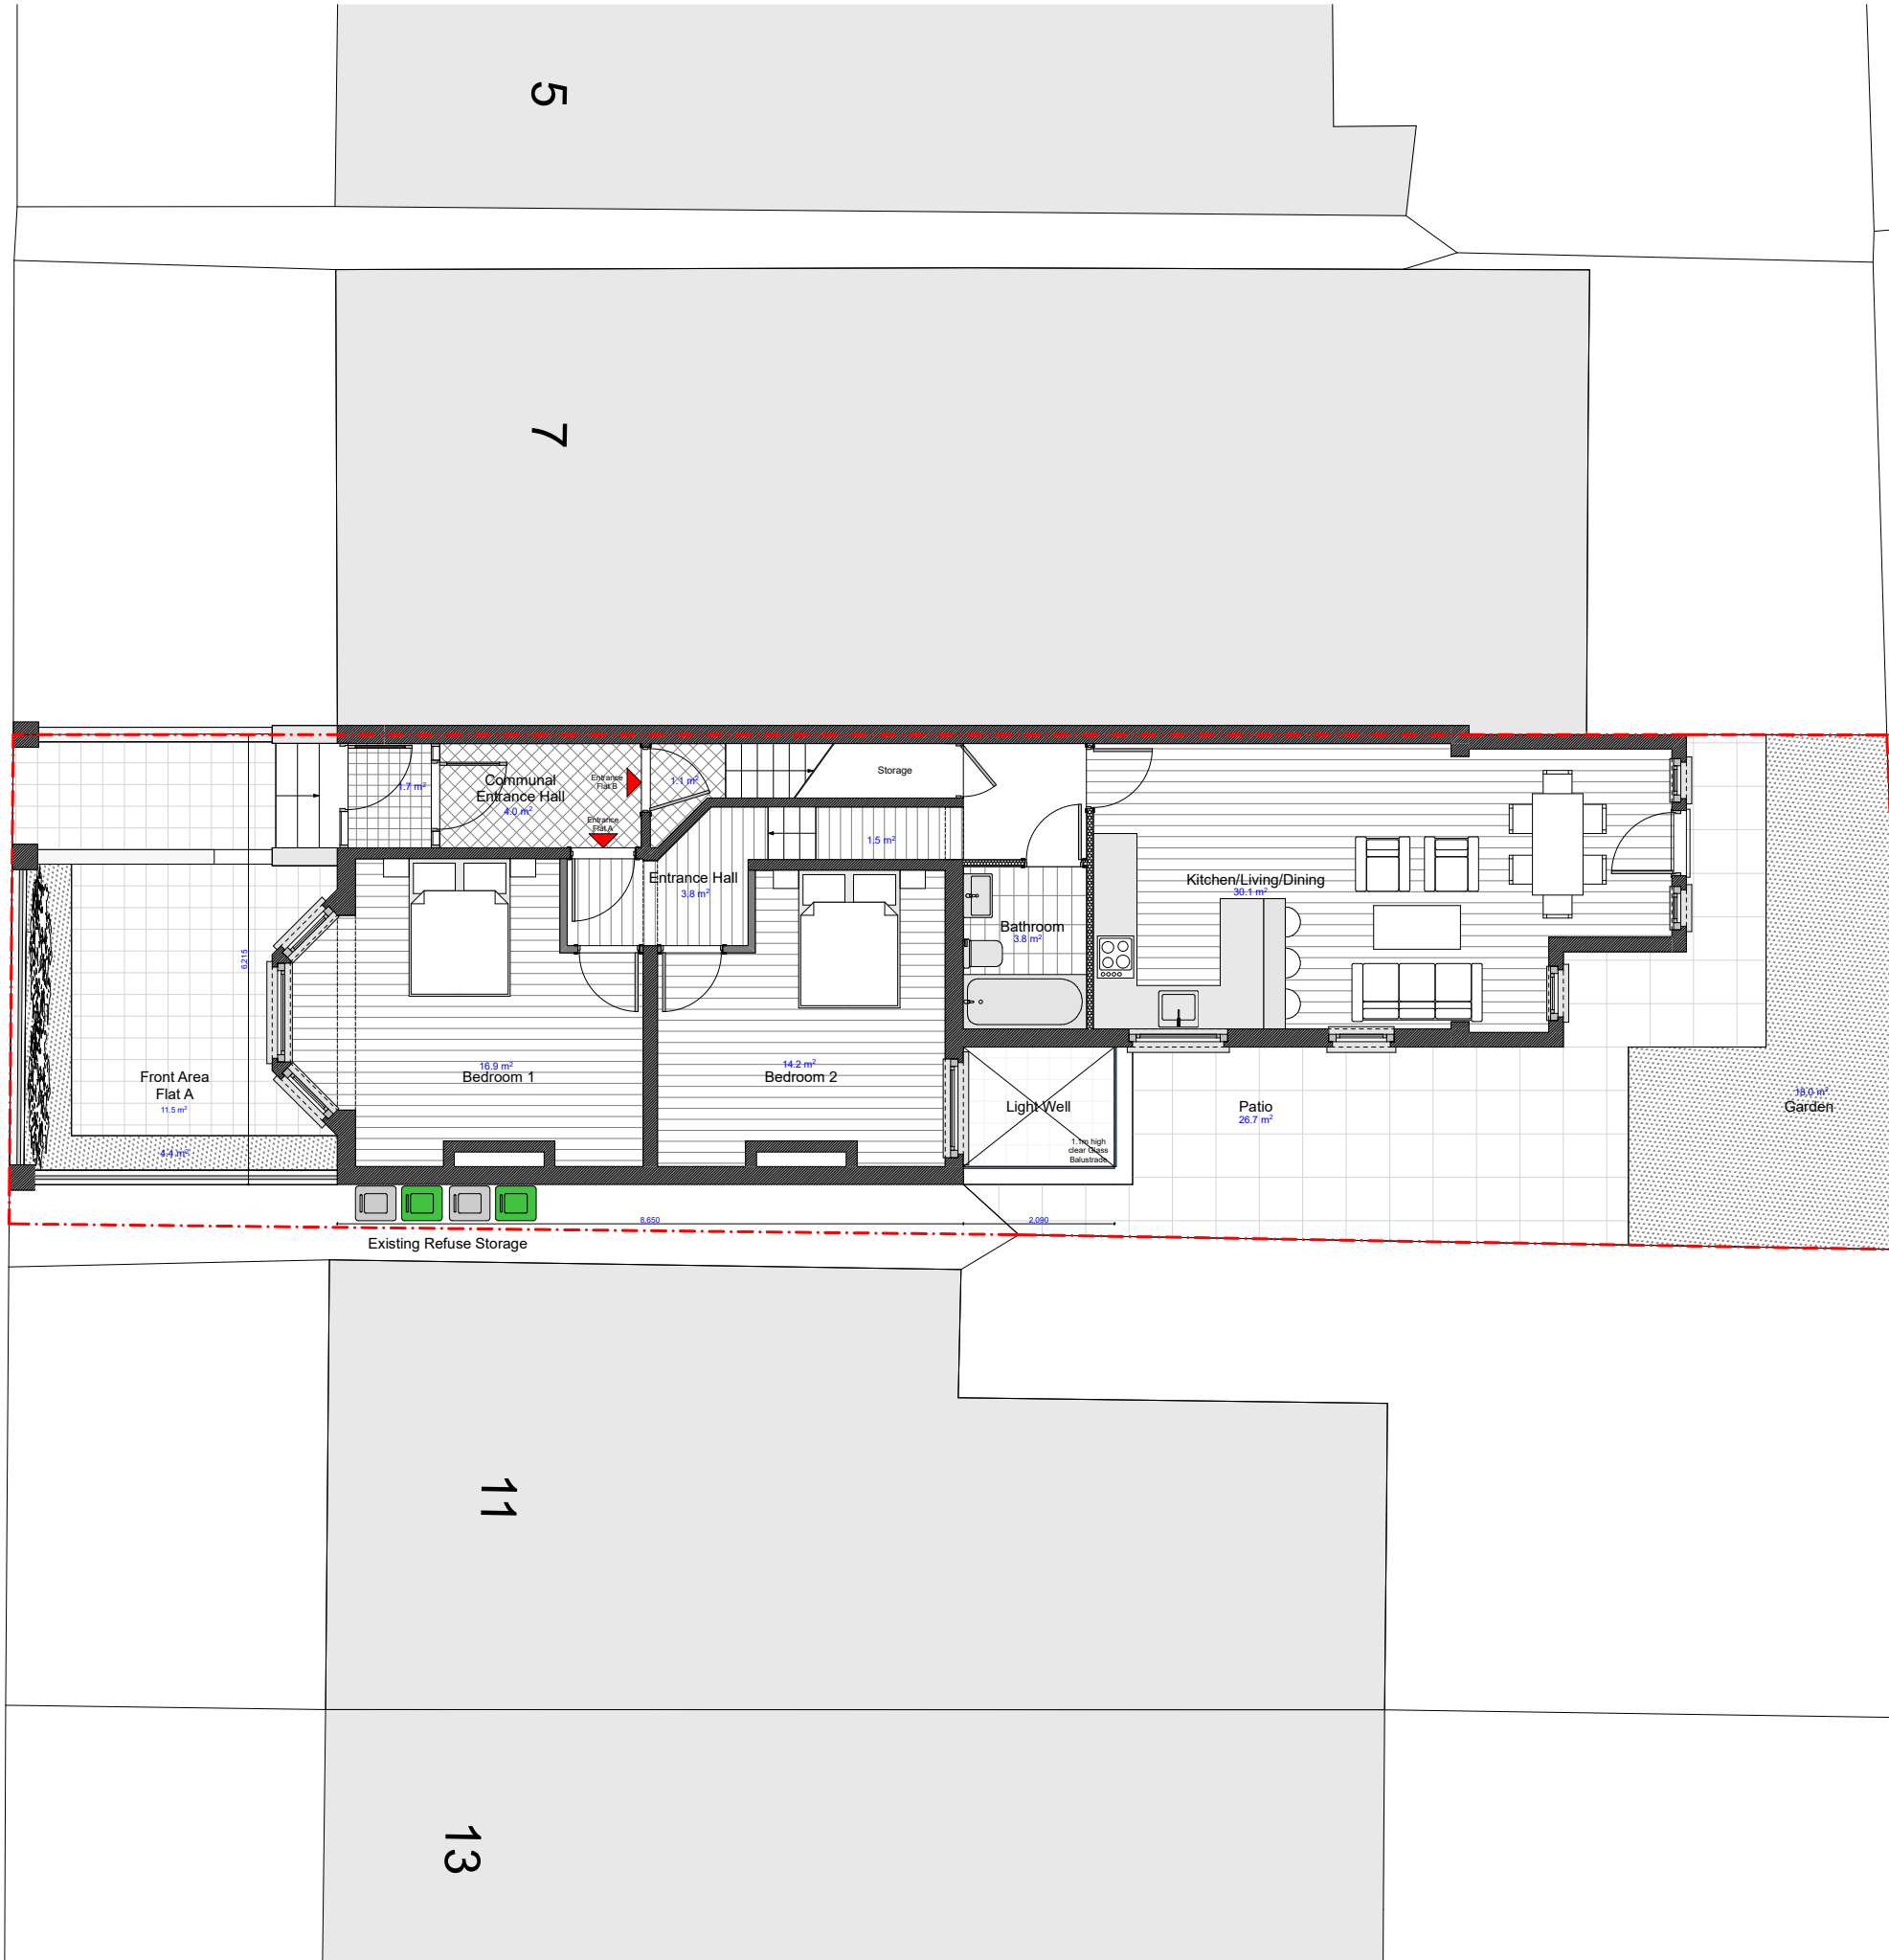

PROJECT: 9 Gladwell Road
London N8 9AA
CLIENT:
DATE: February 2021

SCALE: 1:100 @ A3
DRAWN: KS
DRAWING NO: 263.18/108
REVISION:

PROPOSED
SITE PLAN



Planning