




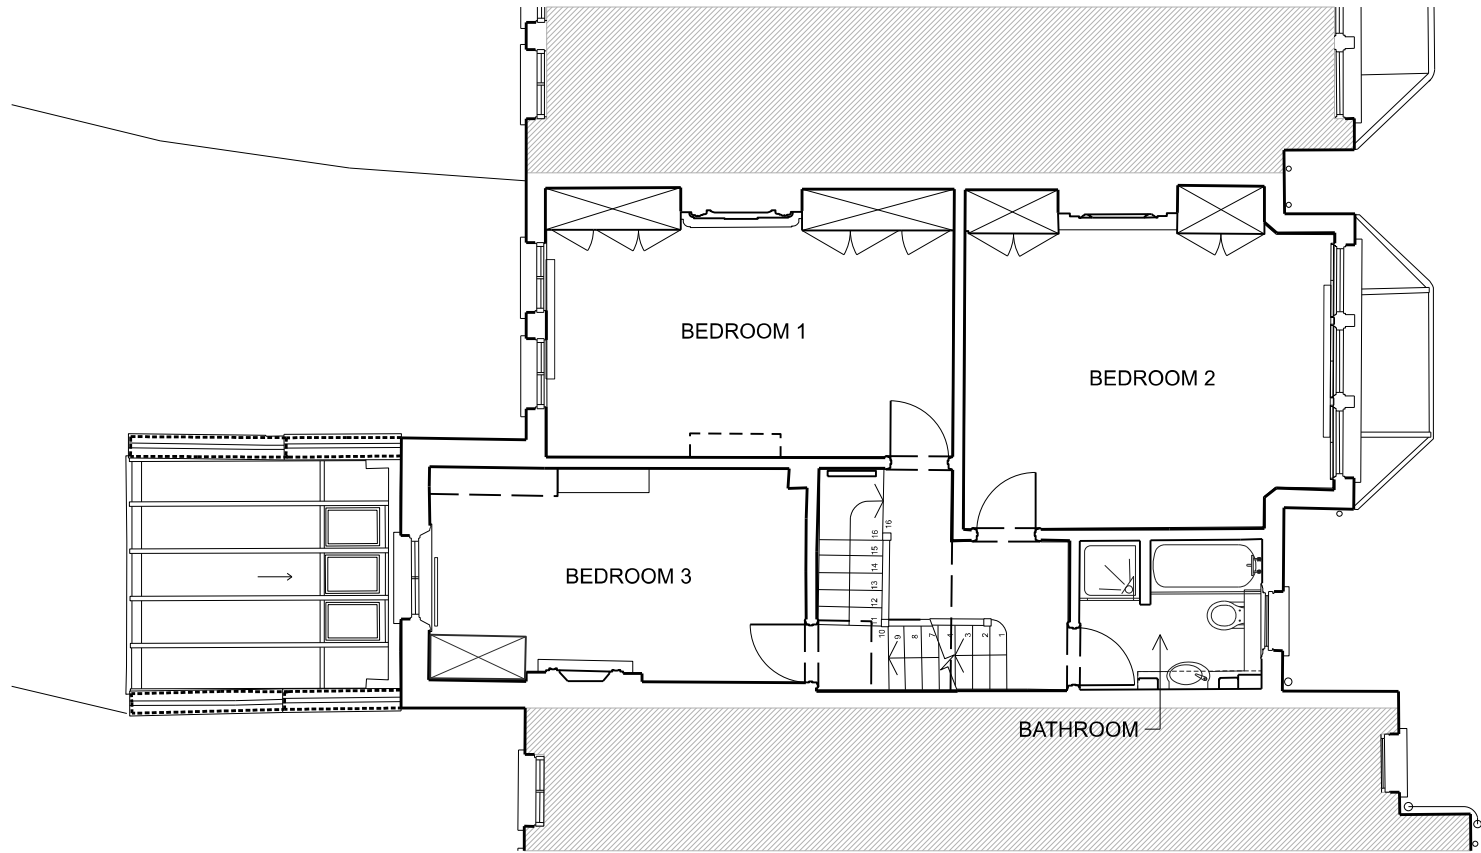

FIRST FLOOR PLAN

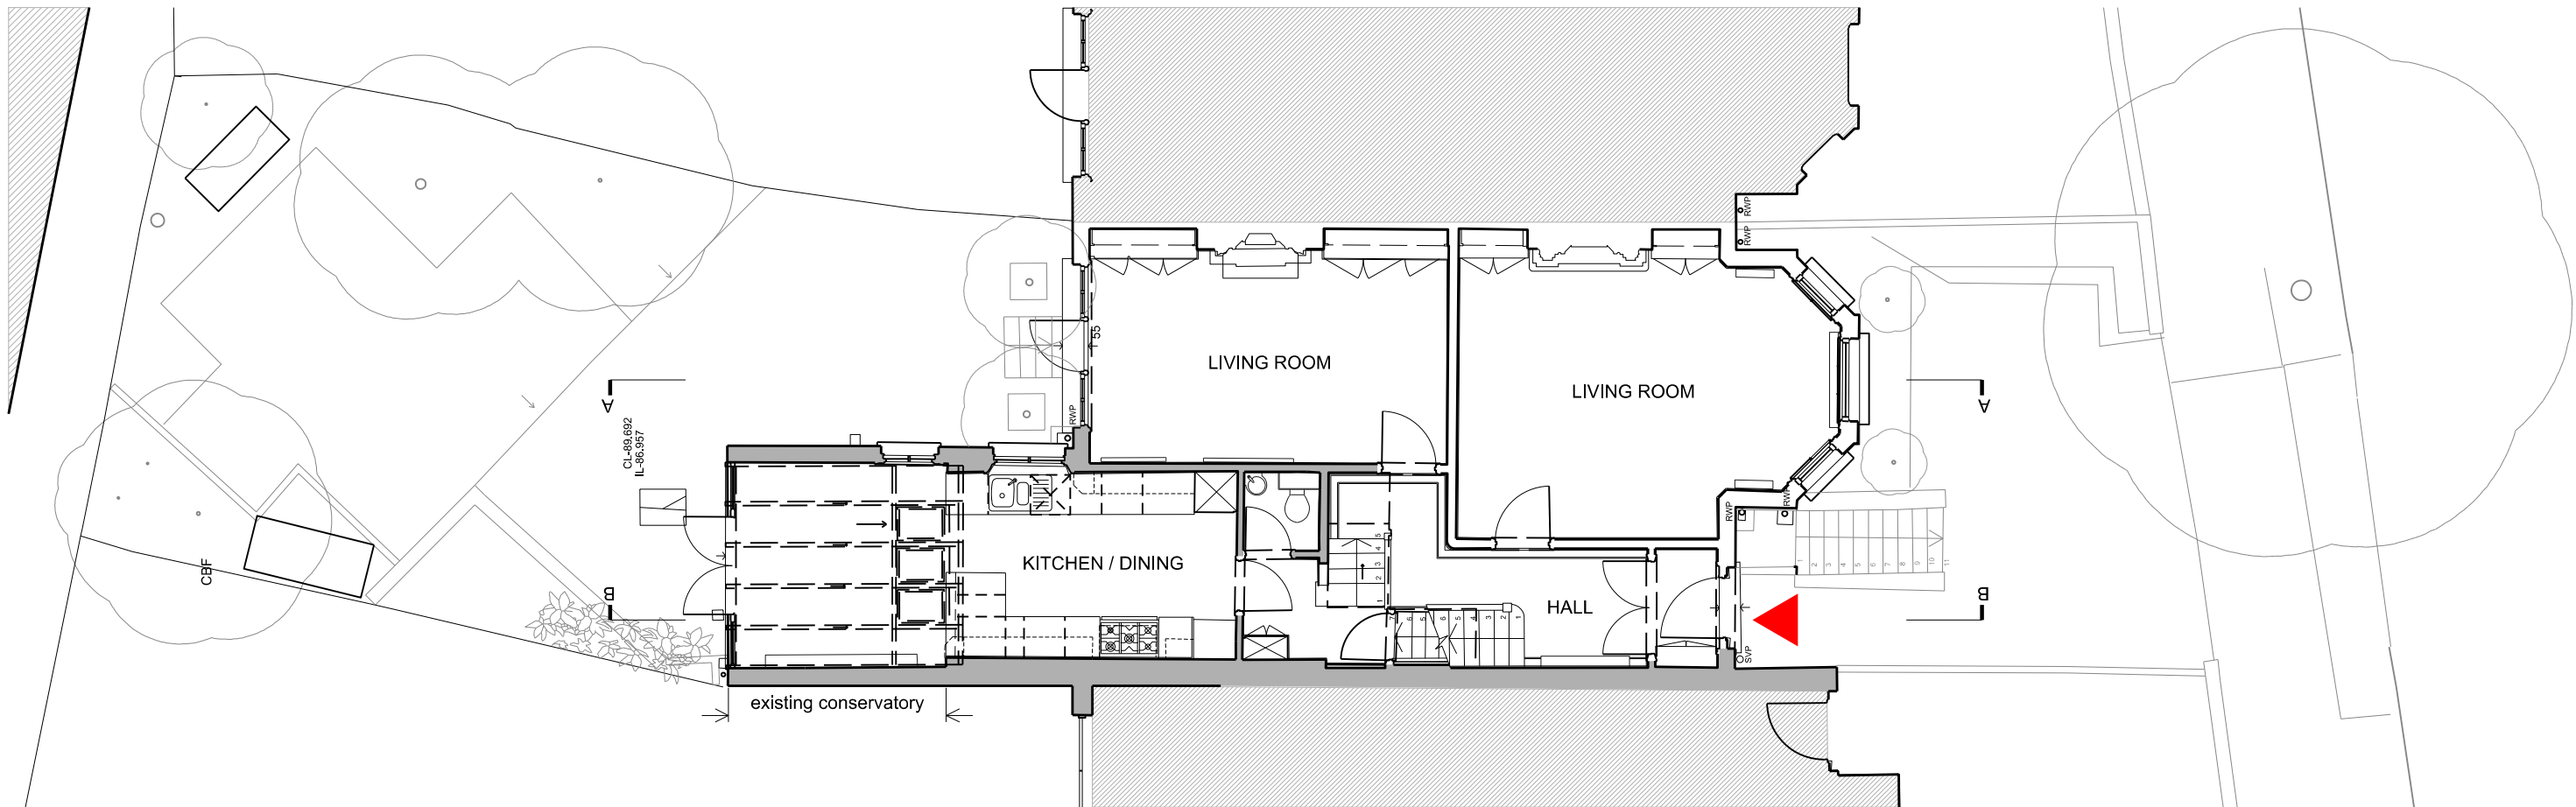


GROUND FLOOR PLAN

 


Project:	25 Muswell Road, LONDON, N10 2BS		
Drawing No:	347 EX 101		
Title:	EXISTING GROUND AND FIRST FLOOR PLANS		
Scale:	1:100@A3		


Tectonics			
Unit EG2 Norway Wharf, N1 5QT (t) 020 7249 1934 (e) studio@tectonics-architects.com			
© Tectonics Architects Limited			
Iss	Date	Description	
1	14.02.2023	Submitted for Town Planning	
0	10.02.2023	Issued for client review	

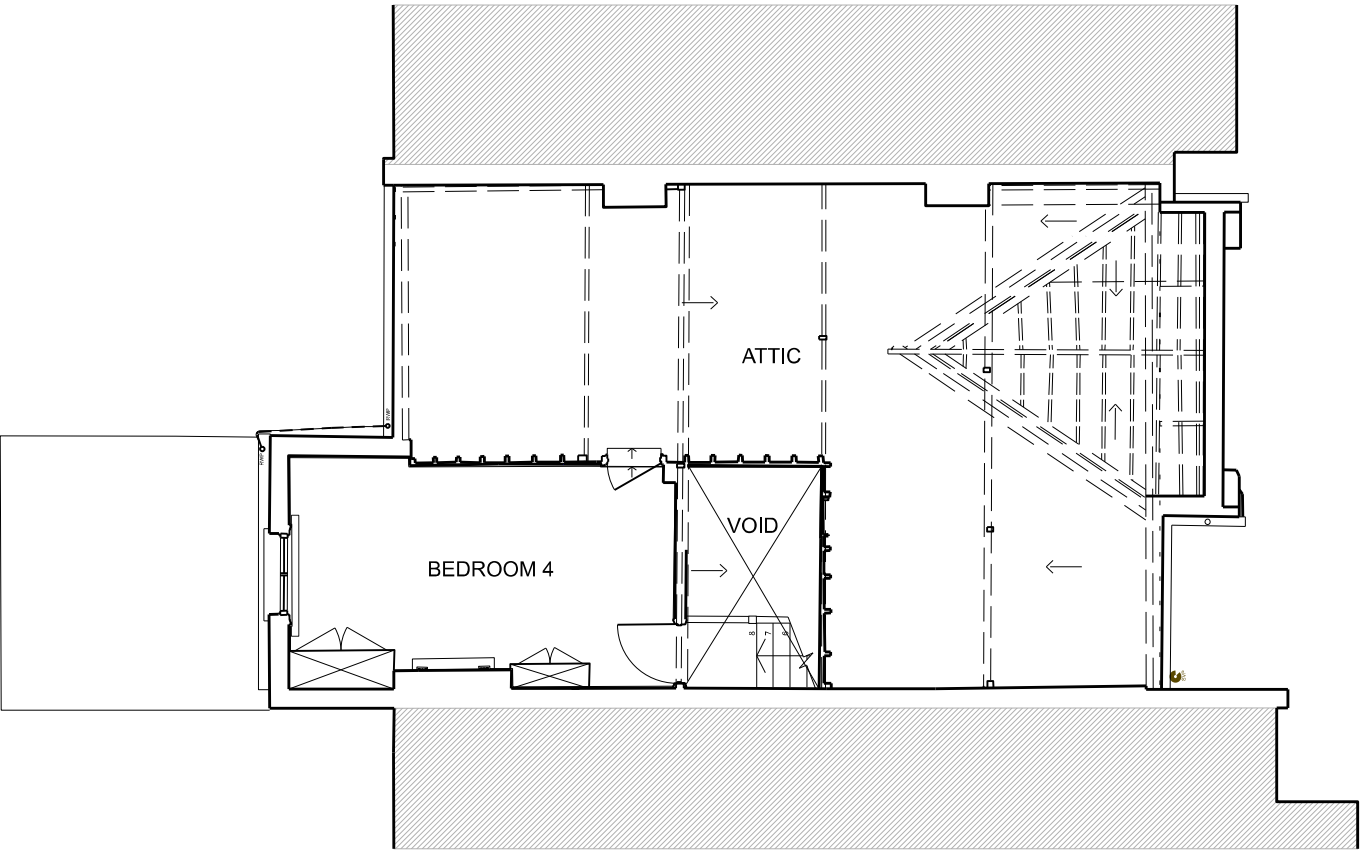

SECOND FLOOR PLAN

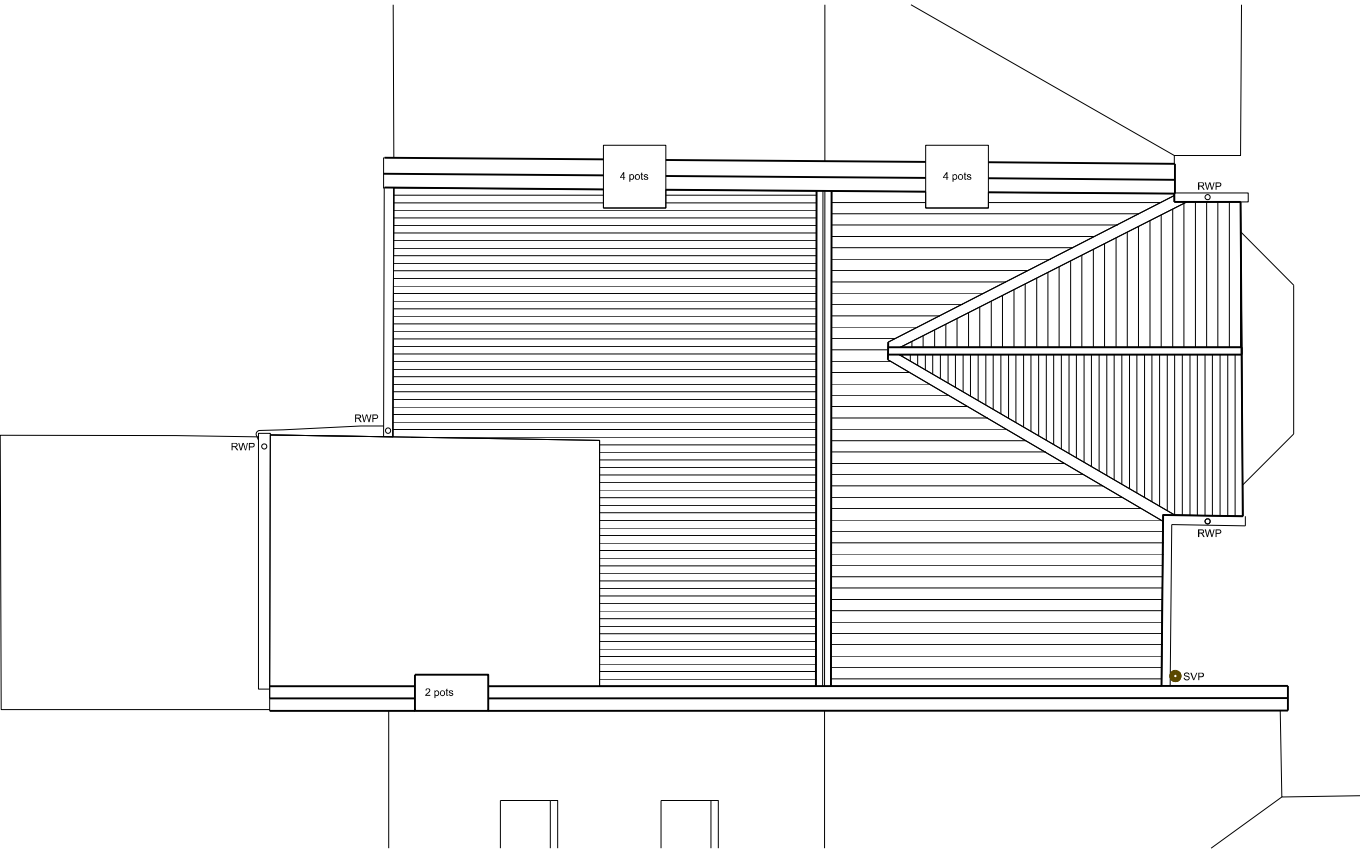

ROOF PLAN

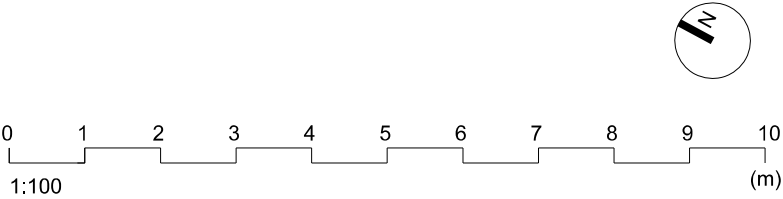

Project:	25 Muswell Road, LONDON, N10 2BS		
Drawing No:	347 EX 102		
Title:	EXISTING SECOND FLOOR AND ROOF PLANS		
Scale:	1:100@A3		


Tectonics	Iss	Date	Description
	1	14.02.2023	Submitted for Town Planning
	0	10.02.2023	Issued for client review
Unit EG2 Norway Wharf, N1 5QT (t) 020 7249 1934 (e) studio@tectonics-architects.com			
© Tectonics Architects Limited			



EXISTING FRONT ELEVATION





EXISTING REAR ELEVATION

 

Project:		25 Muswell Road, LONDON, N10 2BS		
Drawing No:		347 EX 201		
Title:		EXISTING ELEVATIONS		
Scale:		1:100@A3		
Tectonics Unit EG2 Norway Wharf, N1 5QT (t) 020 7249 1934 (e) studio@tectonics-architects.com © Tectonics Architects Limited	Iss	Date	Description	
	1	14.02.2023	Submitted for Town Planning	
	0	10.02.2023	Issued for client review	



SECTION AA

 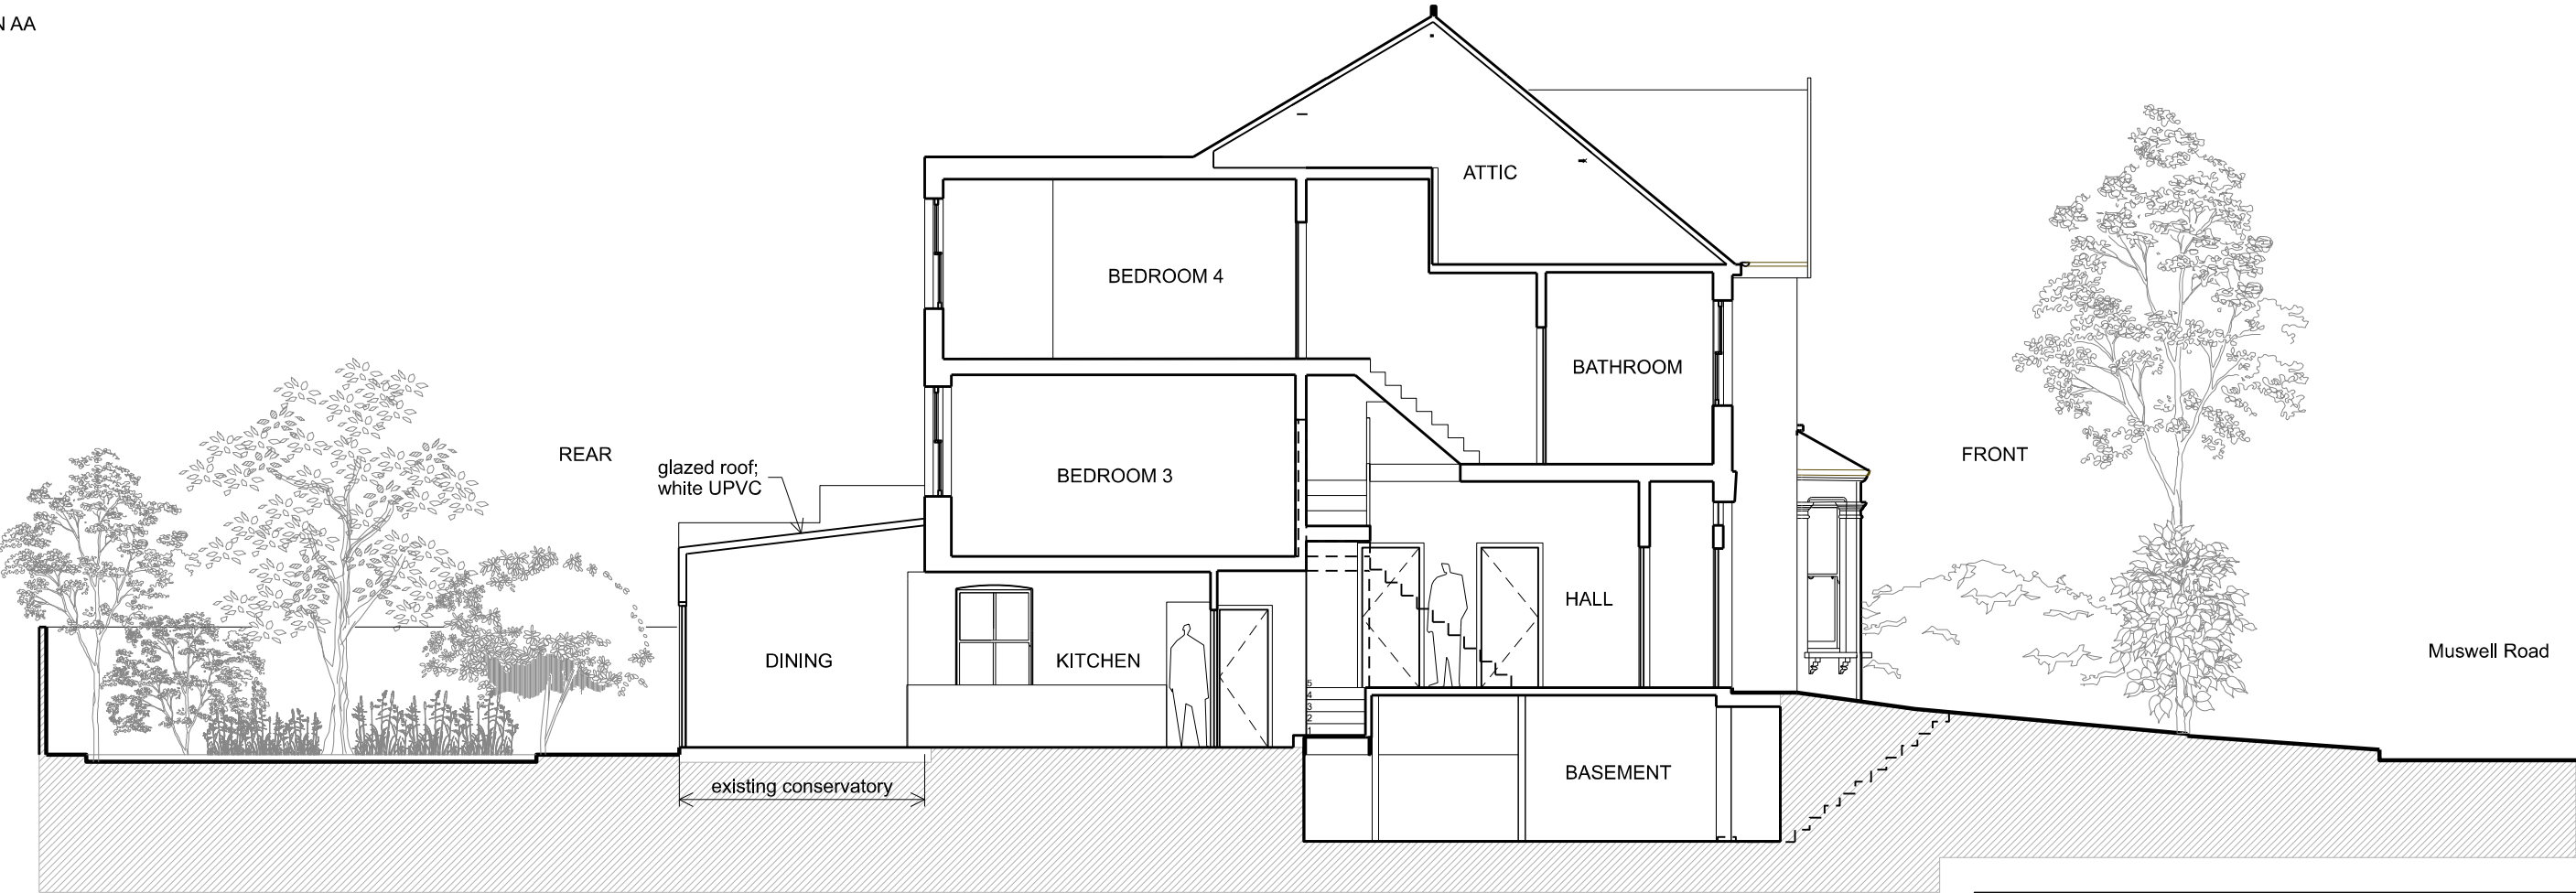

Project:	25 Muswell Road, LONDON, N10 2BS		
Drawing No:	347 EX 301		
Title:	EXISTING SECTIONS		
Scale:	1:100 @ A3		

Tectonics		Iss	Date	Description
Unit EG2 Norway Wharf, N1 5QT (t) 020 7249 1934 (e) studio@tectonics-architects.com		1	14.02.2023	Submitted for Town Planning
		0	10.02.2023	Issued for client review
© Tectonics Architects Limited				