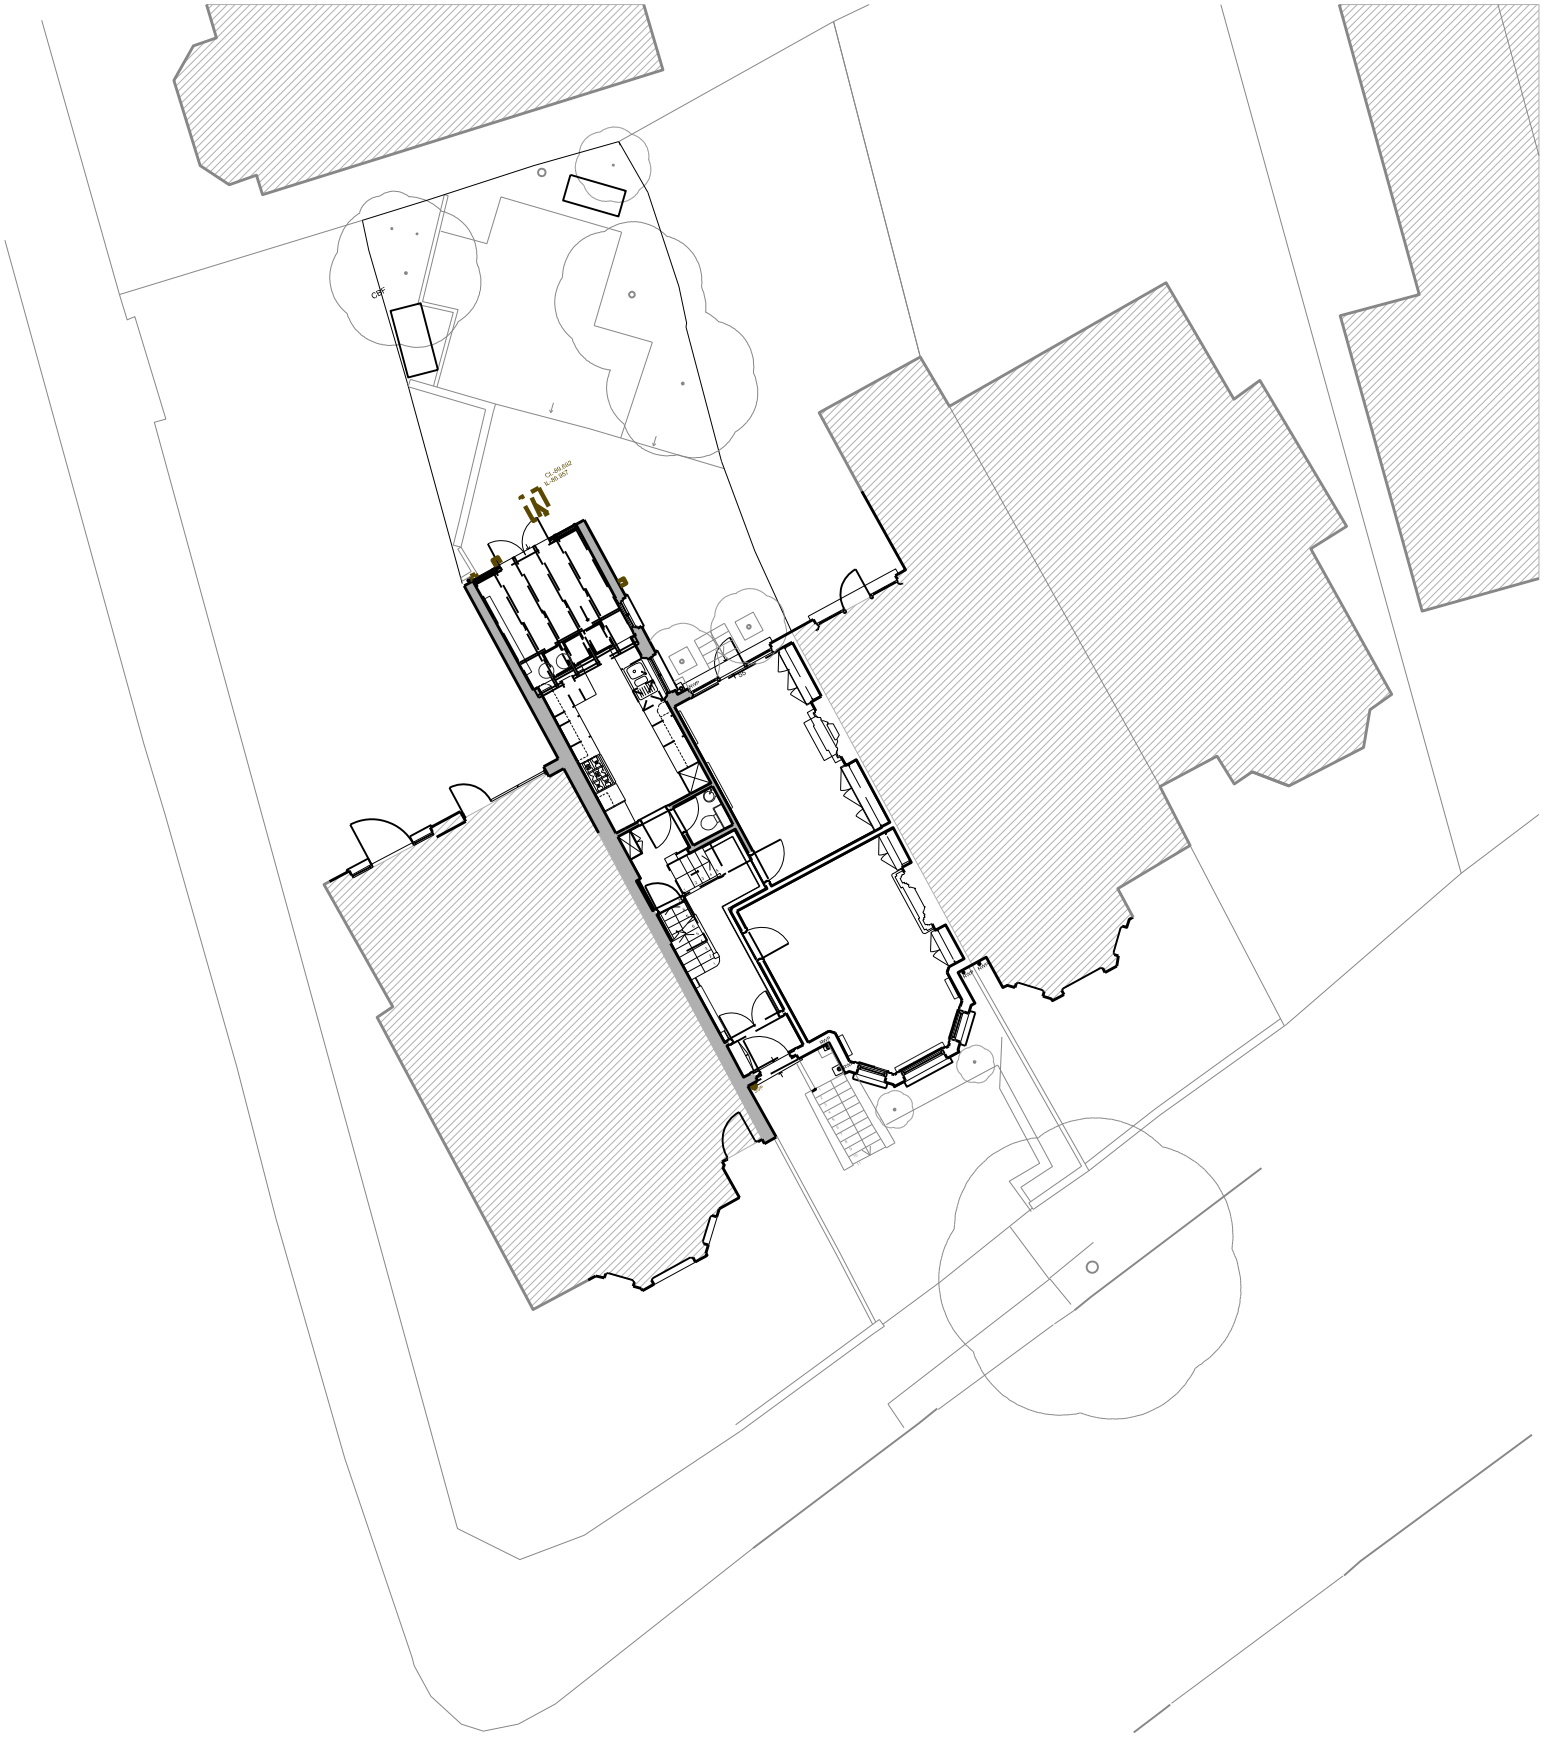


Project:	25 Muswell Road, London, N10 2BS		
Drawing No:	347 EX 100		
Title:	EXISTING SITE PLAN		
Scale:	1:200 @ A4		

Tectonics			
Iss	Date	Description	
1	14.02.2023	Submitted for Town Planning	

Unit EG2 Norway Wharf, N1 5QT
(t) 020 7249 1934
(e) studio@tectonics-architects.com

© Tectonics Architects Limited