


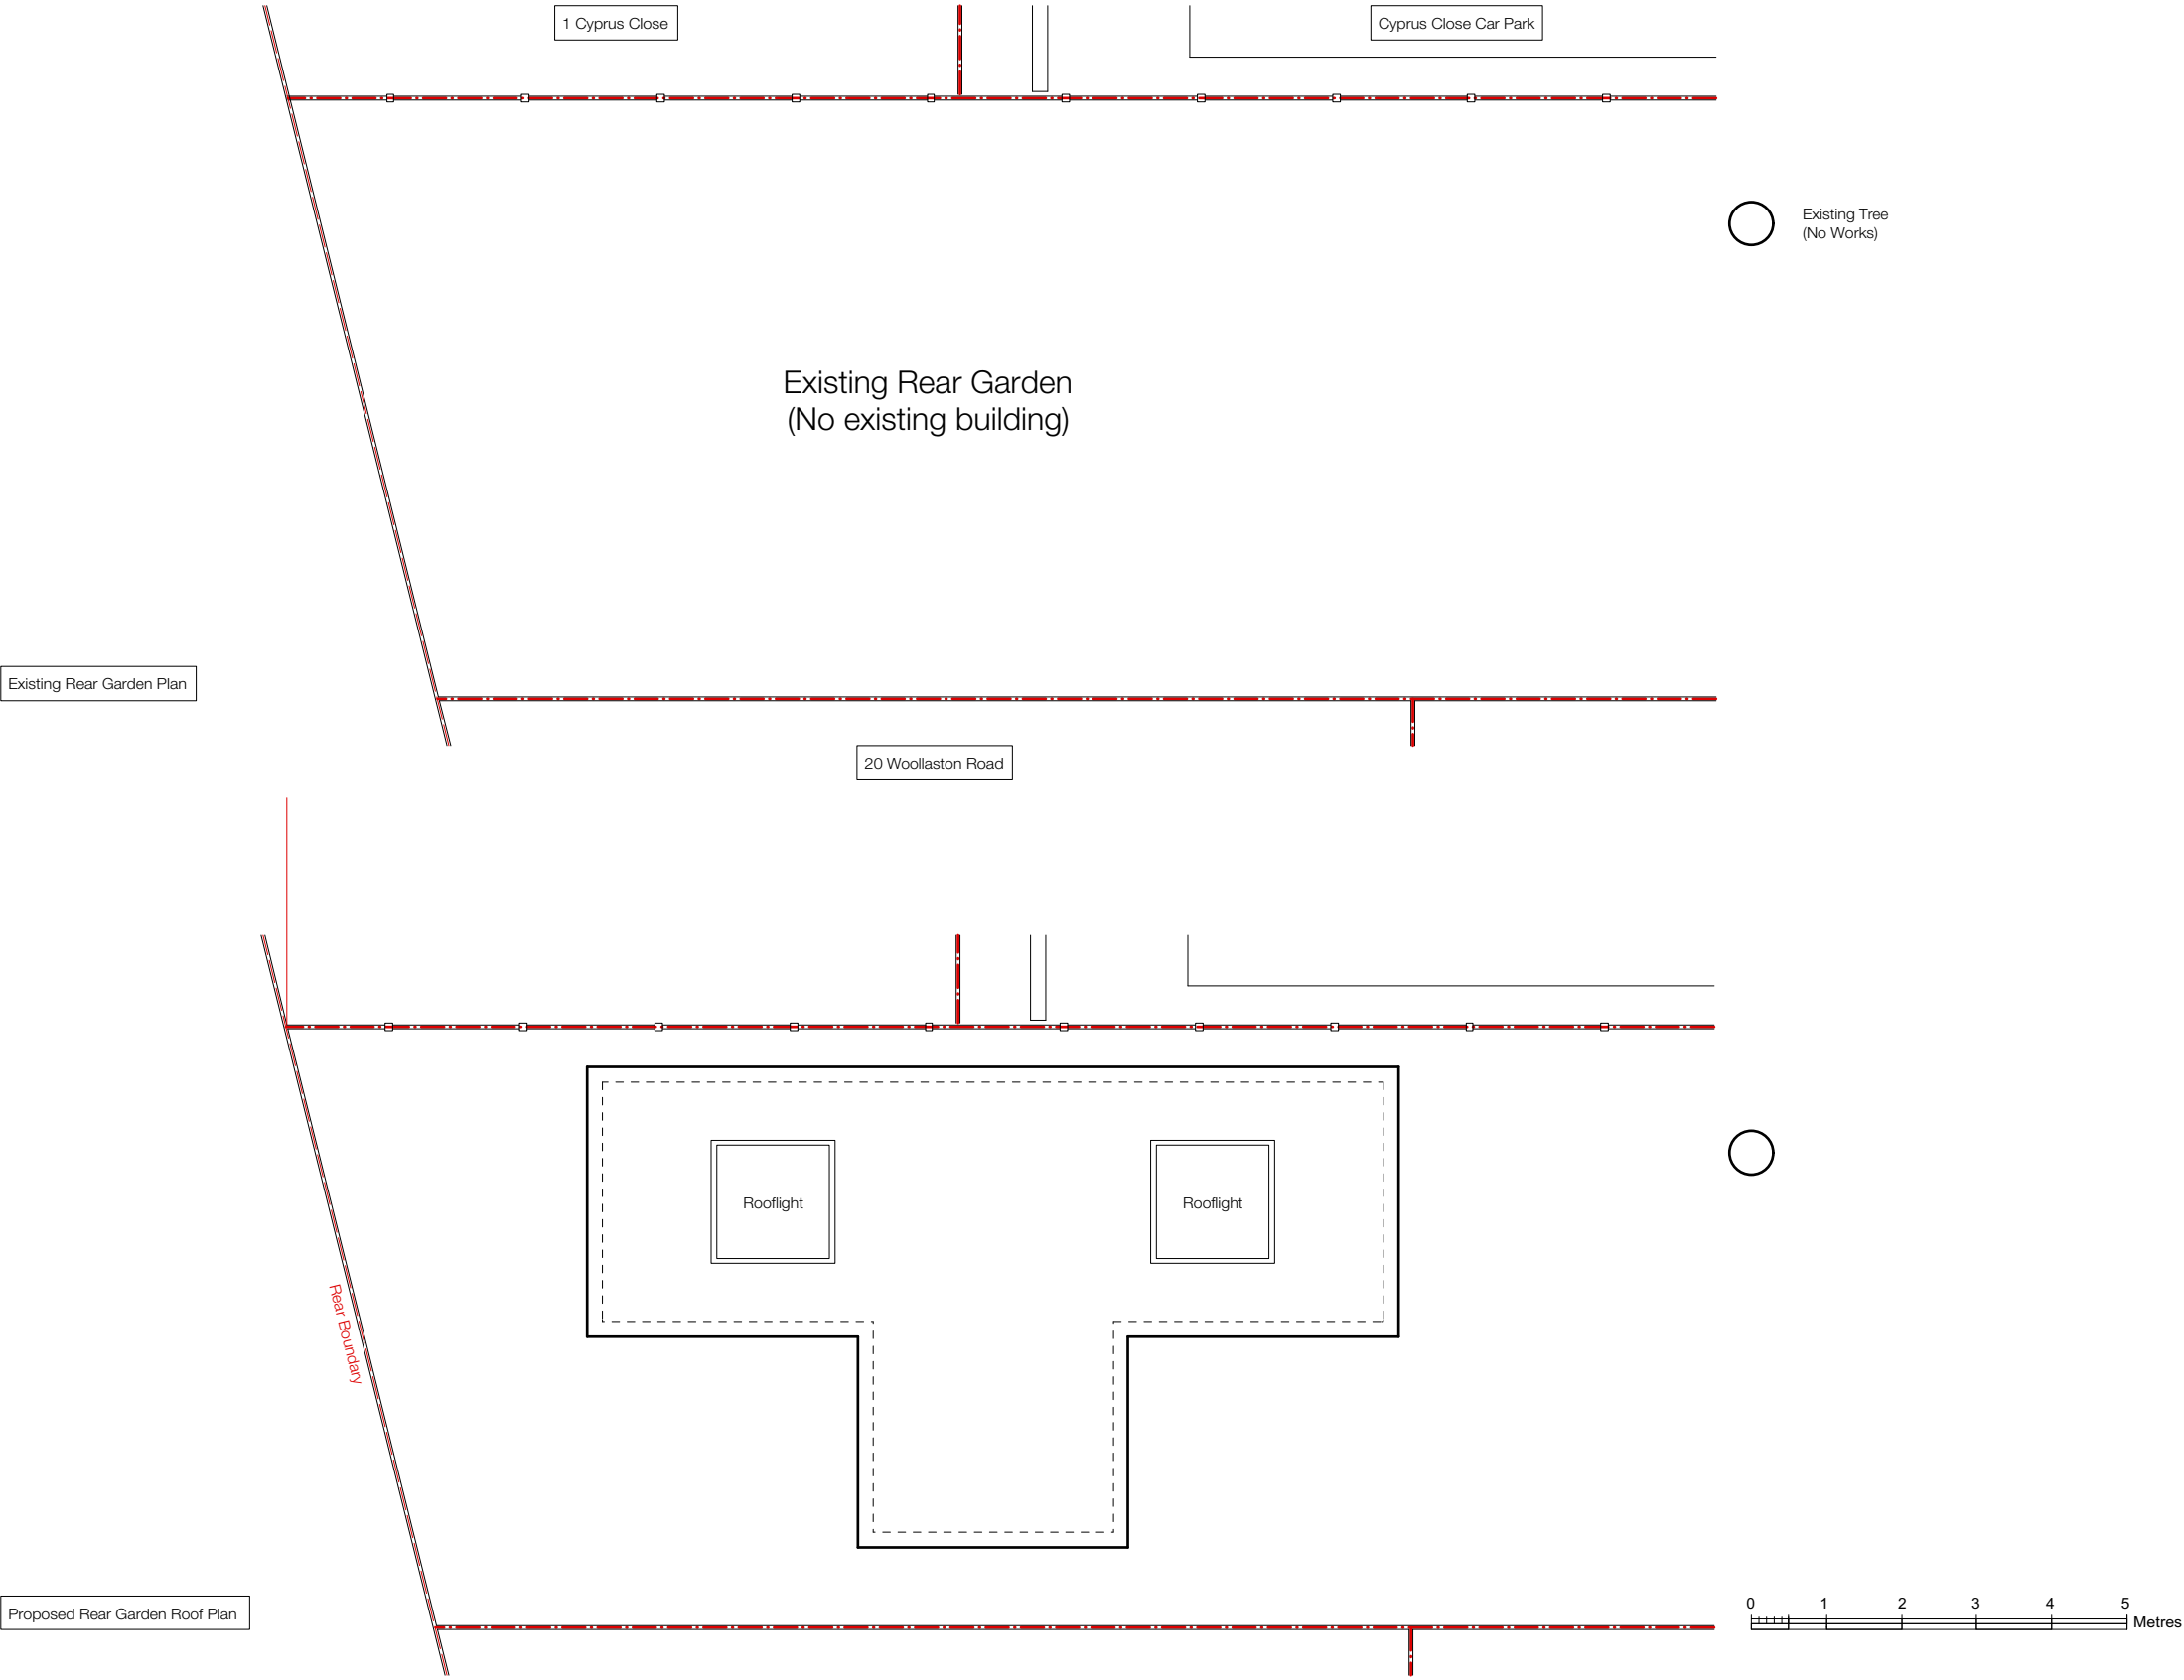

revisions	To be read in conjunction with all other relevant drawings and specifications including those prepared by the Architect/CA, Client Specifications/Employer Requirements and Structural Engineer's design details.			project1 Atterbury Road, London, N4 1SF		envelop.	
	Do not scale off this drawing. Use figured dimensions only. All levels and dimensions to be checked on site. All level and dimensional discrepancies are to be brought to the immediate attention of the Architect /CA.			forPaul Akinpelu Anderson			
	Responsibility cannot be accepted for alteration and/or deviation from this design without prior acknowledgment of the Architect.			titleExisting & Proposed Roof Plan			
	Copyright is reserved. This drawing may only be used for the client and location specified in the title block. It may not be copied or disclosed to any other third party without prior written consent from the Architect.			statusStage 3 - Planning Application			
	Prior to works commencing on site the Engineer is to be contacted regarding the current status of drawings.			scale1:100	sizeA3		drawing number19010-3-312
							+00 44 7980 311463 envelop_@outlook.com