


Notes :

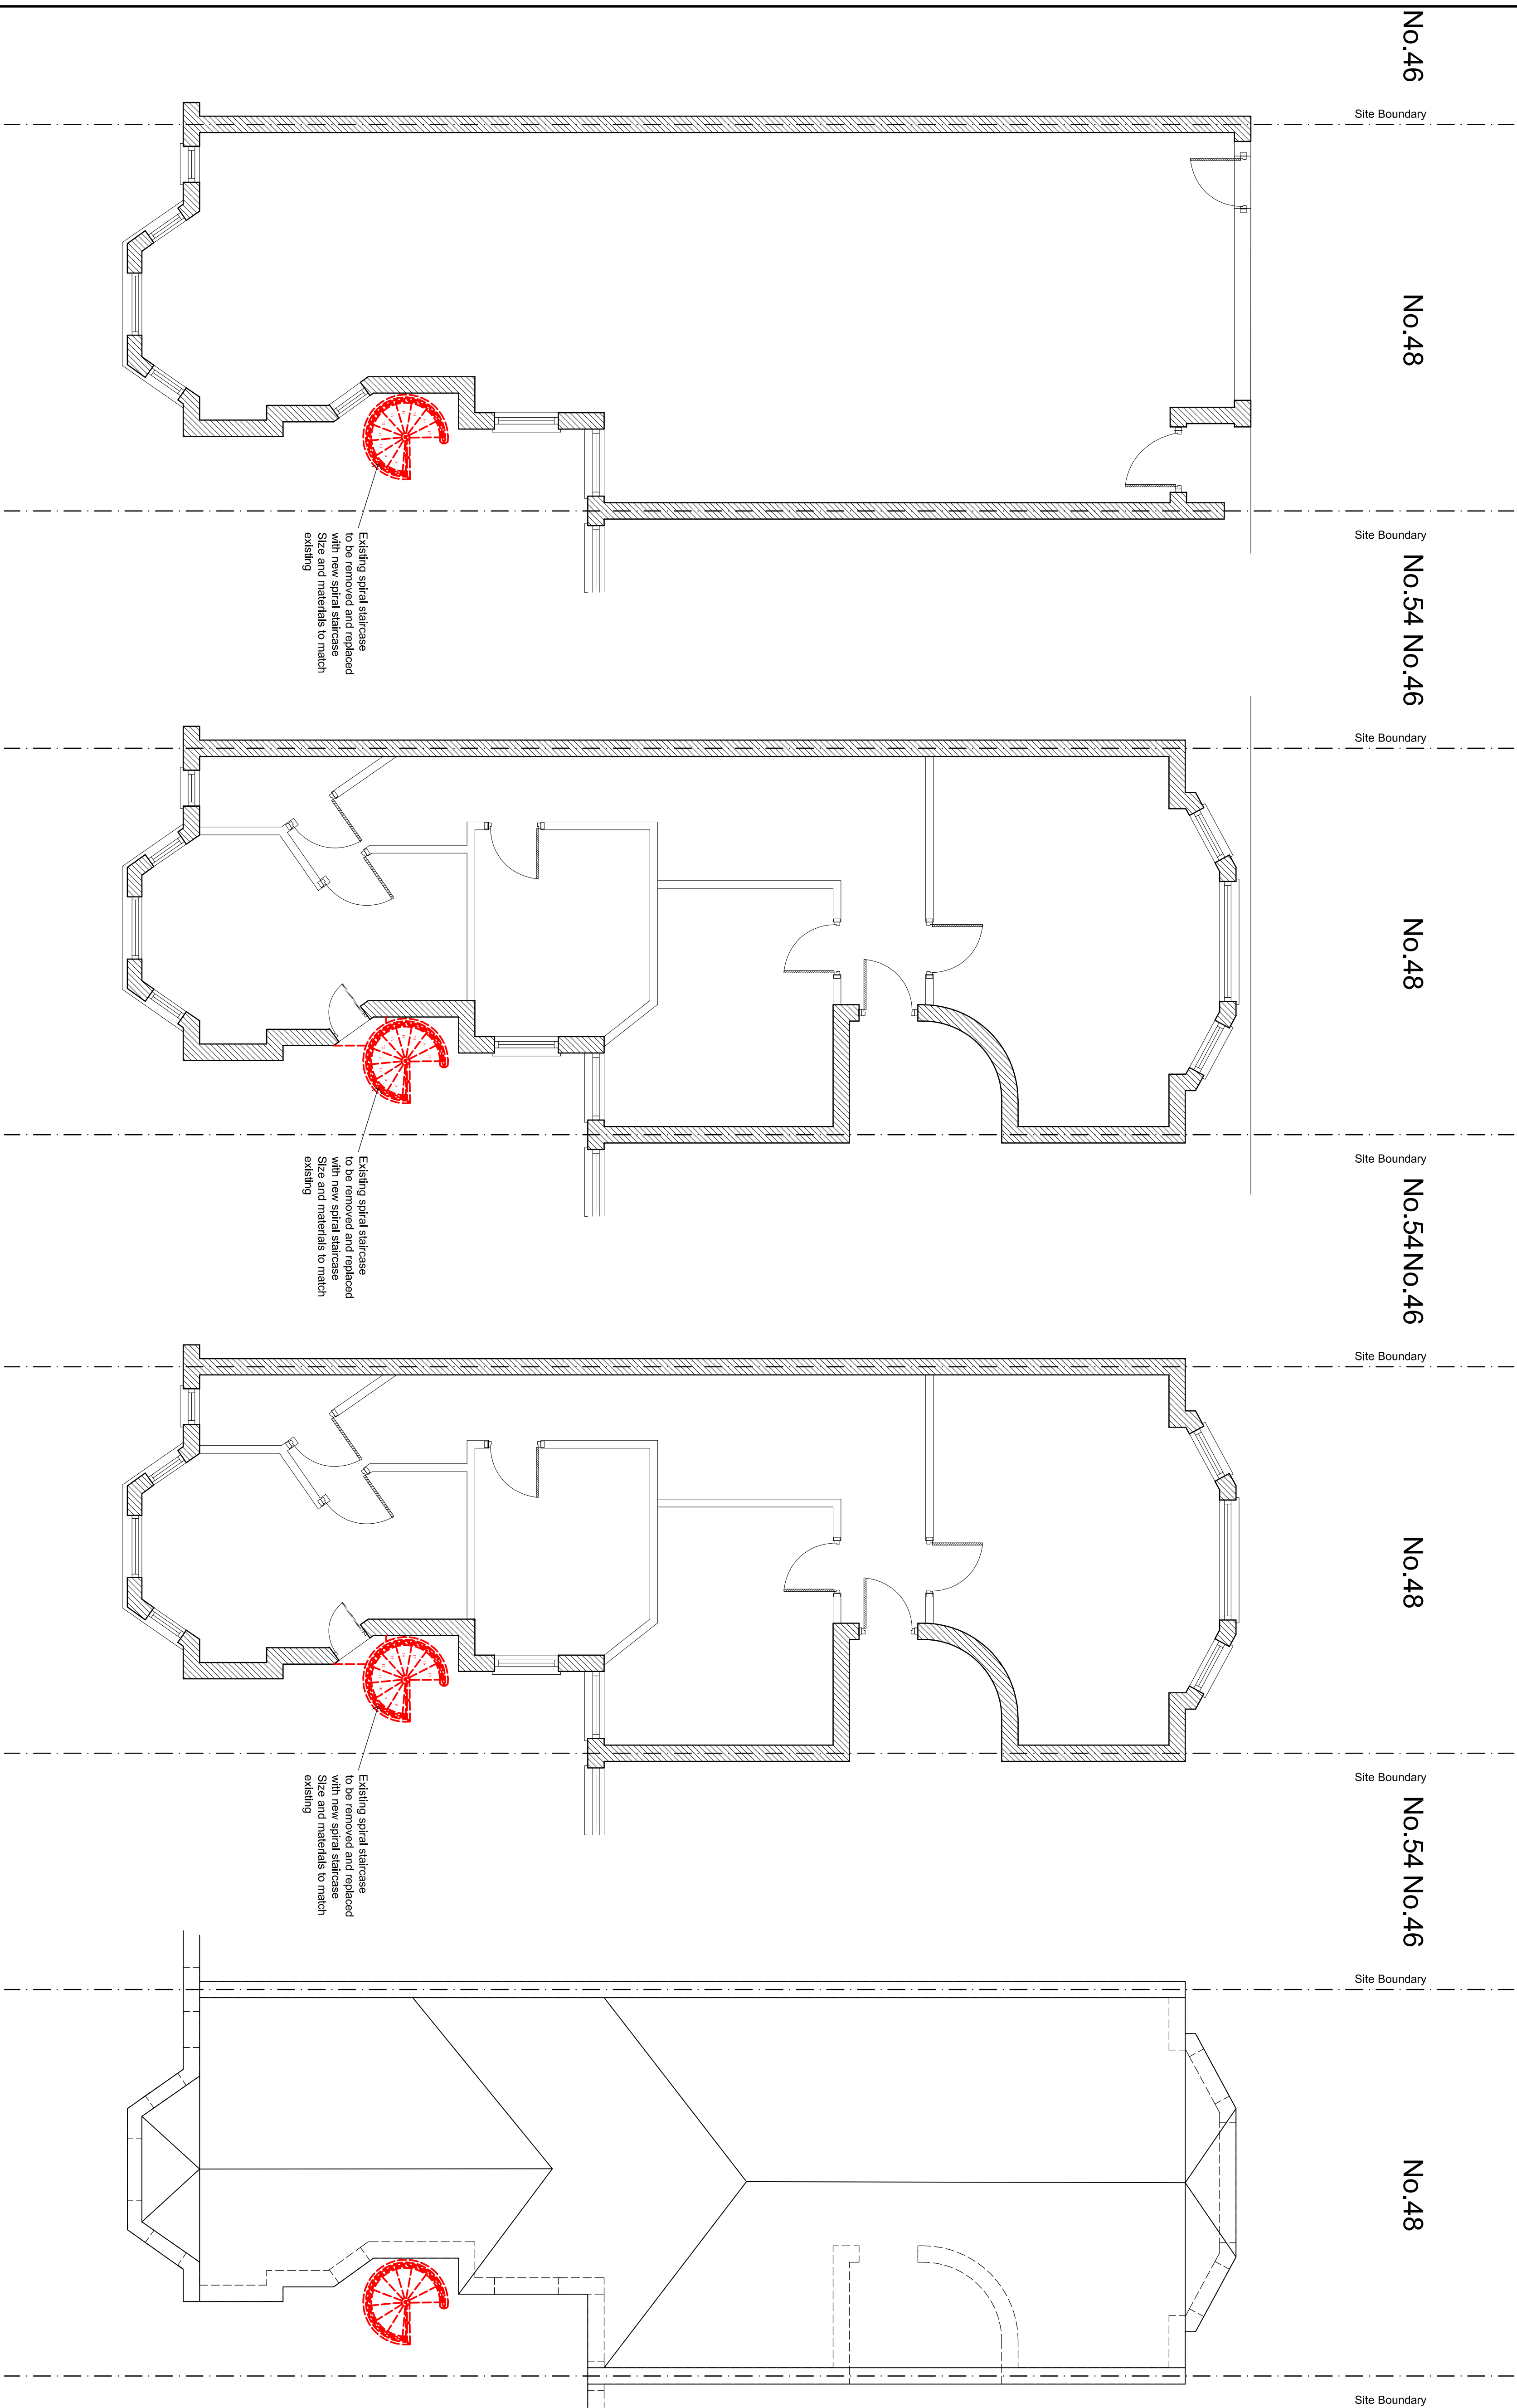

PROPOSED GROUND FLOOR PLAN

MAIN HOUSE WALLS (GROUND FLOOR - FIRST FLOOR) - SOLID BRICKWORK CONSTRUCTION 215mm hkh
MAIN HOUSE WALLS (FIRST FLOOR - EAVES) - SOLID BRICKWORK CONSTRUCTION 215mm hkh
ROOFS - CONCRETE TILES COLOUR ORANGE
DOORS - SOLID TIMBER
WINDOWS - SASHED

PROPOSED FIRST FLOOR PLAN

MAIN HOUSE - WALLS (GROUND FLOOR - FIRST FLOOR) - SOLID BRICKWORK CONSTRUCTION 215mm thick
MAIN HOUSE - WALLS (FIRST FLOOR - EAVES) - SOLID BRICKWORK CONSTRUCTION 215mm thick
ROOFS - CONCRETE TILES COLOUR ORANGE
DOORS - SOLID TIMBER
WINDOWS - SASHED

PROPOSED SECOND FLOOR PLAN

MAIN HOUSE - WALLS (GROUND FLOOR - FIRST FLOOR) - SOLID BRICKWORK CONSTRUCTION 215mm thick
MAIN HOUSE - WALLS (FIRST FLOOR - EAVES) - SOLID BRICKWORK CONSTRUCTION 150mm thick
ROOFS - CONCRETE TILES COLOUR ORANGE
DOORS - SOLID TIMBER
WINDOWS - SASHED

PROPOSED ROOF PLAN

1	26/02/23	AUS	Issued for Planning approval
Ver	Date	Drawn	Amendment

Mr A RAMAKISSOON
48 FORTIS GREEN ROAD
LONDON, N10 3HN

**NEW REPLACEMENT FIRE
ESCAPE SPIRAL STAIR
PROPOSED LAYOUTS**

Drawn	A.Sparks
Scales	1:50
Drawing No	Ver
1400-02	1