


Notes :

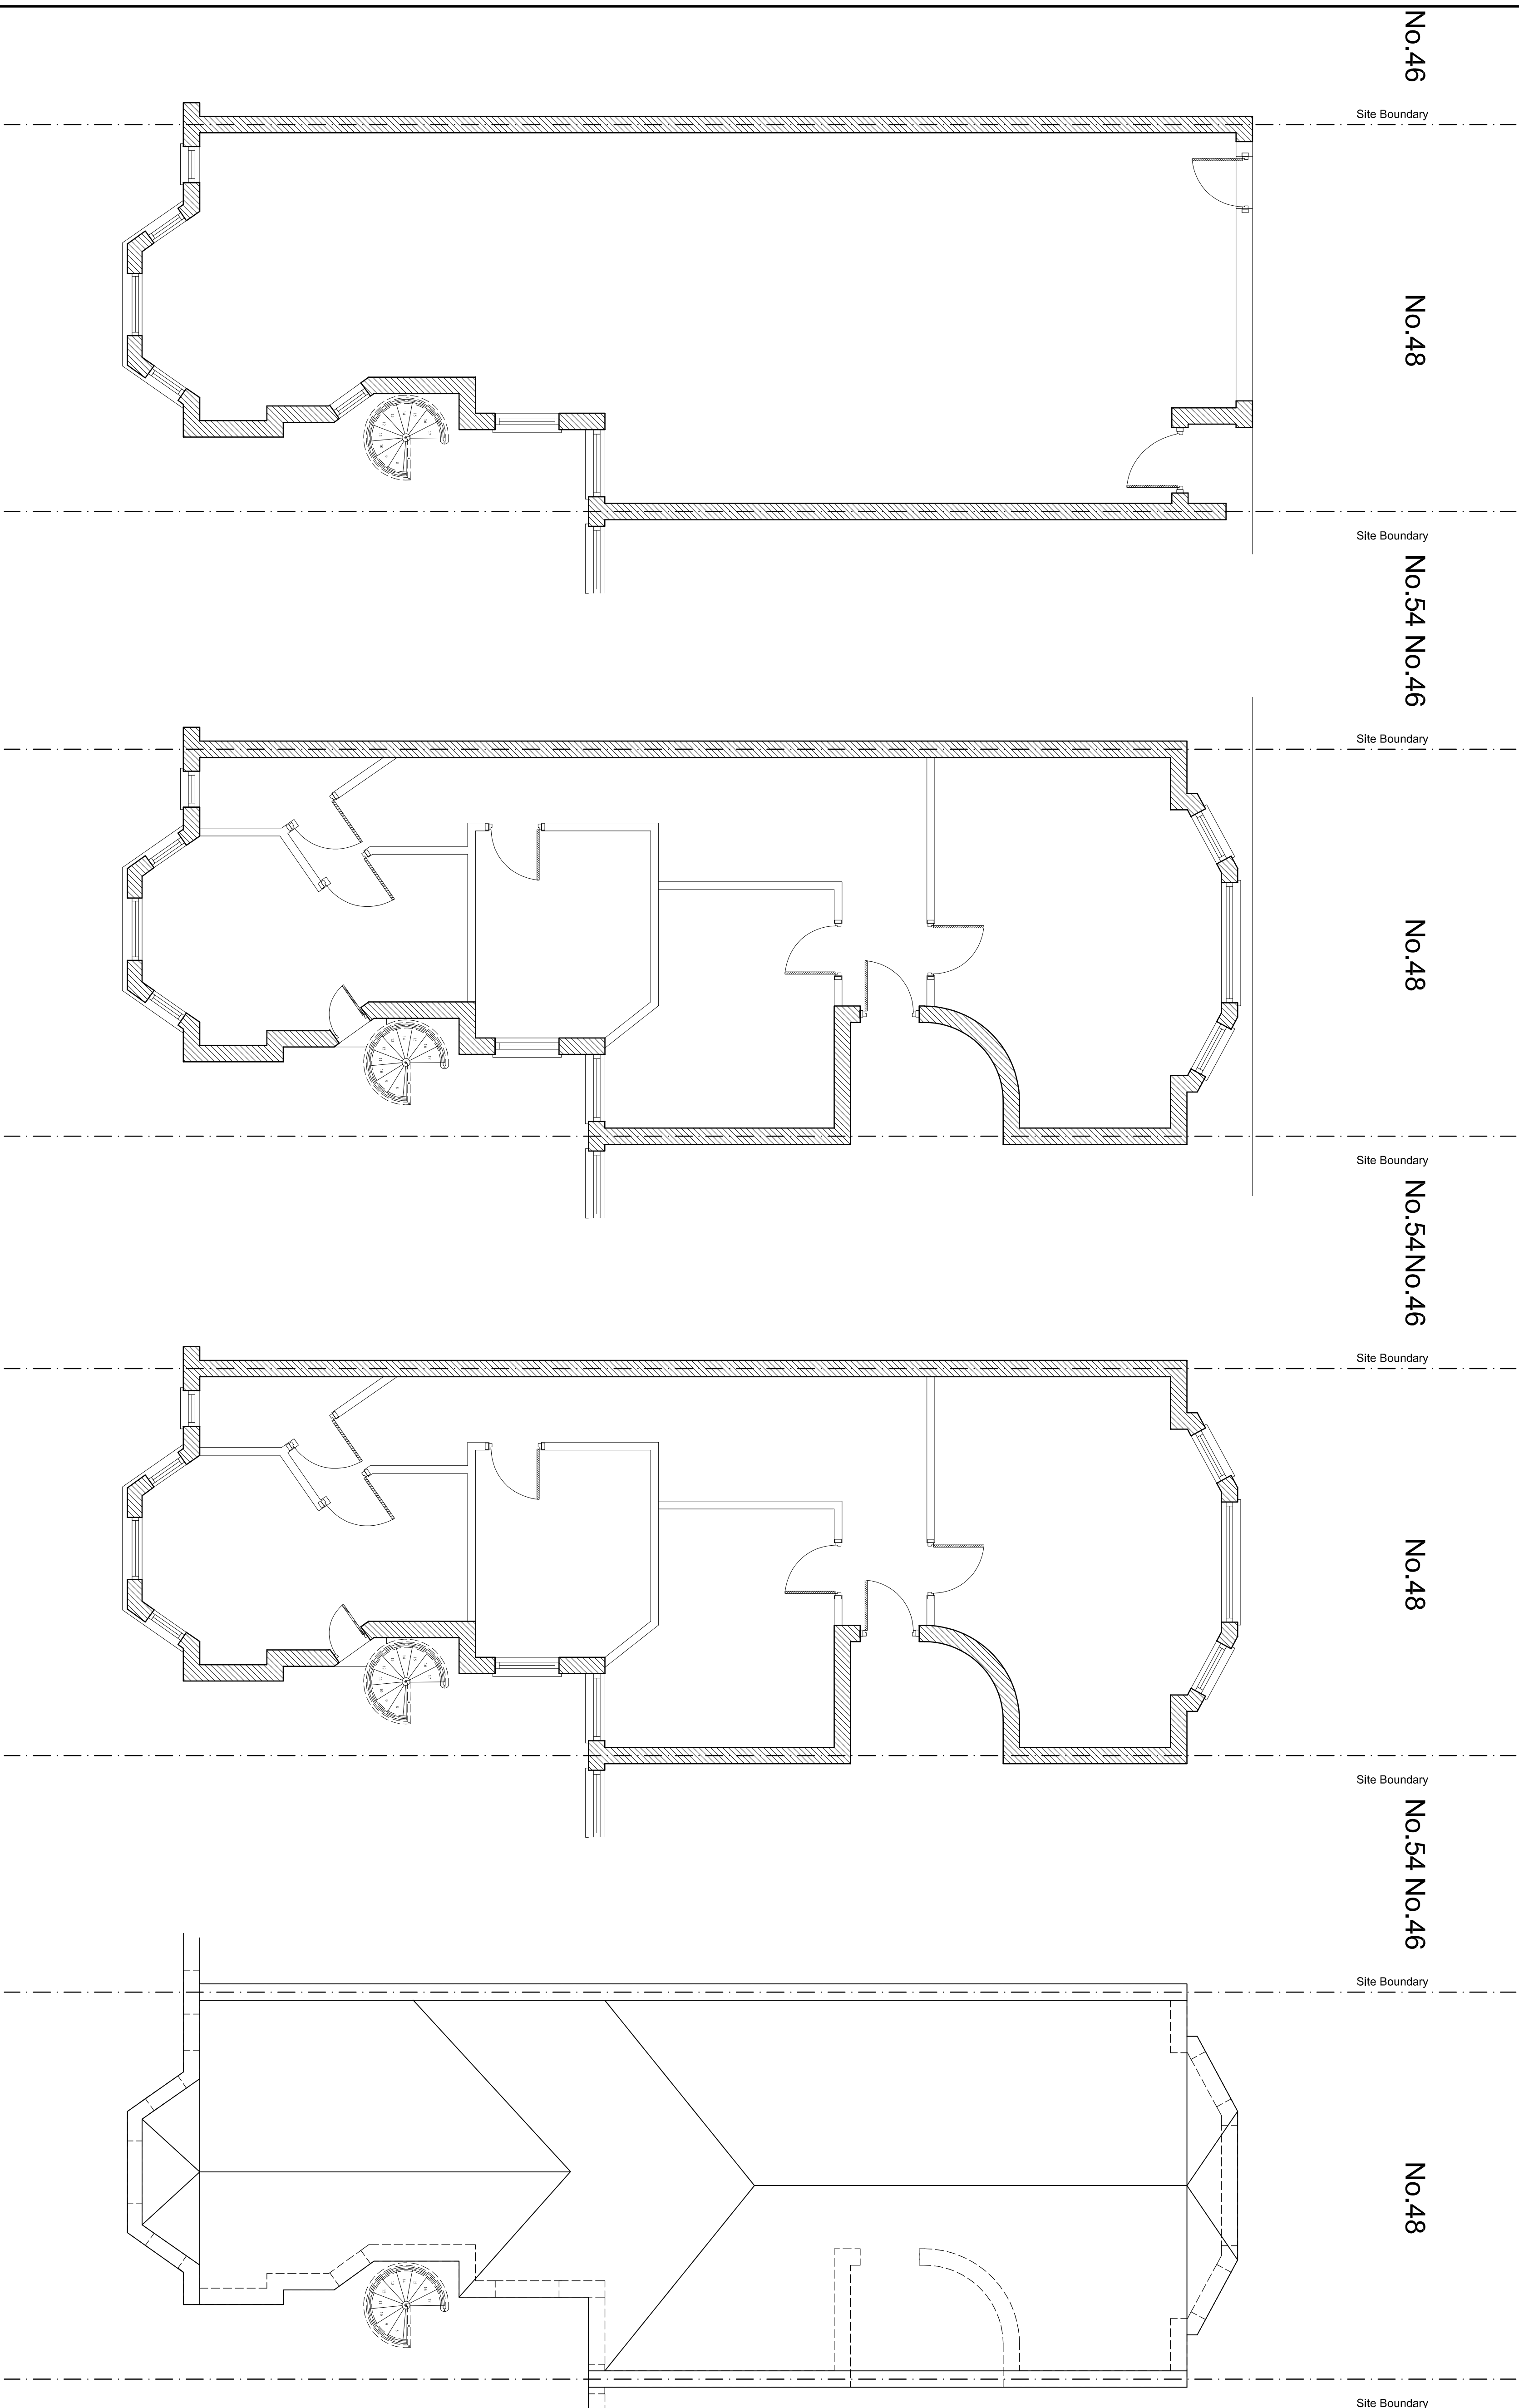

EXISTING GROUND FLOOR PLAN

MAIN HOUSE WALLS - GROUND FLOOR - FIRST FLOOR - SOLID BRICKWORK CONSTRUCTION 215mm thick
MAIN HOUSE WALLS - FIRST FLOOR - EAVES - SOLID BRICKWORK CONSTRUCTION 215mm thick
ROOFS - CONCRETE TILES COLOUR ORANGE
DOORS - SOLID TIMBER
WINDOWS - SASHED

EXISTING FIRST FLOOR PLAN

MAIN HOUSE WALLS (GROUND FLOOR - FIRST FLOOR) - SOLID BRICKWORK CONSTRUCTION 215mm thick
MAIN HOUSE WALLS (FIRST FLOOR - EAVES) - SOLID BRICKWORK CONSTRUCTION 215mm thick
ROOFS - CONCRETE TILES COLOUR ORANGE
DOORS - SOLID TIMBER
WINDOWS - SASHED

EXISTING SECOND FLOOR PLAN

MAIN HOUSE WALLS (GROUND FLOOR - FIRST FLOOR) - SOLID BRICKWORK CONSTRUCTION 215mm thick
MAIN HOUSE WALLS (FIRST FLOOR - EAVES) - SOLID BRICKWORK CONSTRUCTION 215mm thick
ROOFS - CONCRETE TILES COLOUR ORANGE
DOORS - SOLID TIMBER
WINDOWS - SASHED

EXISTING ROOF PLAN

1	AS	Issued for Planning approval
Date Drawn	Amendment	

Mr A RAMAKISSOON
48 FORTIS GREEN ROAD
LONDON, N10 3HN

NEW REPLACEMENT FIRE
ESCAPE SPIRAL STAIR
EXISTING LAYOUTS

Drawn	A.Sparks
Scales	1:50
Drawing No	Ver
1400-01	1

