


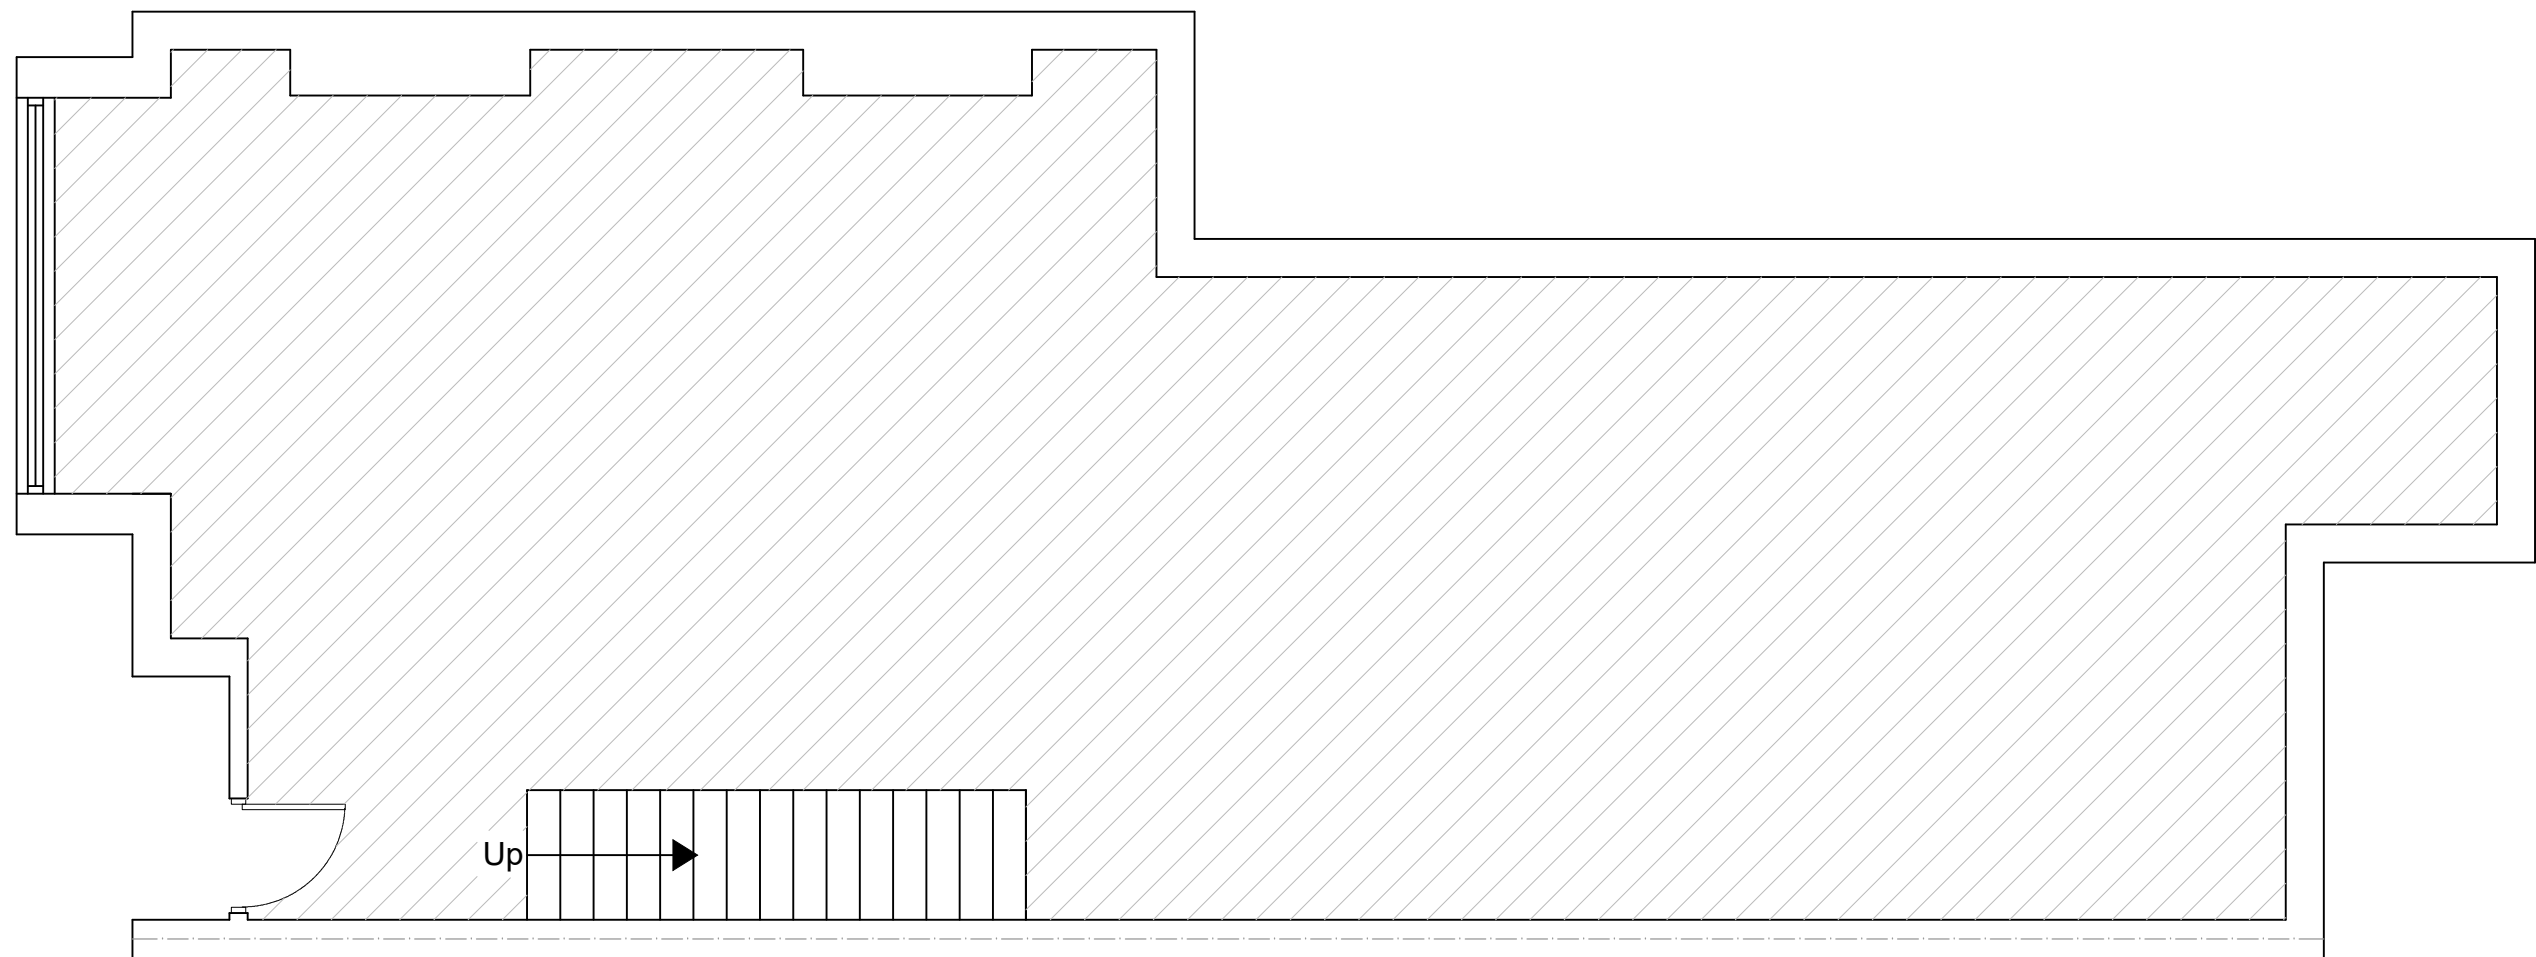

EXISTING GROUND FLOOR PLAN
SCALE 1:50



www.FastPlansUK.co.uk

Project: Loft Conversion with
Dormer to Rear.


Address:
31 PRINCES AVENUE N22 7SB


Scale: 1:50 @ A3 Dwg. no: A01

Drawn by: O.B.S Date Drawn: 09-FEB-2023


For Drawings Tel: 020 3542 1777

E-mail: plans@FastPlansUK.co.uk

 

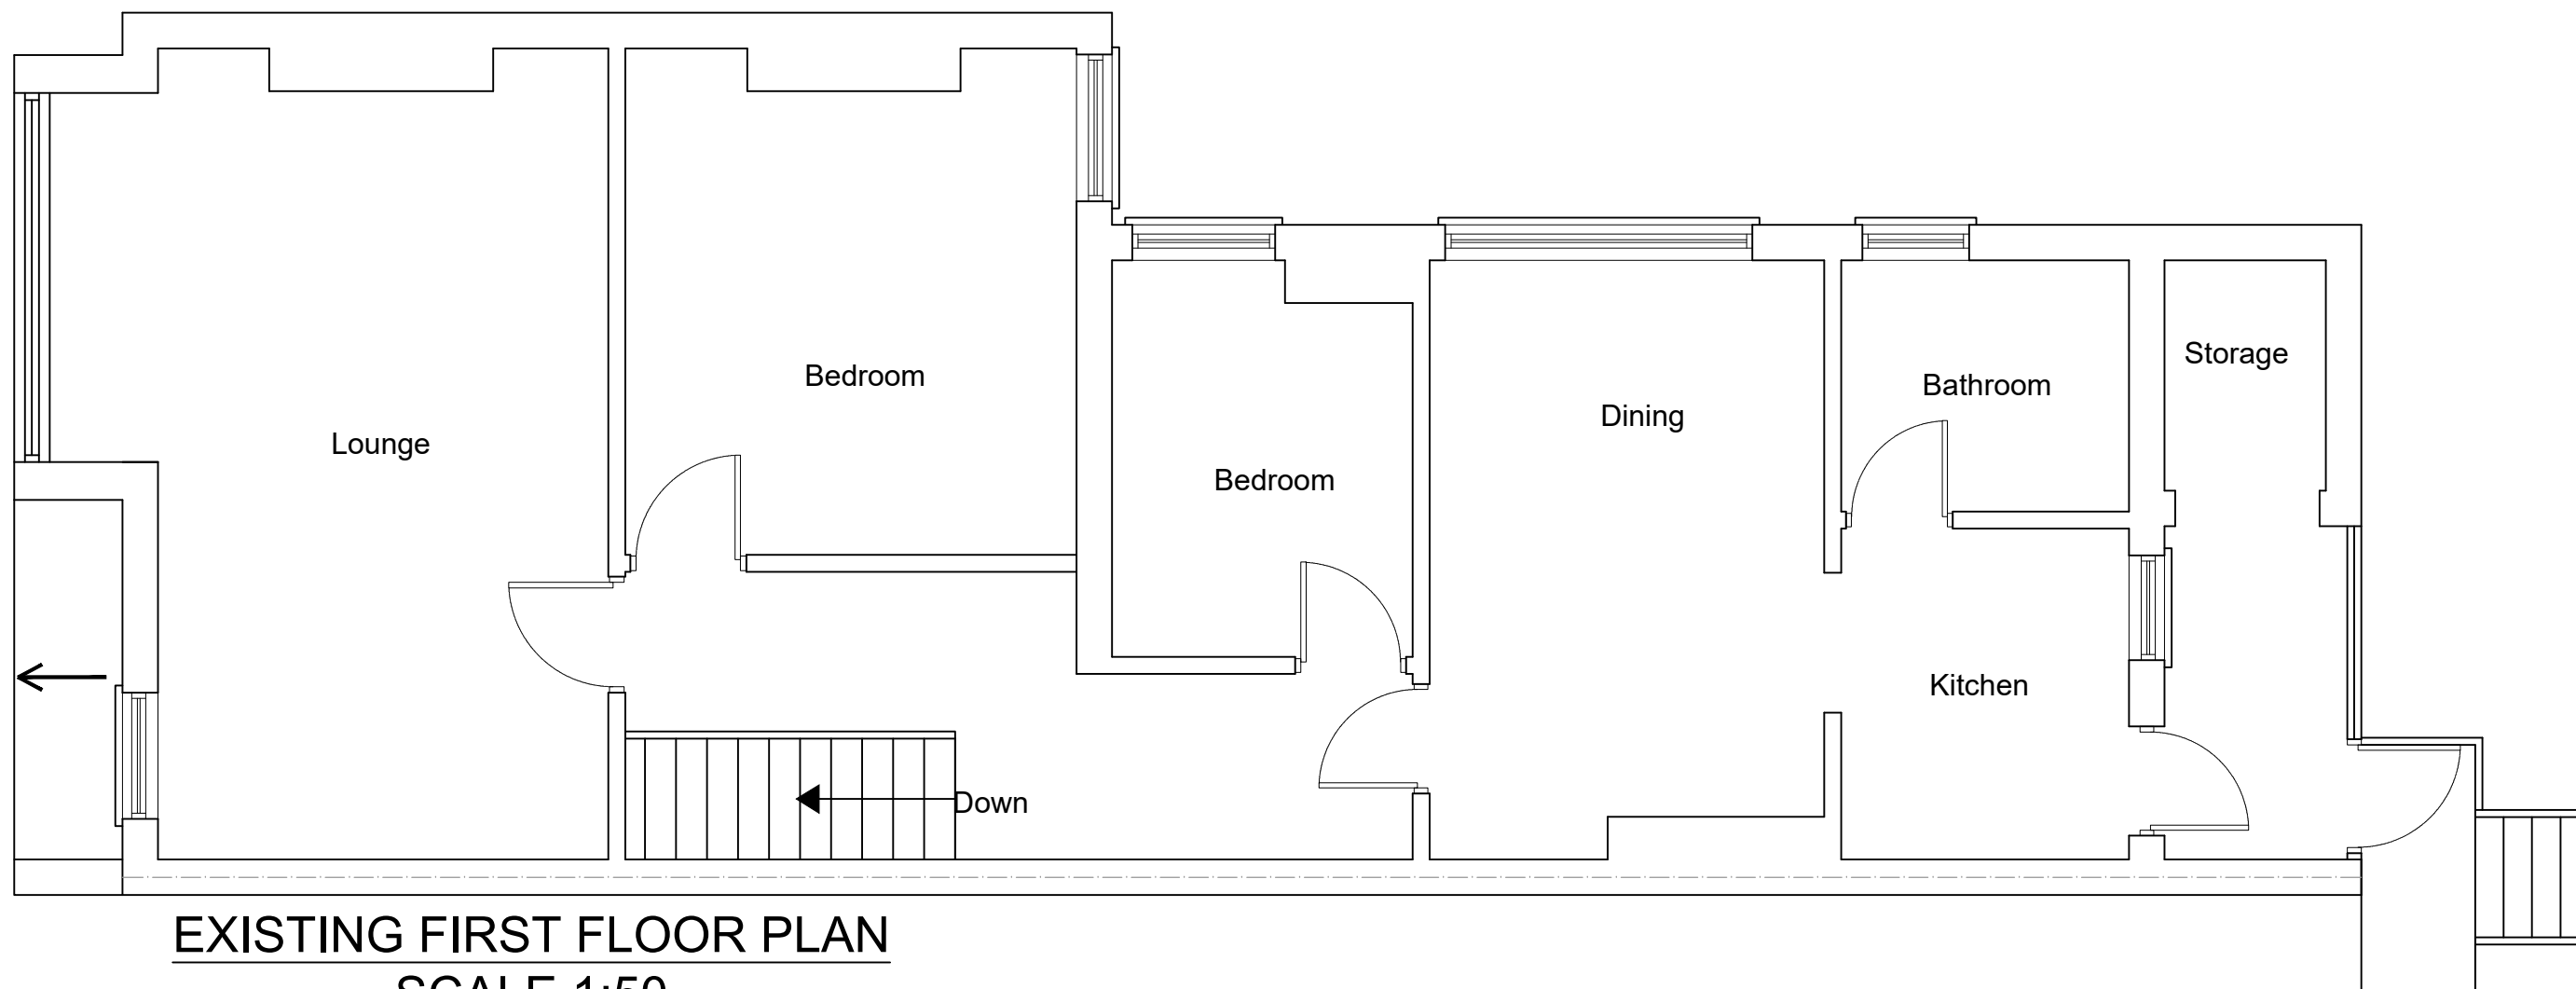

EXISTING FIRST FLOOR PLAN
SCALE 1:50

 

www.FastPlansUK.co.uk

Project: Loft Conversion with
Dormer to Rear.



Address: 31 PRINCES AVENUE N22 7SB

Scale: 1:50 @ A3	Dwg. no: A02
------------------	--------------

Drawn by: O.B.S	Date Drawn: 09-FEB-2023
-----------------	-------------------------

For Drawings Tel: 020 3542 1777

E-mail: plans@FastPlansUK.co.uk

 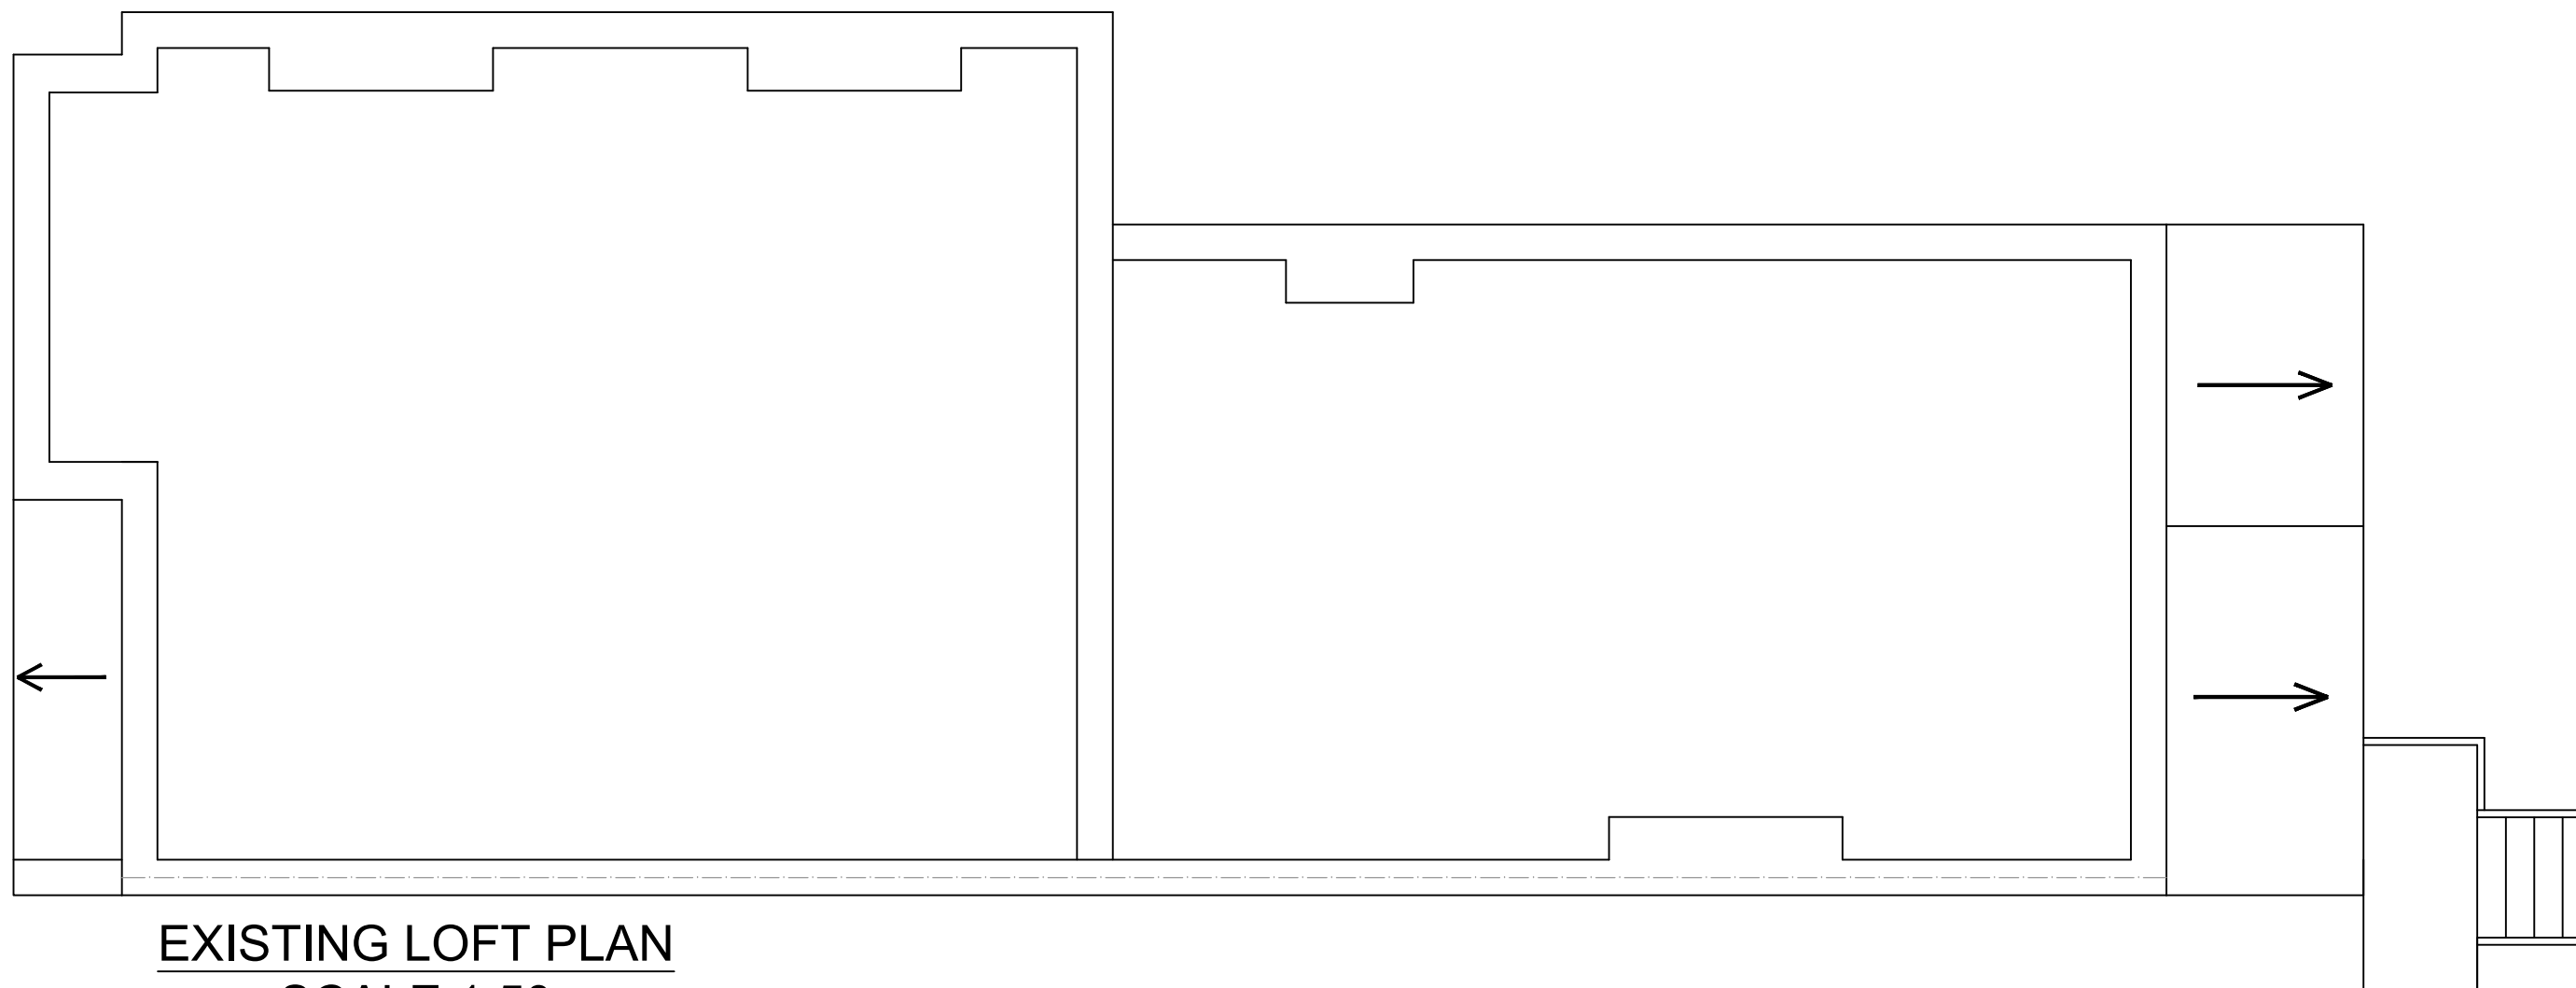

www.FastPlansUK.co.uk

Project: Loft Conversion with
Dormer to Rear.


Address:
31 PRINCES AVENUE N22 7SB

Scale: 1:50 @ A3 Dwg. no: A03


Drawn by: O.B.S Date Drawn: 09-FEB-2023

For Drawings Tel: 020 3542 1777

E-mail: plans@FastPlansUK.co.uk

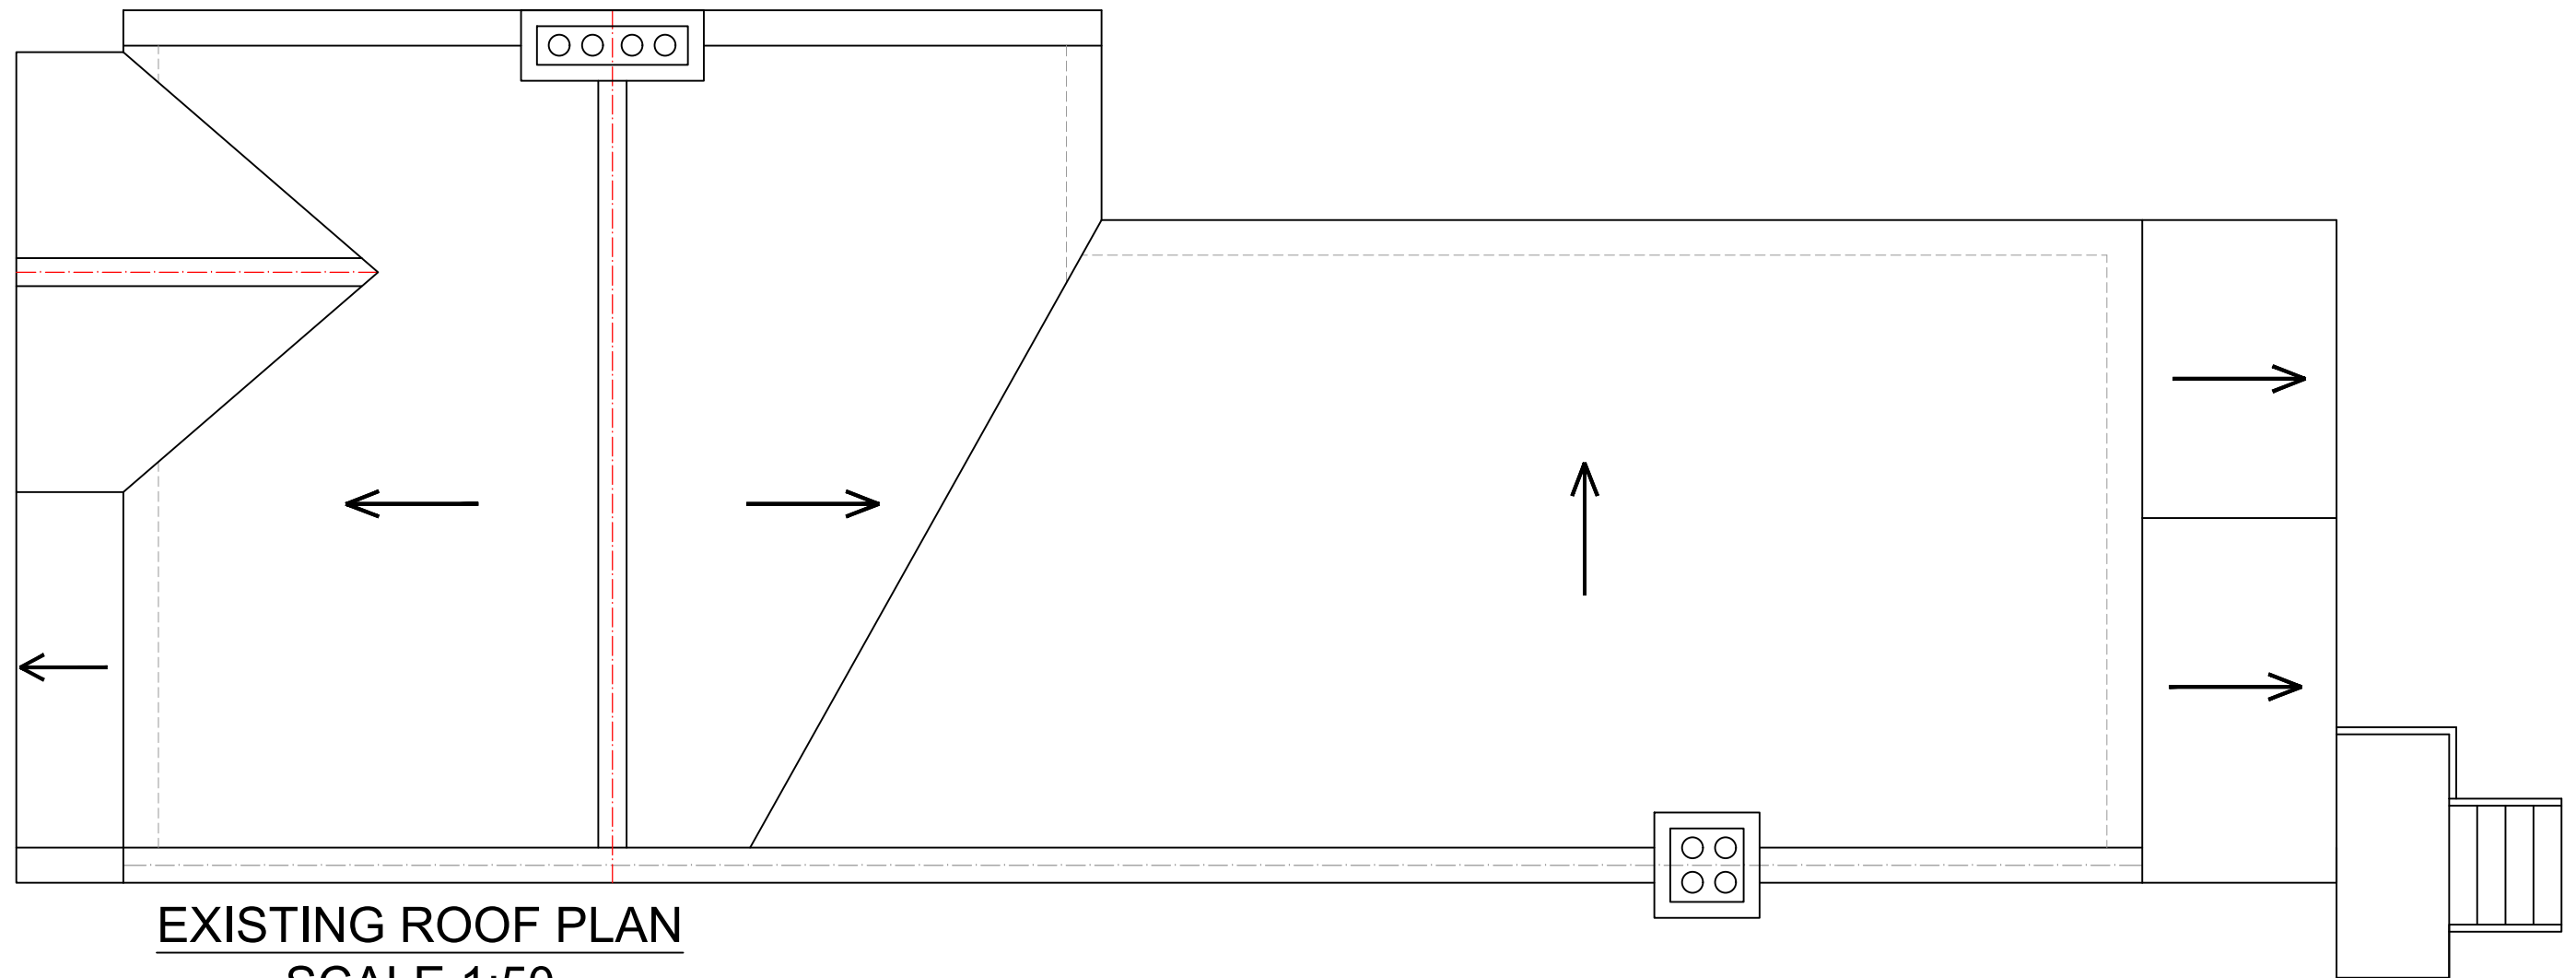

EXISTING ROOF PLAN
SCALE 1:50

 

www.FastPlansUK.co.uk

Project: Loft Conversion with
Dormer to Rear.


Address: 31 PRINCES AVENUE N22 7SB

Scale: 1:50 @ A3 Dwg. no: A04


Drawn by: O.B.S Date Drawn: 09-FEB-2023

For Drawings Tel: 020 3542 1777

E-mail: plans@FastPlansUK.co.uk

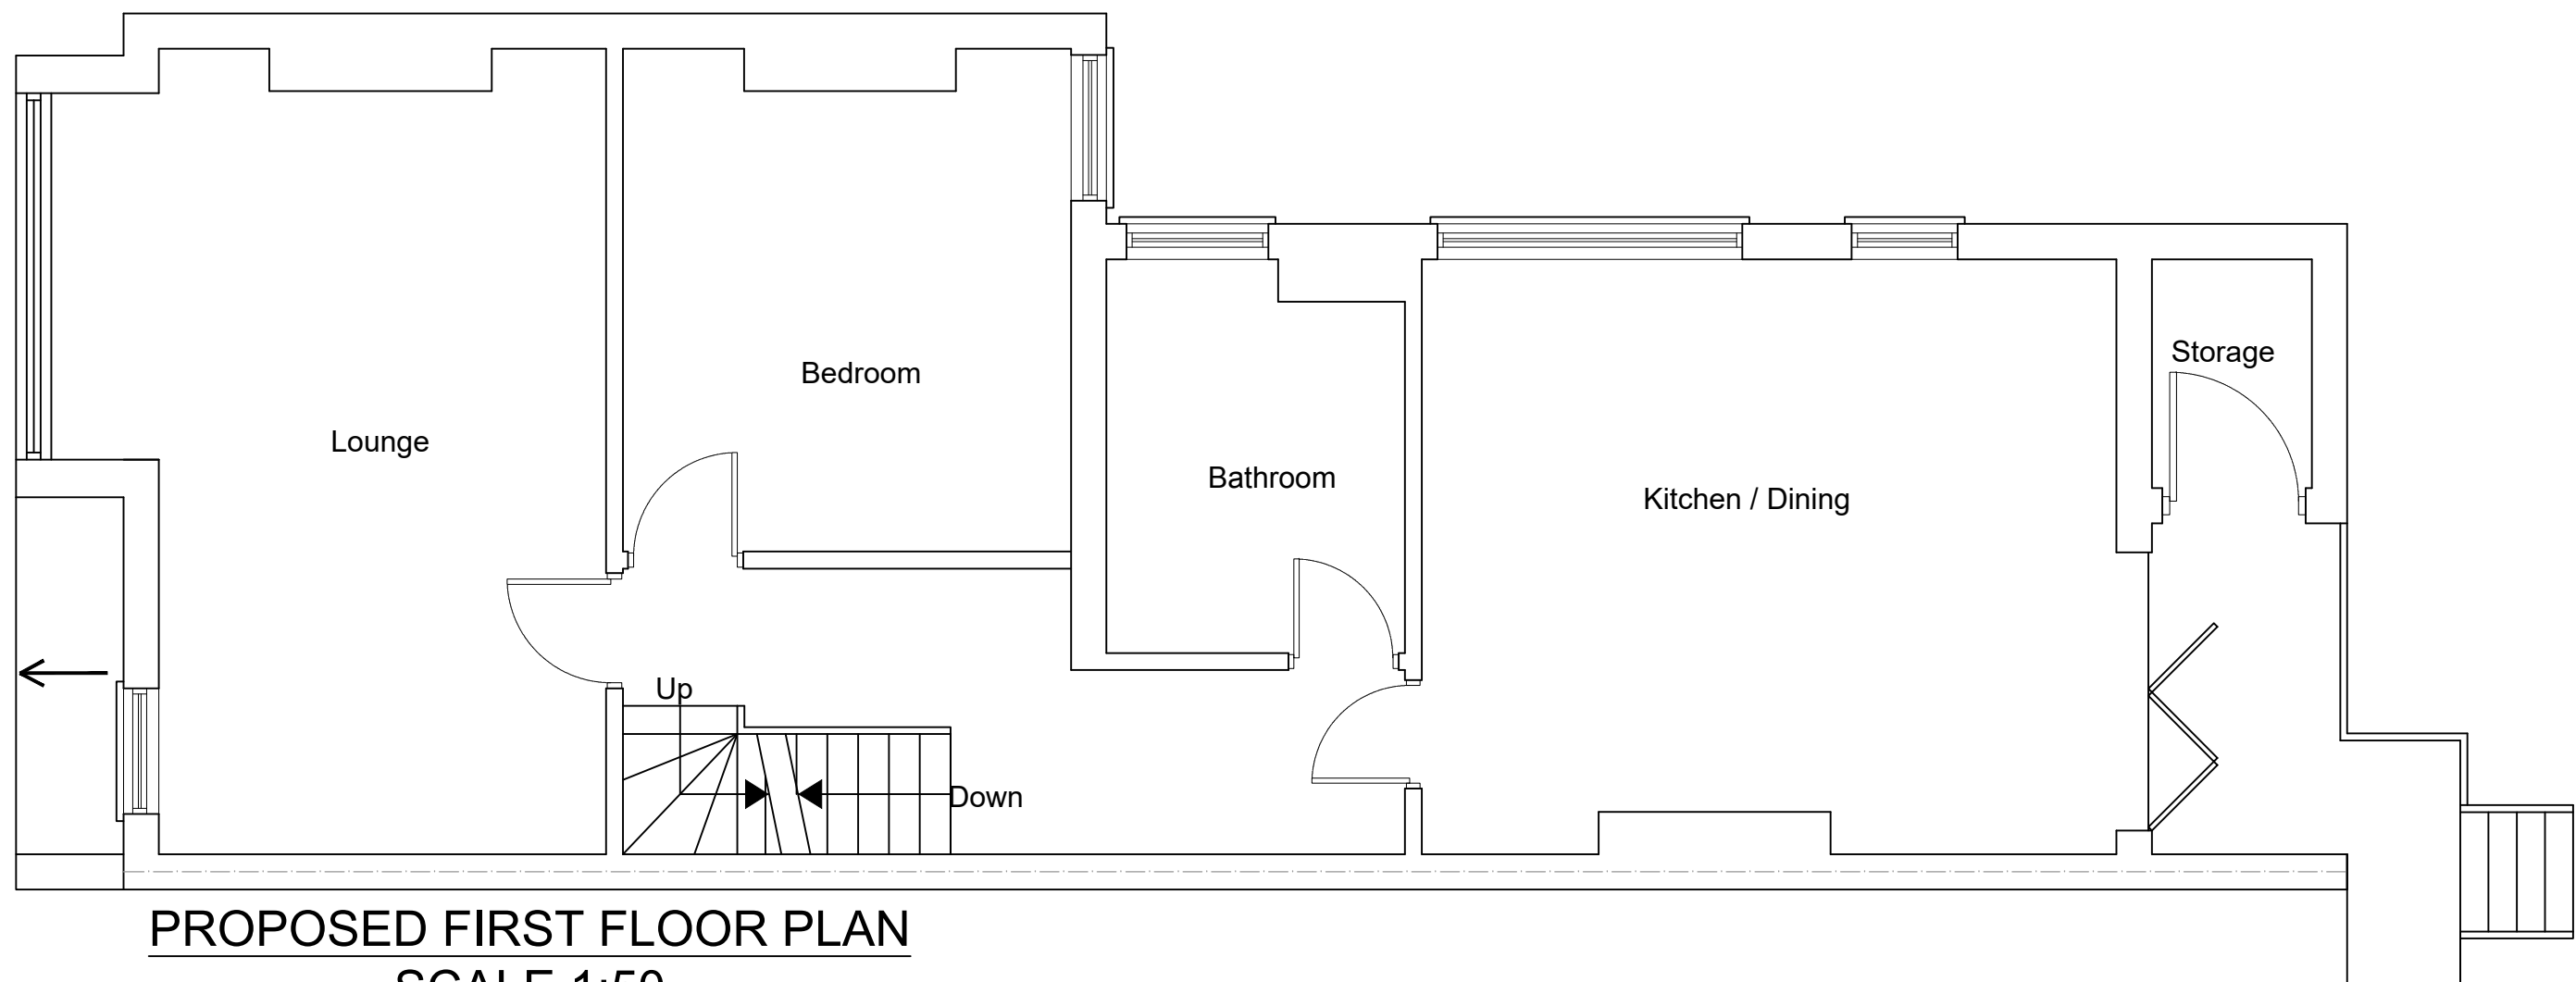

PROPOSED FIRST FLOOR PLAN
SCALE 1:50

 

www.FastPlansUK.co.uk

Project: Loft Conversion with
Dormer to Rear.


Address: 31 PRINCES AVENUE N22 7SB

Scale: 1:50 @ A3 Dwg. no: A05


Drawn by: O.B.S Date Drawn: 09-FEB-2023

For Drawings Tel: 020 3542 1777

E-mail: plans@FastPlansUK.co.uk

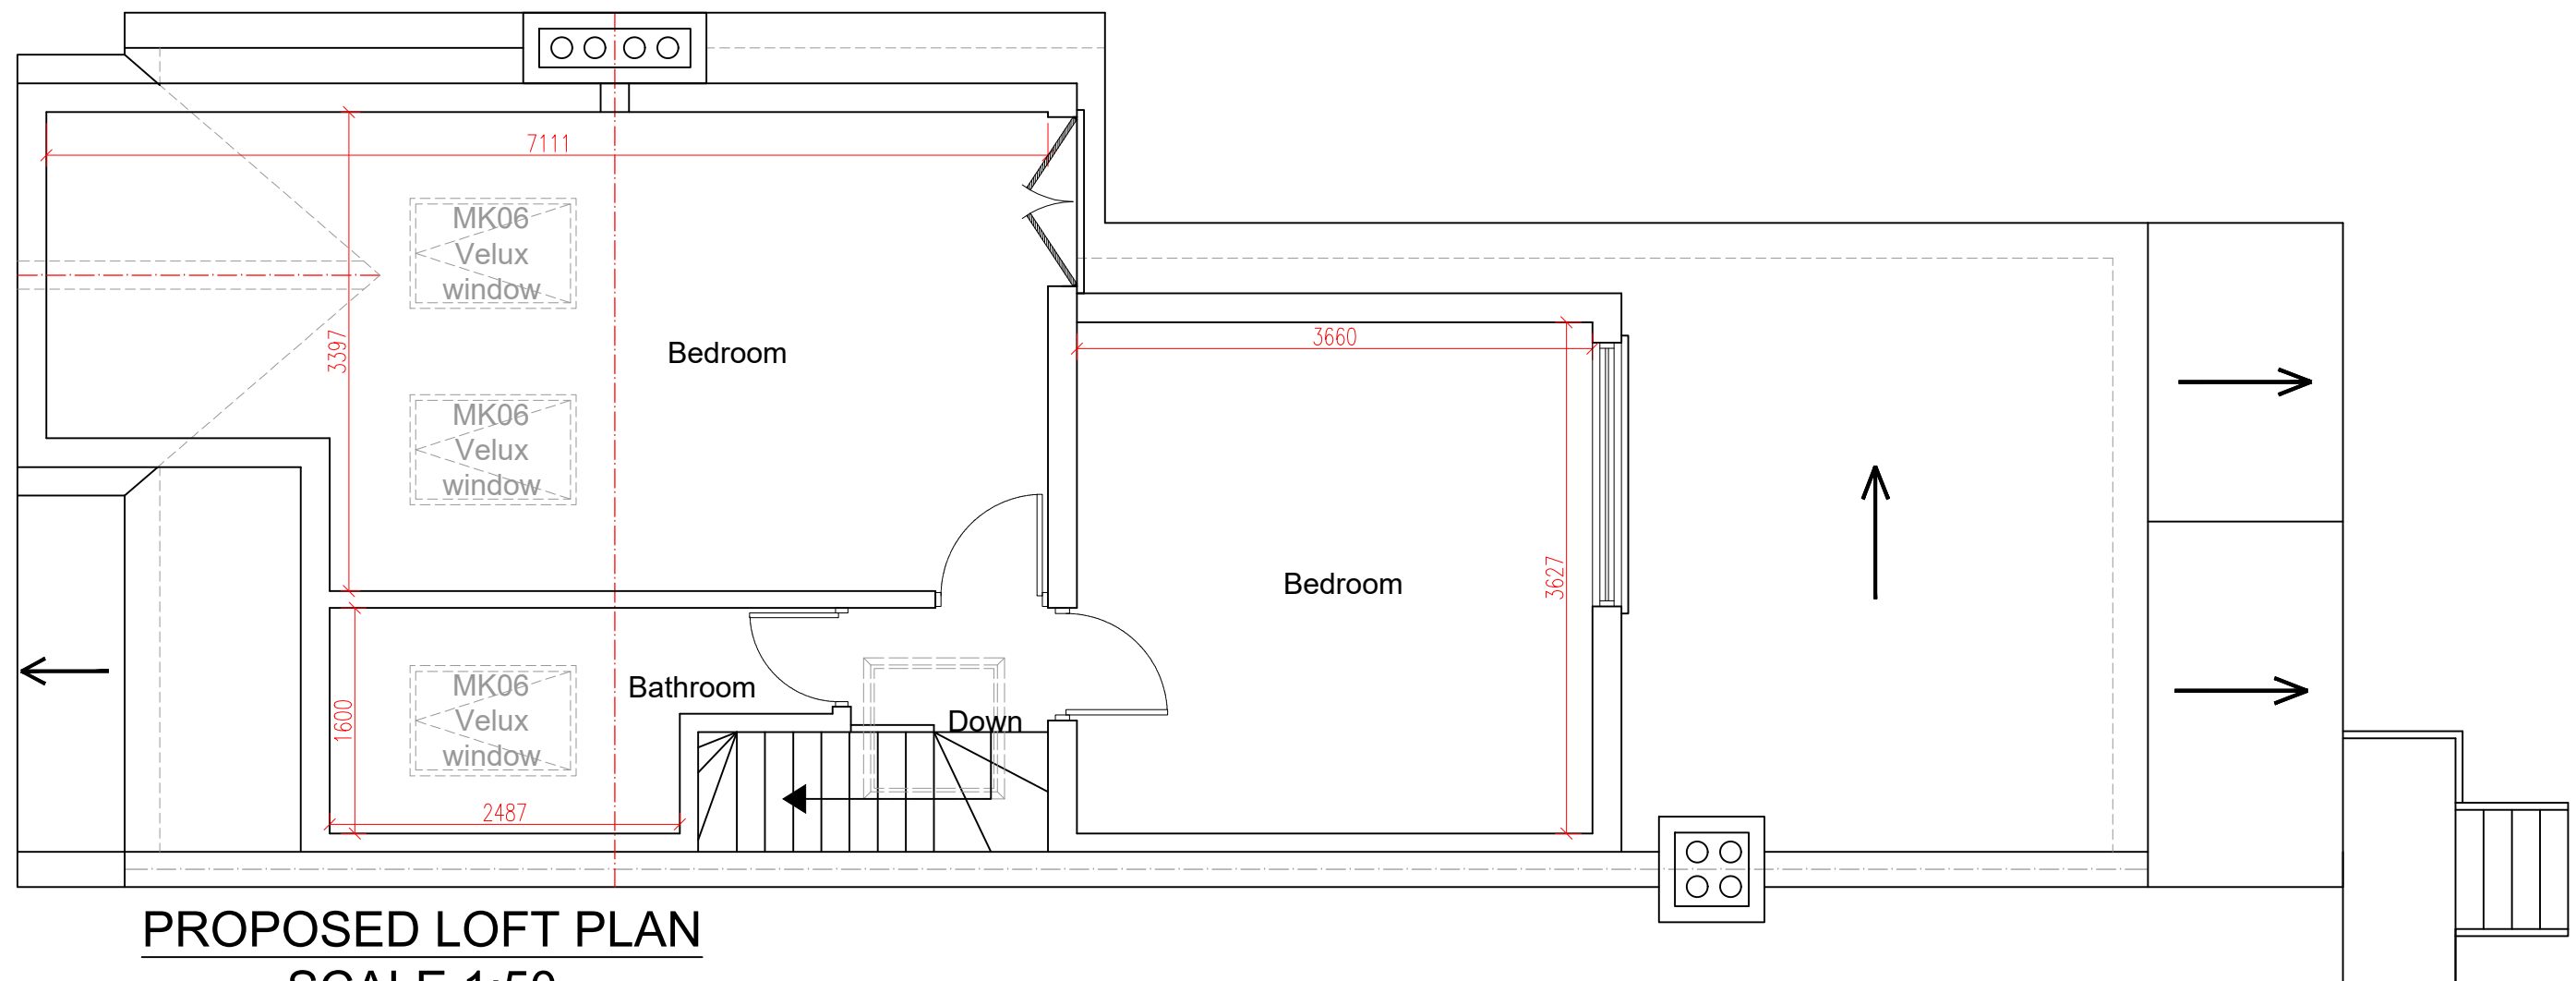

PROPOSED LOFT PLAN
SCALE 1:50

 

www.FastPlansUK.co.uk

Project: Loft Conversion with
Dormer to Rear.


Address: 31 PRINCES AVENUE N22 7SB

Scale: 1:50 @ A3 Dwg. no: A06


Drawn by: O.B.S Date Drawn: 09-FEB-2023

For Drawings Tel: 020 3542 1777

E-mail: plans@FastPlansUK.co.uk

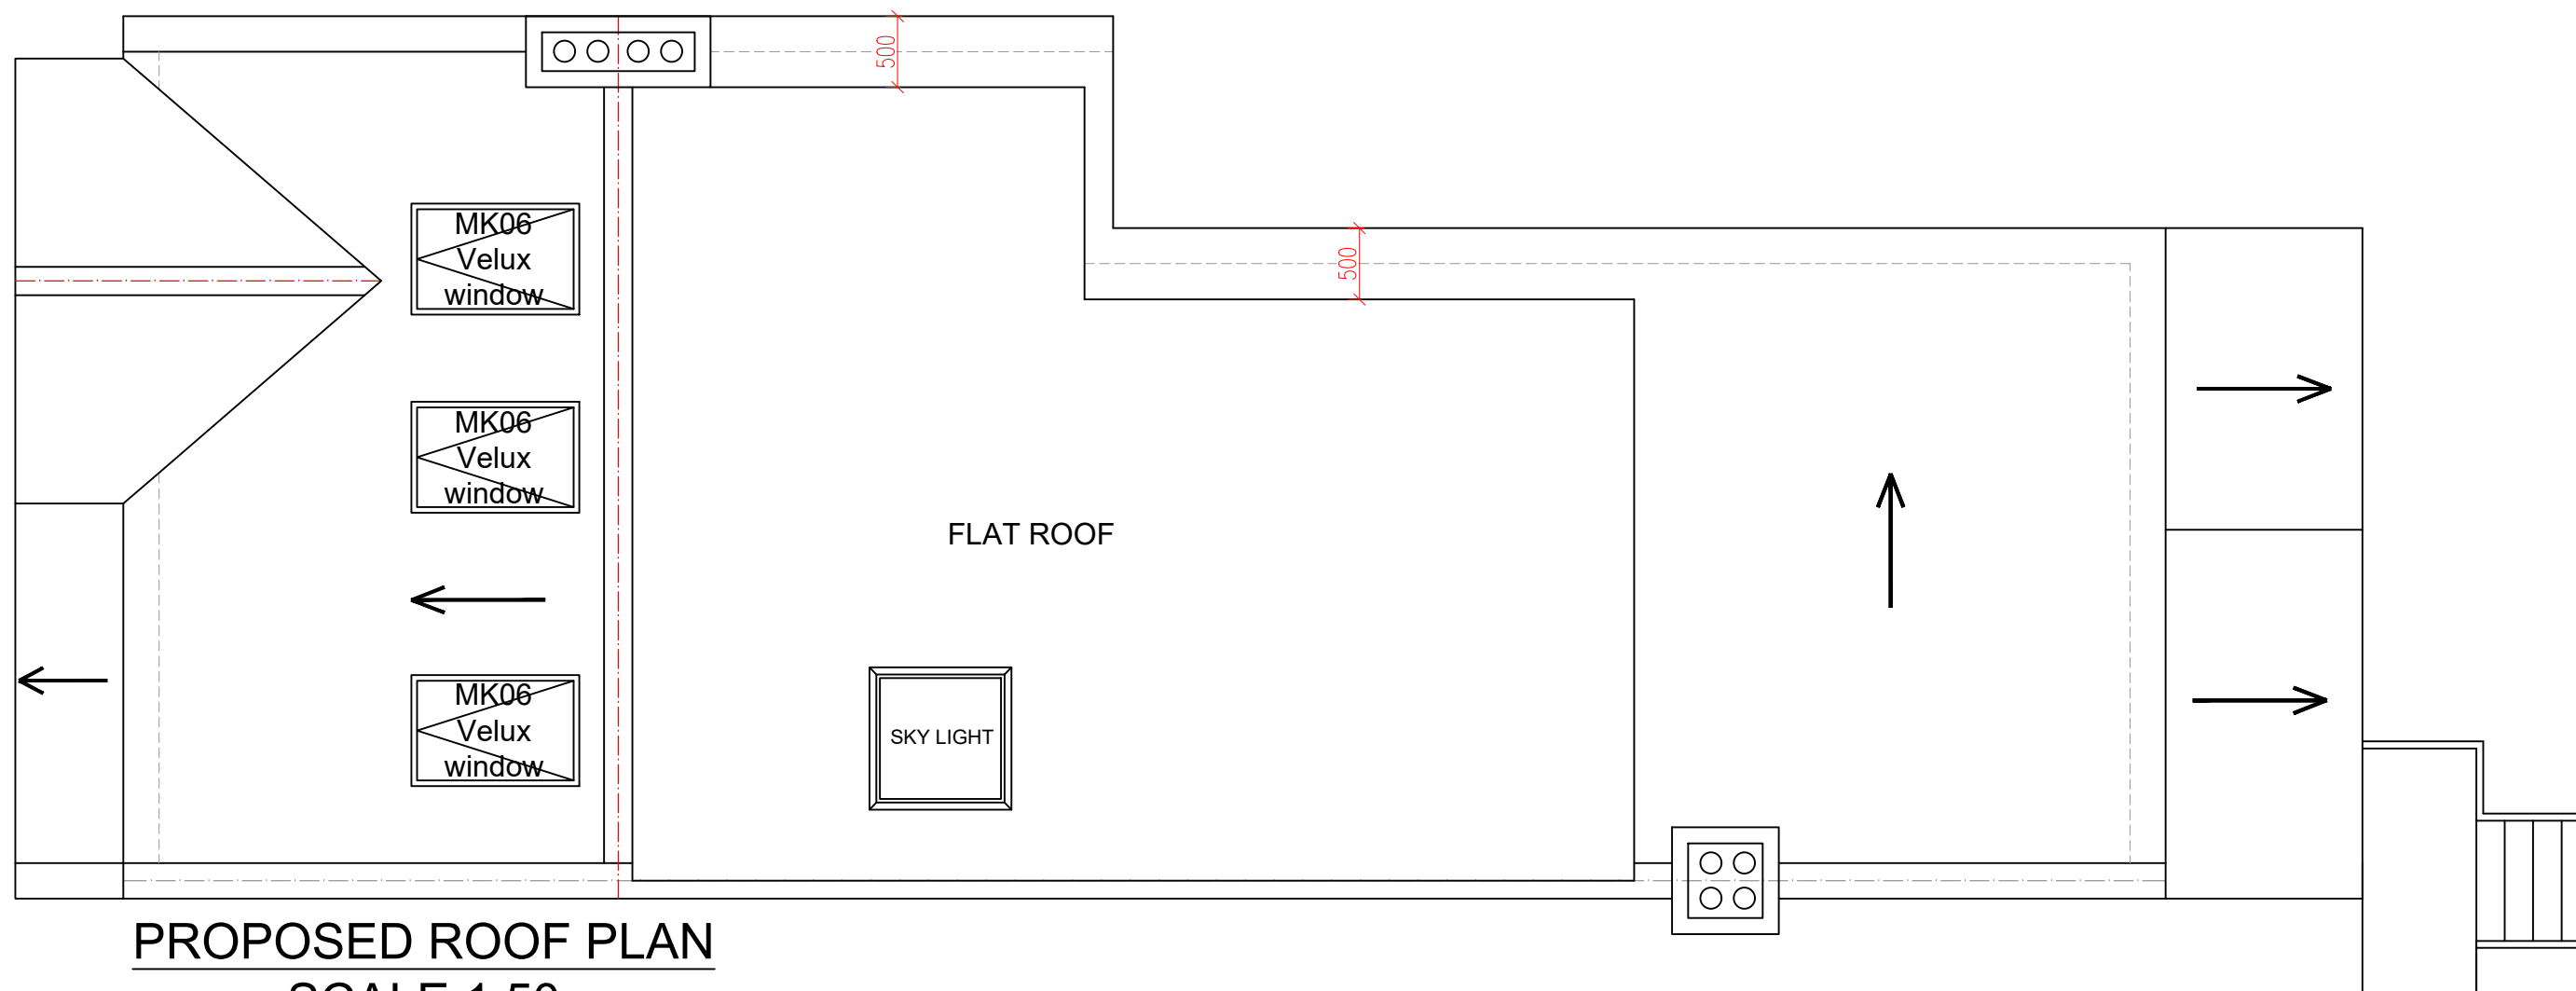

PROPOSED ROOF PLAN
SCALE 1:50

 

www.FastPlansUK.co.uk

Project: Loft Conversion with
Dormer to Rear.


Address: 31 PRINCES AVENUE N22 7SB

Scale: 1:50 @ A3 Dwg. no: A07


Drawn by: O.B.S Date Drawn: 09-FEB-2023

For Drawings Tel: 020 3542 1777

E-mail: plans@FastPlansUK.co.uk

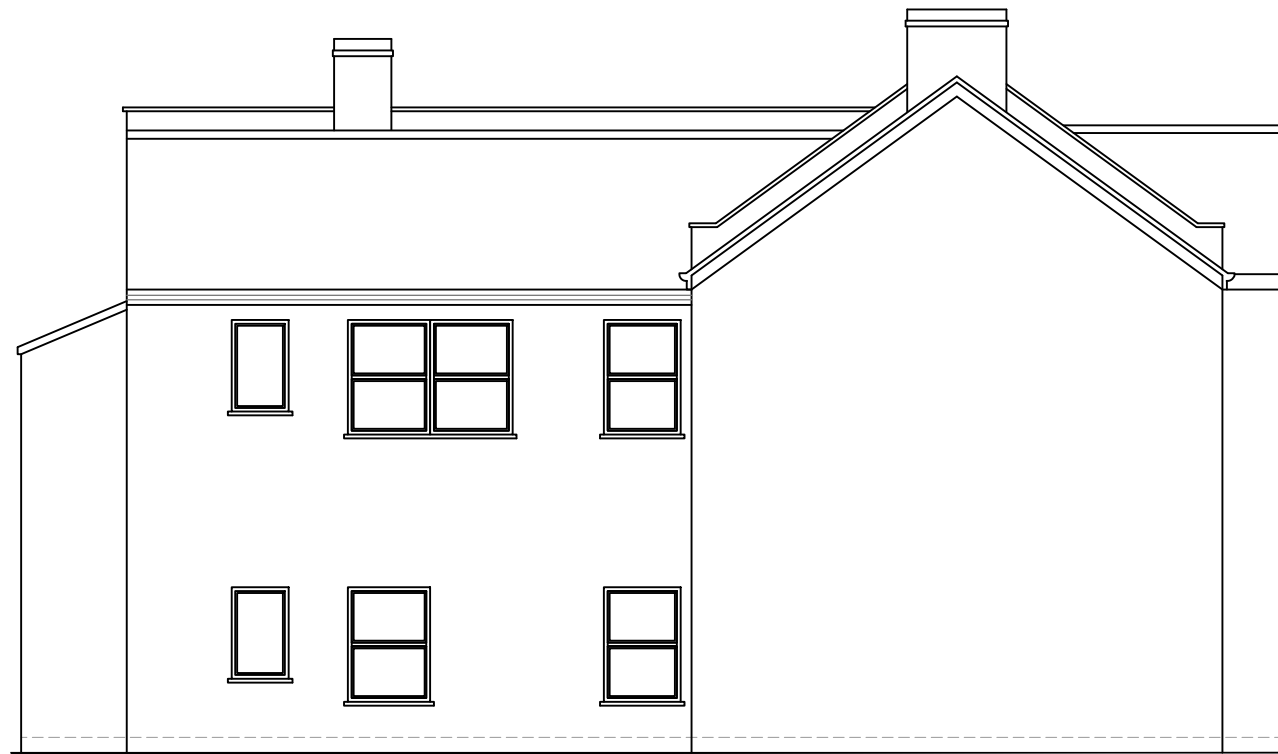


EXISTING ELEVATION SIDE A
SCALE 1:100

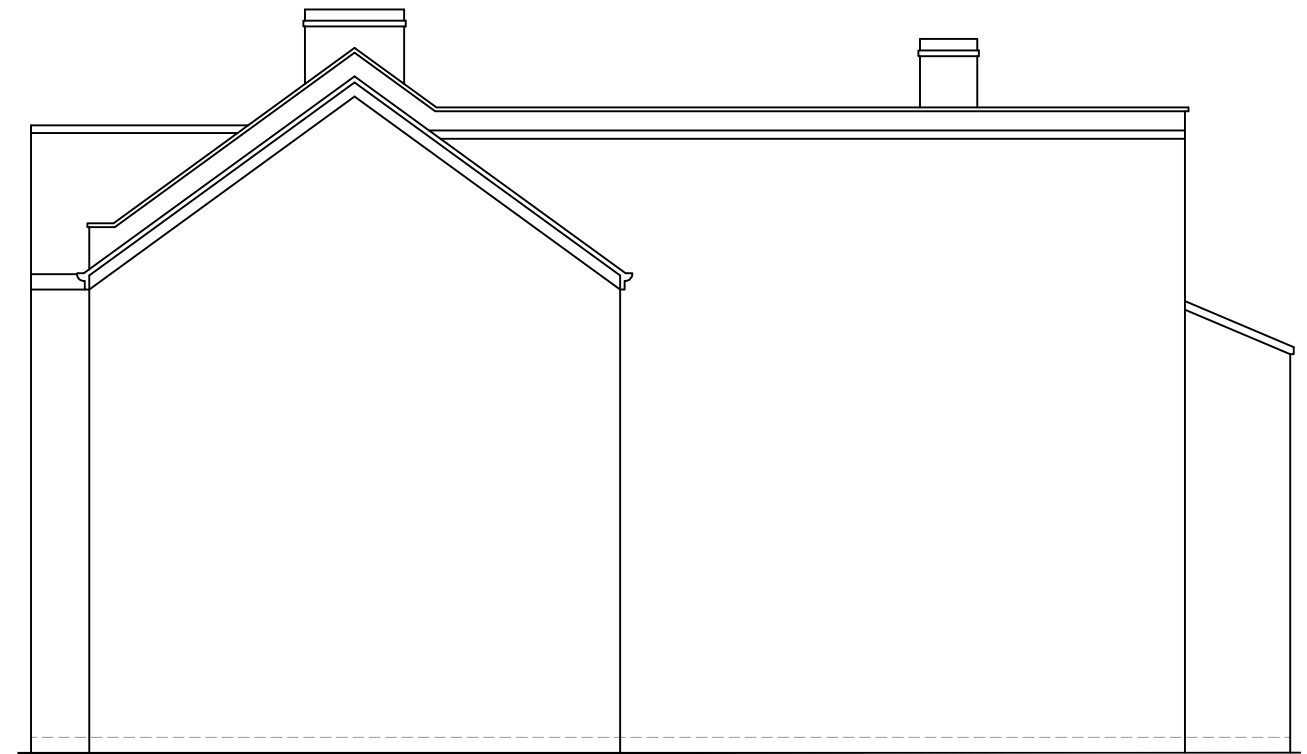


EXISTING ELEVATION SIDE B
SCALE 1:100



EXISTING FRONT ELEVATION
SCALE 1:100

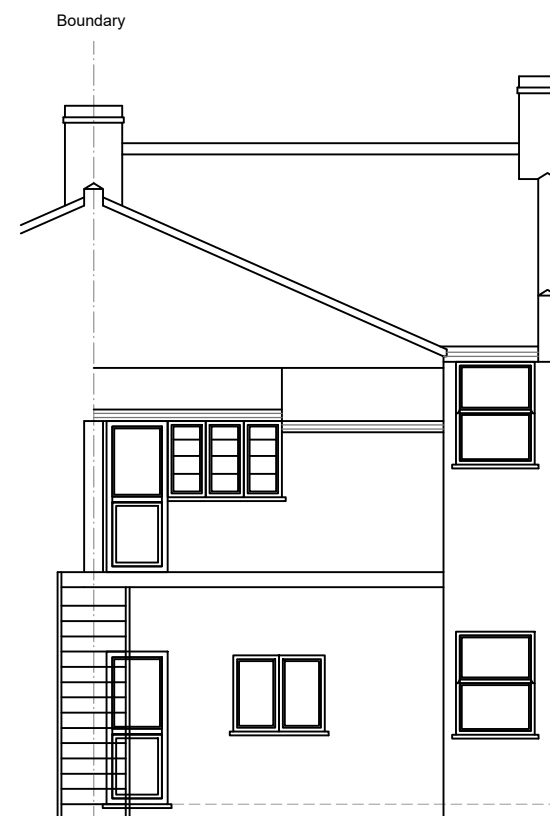

EXISTING REAR ELEVATION
SCALE 1:100

 

www.FastPlansUK.co.uk

Project: Loft Conversion with
Dormer to Rear.


Address: 31 PRINCES AVENUE N22 7SB

Scale: 1:100 @ A3 Dwg. no: A08


Drawn by: O.B.S Date Drawn: 09-FEB-2023

For Drawings Tel: 020 3542 1777

E-mail: plans@FastPlansUK.co.uk

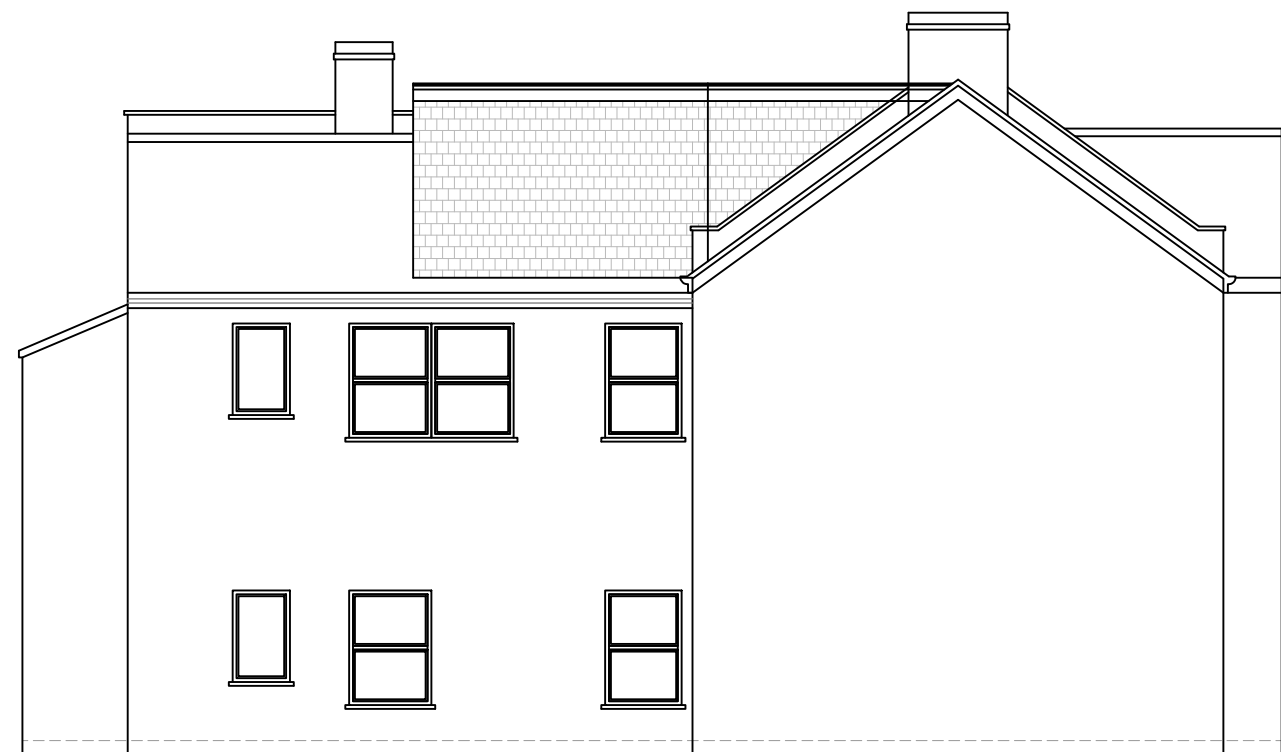

PROPOSED ELEVATION SIDE A
SCALE 1:100

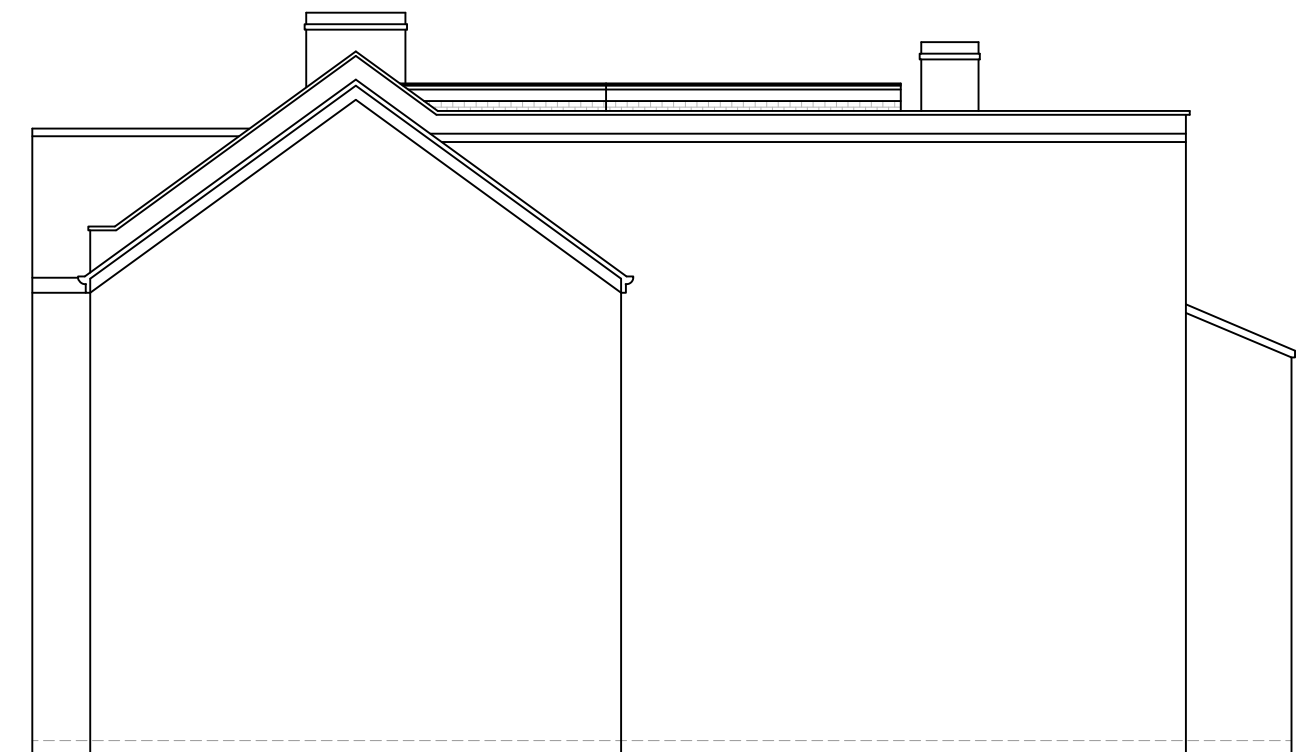


PROPOSED ELEVATION SIDE B
SCALE 1:100


ALL PROPOSED MATERIALS TO MATCH
THOSE OF EXISTING PROPERTY



PROPOSED FRONT ELEVATION
SCALE 1:100

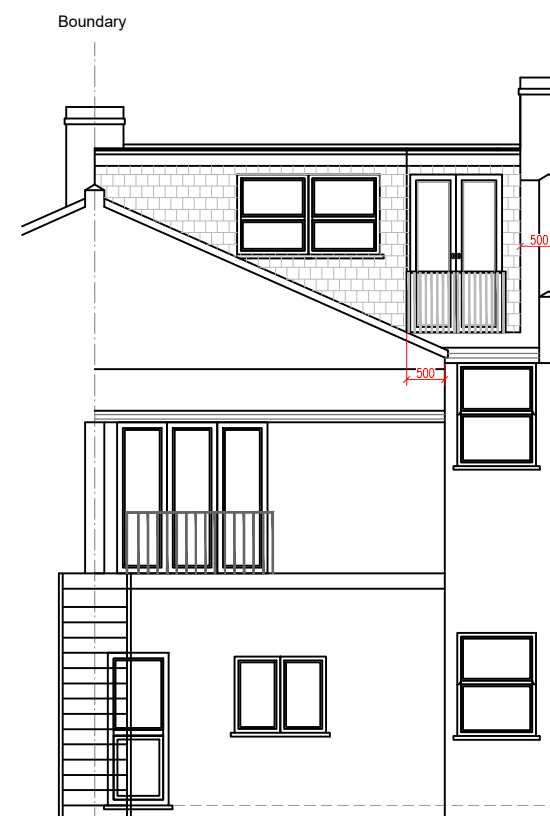

PROPOSED REAR ELEVATION
SCALE 1:100

 

 **fastPlans**

www.FastPlansUK.co.uk

Project: Loft Conversion with
Dormer to Rear.


Address: 31 PRINCES AVENUE N22 7SB

Scale: 1:100 @ A3 Dwg. no: A09


Drawn by: O.B.S Date Drawn: 09-FEB-2023

For Drawings Tel: 020 3542 1777

E-mail: plans@FastPlansUK.co.uk

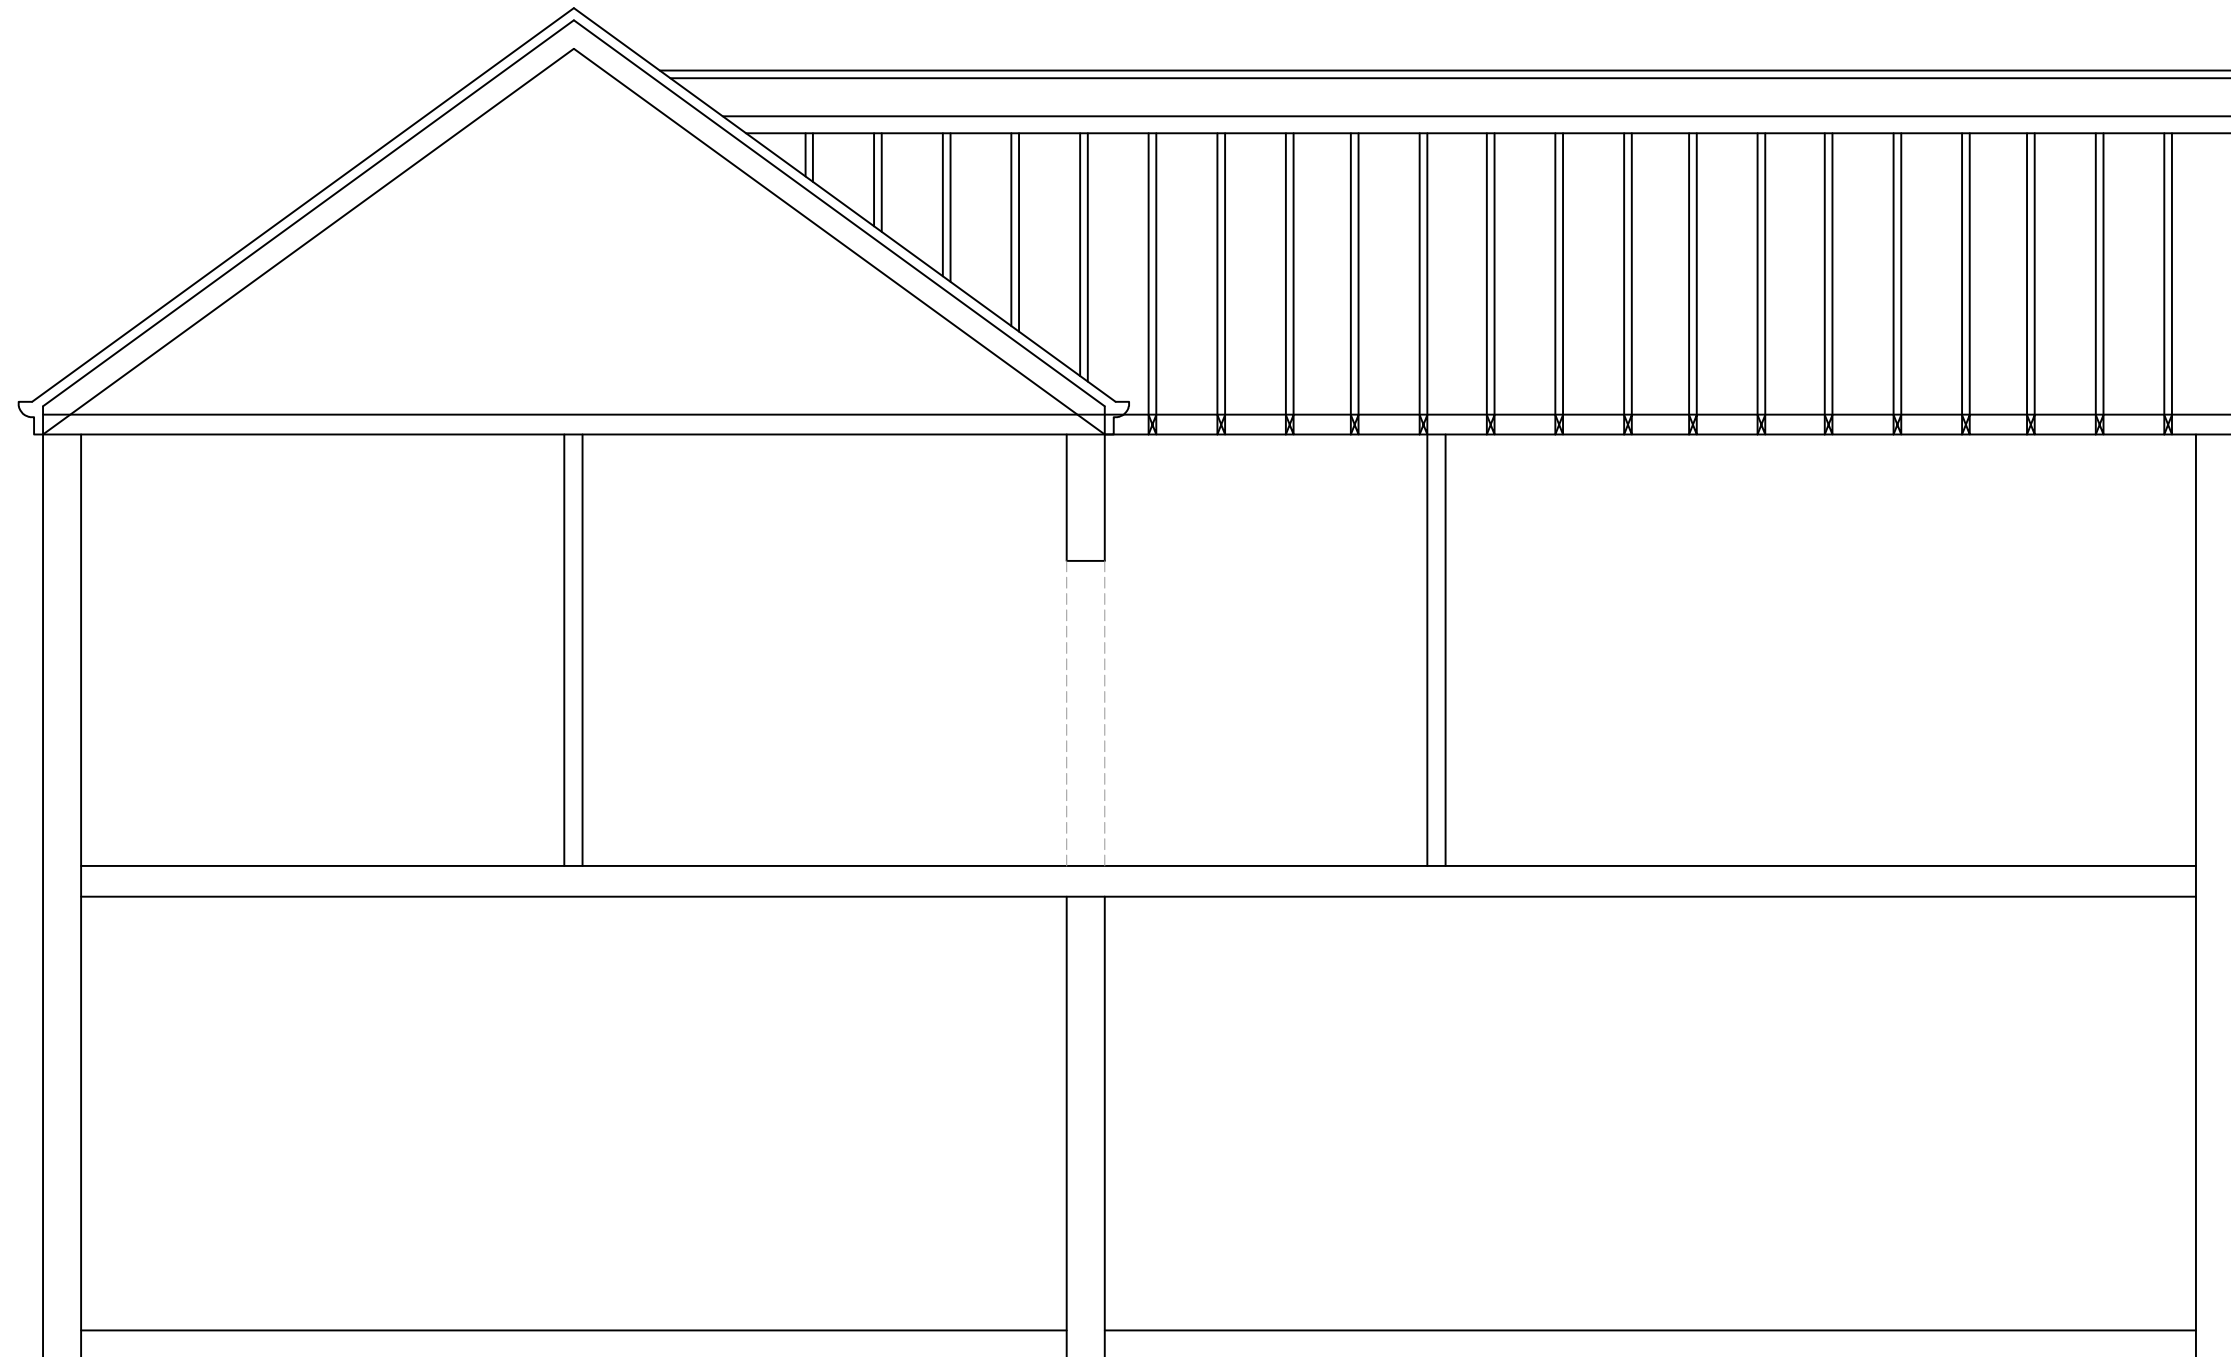

EXISTING SECTION AA
SCALE 1:50

 

www.FastPlansUK.co.uk

Project: Loft Conversion with
Dormer to Rear.


Address: 31 PRINCES AVENUE N22 7SB

Scale: 1:50 @ A3	Dwg. no: A10
------------------	--------------


Drawn by: O.B.S	Date Drawn: 09-FEB-2023
-----------------	-------------------------

For Drawings Tel: 020 3542 1777

E-mail: plans@FastPlansUK.co.uk

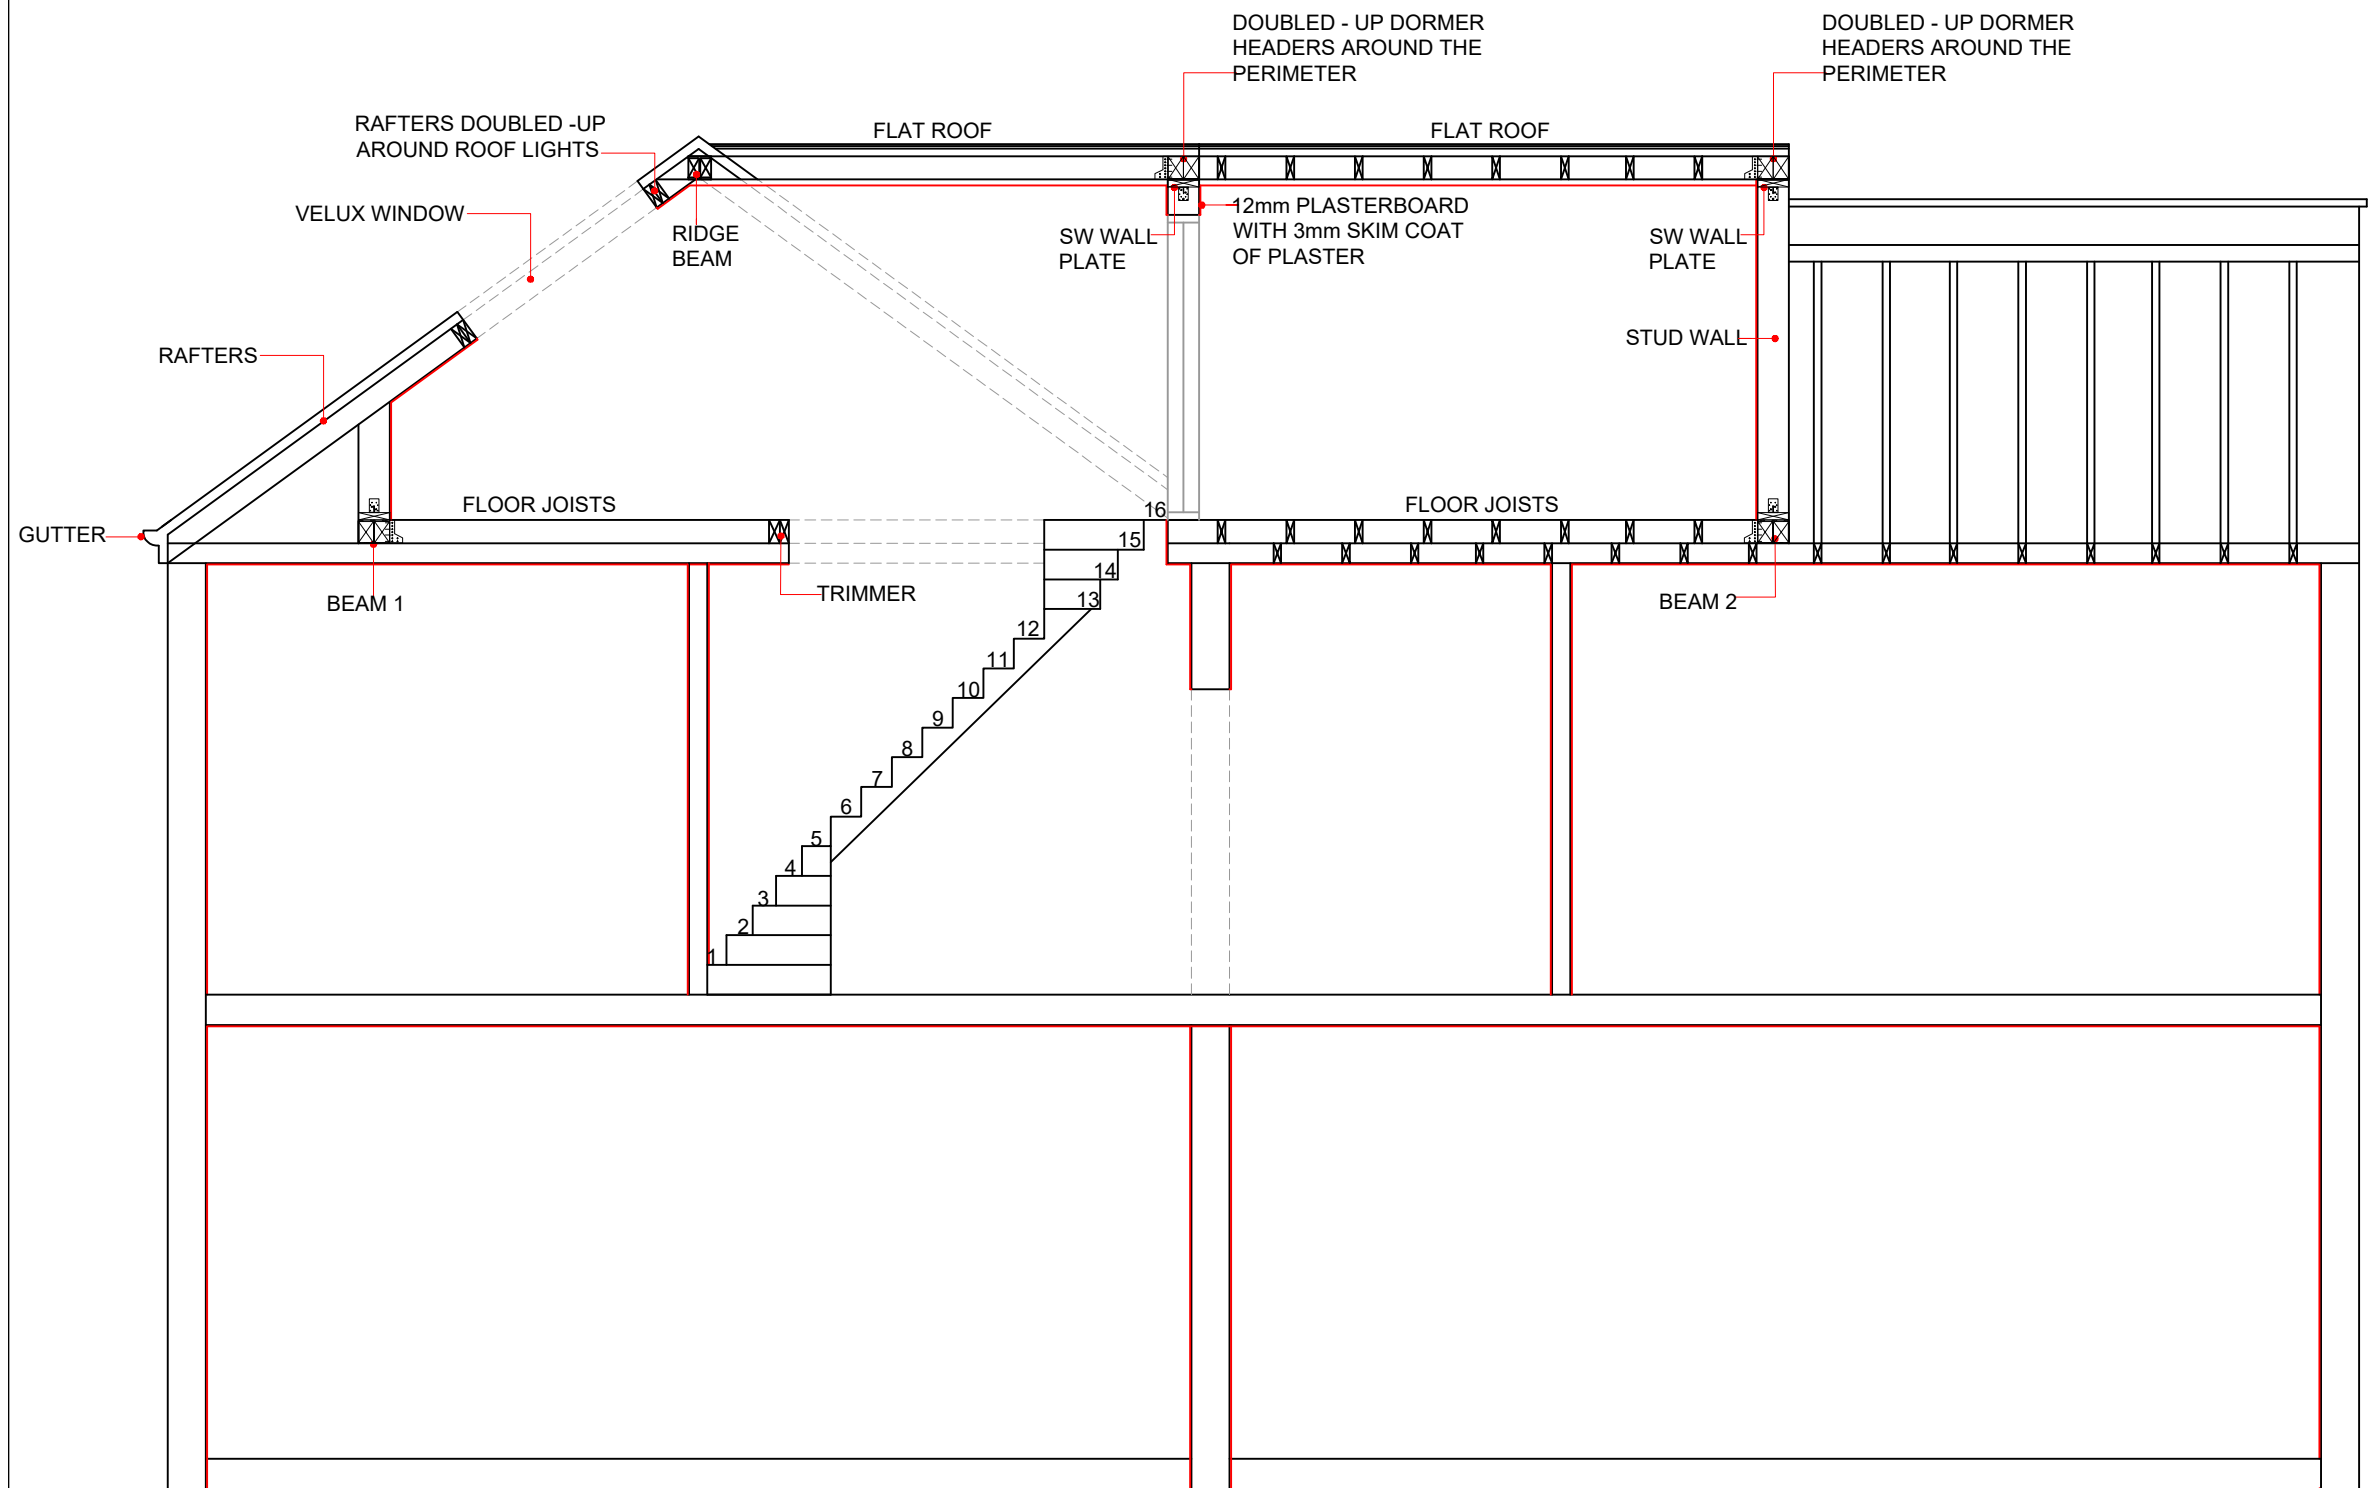

PROPOSED SECTION AA
SCALE 1:50

 

www.FastPlansUK.co.uk

Project: Loft Conversion with
Dormer to Rear.


Address: 31 PRINCES AVENUE N22 7SB

Scale: 1:50 @ A3 Dwg. no: A11

Drawn by: O.B.S Date Drawn: 09-FEB-2023

For Drawings Tel: 020 3542 1777



E-mail: plans@FastPlansUK.co.uk

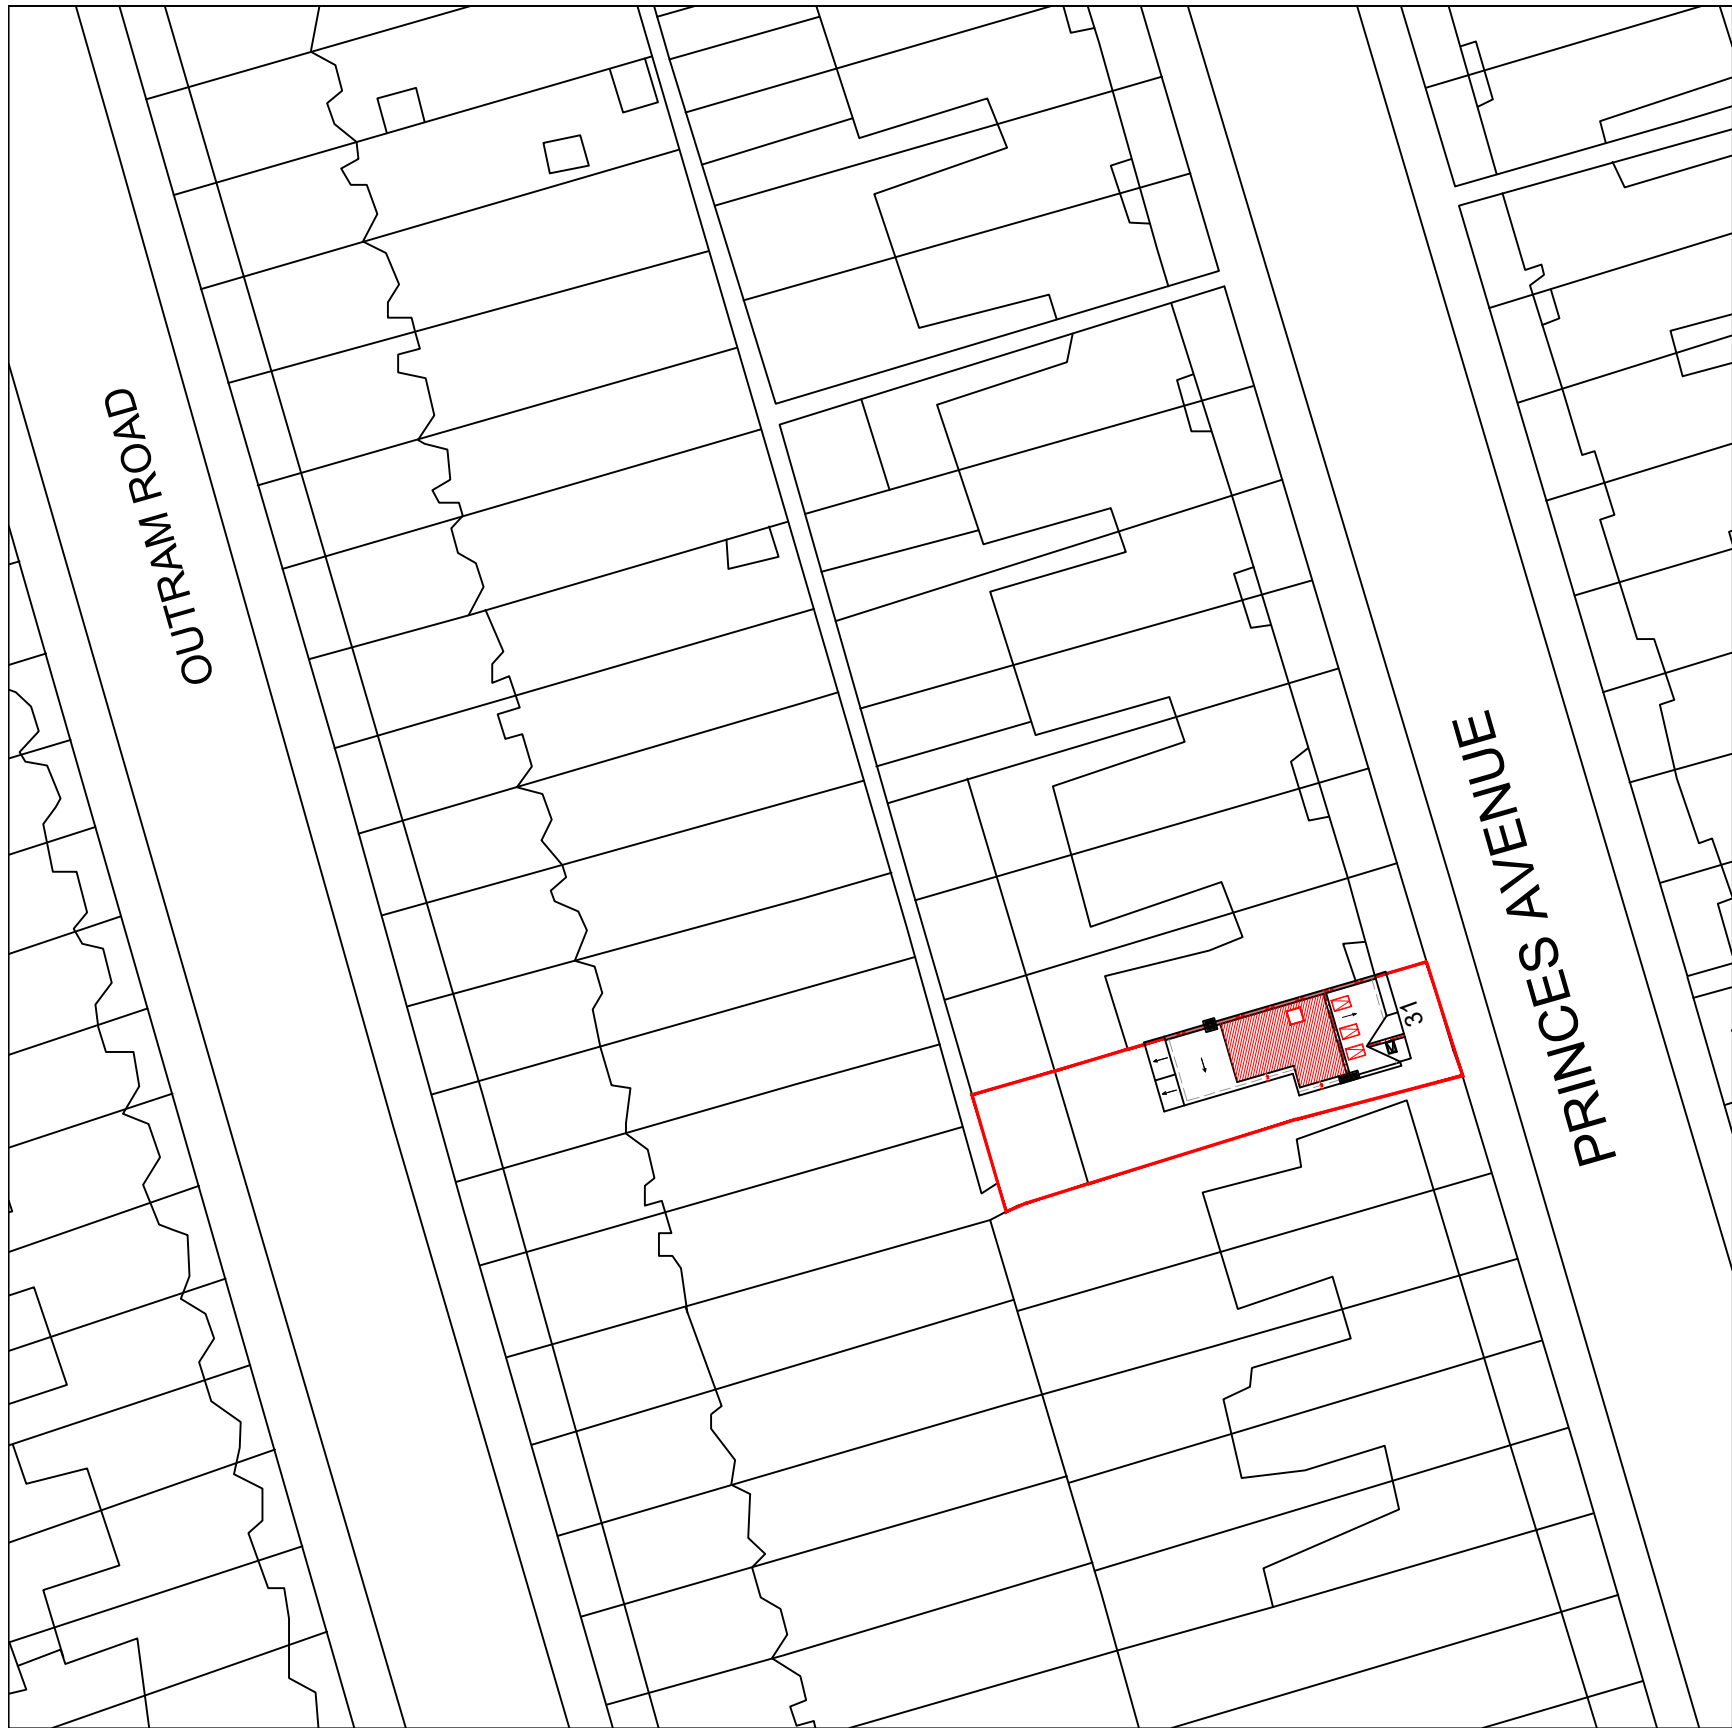

BLOCK PLAN
SCALE 1:500



LOCATION PLAN
SCALE 1:1250

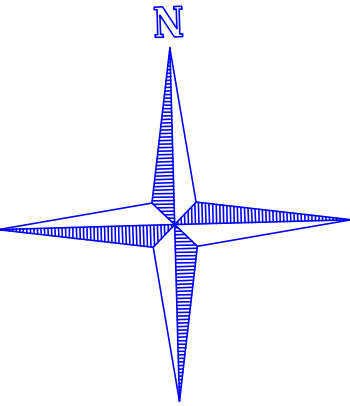 

www.FastPlansUK.co.uk

Project: Loft Conversion with
Dormer to Rear.

Address: 31 PRINCES AVENUE N22 7SB

Scale: 1:500 @ A3	Dwg. no: A12
-------------------	--------------

Drawn by: O.B.S	Date Drawn: 09-FEB-2023
-----------------	-------------------------

For Drawings Tel: 020 3542 1777

E-mail: plans@FastPlansUK.co.uk