


NOTES

This drawing is copyright and must not be reproduced in any form without written consent of Armstrong Simmonds Architects

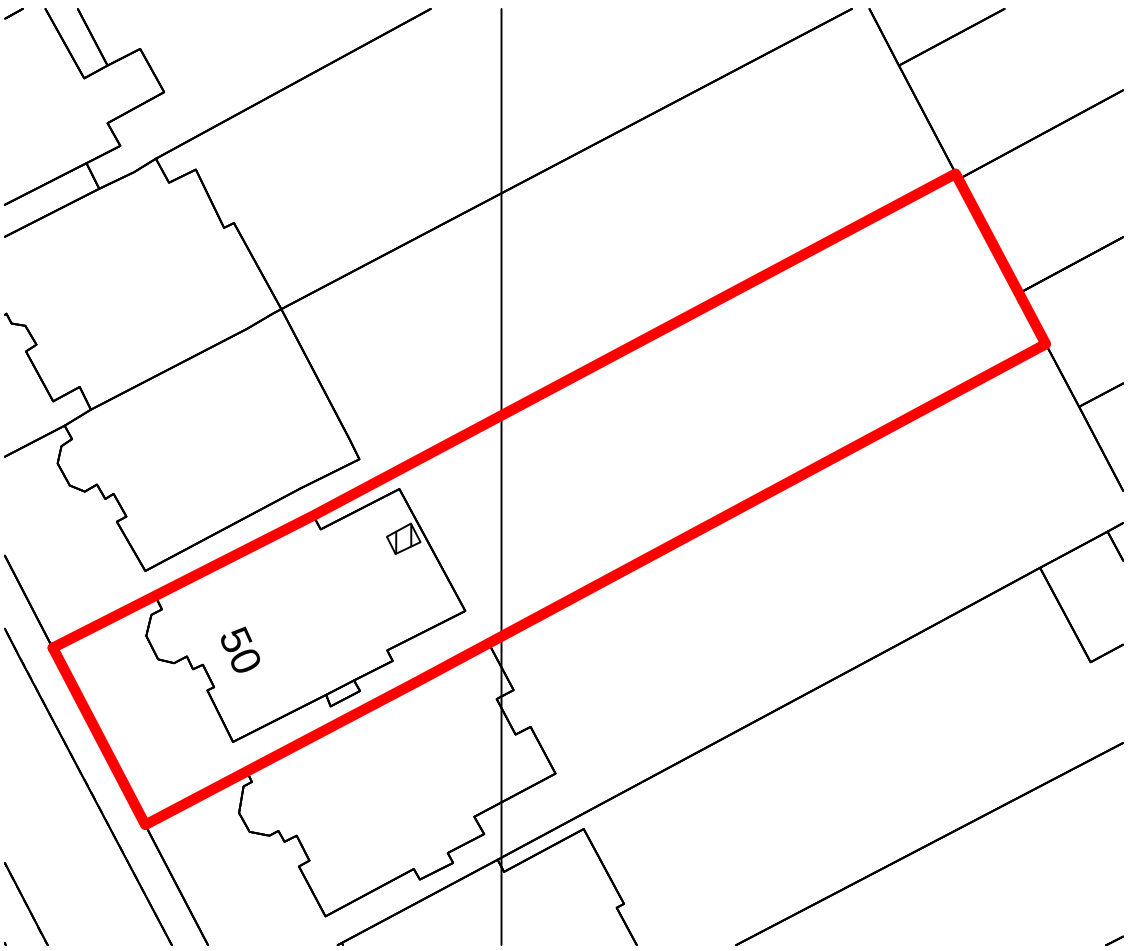

Rev	Date	Revision
-----	------	----------

Client:
Miss Kinton

Project:
50 Coolhurst Road
N8 8EU

Drawing:
Block & Location Plans

Armstrong Simmonds | Architects

Unit 23, Battersea Business Centre, 99-109
Lavender Hill, London, SW11 5QL

t: 0207 228 1324
e: projects@as-architects.co.uk


Drawing Number:
1118_50CR_X000

Revision:
*

Scale:
1:1250 / 1:500
@A3

Date:
JAN 2023

Drawn:
AM

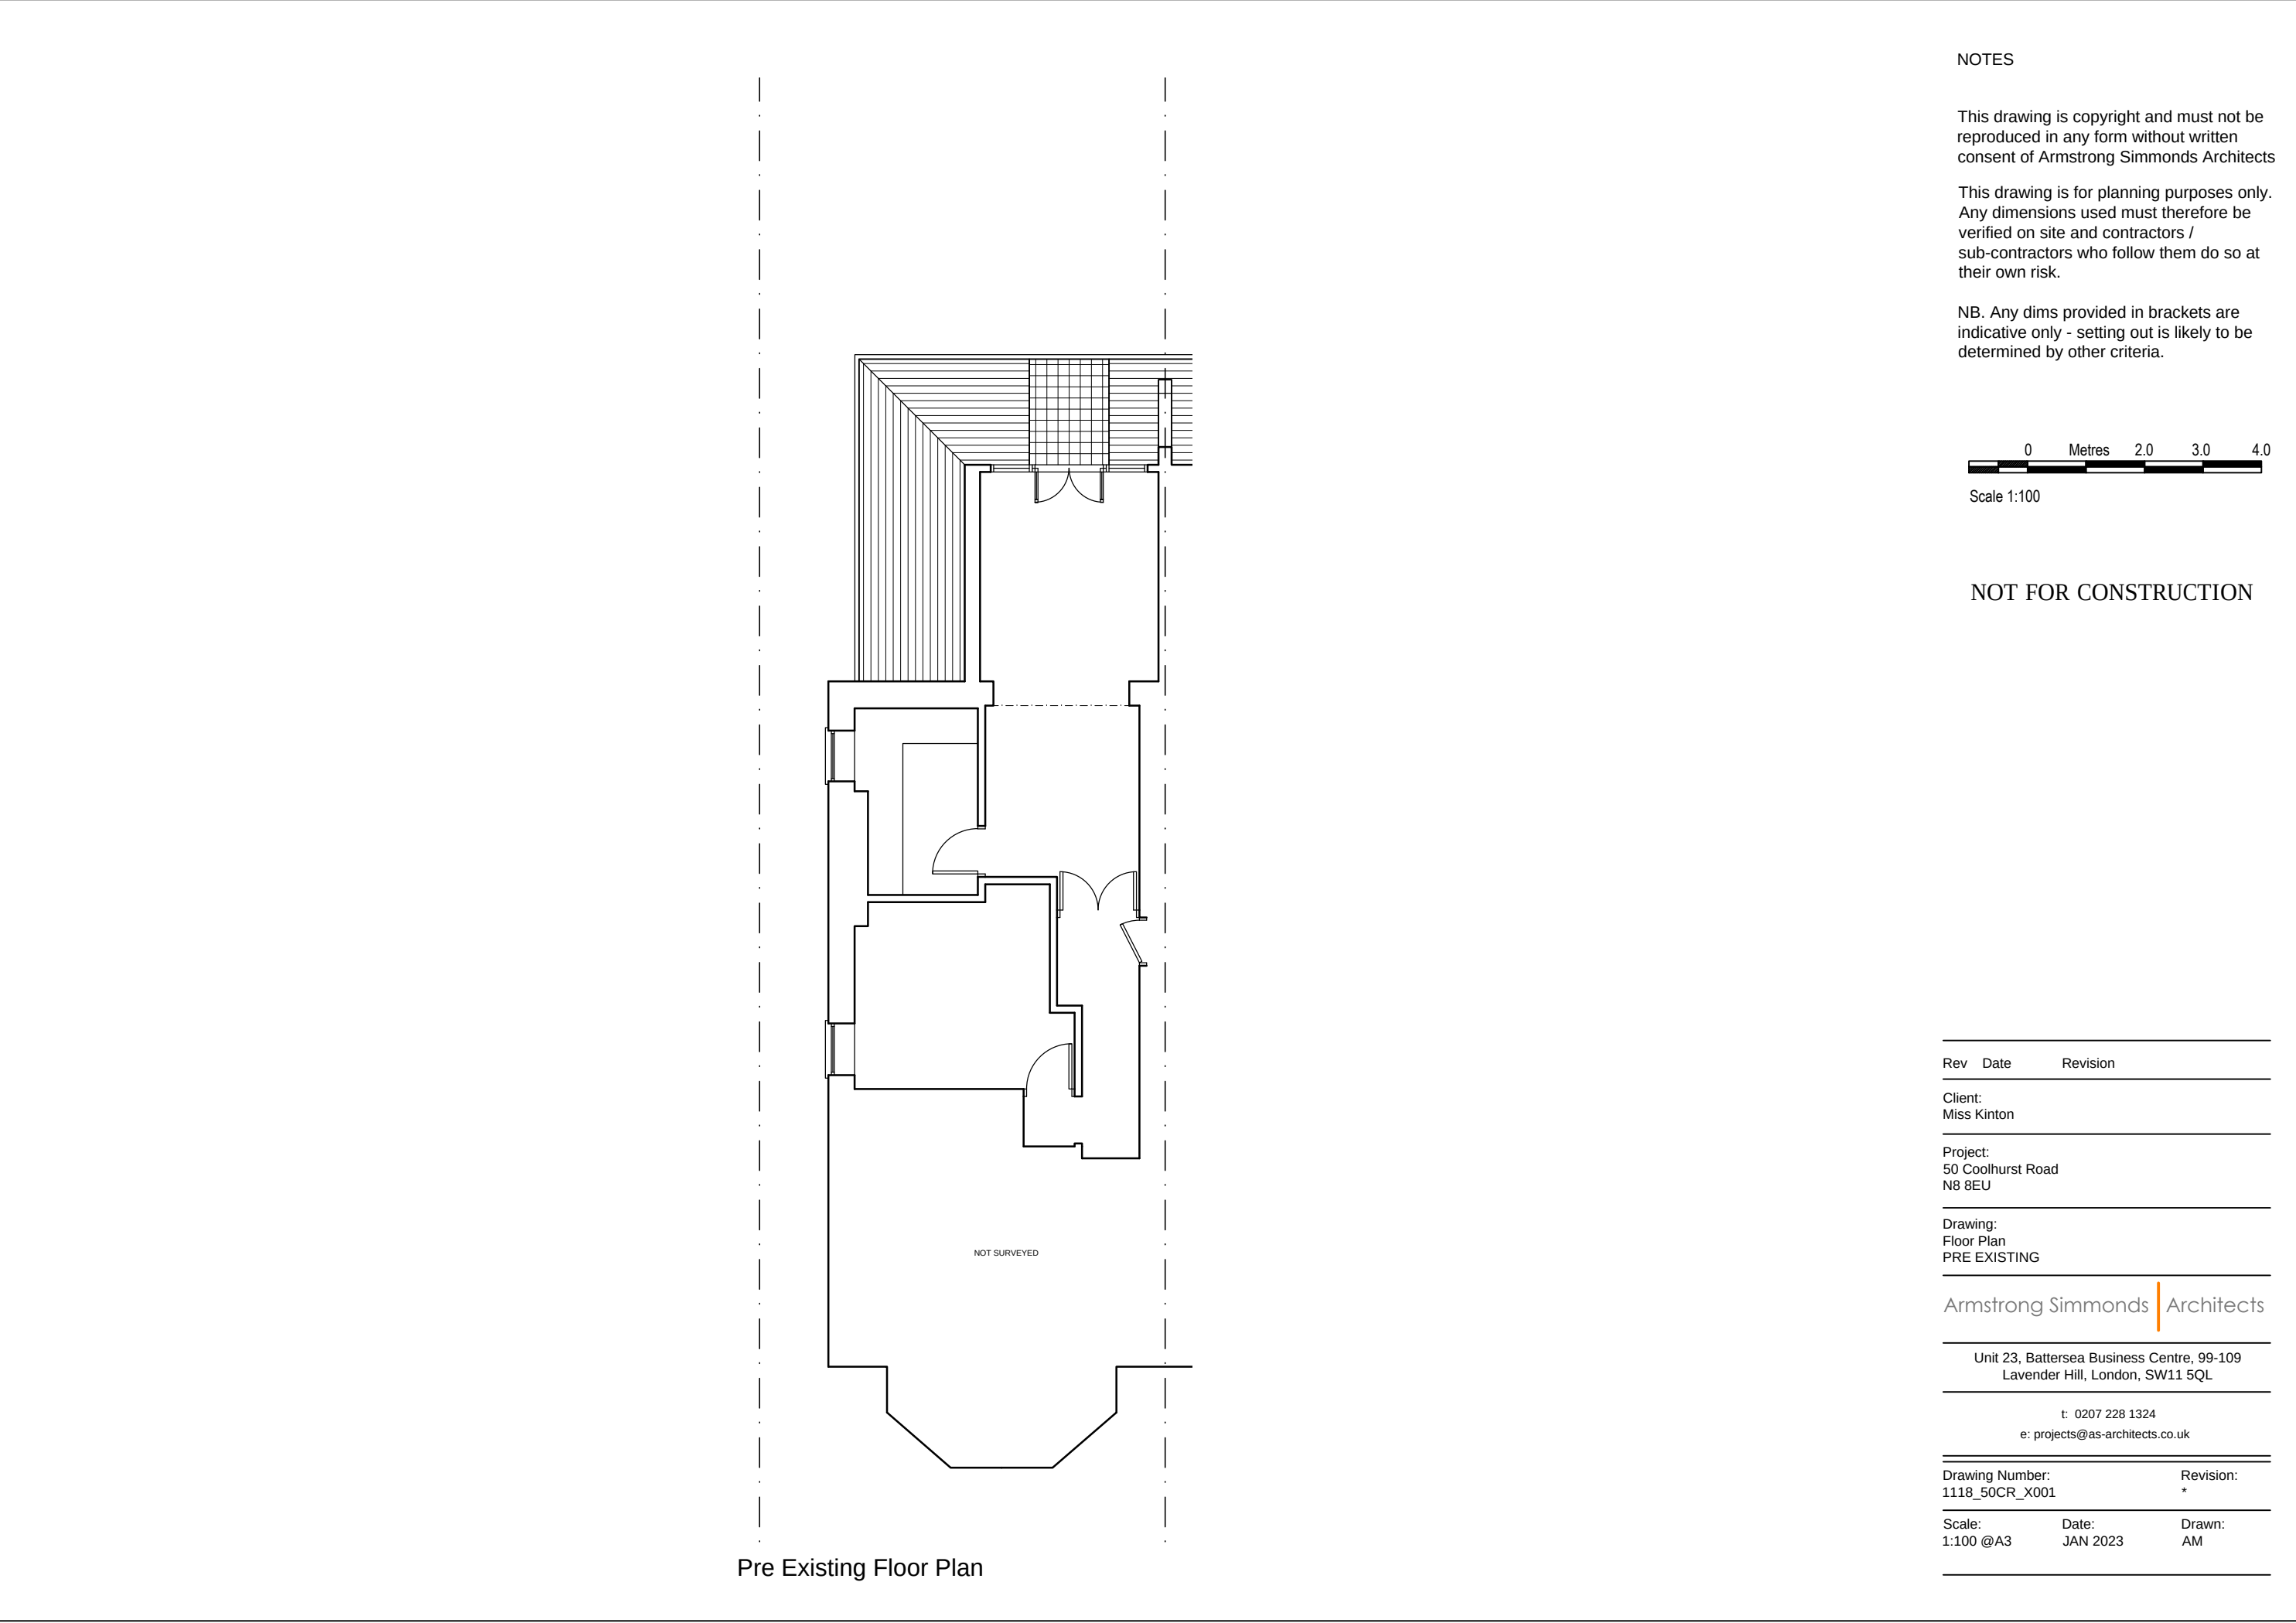


Pre Existing Floor Plan

NOTES

This drawing is copyright and must not be reproduced in any form without written consent of Armstrong Simmonds Architects

This drawing is for planning purposes only. Any dimensions used must therefore be verified on site and contractors / sub-contractors who follow them do so at their own risk.

NB. Any dims provided in brackets are indicative only - setting out is likely to be determined by other criteria.

 

NOT FOR CONSTRUCTION


Rev	Date	Revision
Client: Miss Kinton		
Project: 50 Coolhurst Road N8 8EU		
Drawing: Floor Plan PRE EXISTING		
Armstrong Simmonds Architects		
Unit 23, Battersea Business Centre, 99-109 Lavender Hill, London, SW11 5QL		
t: 0207 228 1324 e: projects@as-architects.co.uk		
Drawing Number: 1118_50CR_X001		Revision: *
Scale: 1:100 @A3	Date: JAN 2023	Drawn: AM

NOTES

This drawing is copyright and must not be reproduced in any form without written consent of Armstrong Simmonds Architects

This drawing is for planning purposes only. Any dimensions used must therefore be verified on site and contractors / sub-contractors who follow them do so at their own risk.

NB. Any dims provided in brackets are indicative only - setting out is likely to be determined by other criteria.

 

NOT FOR CONSTRUCTION




Pre Existing Rear Elevation



Pre Existing Side Elevation

Rev	Date	Revision
Client: Miss Kinton		
Project: 50 Coolhurst Road N8 8EU		
Drawing: Rear and Side Elevation PRE EXISTING		
Armstrong Simmonds Architects		
Unit 23, Battersea Business Centre, 99-109 Lavender Hill, London, SW11 5QL		
t: 0207 228 1324 e: projects@as-architects.co.uk		
Drawing Number: 1118_50CR_X002		Revision: *
Scale: 1:100 @A3	Date: JAN 2023	Drawn: AM

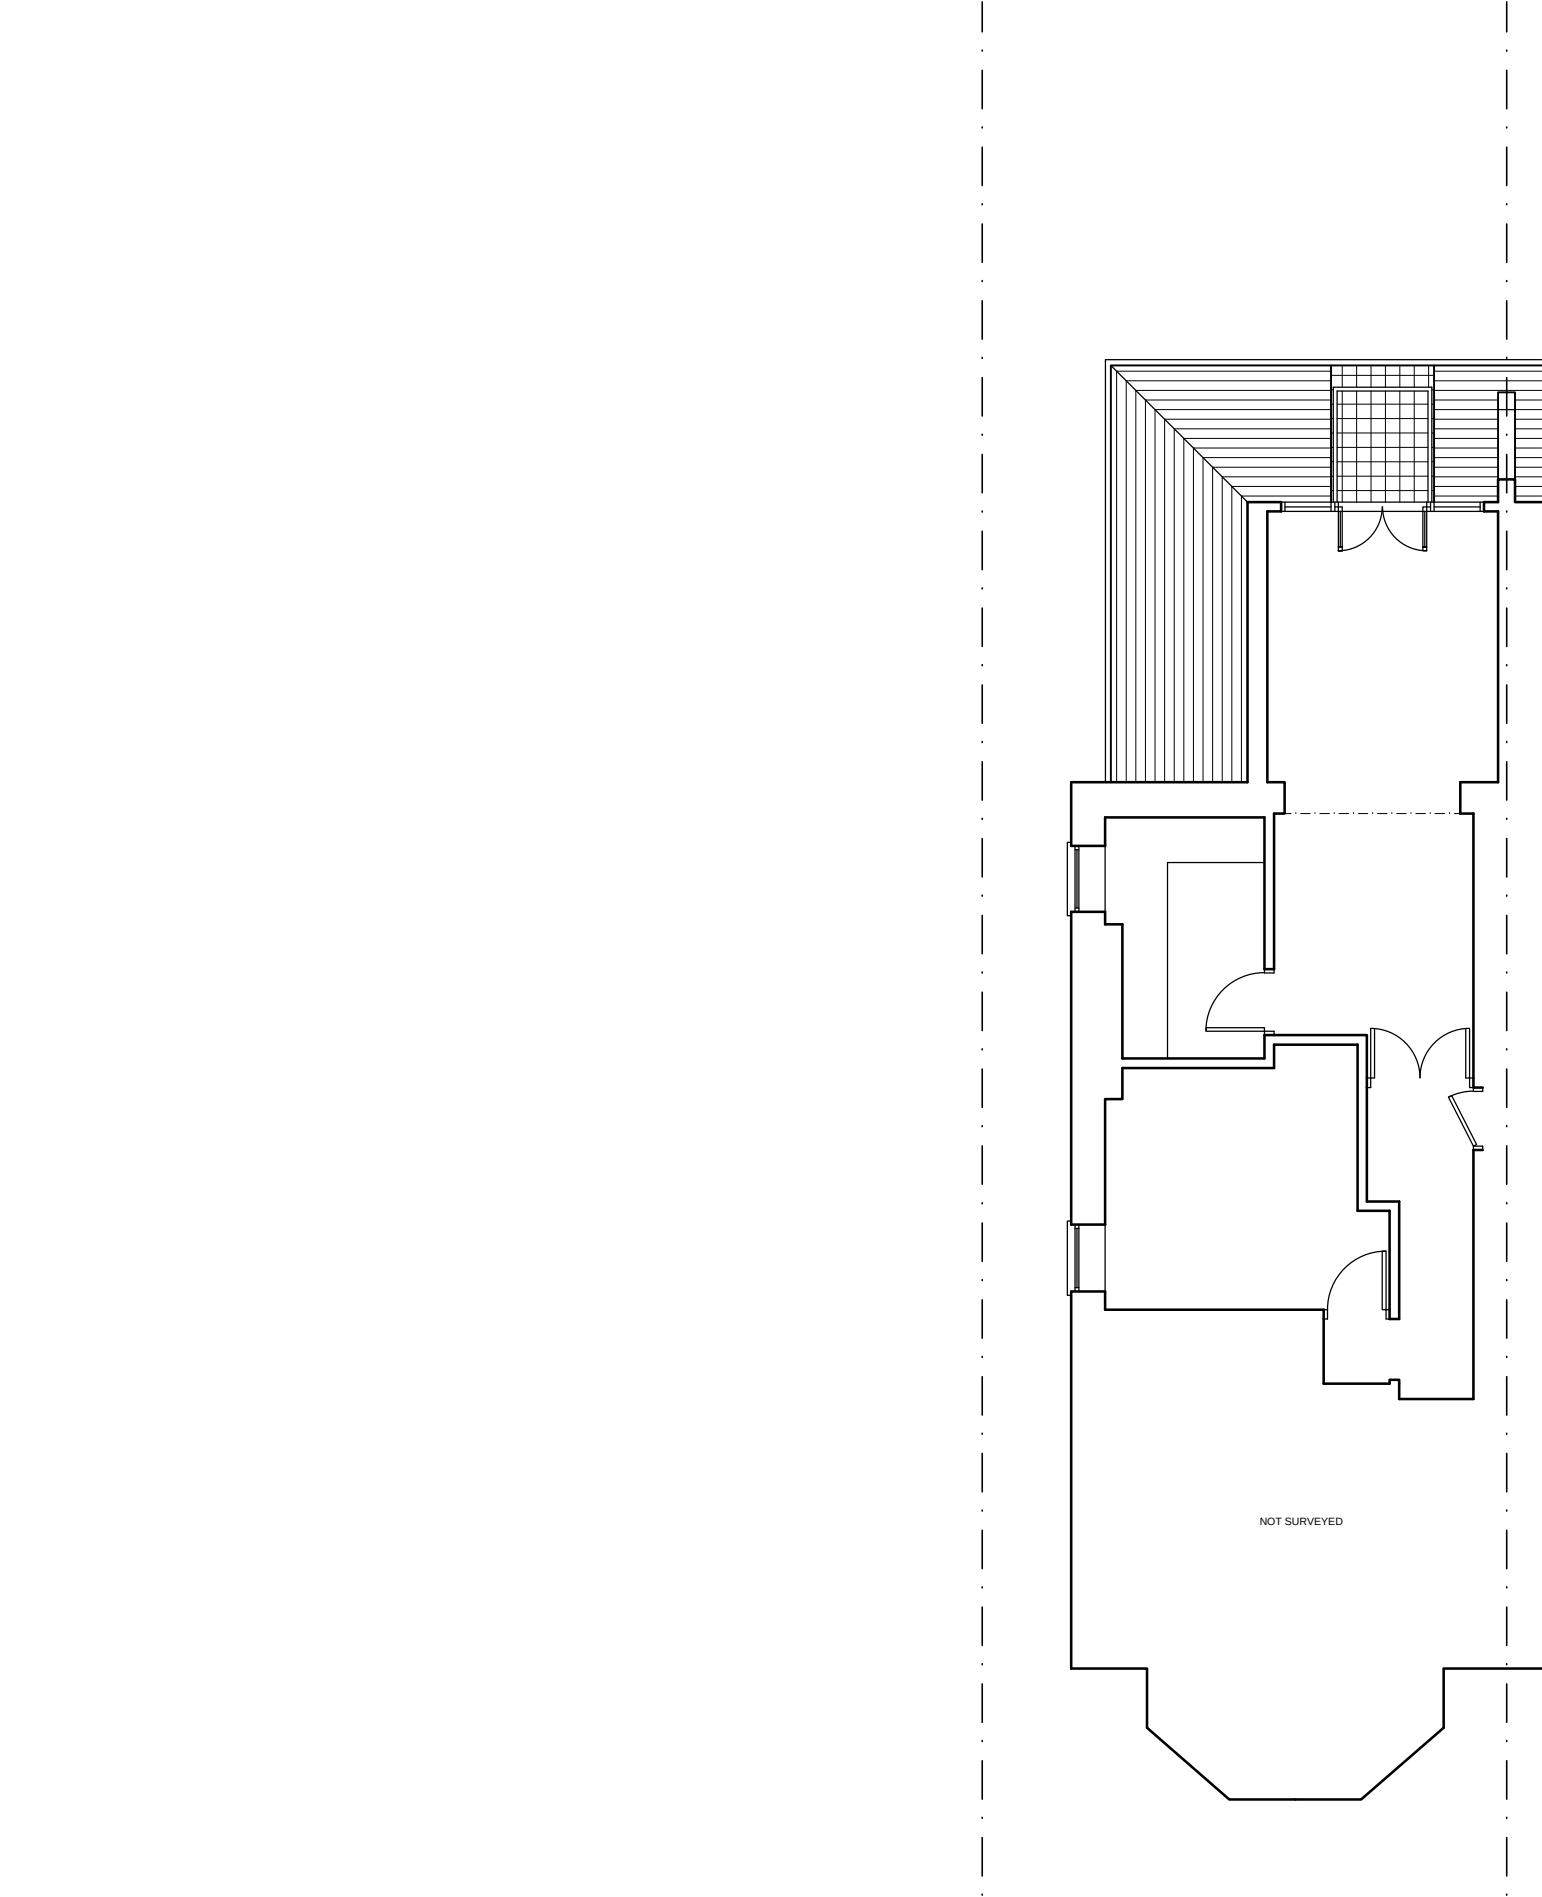


Proposed Floor Plan

NOTES

This drawing is copyright and must not be reproduced in any form without written consent of Armstrong Simmonds Architects

This drawing is for planning purposes only. Any dimensions used must therefore be verified on site and contractors / sub-contractors who follow them do so at their own risk.

NB. Any dims provided in brackets are indicative only - setting out is likely to be determined by other criteria.

 

NOT FOR CONSTRUCTION


Rev	Date	Revision
Client: Miss Kinton		
Project: 50 Coolhurst Road N8 8EU		
Drawing: Floor Plan PROPOSED		
Armstrong Simmonds Architects		
Unit 23, Battersea Business Centre, 99-109 Lavender Hill, London, SW11 5QL		
t: 0207 228 1324 e: projects@as-architects.co.uk		
Drawing Number: 1118_50CR_D101		Revision: *
Scale: 1:100 @A3	Date: JAN 2023	Drawn: AM

NOTES

This drawing is copyright and must not be reproduced in any form without written consent of Armstrong Simmonds Architects

This drawing is for planning purposes only. Any dimensions used must therefore be verified on site and contractors / sub-contractors who follow them do so at their own risk.

NB. Any dims provided in brackets are indicative only - setting out is likely to be determined by other criteria.

 

NOT FOR CONSTRUCTION



Proposed Rear Elevation



Proposed Side Elevation


Rev	Date	Revision
Client: Miss Kinton		
Project: 50 Coolhurst Road N8 8EU		
Drawing: Rear and Side Elevation PROPOSED		
Armstrong Simmonds Architects		
Unit 23, Battersea Business Centre, 99-109 Lavender Hill, London, SW11 5QL		
t: 0207 228 1324 e: projects@as-architects.co.uk		
Drawing Number: 1118_50CR_D102		Revision: *
Scale: 1:100 @A3	Date: JAN 2023	Drawn: AM

NOTES


This drawing is copyright and must not be reproduced in any form without written consent of Armstrong Simmonds Architects

This drawing is for planning purposes only. Any dimensions used must therefore be verified on site and contractors / sub-contractors who follow them do so at their own risk.

NB. Any dims provided in brackets are indicative only - setting out is likely to be determined by other criteria.

 

NOT FOR CONSTRUCTION

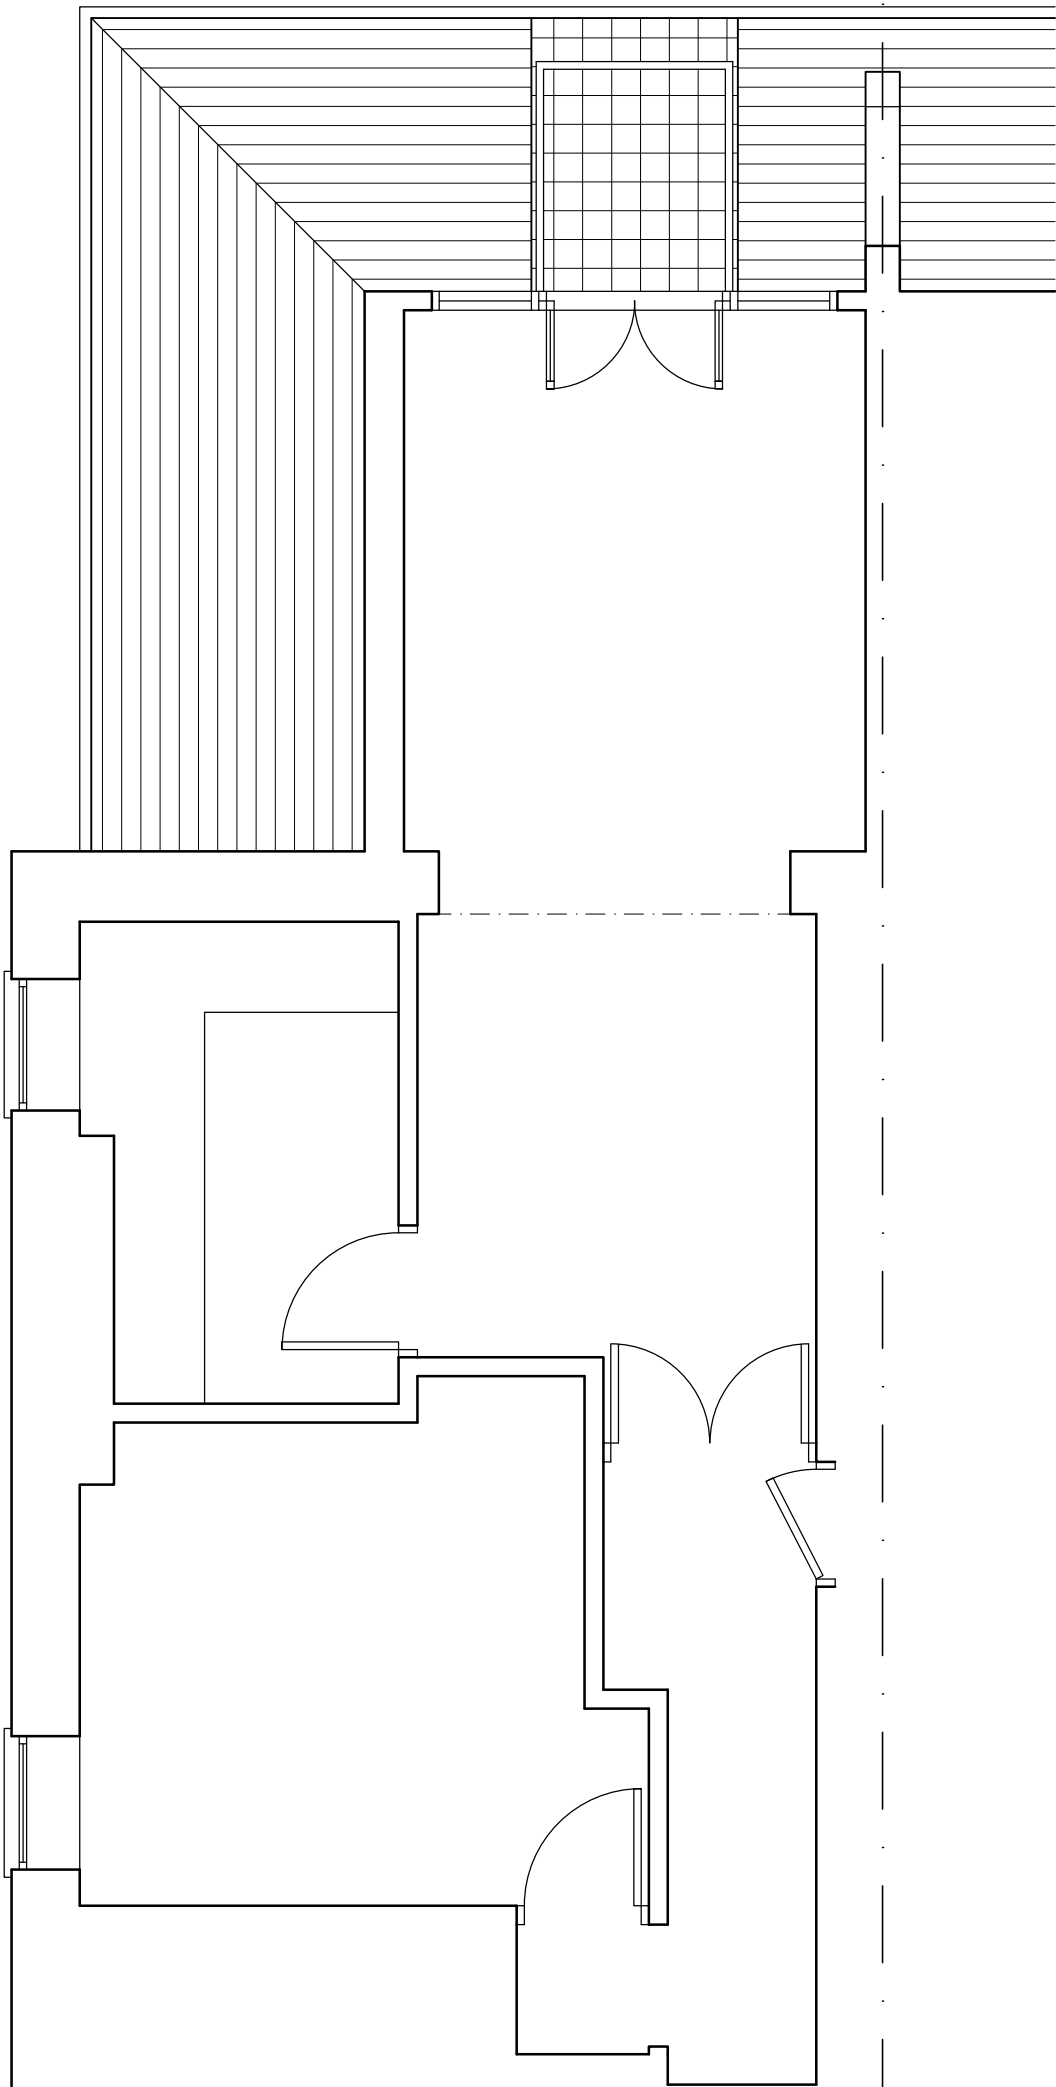

NOT SURVEYED

Proposed Floor Plan 1:50

Rev	Date	Revision
Client: Miss Kinton		
Project: 50 Coolhurst Road N8 8EU		
Drawing: Ground Floor Plan PROPOSED		
Armstrong Simmonds Architects		
Unit 23, Battersea Business Centre, 99-109 Lavender Hill, London, SW11 5QL		
t: 0207 228 1324 e: projects@as-architects.co.uk		
Drawing Number: 1118_50CR_D103		Revision: *
Scale: 1:50 @A3	Date: JAN 2023	Drawn: AM




Proposed Rear Elevation 1:50

NOTES

This drawing is copyright and must not be reproduced in any form without written consent of Armstrong Simmonds Architects

This drawing is for planning purposes only. Any dimensions used must therefore be verified on site and contractors / sub-contractors who follow them do so at their own risk.

NB. Any dims provided in brackets are indicative only - setting out is likely to be determined by other criteria.

 

Scale 1:50

NOT FOR CONSTRUCTION

Rev	Date	Revision
-----	------	----------

Client:
Miss Kinton

Project:
50 Coolhurst Road
N8 8EU

Drawing:
Rear Elevation 1:50
PROPOSED

Armstrong Simmonds | Architects

Unit 23, Battersea Business Centre, 99-109
Lavender Hill, London, SW11 5QL

t: 0207 228 1324
e: projects@as-architects.co.uk

Drawing Number:	Revision:
1118_50CR_D104	*

Scale:	Date:	Drawn:
1:50 @A3	JAN 2023	AM