



Note:
No proposed changes to Upper Floors

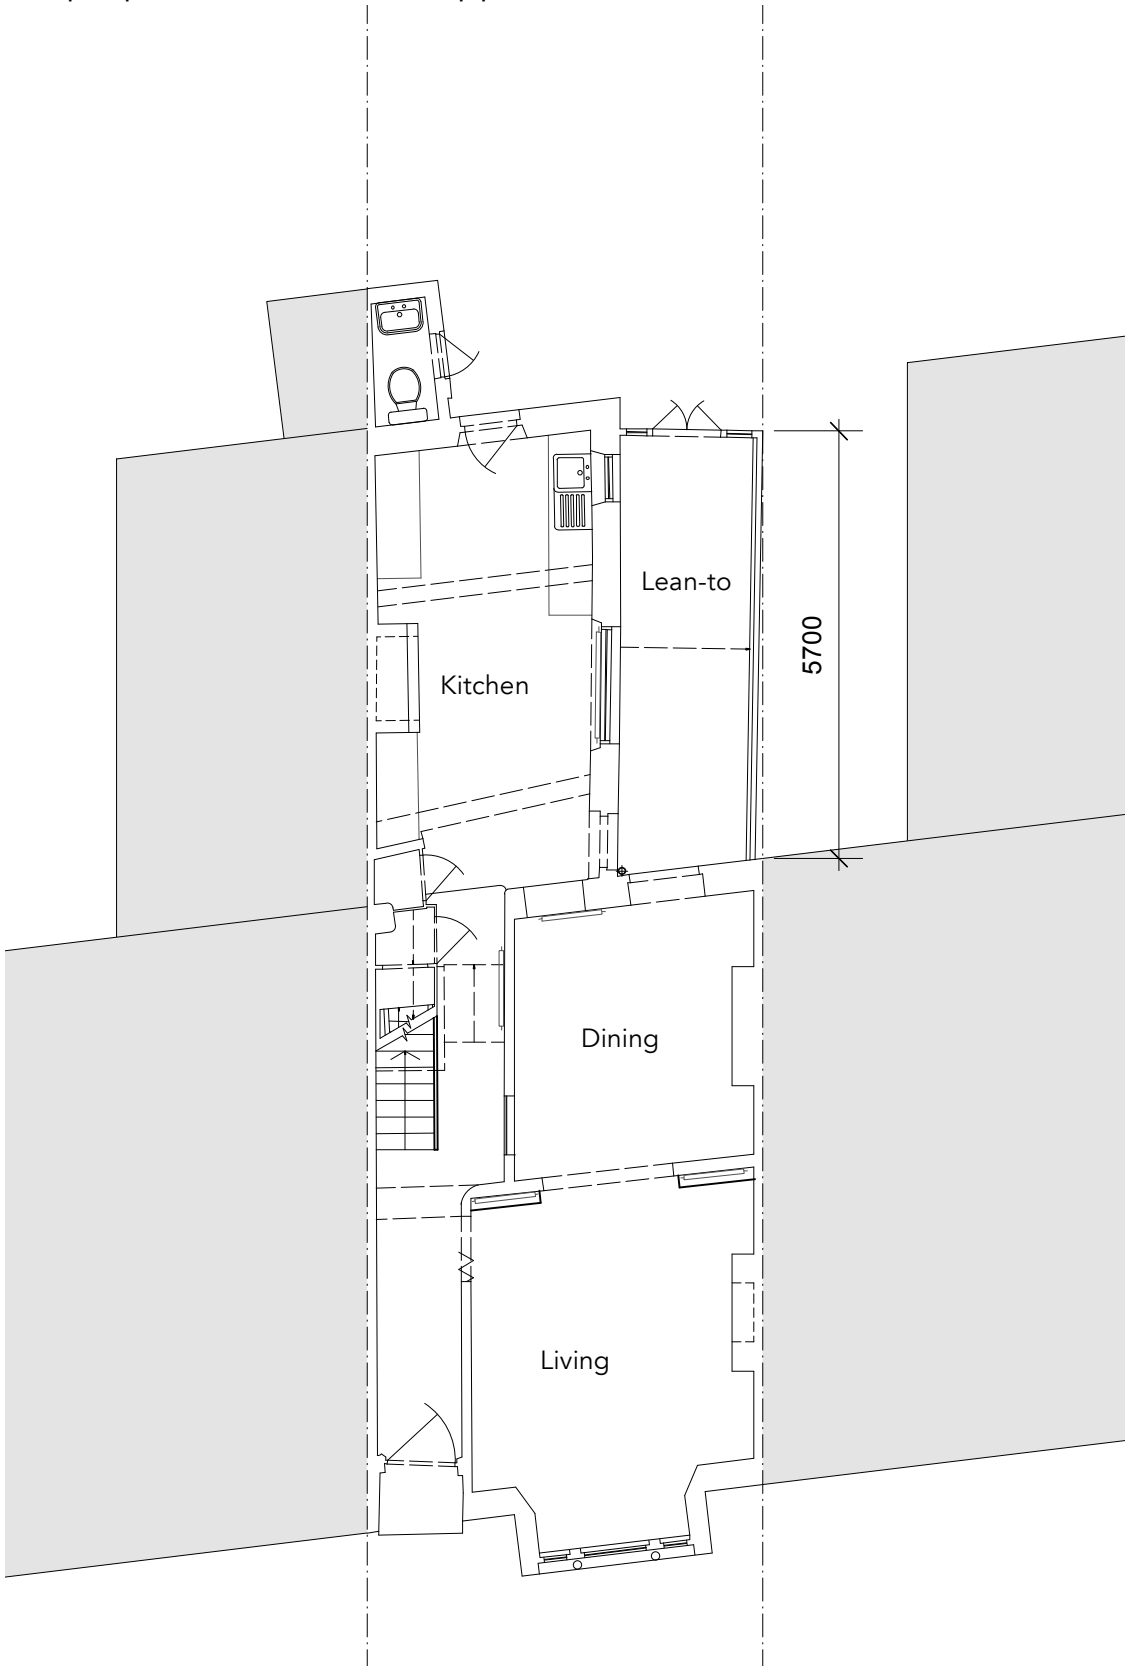

Existing Ground
Floor Plan

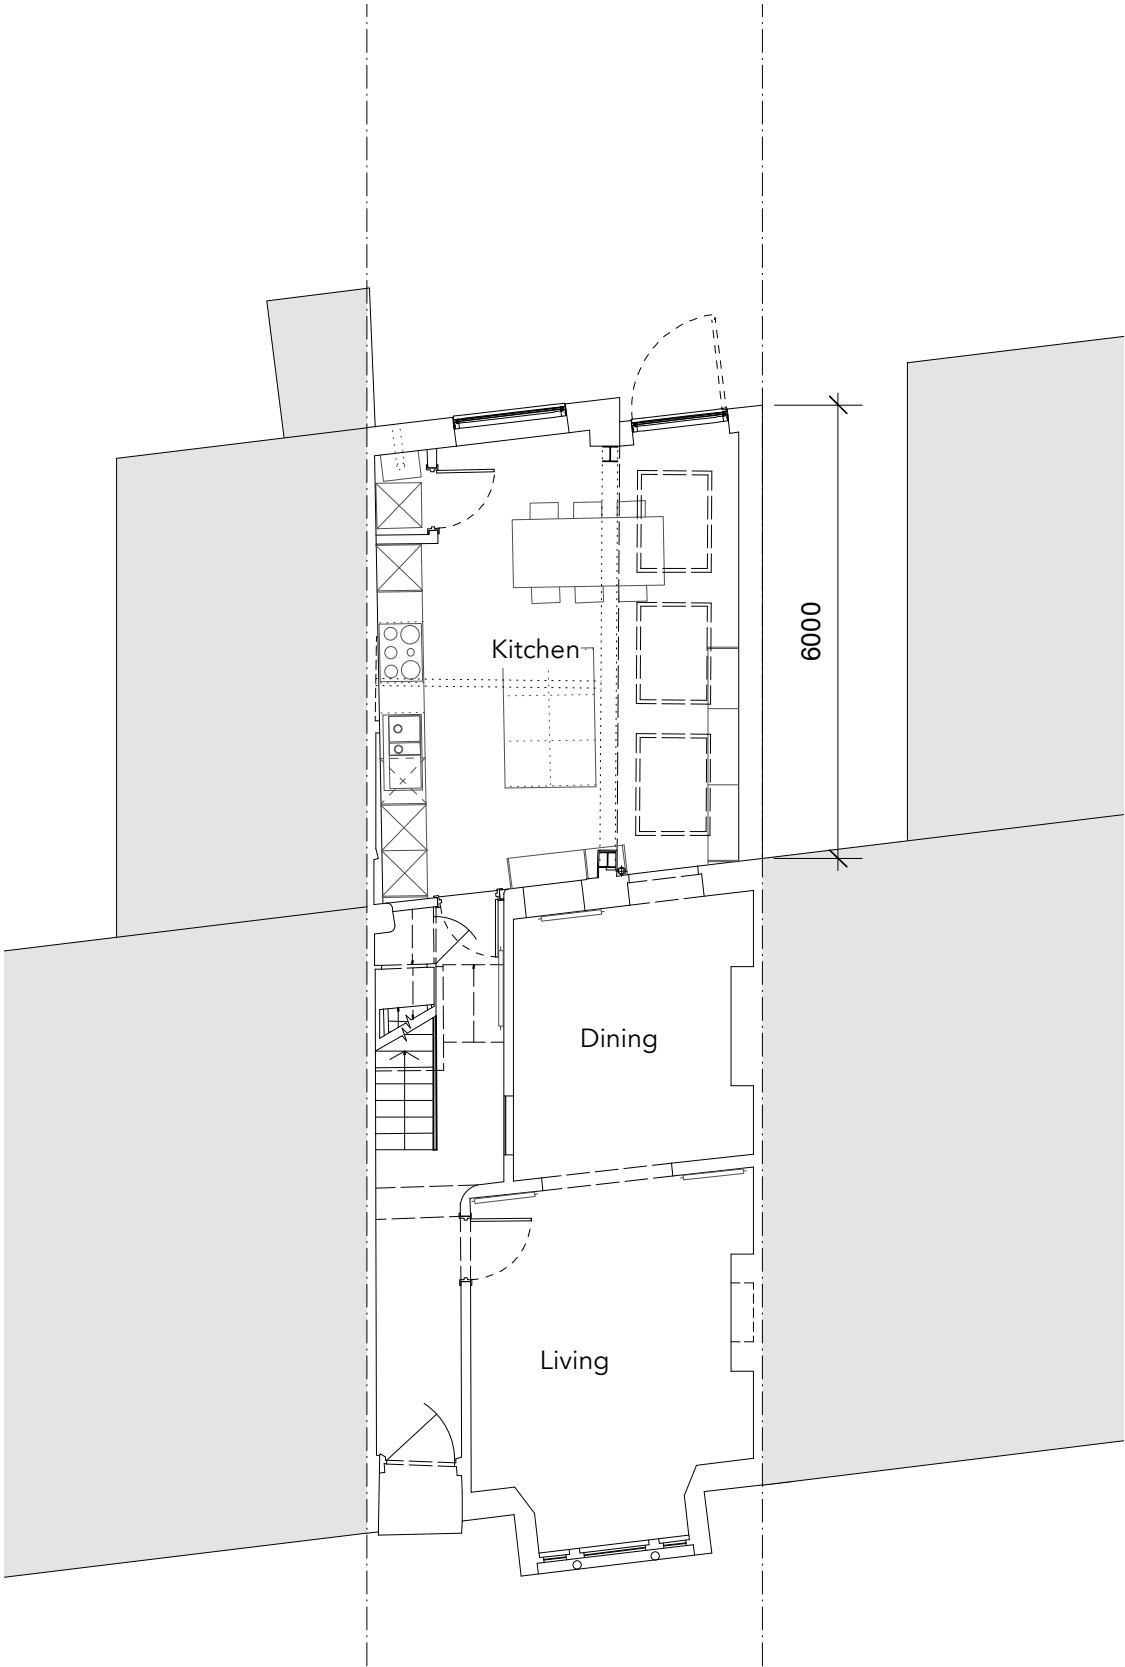

Proposed Ground
Floor Plan



NOTES:

CONTRACTOR TO CHECK DIMENSIONS ON SITE PRIOR TO CONSTRUCTION AND NOTIFY ARCHITECT OF ANY DISCREPANCY.

THIS DRAWING TO BE READ IN CONJUNCTION WITH ALL OTHER RELEVANT CONTRACT DRAWINGS, SPECIFICATIONS, AND SCHEDULES.

No.	REVISIONS	DATE

Drawing: Existing & Proposed Ground Floor Plans

Project: 6 Eade Road
London
N4 1DH

Drawing No: 1421. 112 Revision: -

Scale at A1: - Scale at A3: 1:100

Status: PLANNING

First Issue: 19.02.2023

MAGGIE TANNER ARCHITECTS

41 Abbotts Crescent E4 9SA 07948 393 566

www.maggietannerarchitects.com