




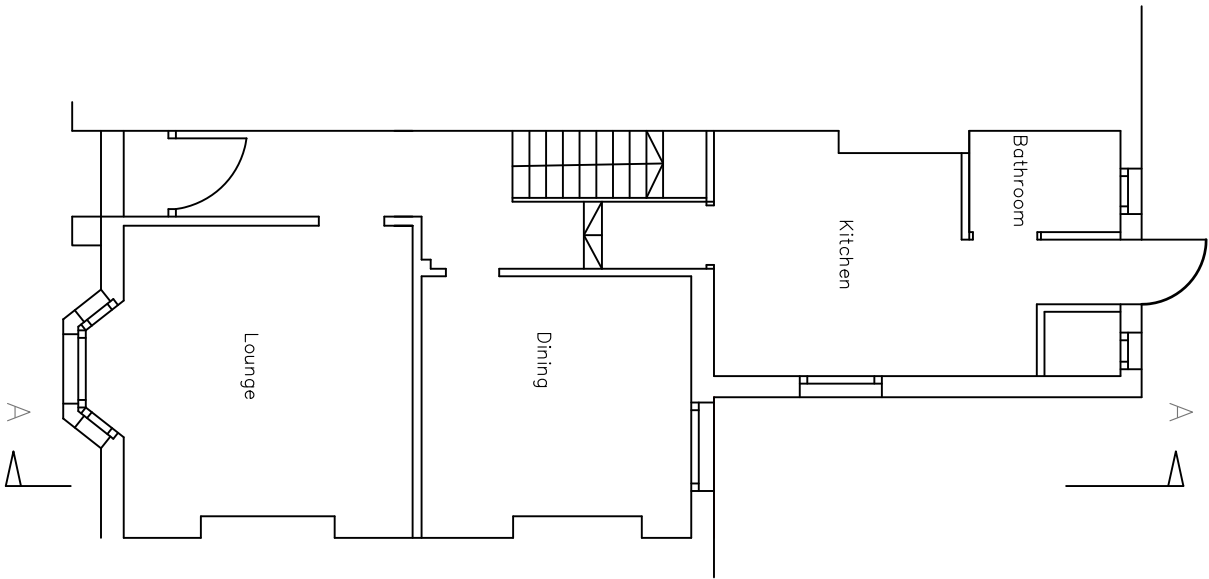


EXISTING GROUND FLOOR PLAN

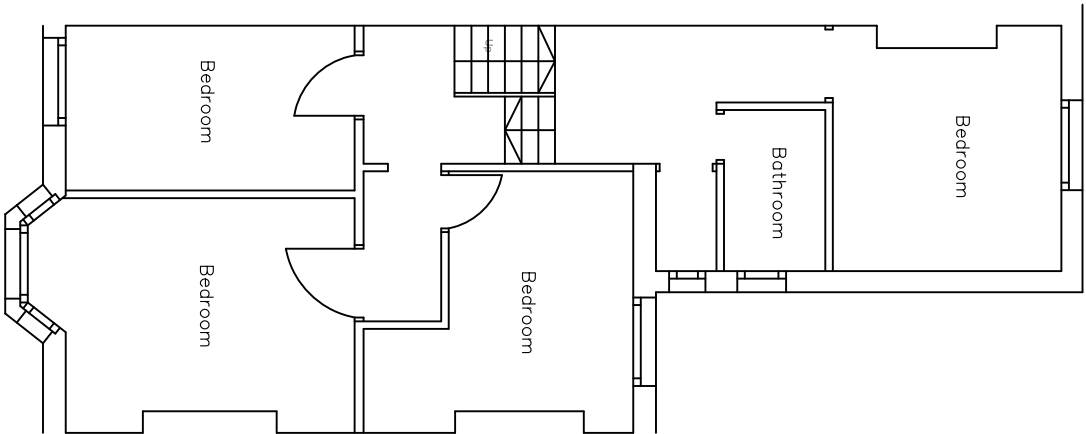

EXISTING FIRST FLOOR PLAN

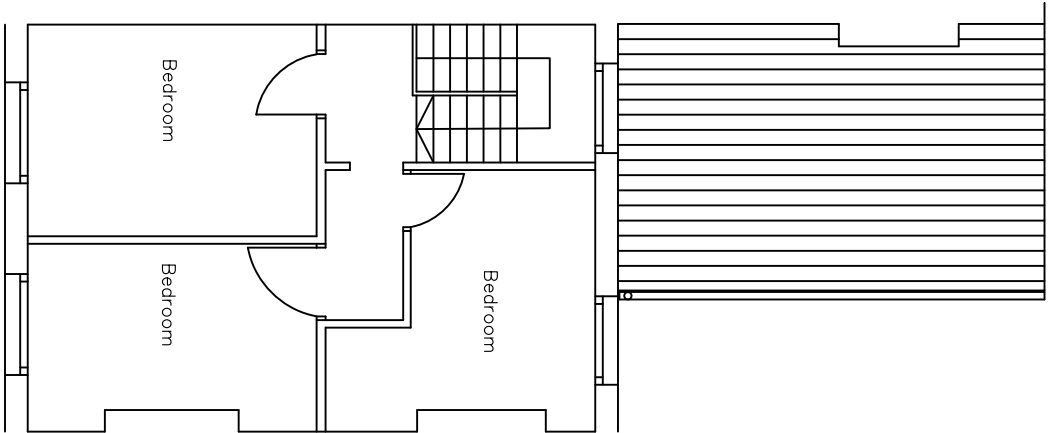

EXISTING SECOND FLOOR PLAN

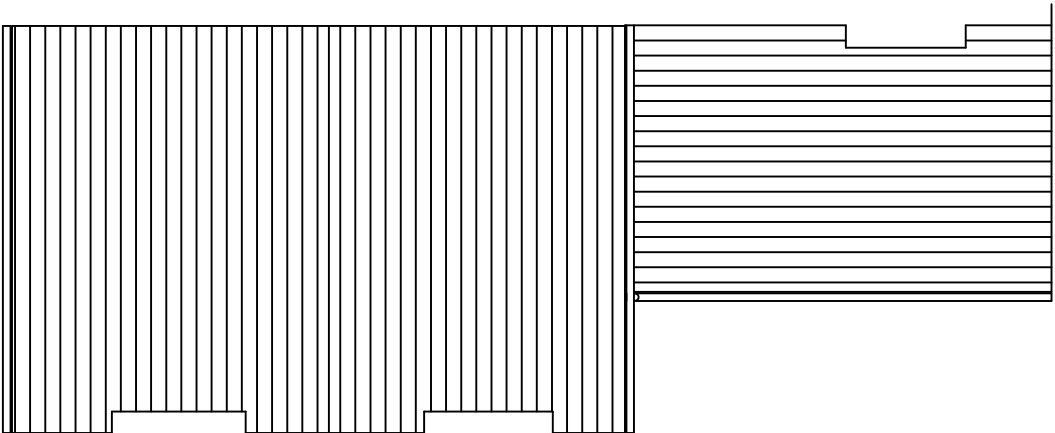

EXISTING ROOF PLAN



		Project: 285 High Road, London N15 4RR	Title: Existing Floor Plan	Scale: 1 : 100 @ A3
		Date: JULY 2022		Drawing No.: 02
		Revision		