



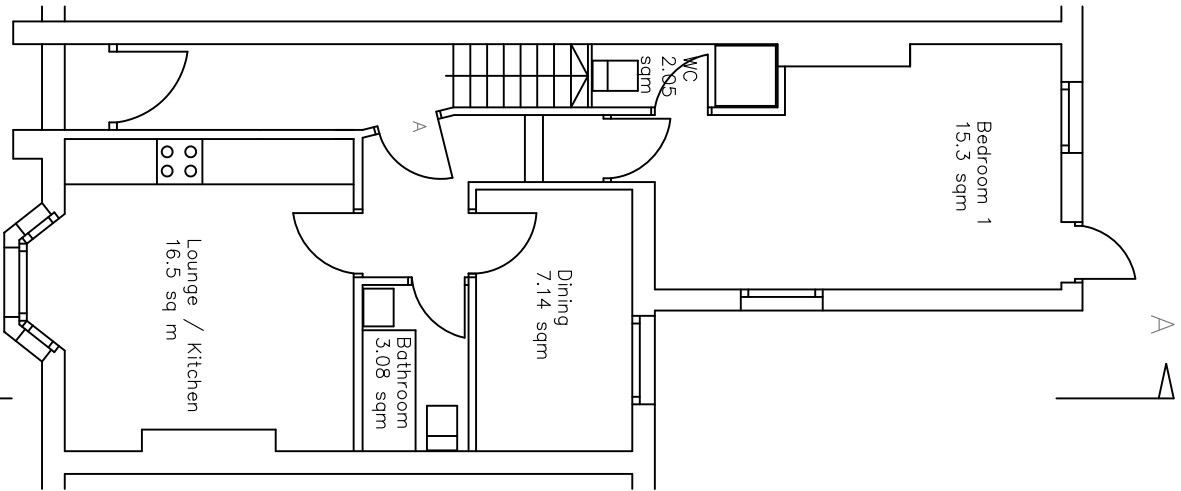


GROUND FLOOR PLAN Flat:1

AREA : 52.06 SQ M

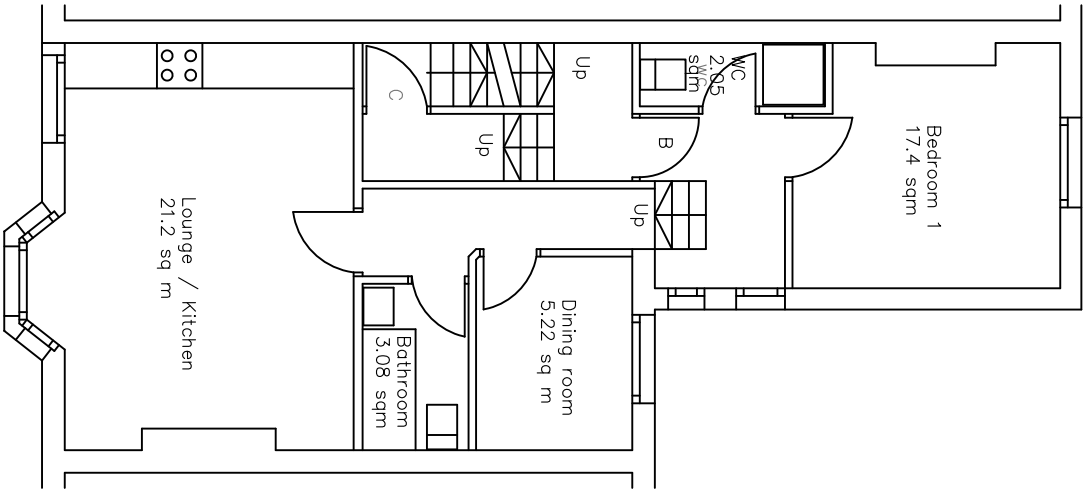


FIRST FLOOR PLAN Flat:2

AREA : 53 SQ M

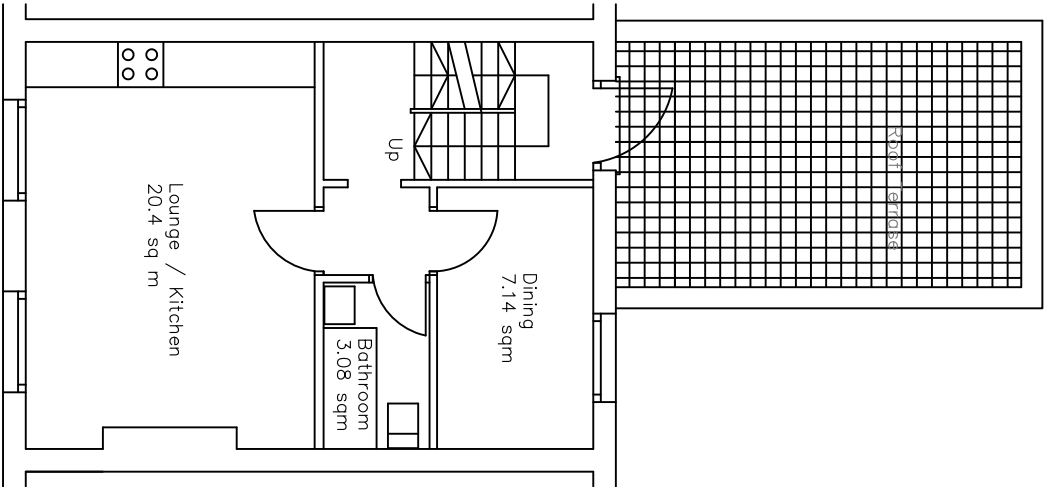


SECOND FLOOR PLAN Flat:3

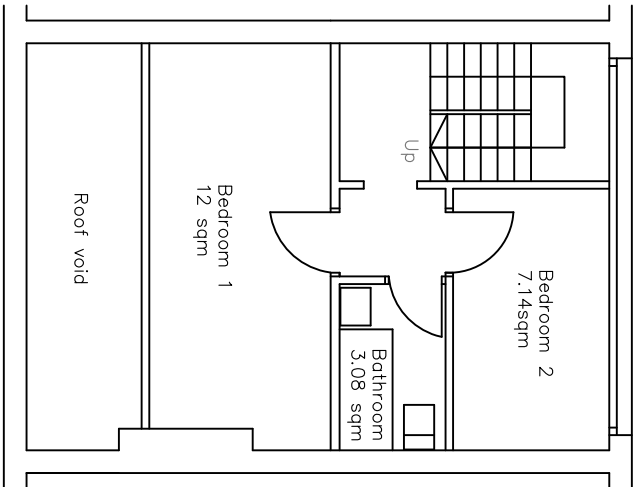

ROOF FLOOR PLAN Flat:3

AREA : 75.1 SQ M

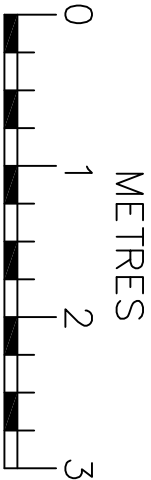

		Project:	285 High Road, London N15 4RR
		Title:	Proposed Floor Plan
		Scale: 1 : 100 @ A3	
		Date: JULY 2022	
		Drawing No.: 02	
		Revision	