


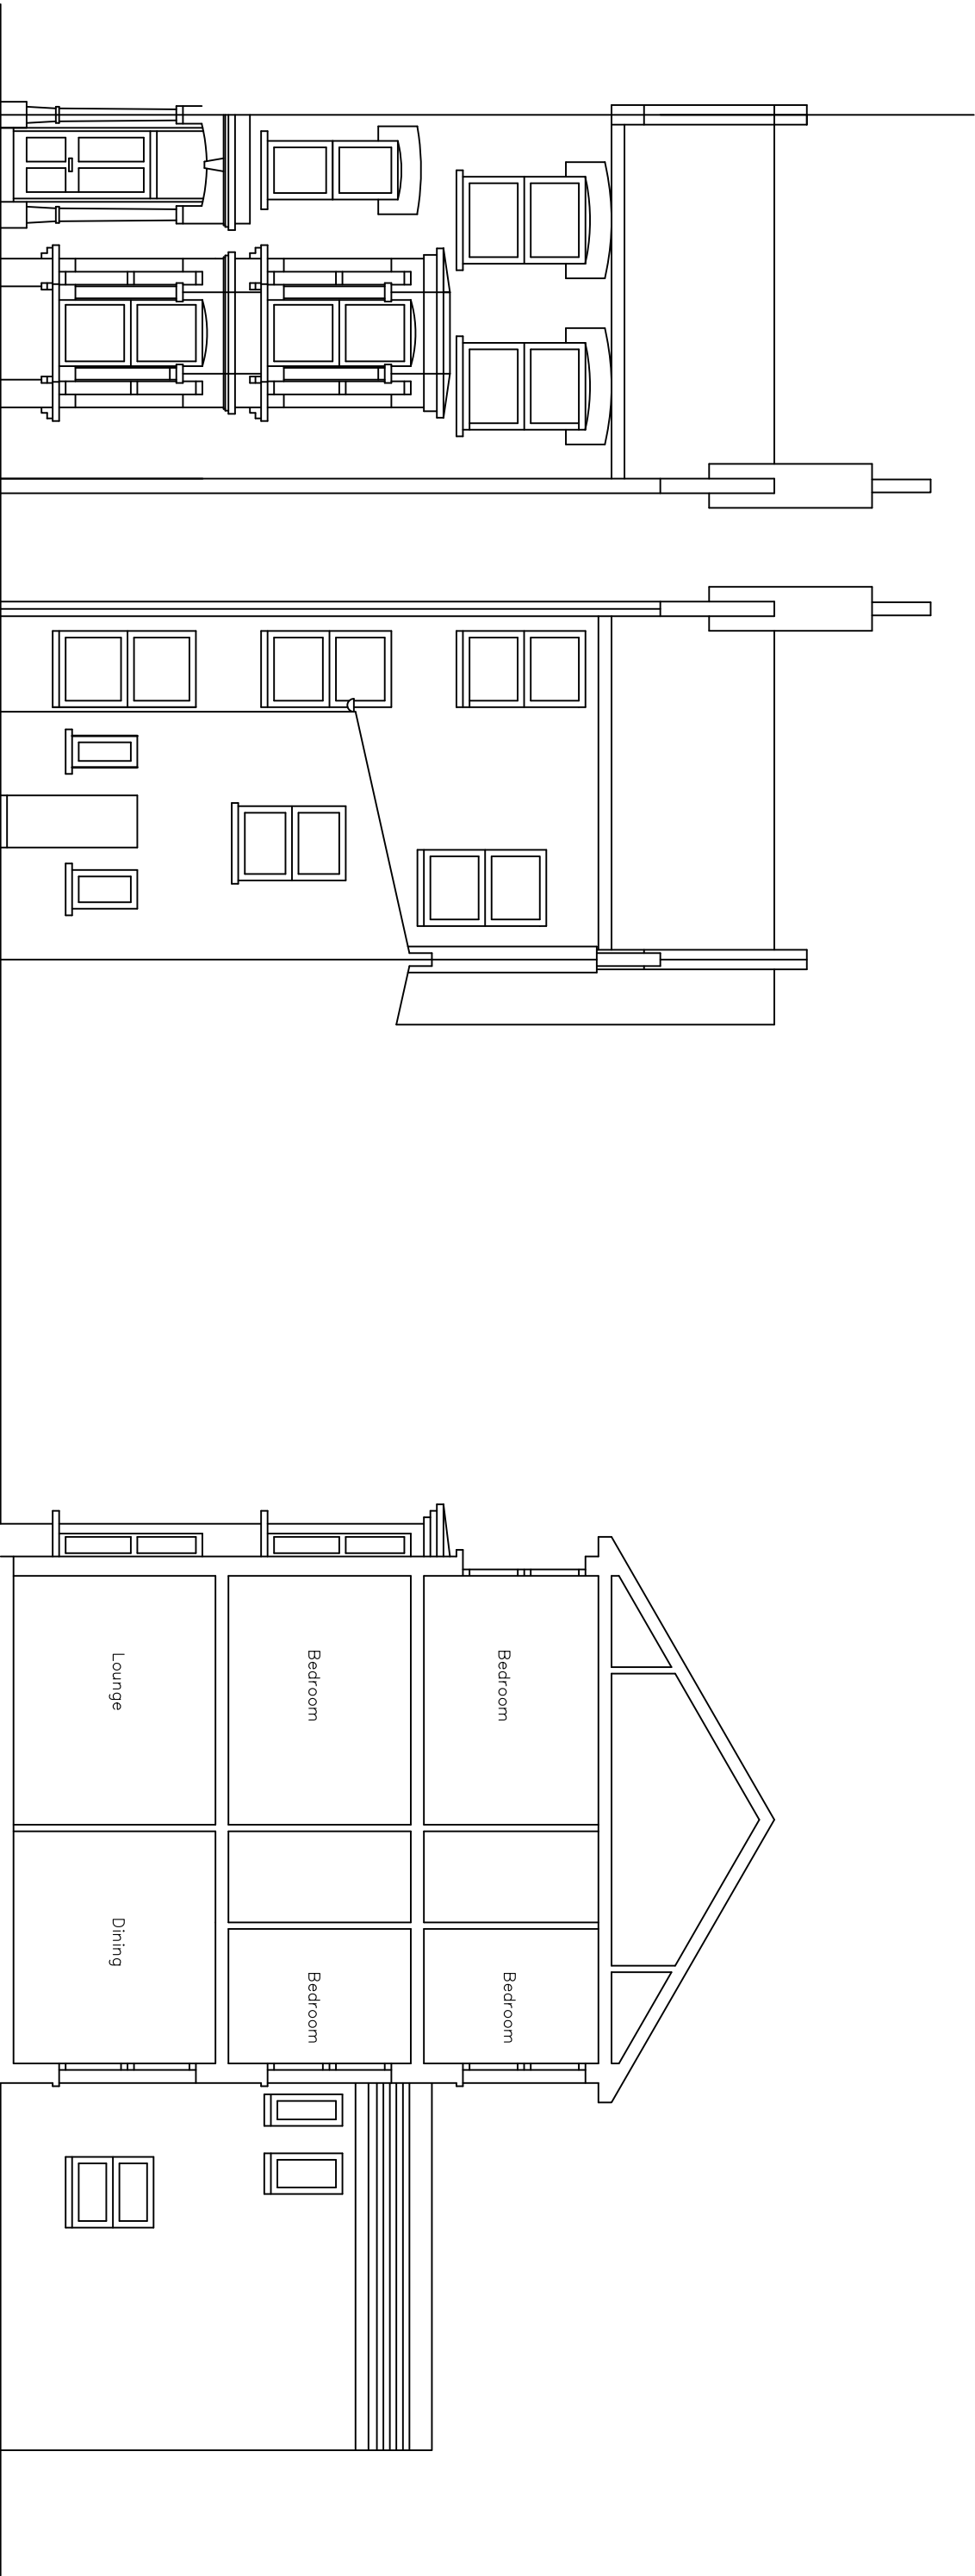

EXISTING FRONT ELEVATION

EXISTING REAR ELEVATION

EXISTING SECTION



Project: 285 High Road, London N15 4RR		Title: Existing Elevations		Scale: 1 : 100 @ A3	
Date: JULY 2022		Drawing No.: 03		Revision	