





Existing Rear Elevation




Proposed Rear Elevation

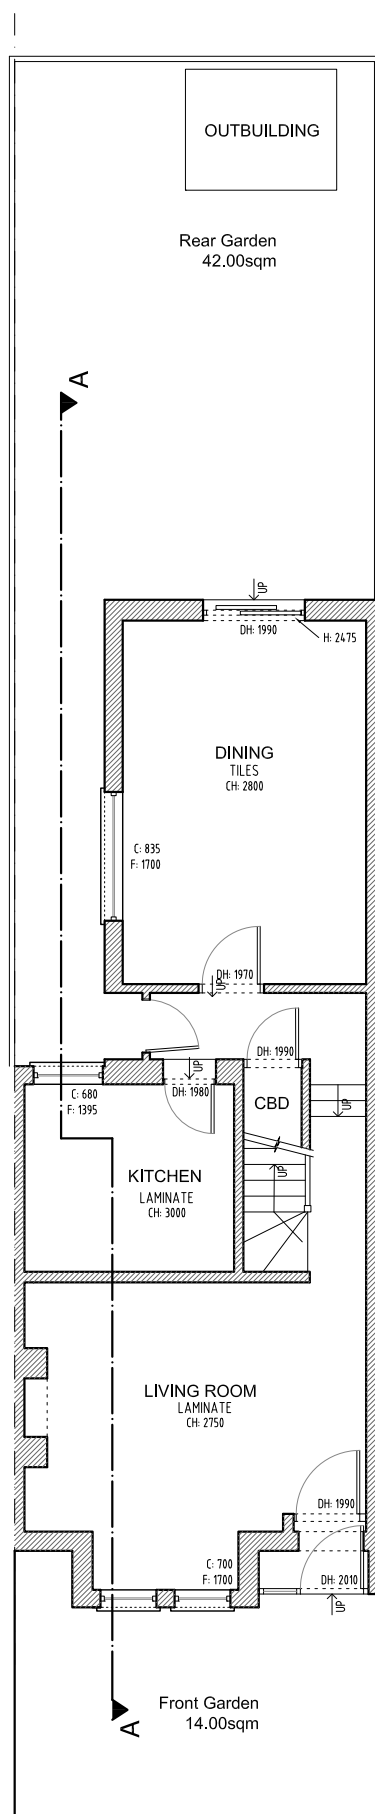

Existing Ground Floor

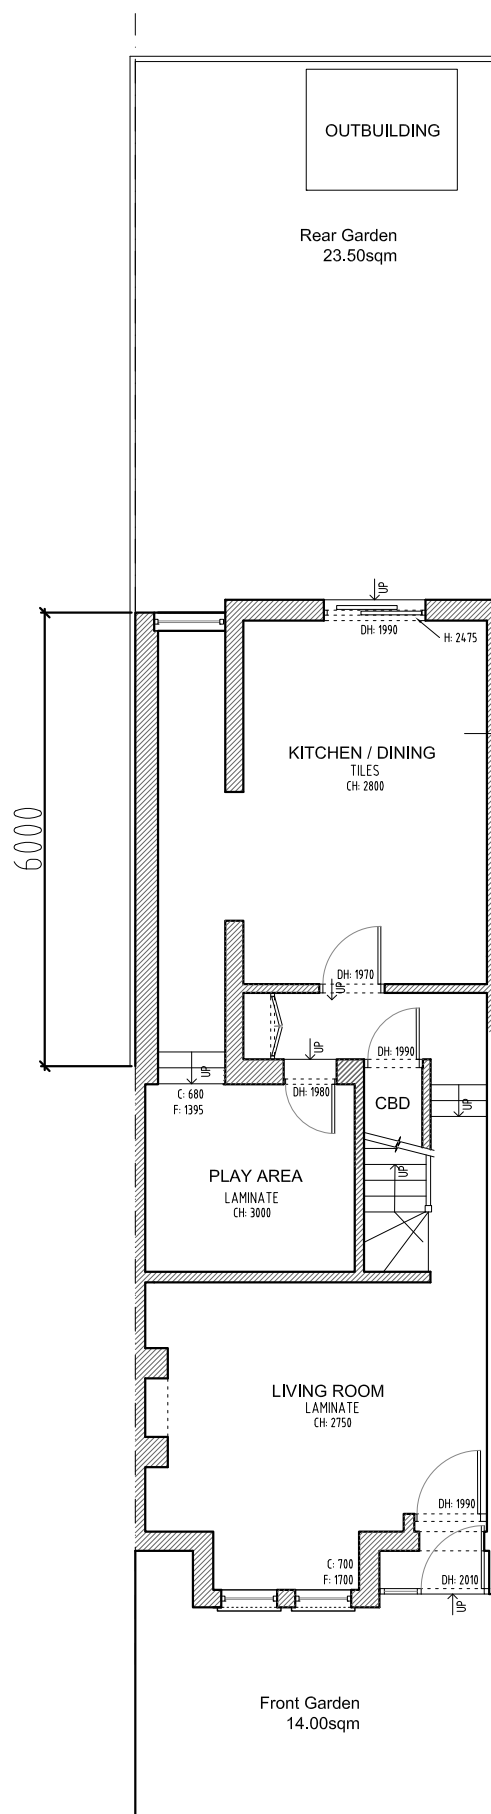

Proposed Ground Floor

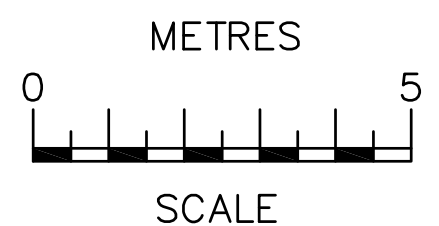

NOTES
The contractors are to check all the dimensions, levels, drain runs and general condition of the site before works commence.

All works are to be carried out in accordance with current Building Regulations, British Standards, Code of Practice and Local Authority Requirements.

Project:
**93 Fairview Road,
London N15 6TT**

Title: **EXISTING & PROPOSED
Plans**

Date: 23.12.22

Scale: 1:100 @ A3

Dwg. No. **FR.93.EX&PR.01**

Rev: **A**