




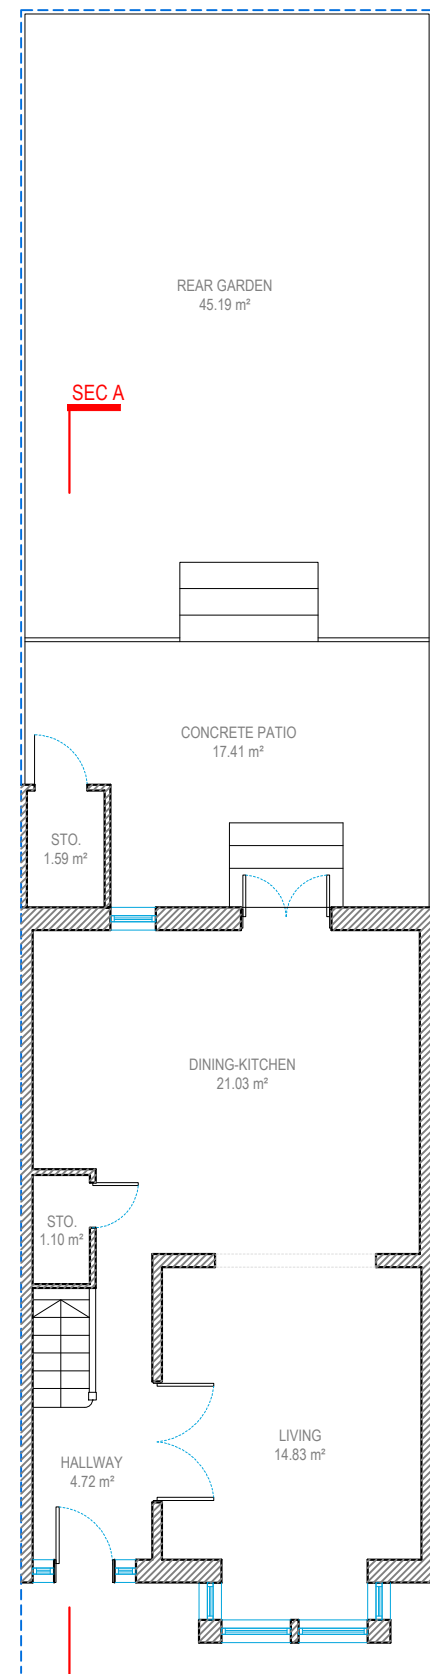


GROUND FLOOR

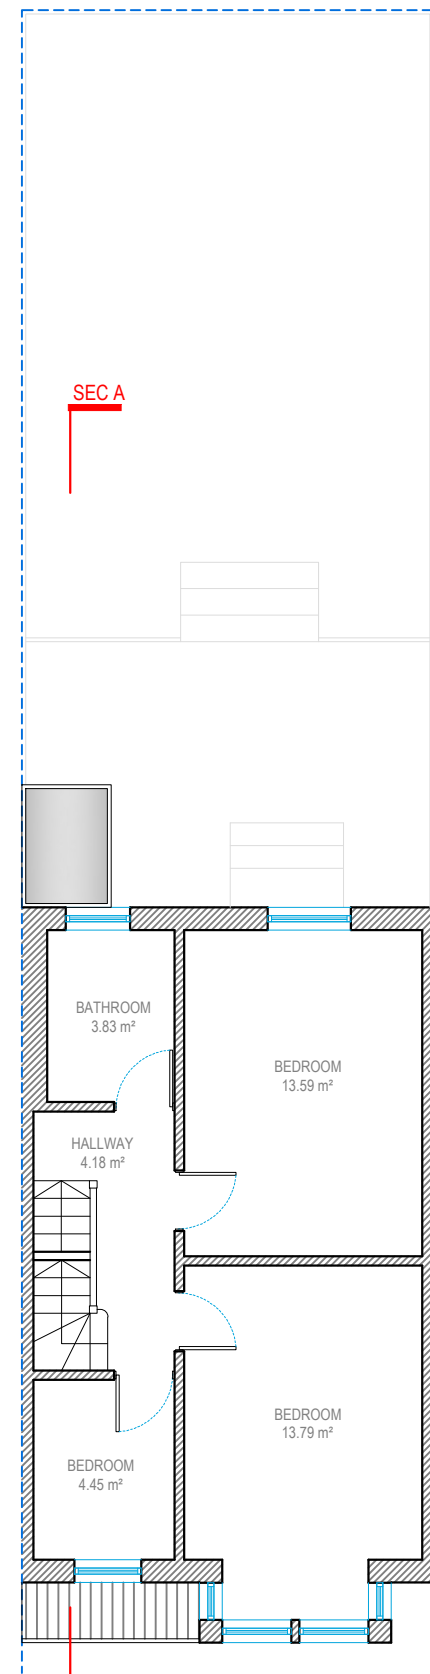

FIRST FLOOR

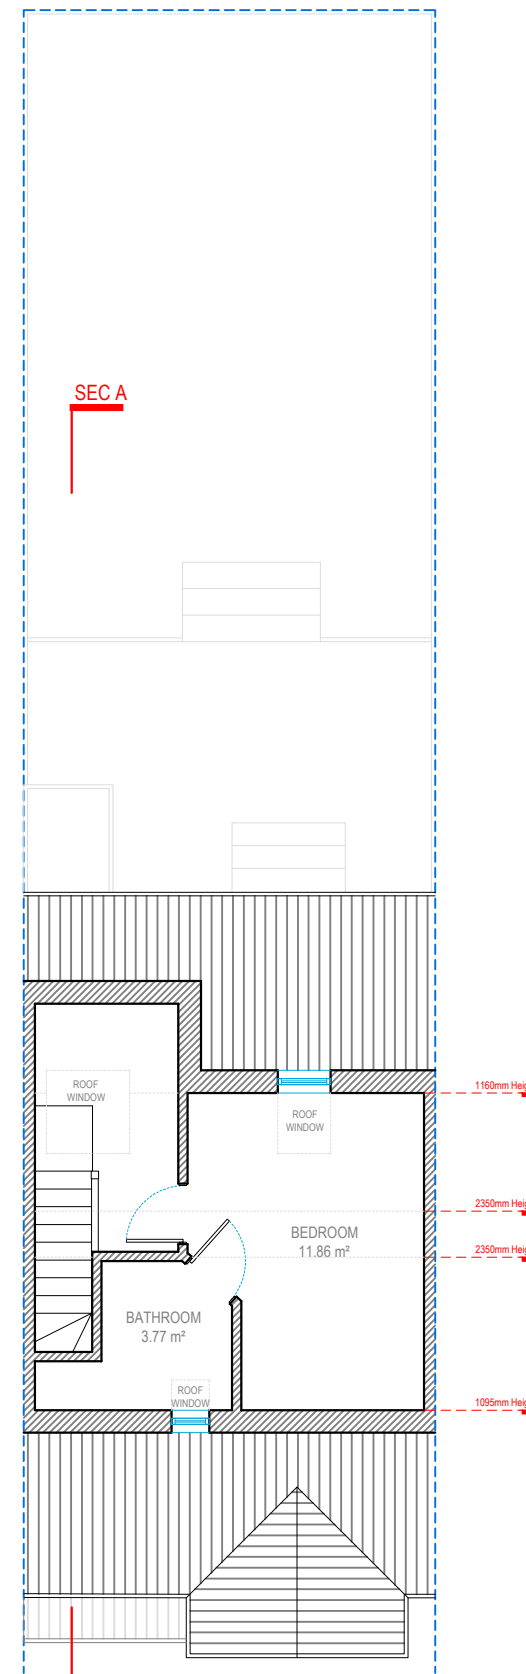

LOFT FLOOR

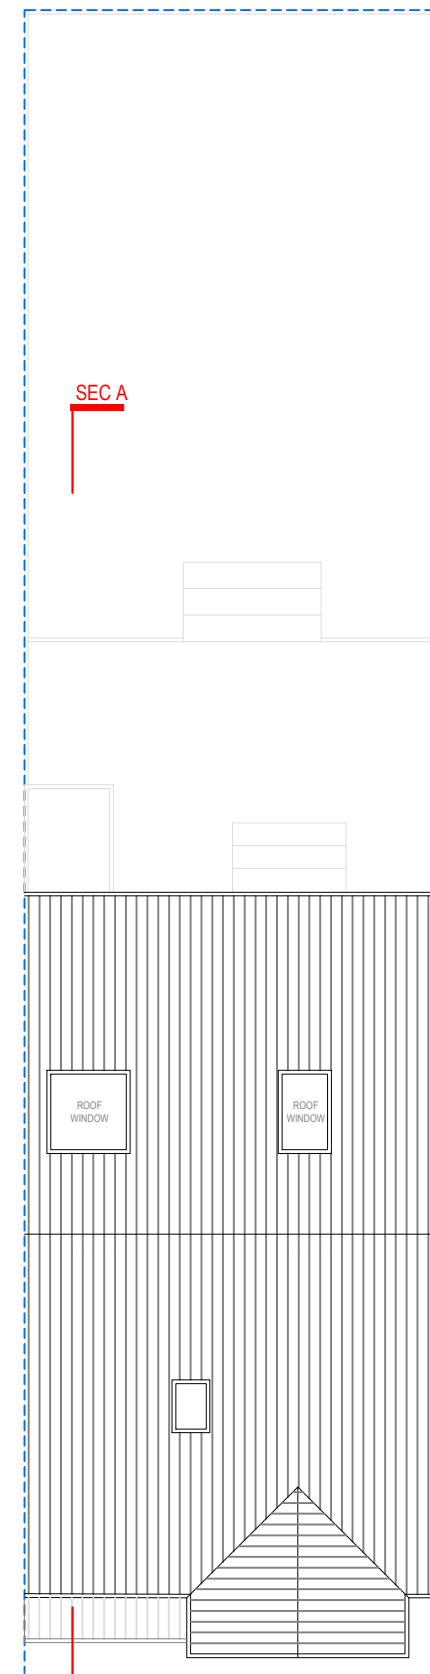


ROOF FLOOR



Redwoods

address. 4 Grosvenor Way - E5 9ND - London
tel. 020 3781 8008
mail. office@redwoodsprojects.co.uk
web. www.redwoodsprojects.co.uk

Any errors on Dimensions to be reported to the Architect prior to commencement of Works.
Dimensions and areas are based on survey information.
This drawing is copyright © Redwoods Projects.
All dimensions to be checked on site Prior work.

 


REFERENCE: 19 Norfolk Avenue, London
N15 6JX, UK
TITLE: EXISTING DRAWINGS
FLOOR PLANS

PROJECT No 1019 | DATE: 11-01-2023


NAME: **E 01**




FRONT ELEVATION

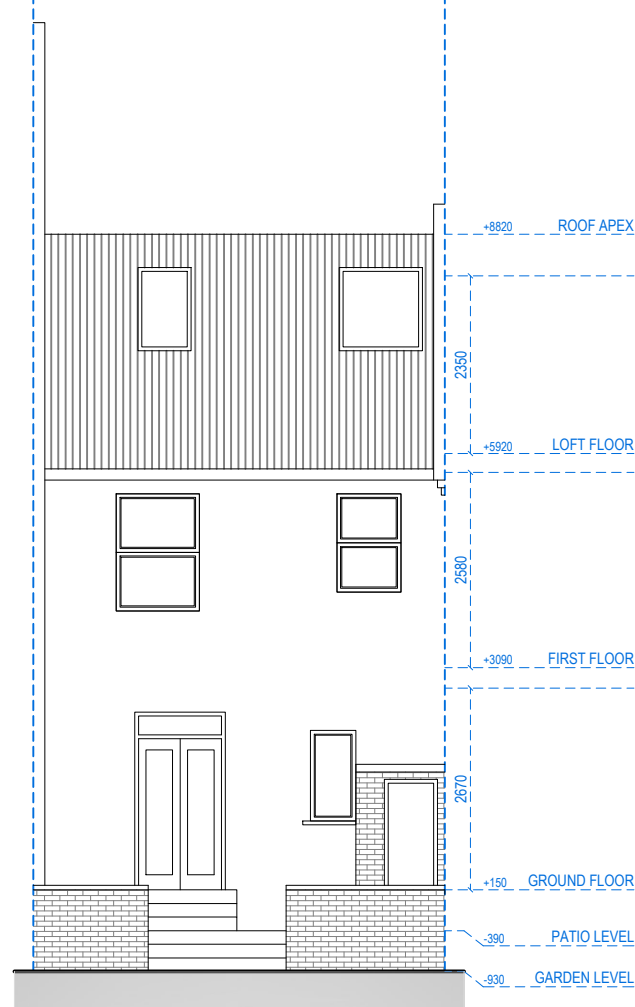

REAR ELEVATION

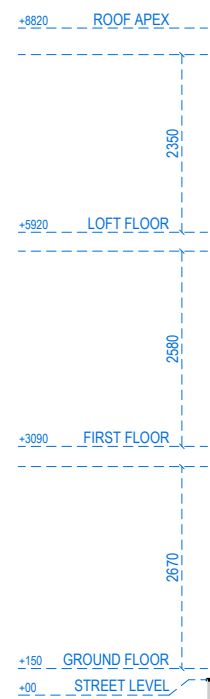

RIGHT SIDE ELEVATION

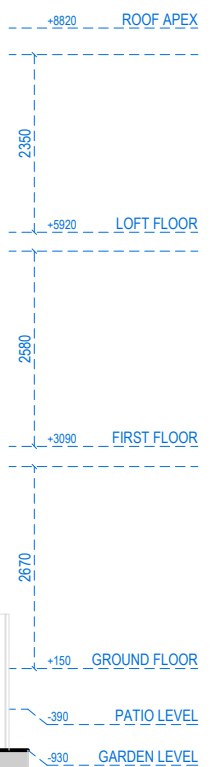

0 1 2 5m scale 1:100 @A3

Redwoods

address. 4 Grosvenor Way - E5 9ND - London
tel. 020 3781 8008
mail. office@redwoodsprojects.co.uk
web. www.redwoodsprojects.co.uk


Any errors on Dimensions to be reported to the Architect prior to commencement of Works.
Dimensions and areas are based on survey information.
This drawing is copyright © Redwoods Projects.
All dimensions to be checked on site Prior work.



REFERENCE: 19 Norfolk Avenue, London
N15 6JX, UK
TITLE: EXISTING DRAWINGS
ELEVATIONS

PROJECT No 1019 | DATE: 11-01-2023

NAME: **E 02**

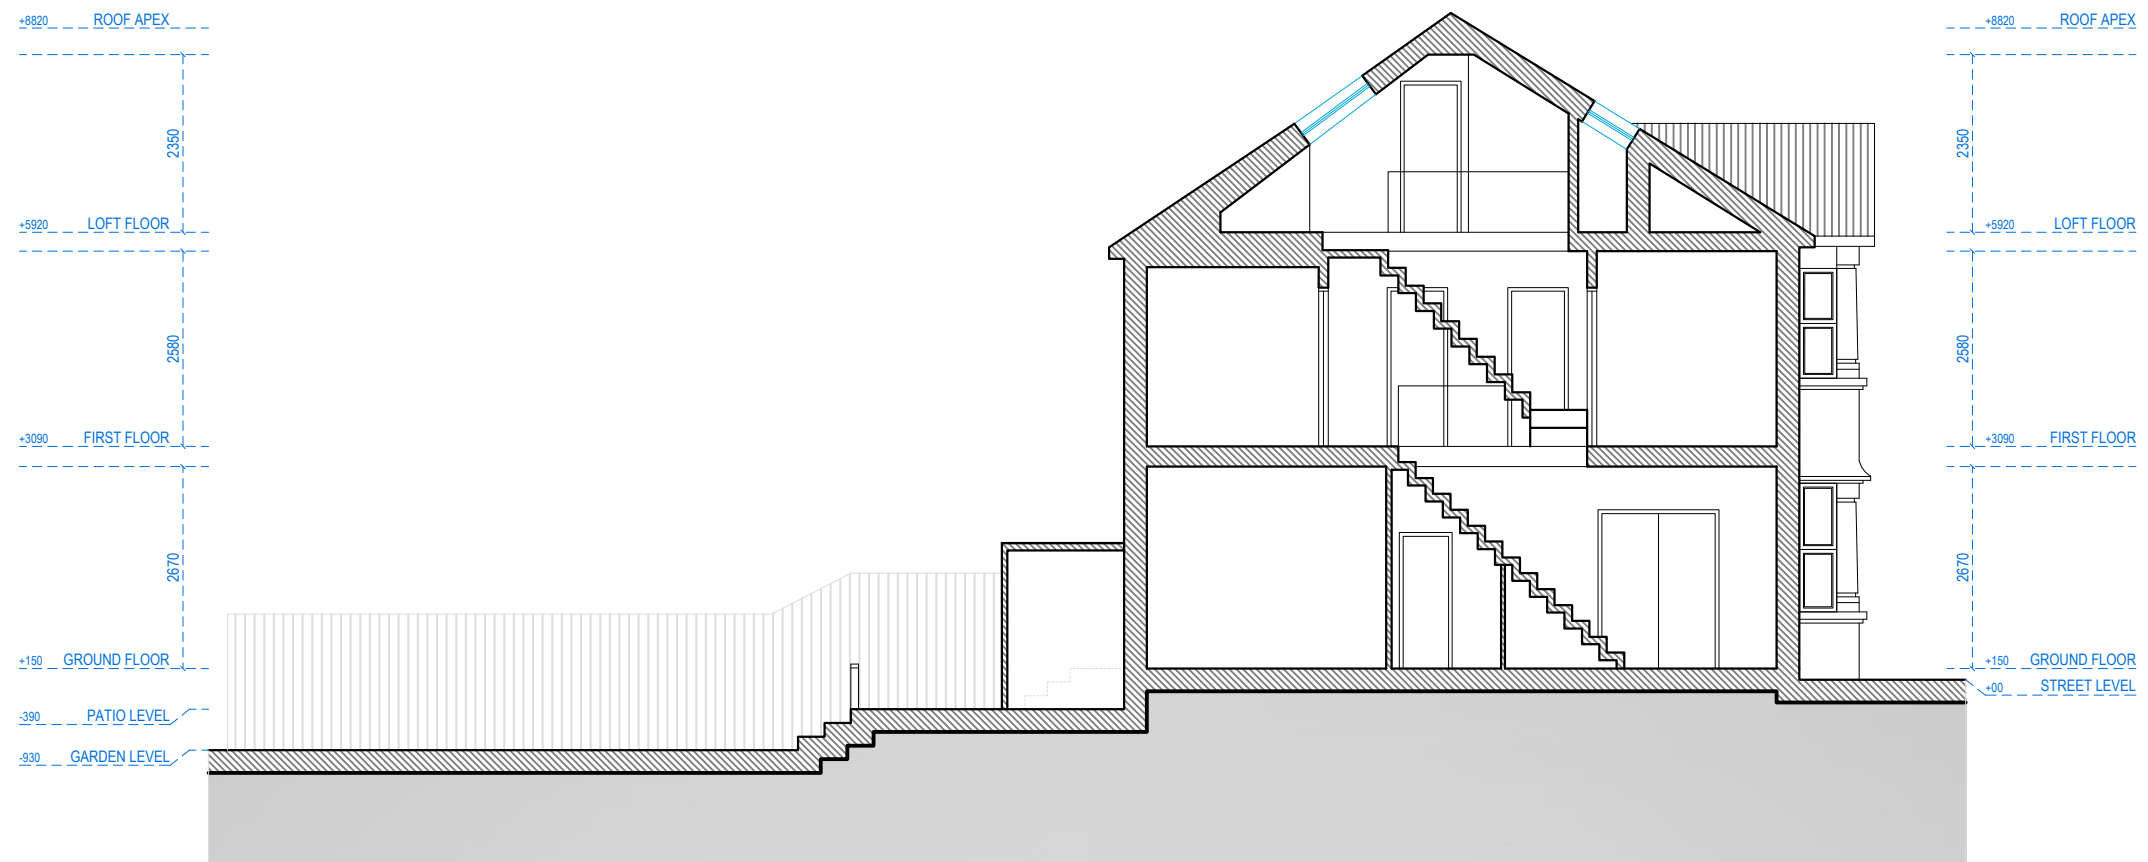


SECTION A.A

0 1 2 5m scale 1:100 @A3

Redwoods

address. 4 Grosvenor Way - E5 9ND - London
tel. 020 3781 8008
mail. office@redwoodsprojects.co.uk
web. www.redwoodsprojects.co.uk


Any errors on Dimensions to be reported to the Architect prior to commencement of Works.
Dimensions and areas are based on survey information.
This drawing is copyright © Redwoods Projects.
All dimensions to be checked on site Prior work.

 


REFERENCE: 19 Norfolk Avenue, London
N15 6JX, UK
TITLE: EXISTING DRAWINGS
SECTION

PROJECT No 1019 | DATE: 11-01-2023


NAME: **E 03**

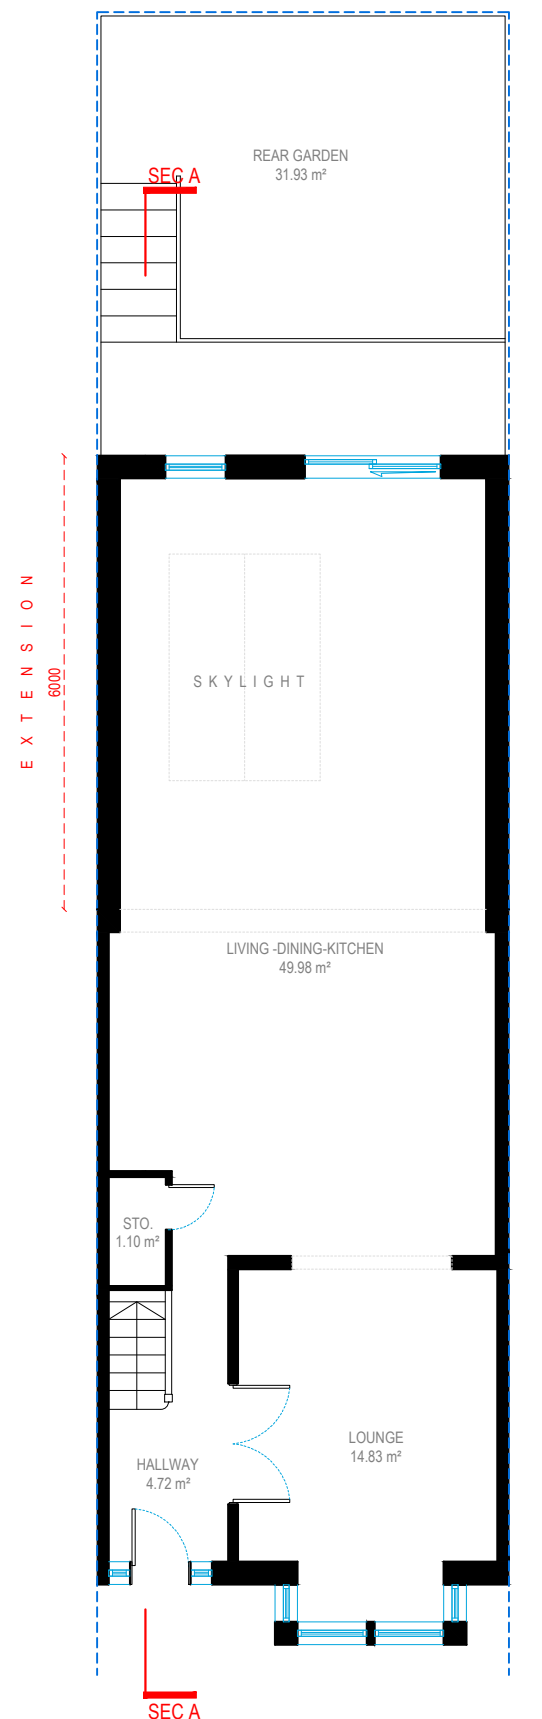


GROUND FLOOR

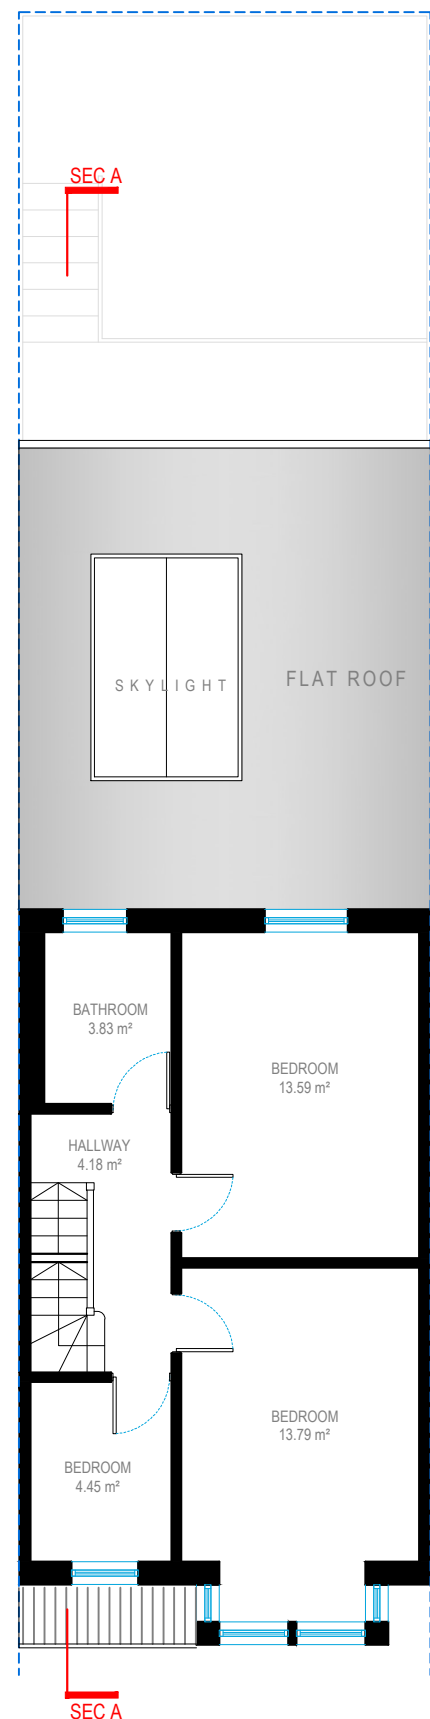

FIRST FLOOR

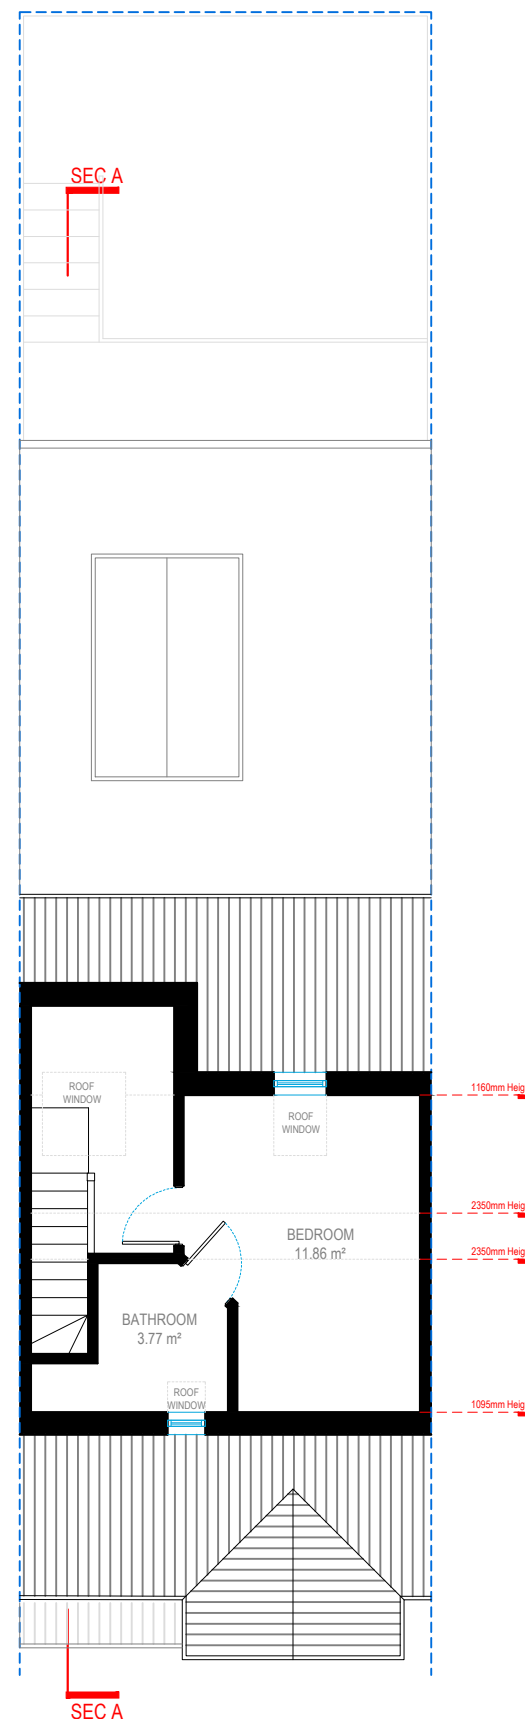

LOFT FLOOR

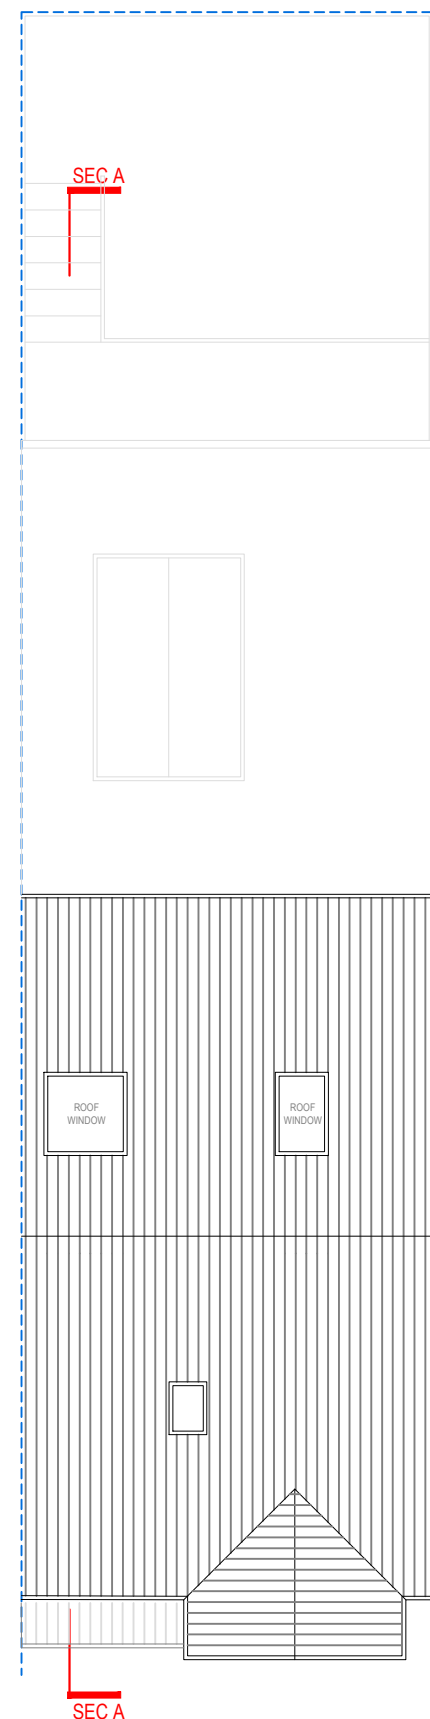

ROOF FLOOR



Redwoods

address. 4 Grosvenor Way - E5 9ND - London
tel. 020 3781 8008
mail. office@redwoodsprojects.co.uk
web. www.redwoodsprojects.co.uk


Any errors on Dimensions to be reported to the Architect prior to commencement of Works.
Dimensions and areas are based on survey information.
This drawing is copyright © Redwoods Projects.
All dimensions to be checked on site Prior work.

REFERENCE: 19 Norfolk Avenue, London
N15 6JX, UK


TITLE: EXISTING DRAWINGS
FLOOR PLANS

PROJECT No 1019 | DATE: 11-01-2023



NAME: **P 01**

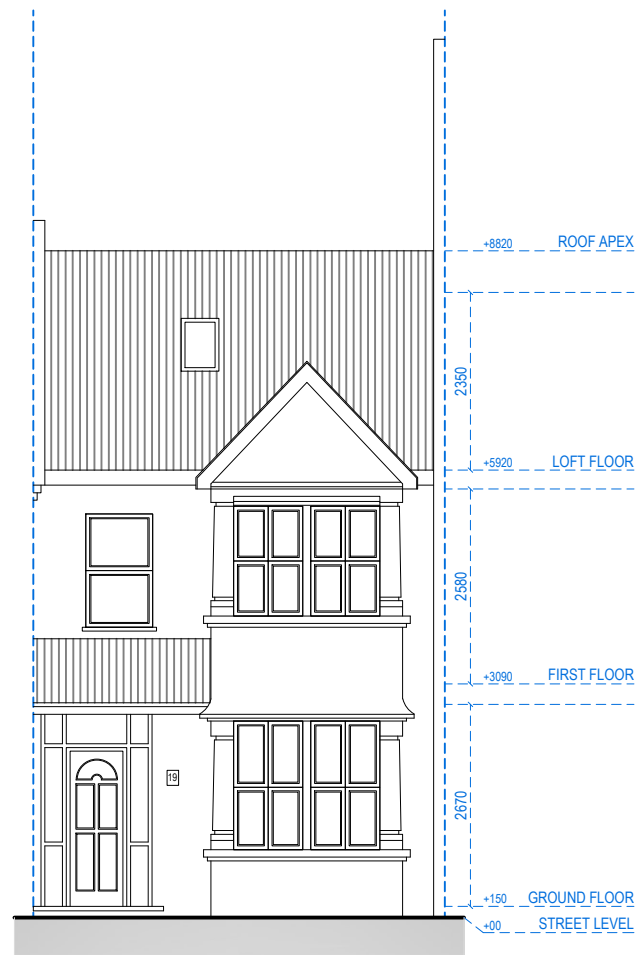

FRONT ELEVATION

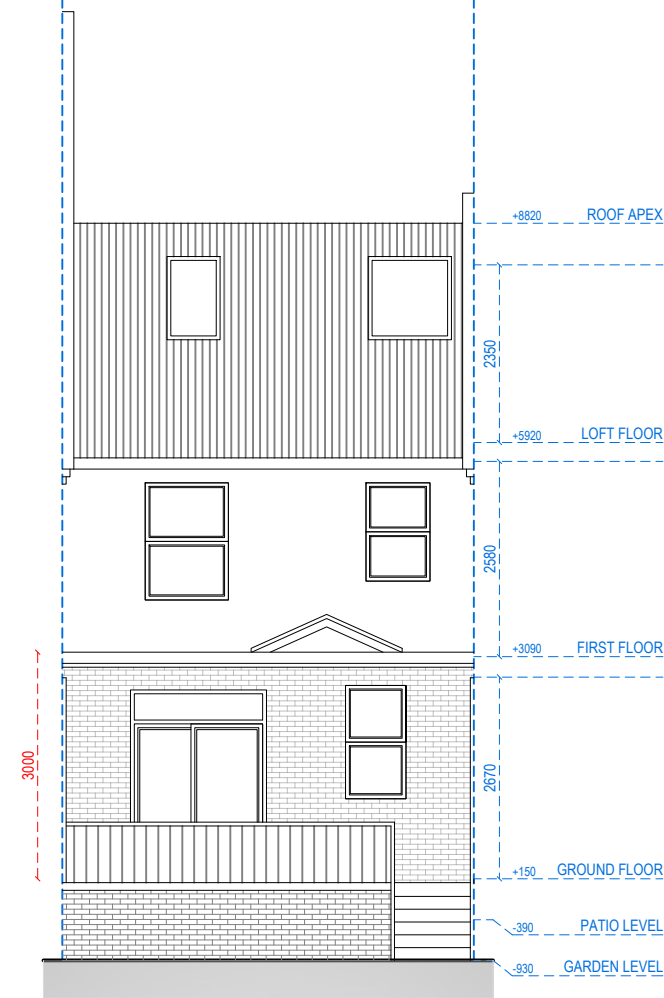

REAR ELEVATION

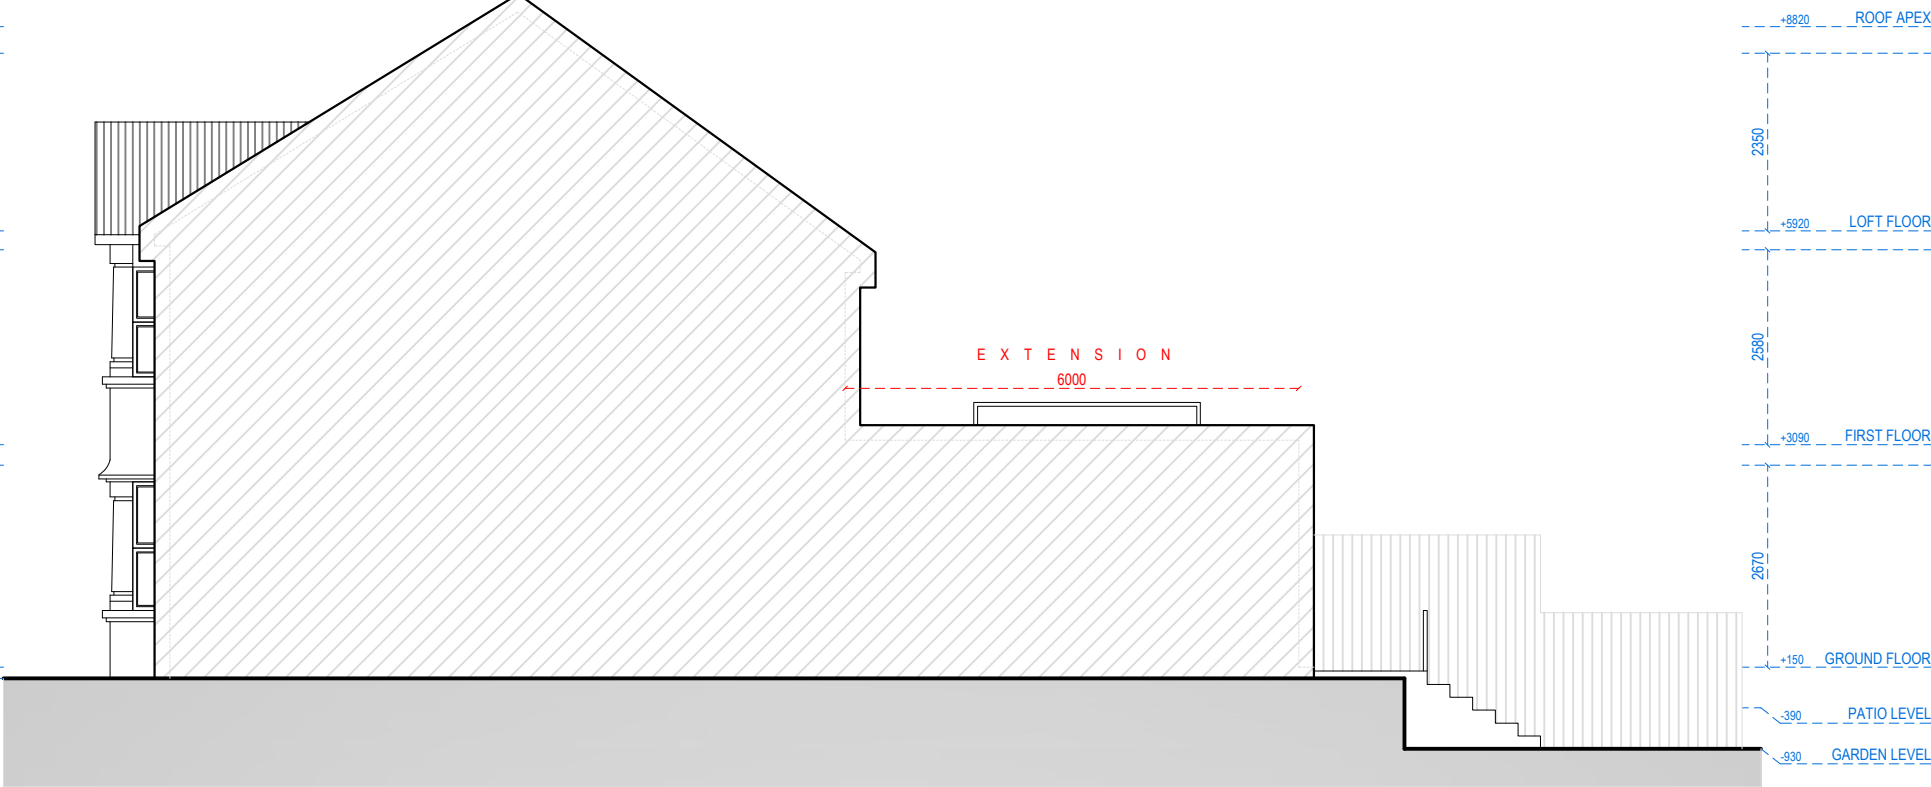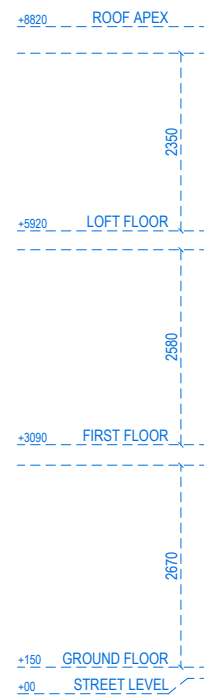


RIGHT SIDE ELEVATION




address. 4 Grosvenor Way - E5 9ND - London
tel. 020 3781 8008
mail. office@redwoodsprojects.co.uk
web. www.redwoodsprojects.co.uk

Any errors on Dimensions to be reported to the Architect prior to commencement of Works.
Dimensions and areas are based on survey information.
This drawing is copyright © Redwoods Projects.
All dimensions to be checked on site Prior work.

 

REFERENCE: 19 Norfolk Avenue, London
N15 6JX, UK
TITLE: PROPOSED DRAWINGS
ELEVATIONS
PROJECT No 1019 | DATE: 11-01-2023
NAME: P 02

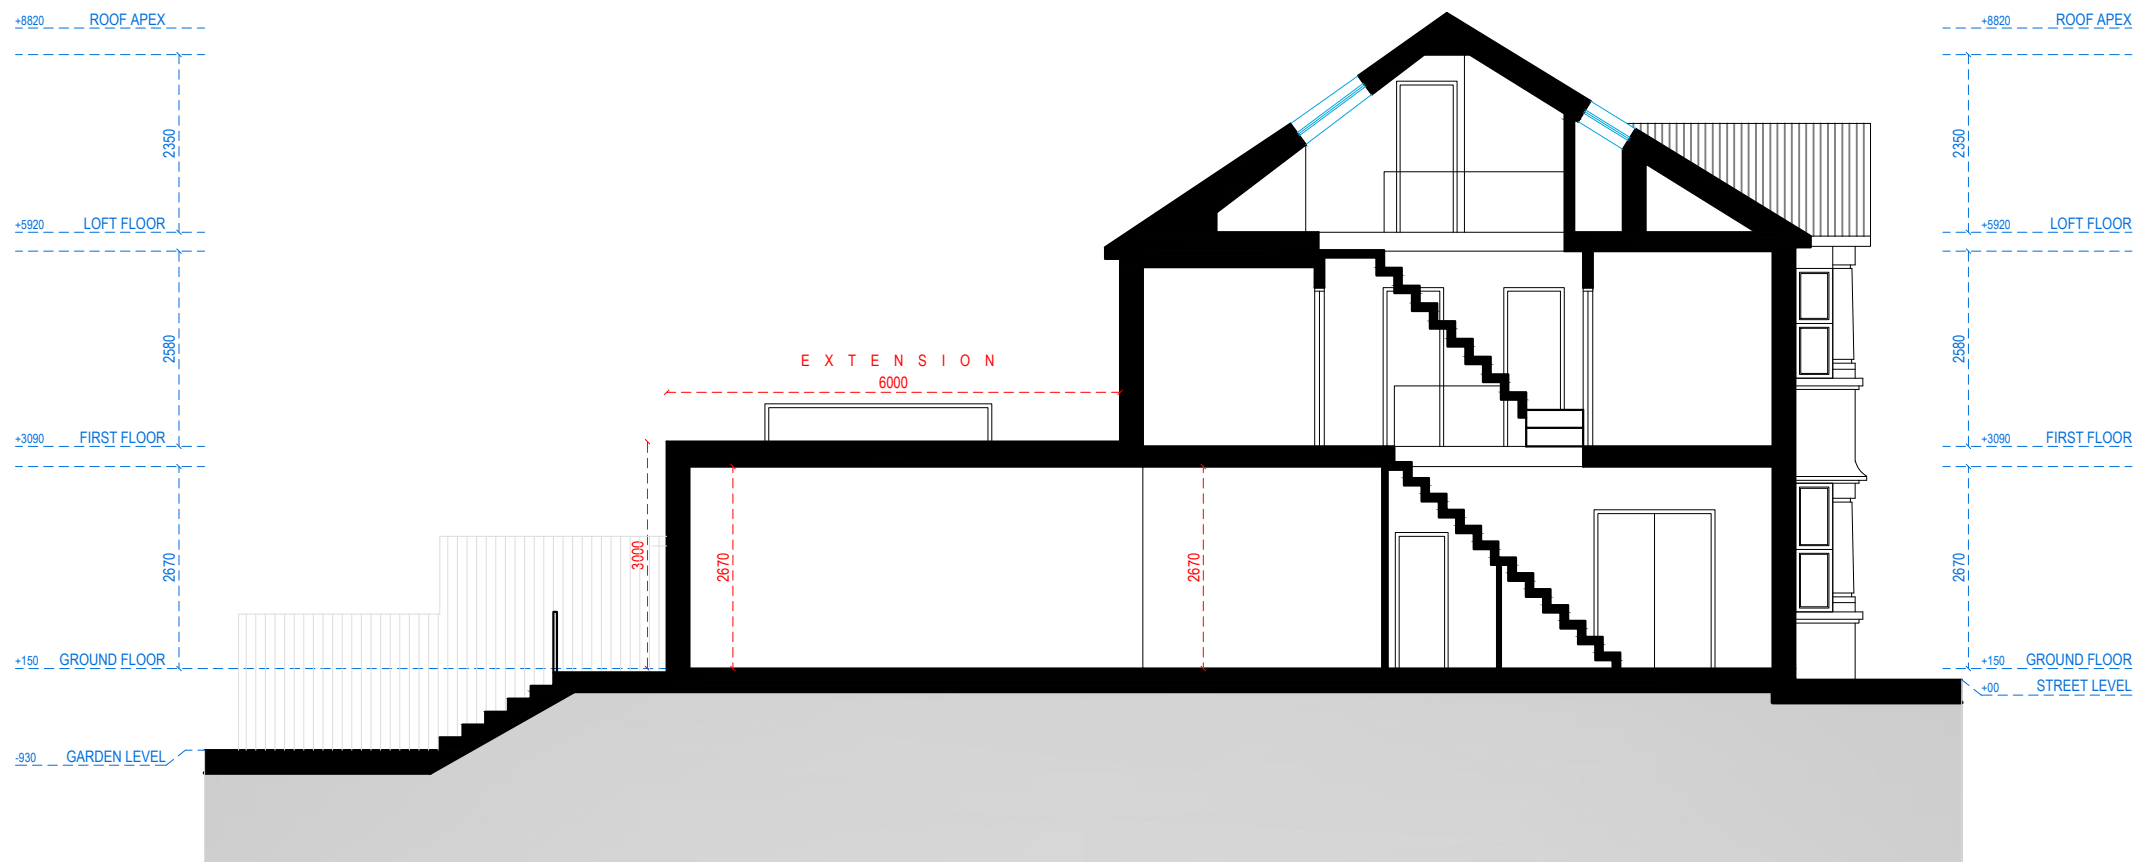

SECTION A.A

0 1 2 5m scale 1:100 @A3

Redwoods

address. 4 Grosvenor Way - E5 9ND - London
tel. 020 3781 8008
mail. office@redwoodsprojects.co.uk
web. www.redwoodsprojects.co.uk

Any errors on Dimensions to be reported to the
Architect prior to commencement of Works.
Dimensions and areas are based on survey information.
This drawing is copyright © Redwoods Projects.
All dimensions to be checked on site Prior work.

REFERENCE: 19 Norfolk Avenue, London
N15 6JX, UK
TITLE: PROPOSED DRAWINGS
SECTION

PROJECT No 1019 | DATE: 11-01-2023

NAME: **P 03**