




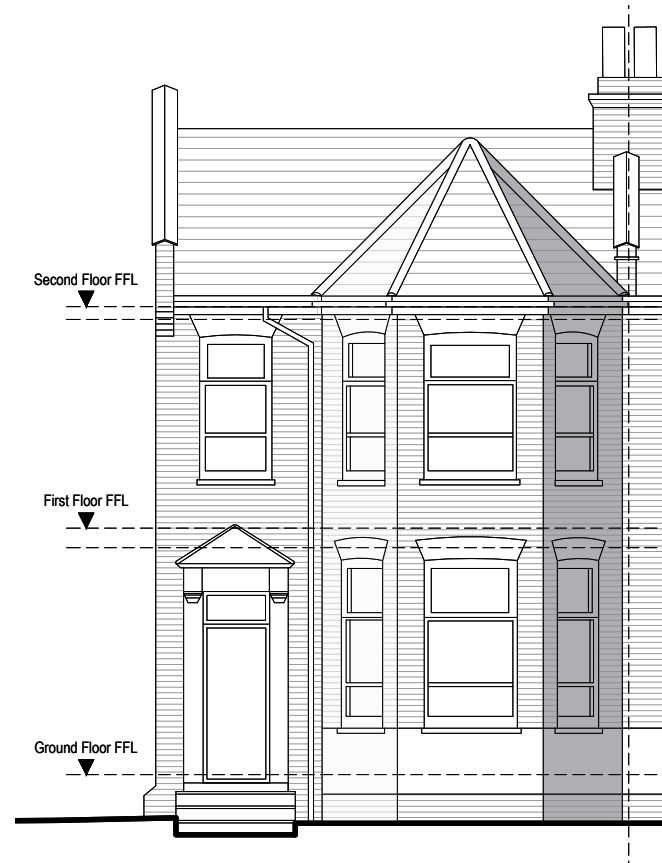


Front Elevation

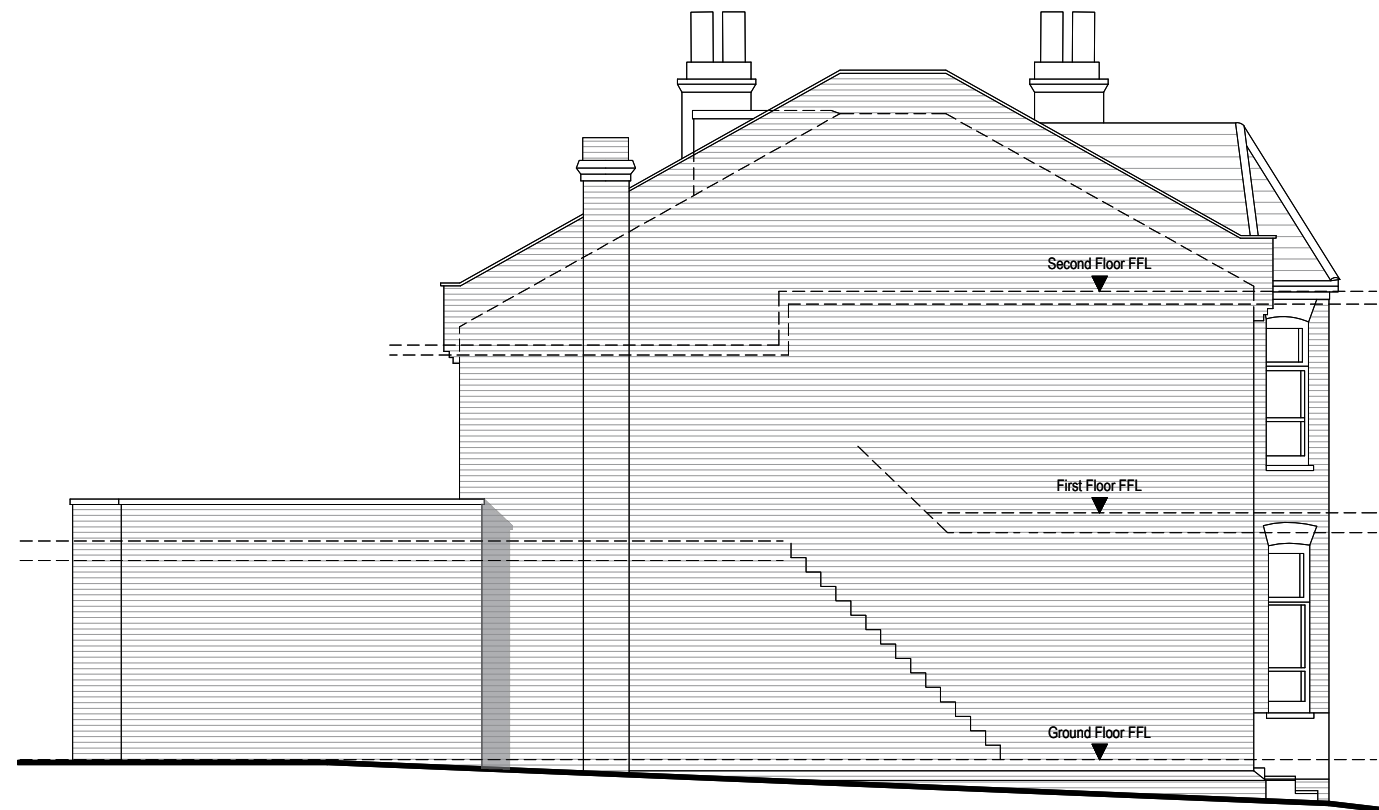

Southern Side Elevation

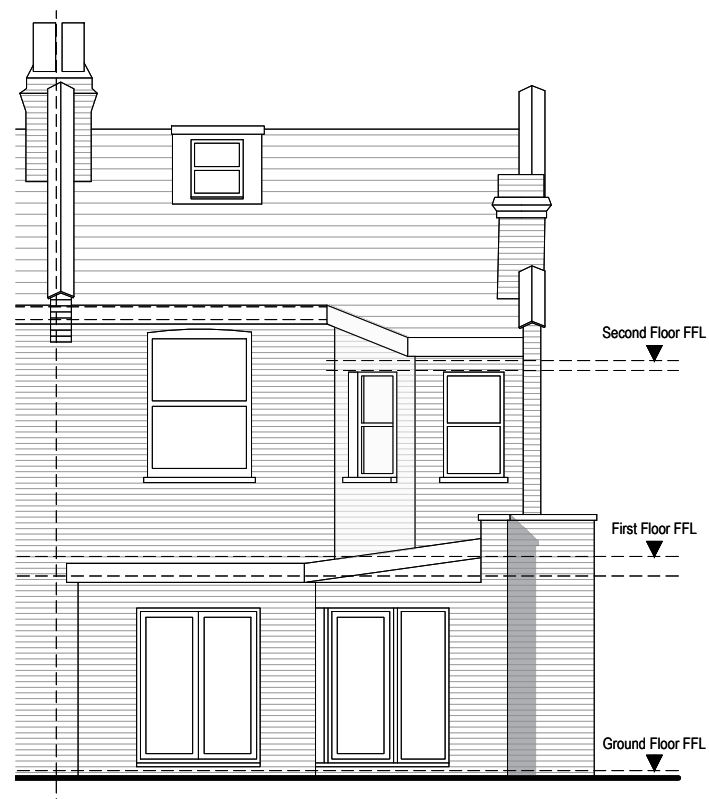

Rear Elevation

 

85 Wightman Road, London N4 1RJ		Job No. 22_102	Rev. A
Existing Elevations		Dwg No. AL(0)02	
Date 17/11/2022	Drawn	Scale 1:100 @ A3	

C² Architects · Town planners
Environmental & Urban design

Unit 1A, Compass Business Park,
Pacific Road, Cardiff. CF24 5HL

www.c-jarchitects.co.uk
tel: 029 20452100