



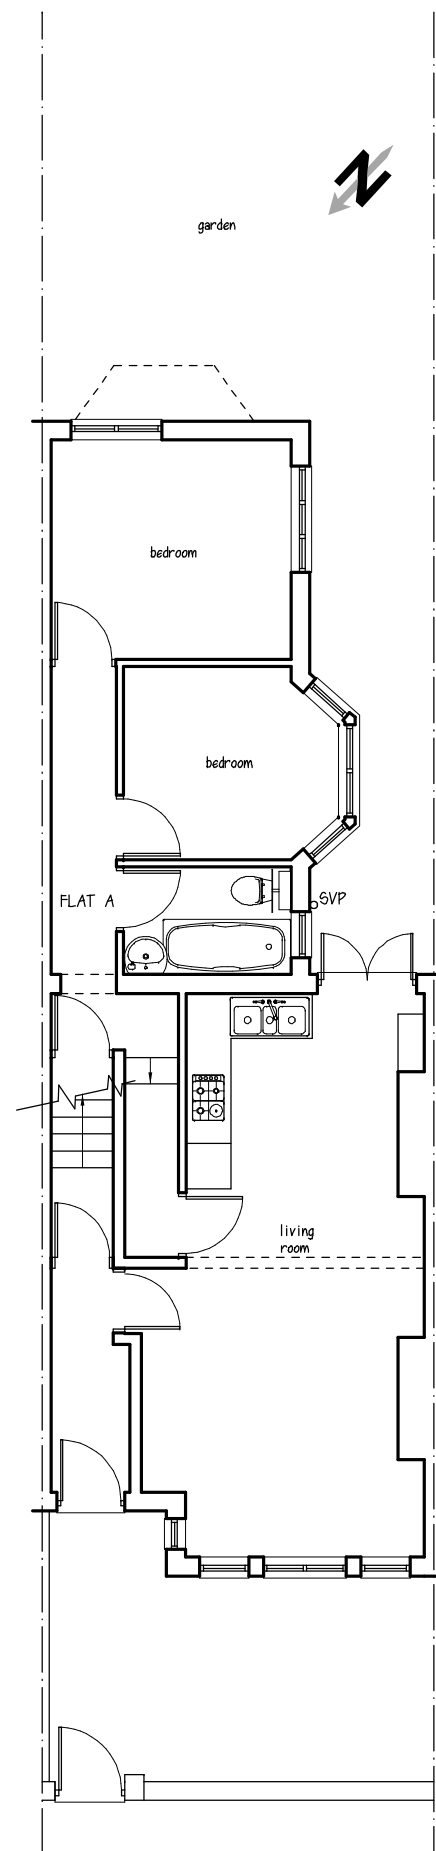


GROUND FLOOR PLAN

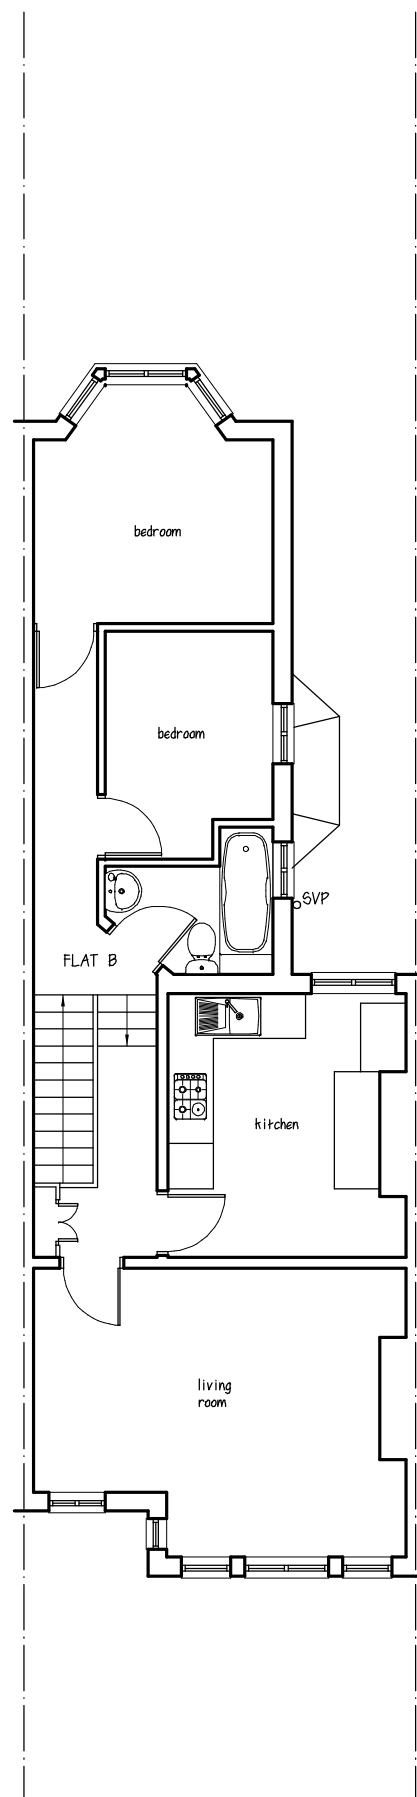



FIRST FLOOR PLAN



SECTION A-A

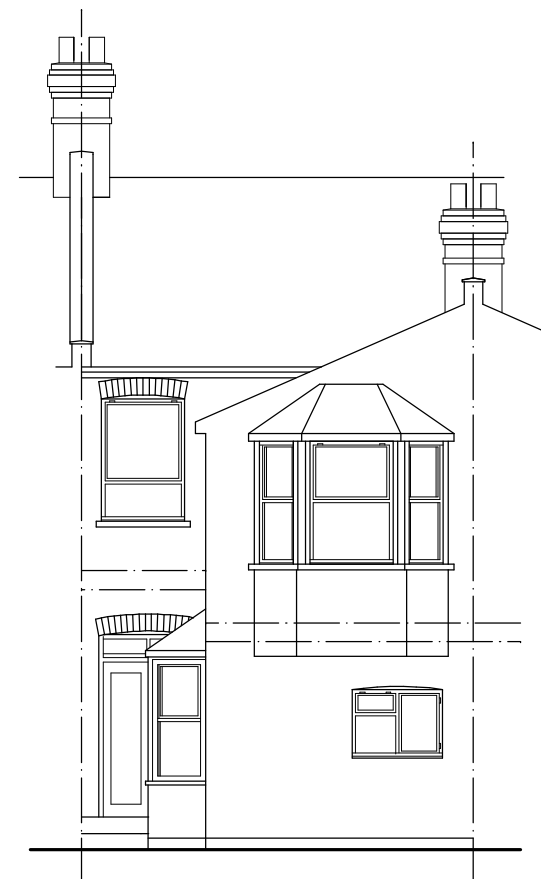

REAR ELEVATION

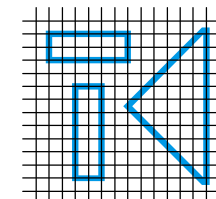 

TERENCE M. G. KEARNEY Bsc. (Hons) Dip. Arch
 REGISTERED ARCHITECT
 217 MORTLAKE ROAD, RICHMOND, SURREY, TW9 4EW
 TEL: (0208) 392 2300 FAX: (0207) 183 7077
 EMAIL: terencekearney@hotmail.com

FLAT A, 17 FROME ROAD, LONDON N22 6BP
PROPOSED REAR EXTENSION & ALTERATIONS
EXISTING LAYOUT

Scale: 1: 100 @ A3 Drg No. 2022/2/PL1 Feb 2022