



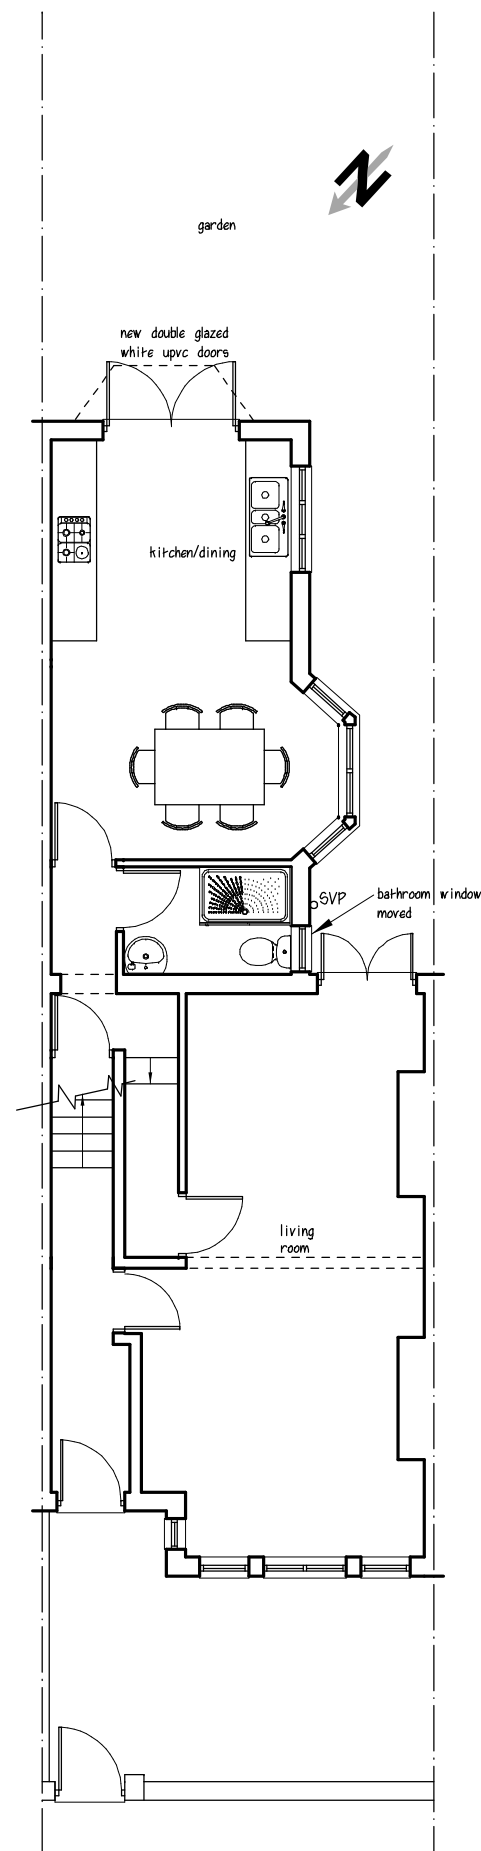


GROUND FLOOR PLAN

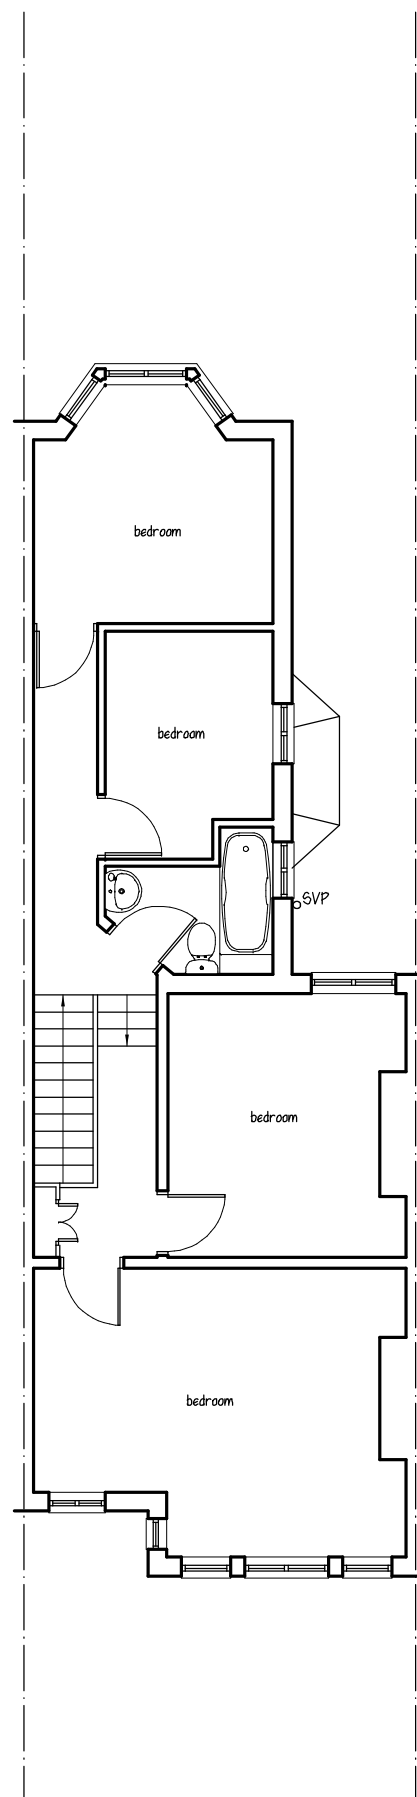



FIRST FLOOR PLAN



SECTION A-A

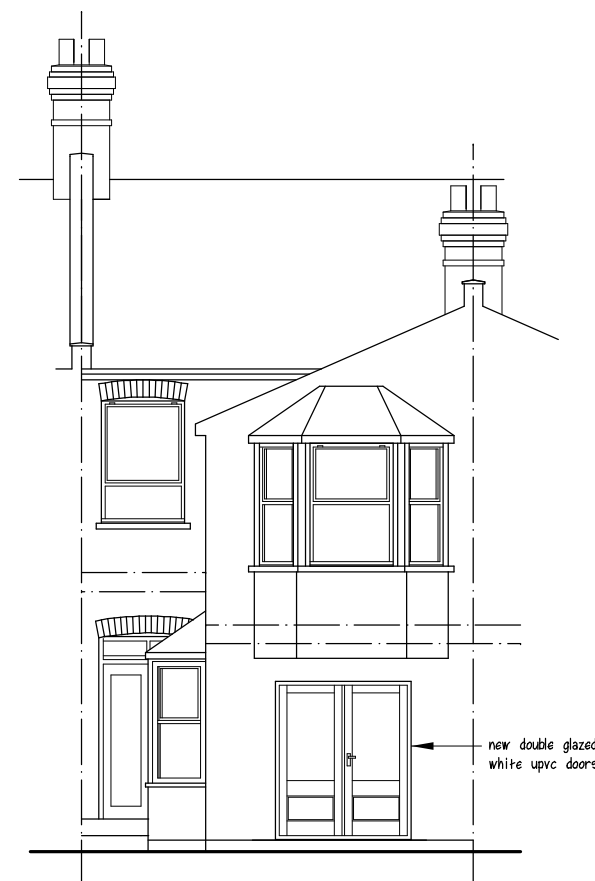

REAR ELEVATION

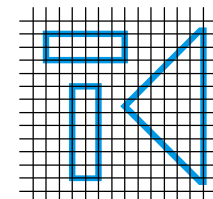 

17 FROME ROAD, LONDON N22 6BP

PROPOSED REVERSION TO SINGLE DWELLING

PROPOSED LAYOUT

Scale: 1: 100 @ A3 Drg No. 2022/2/PL3 Feb 2023

TERENCE M. G. KEARNEY Bsc. (Hons) Dip. Arch
REGISTERED ARCHITECT
217 MORTLAKE ROAD, RICHMOND, SURREY, TW9 4EW
TEL: (0208) 392 2300 FAX: (0207) 183 7077
EMAIL: terencekearney@hotmail.com