



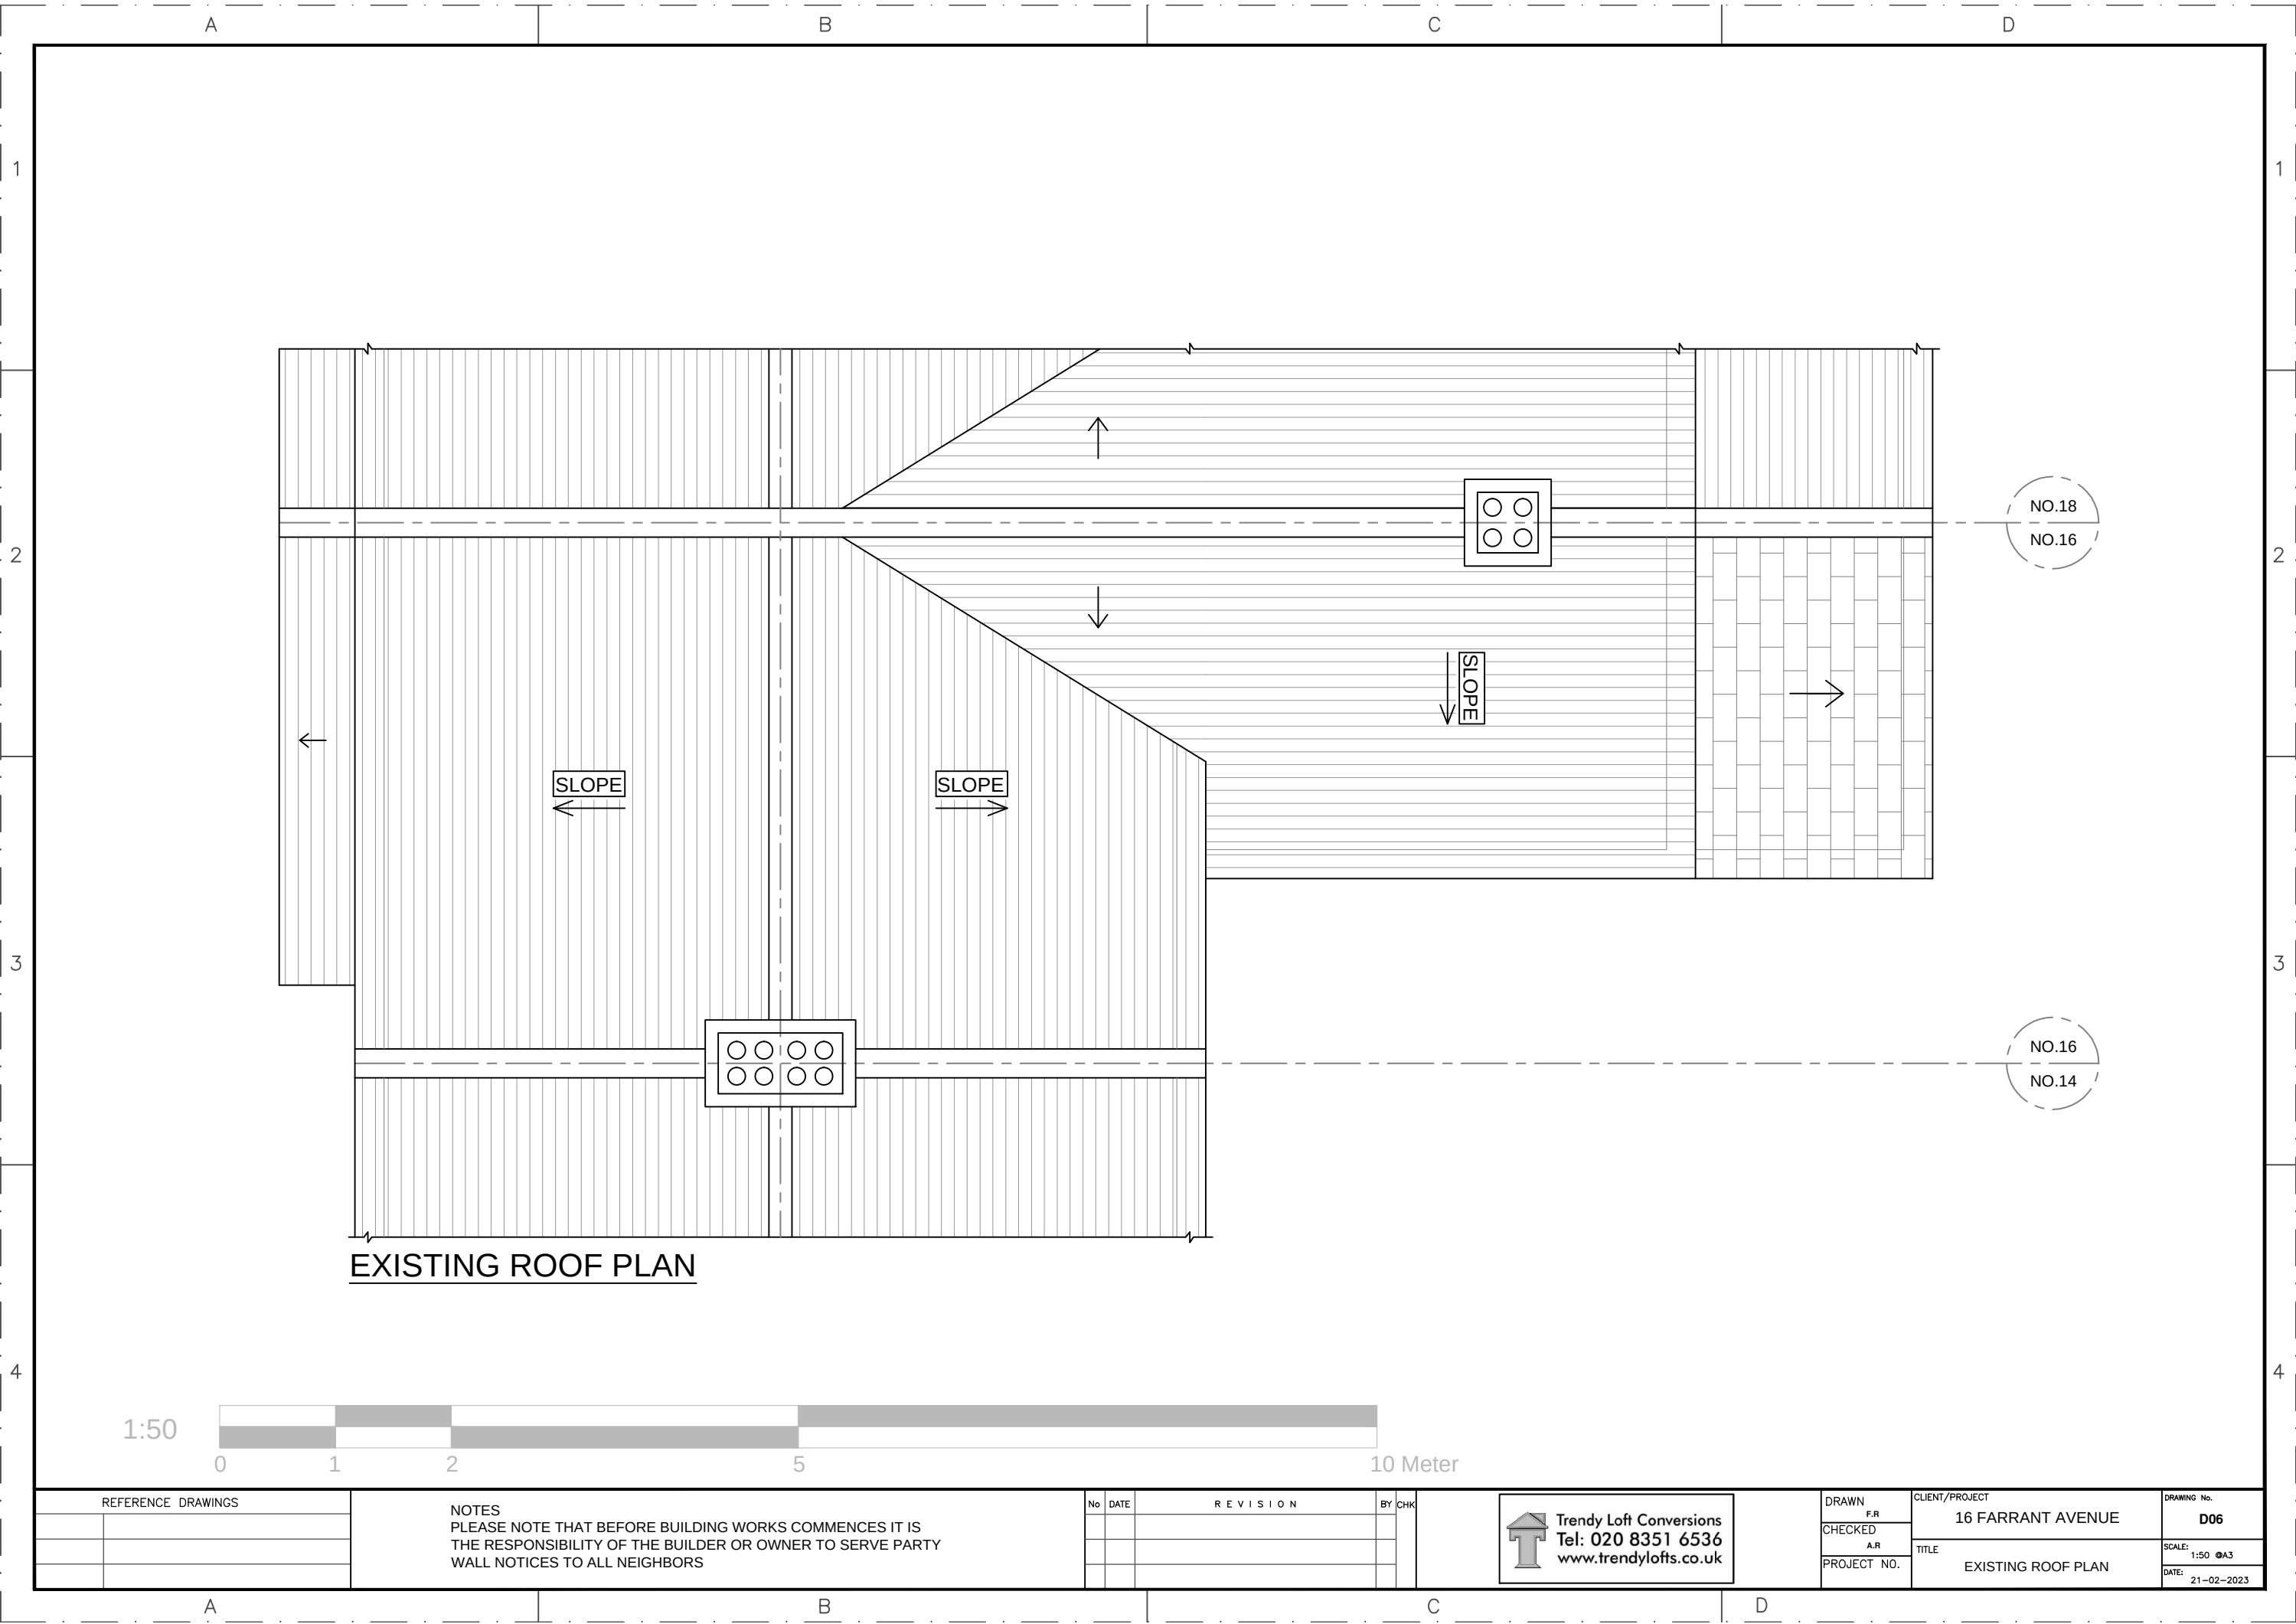

EXISTING ROOF PLAN

 

REFERENCE DRAWINGS		NOTES PLEASE NOTE THAT BEFORE BUILDING WORKS COMMENCES IT IS THE RESPONSIBILITY OF THE BUILDER OR OWNER TO SERVE PARTY WALL NOTICES TO ALL NEIGHBORS	No	DATE	REVISION	BY	CHK	 Trendy Loft Conversions Tel: 020 8351 6536 www.trendylofts.co.uk	DRAWN F.R.	CLIENT/PROJECT 16 FARRANT AVENUE	DRAWING No. D06
									CHECKED A.R.		
									PROJECT NO.	TITLE EXISTING ROOF PLAN	SCALE: 1:50 @A3
											DATE: 21-02-2023