

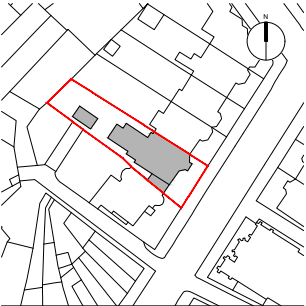


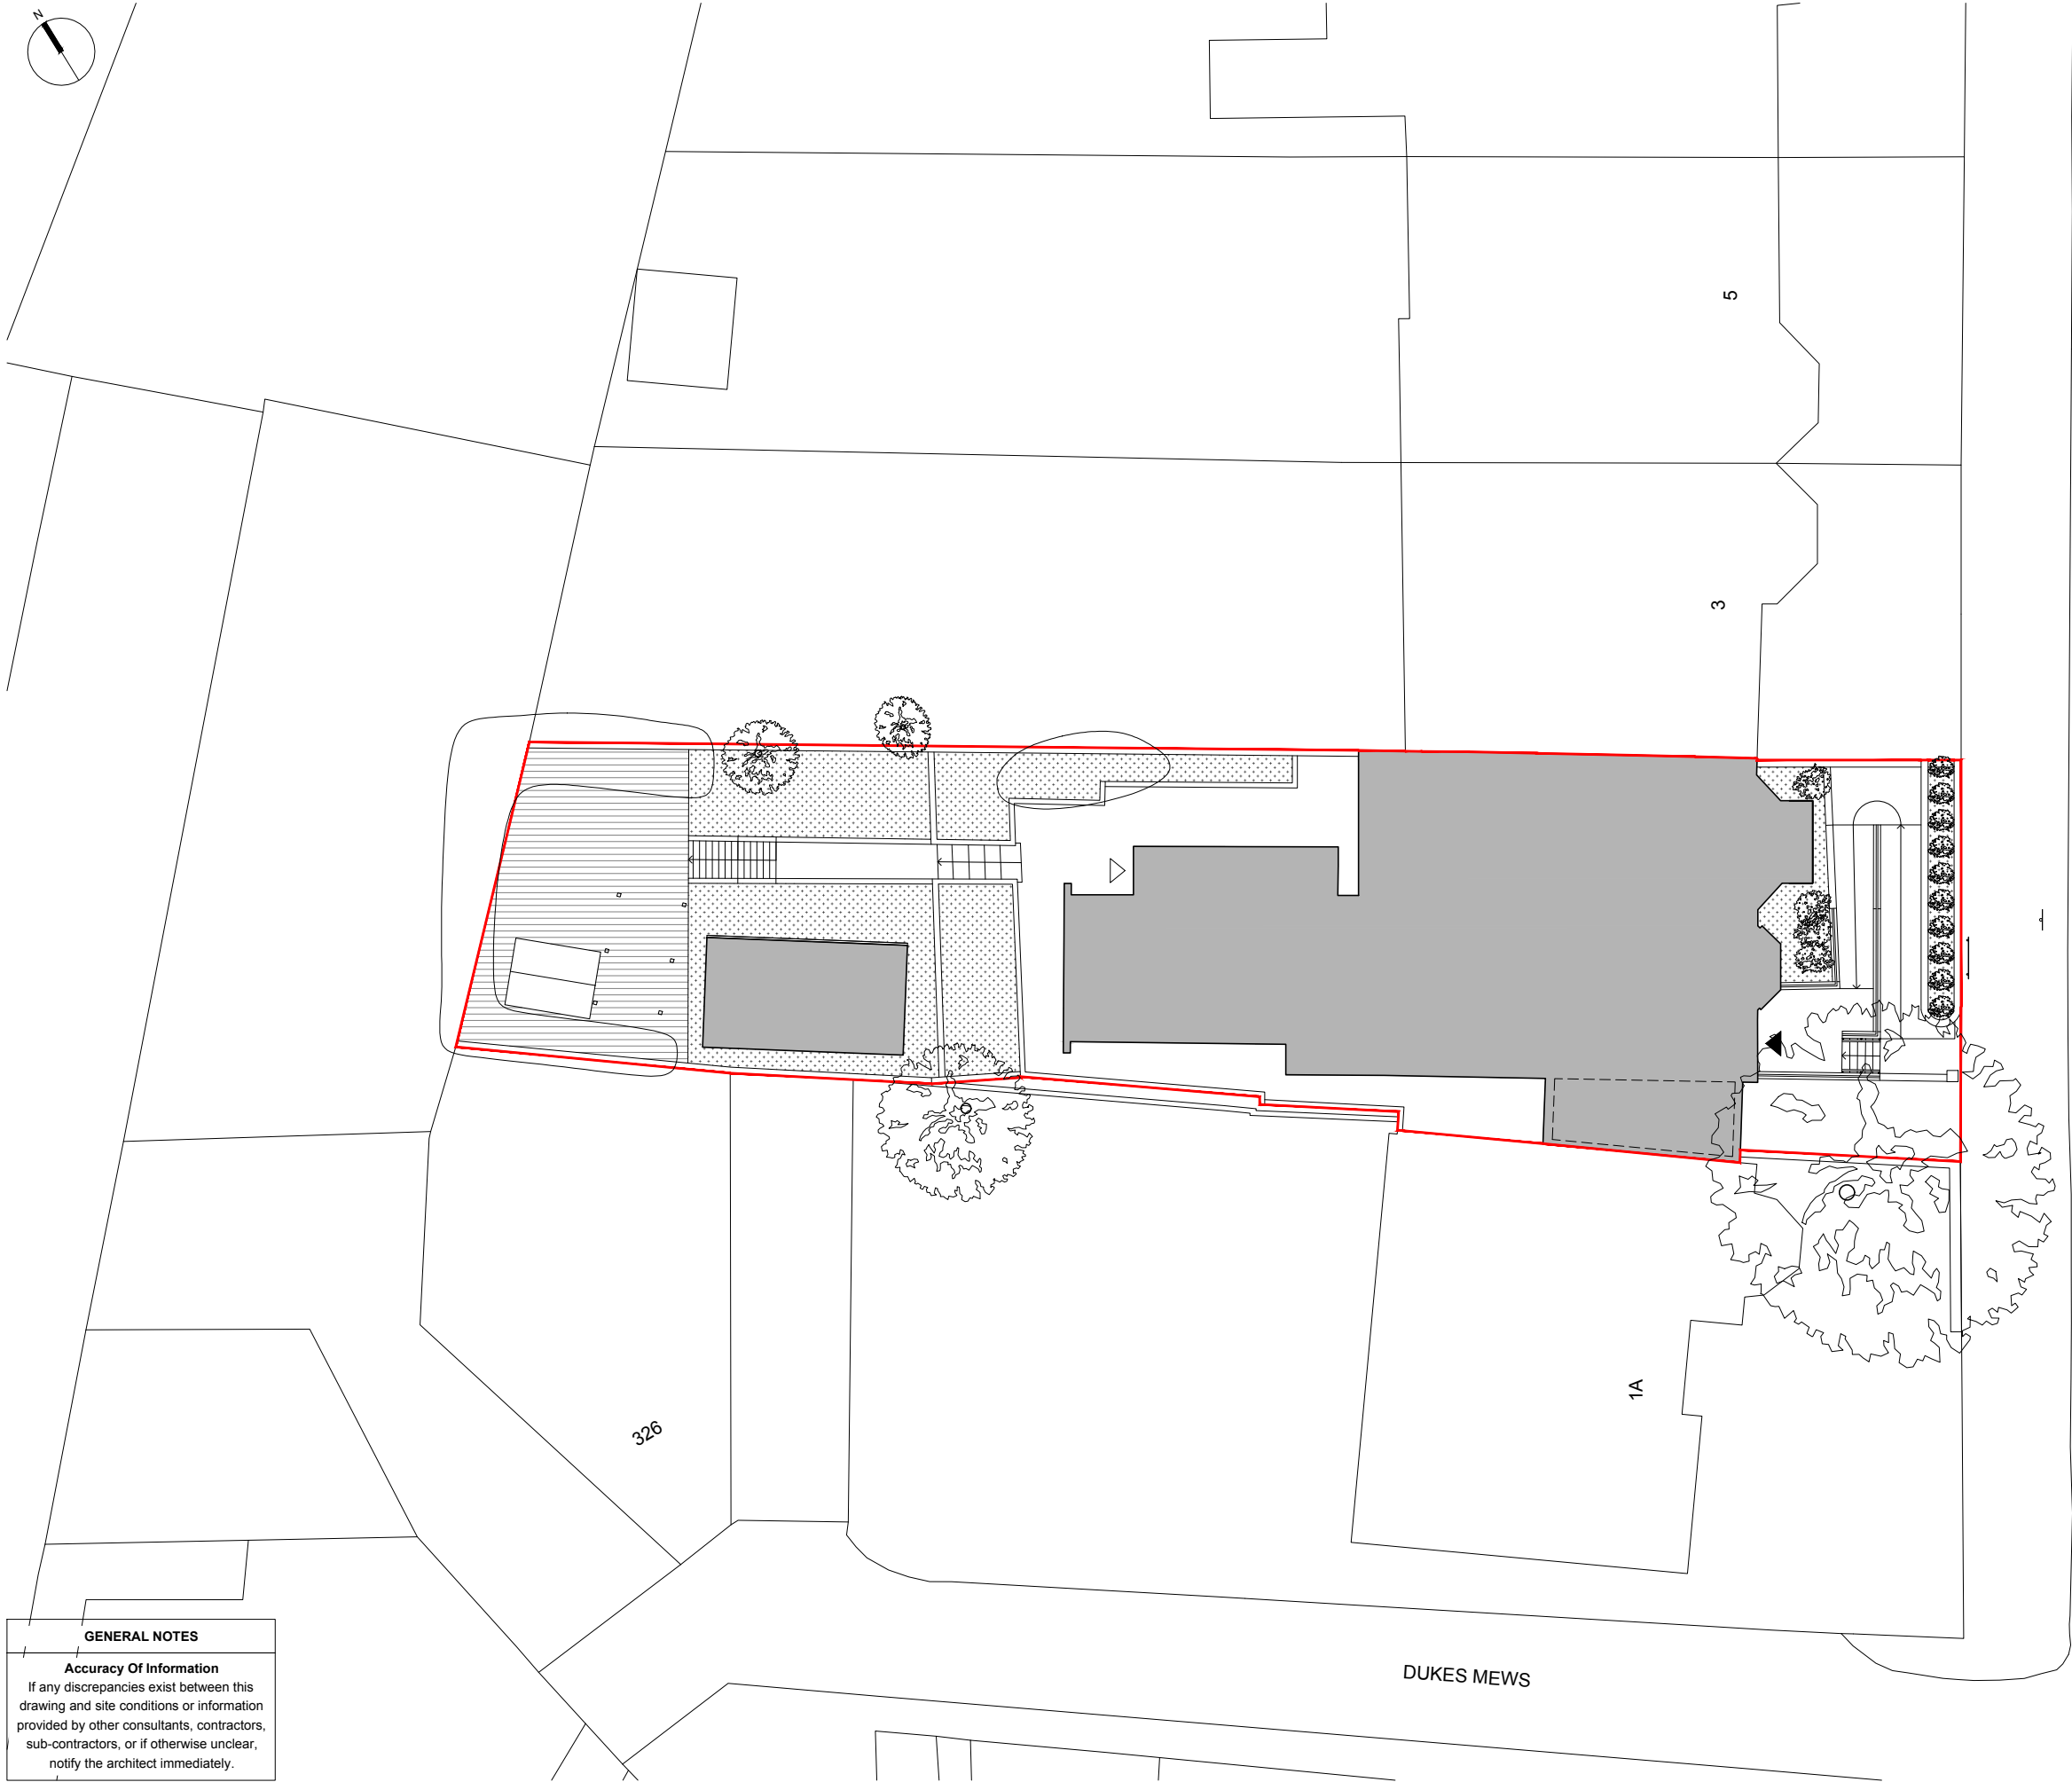

DRAWING KEY	
SITE:	467 m ²
GIA:	327 m ²

DUKES AVENUE

 

ISSUE	
PLANNING	
DATE	17.02.2023
REVISION	N/A

DRAWING TITLE	
EXISTING SITE PLAN	
DWG REF	5056_KW_P_DR_02-01
SCALE	1:200 (A3)
PROJECT	1 Dukes Avenue, Muswell Hill London, N10 2PS

Kennedy Woods

Unit B3.2 Bussey Building
133 Copeland Road, SE15 3SN
hello@kennedywoods.co.uk
020 7993 8205

This drawing is the copyright of Kennedy Woods Architecture Ltd and may not be copied, altered or reproduced in any way or passed to a third party without written authority. Kennedy Woods assumes no liability for changes and / or revisions made to drawings by the client and / or contractor. The drawing is provided for planning purposes only. All dimensions to be confirmed prior to fabrication. If any discrepancies exist between this drawing and site conditions or information by other consultants, contractors, sub-contractors, or if otherwise unclear, notify the architect immediately. Drawing to be read in conjunction with all other issued documentation.

GENERAL NOTES

Accuracy Of Information
If any discrepancies exist between this drawing and site conditions or information provided by other consultants, contractors, sub-contractors, or if otherwise unclear, notify the architect immediately.

DUKES MEWS