
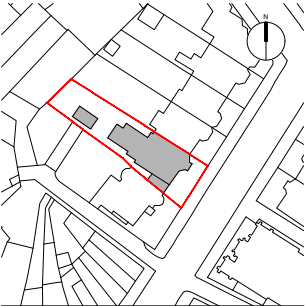


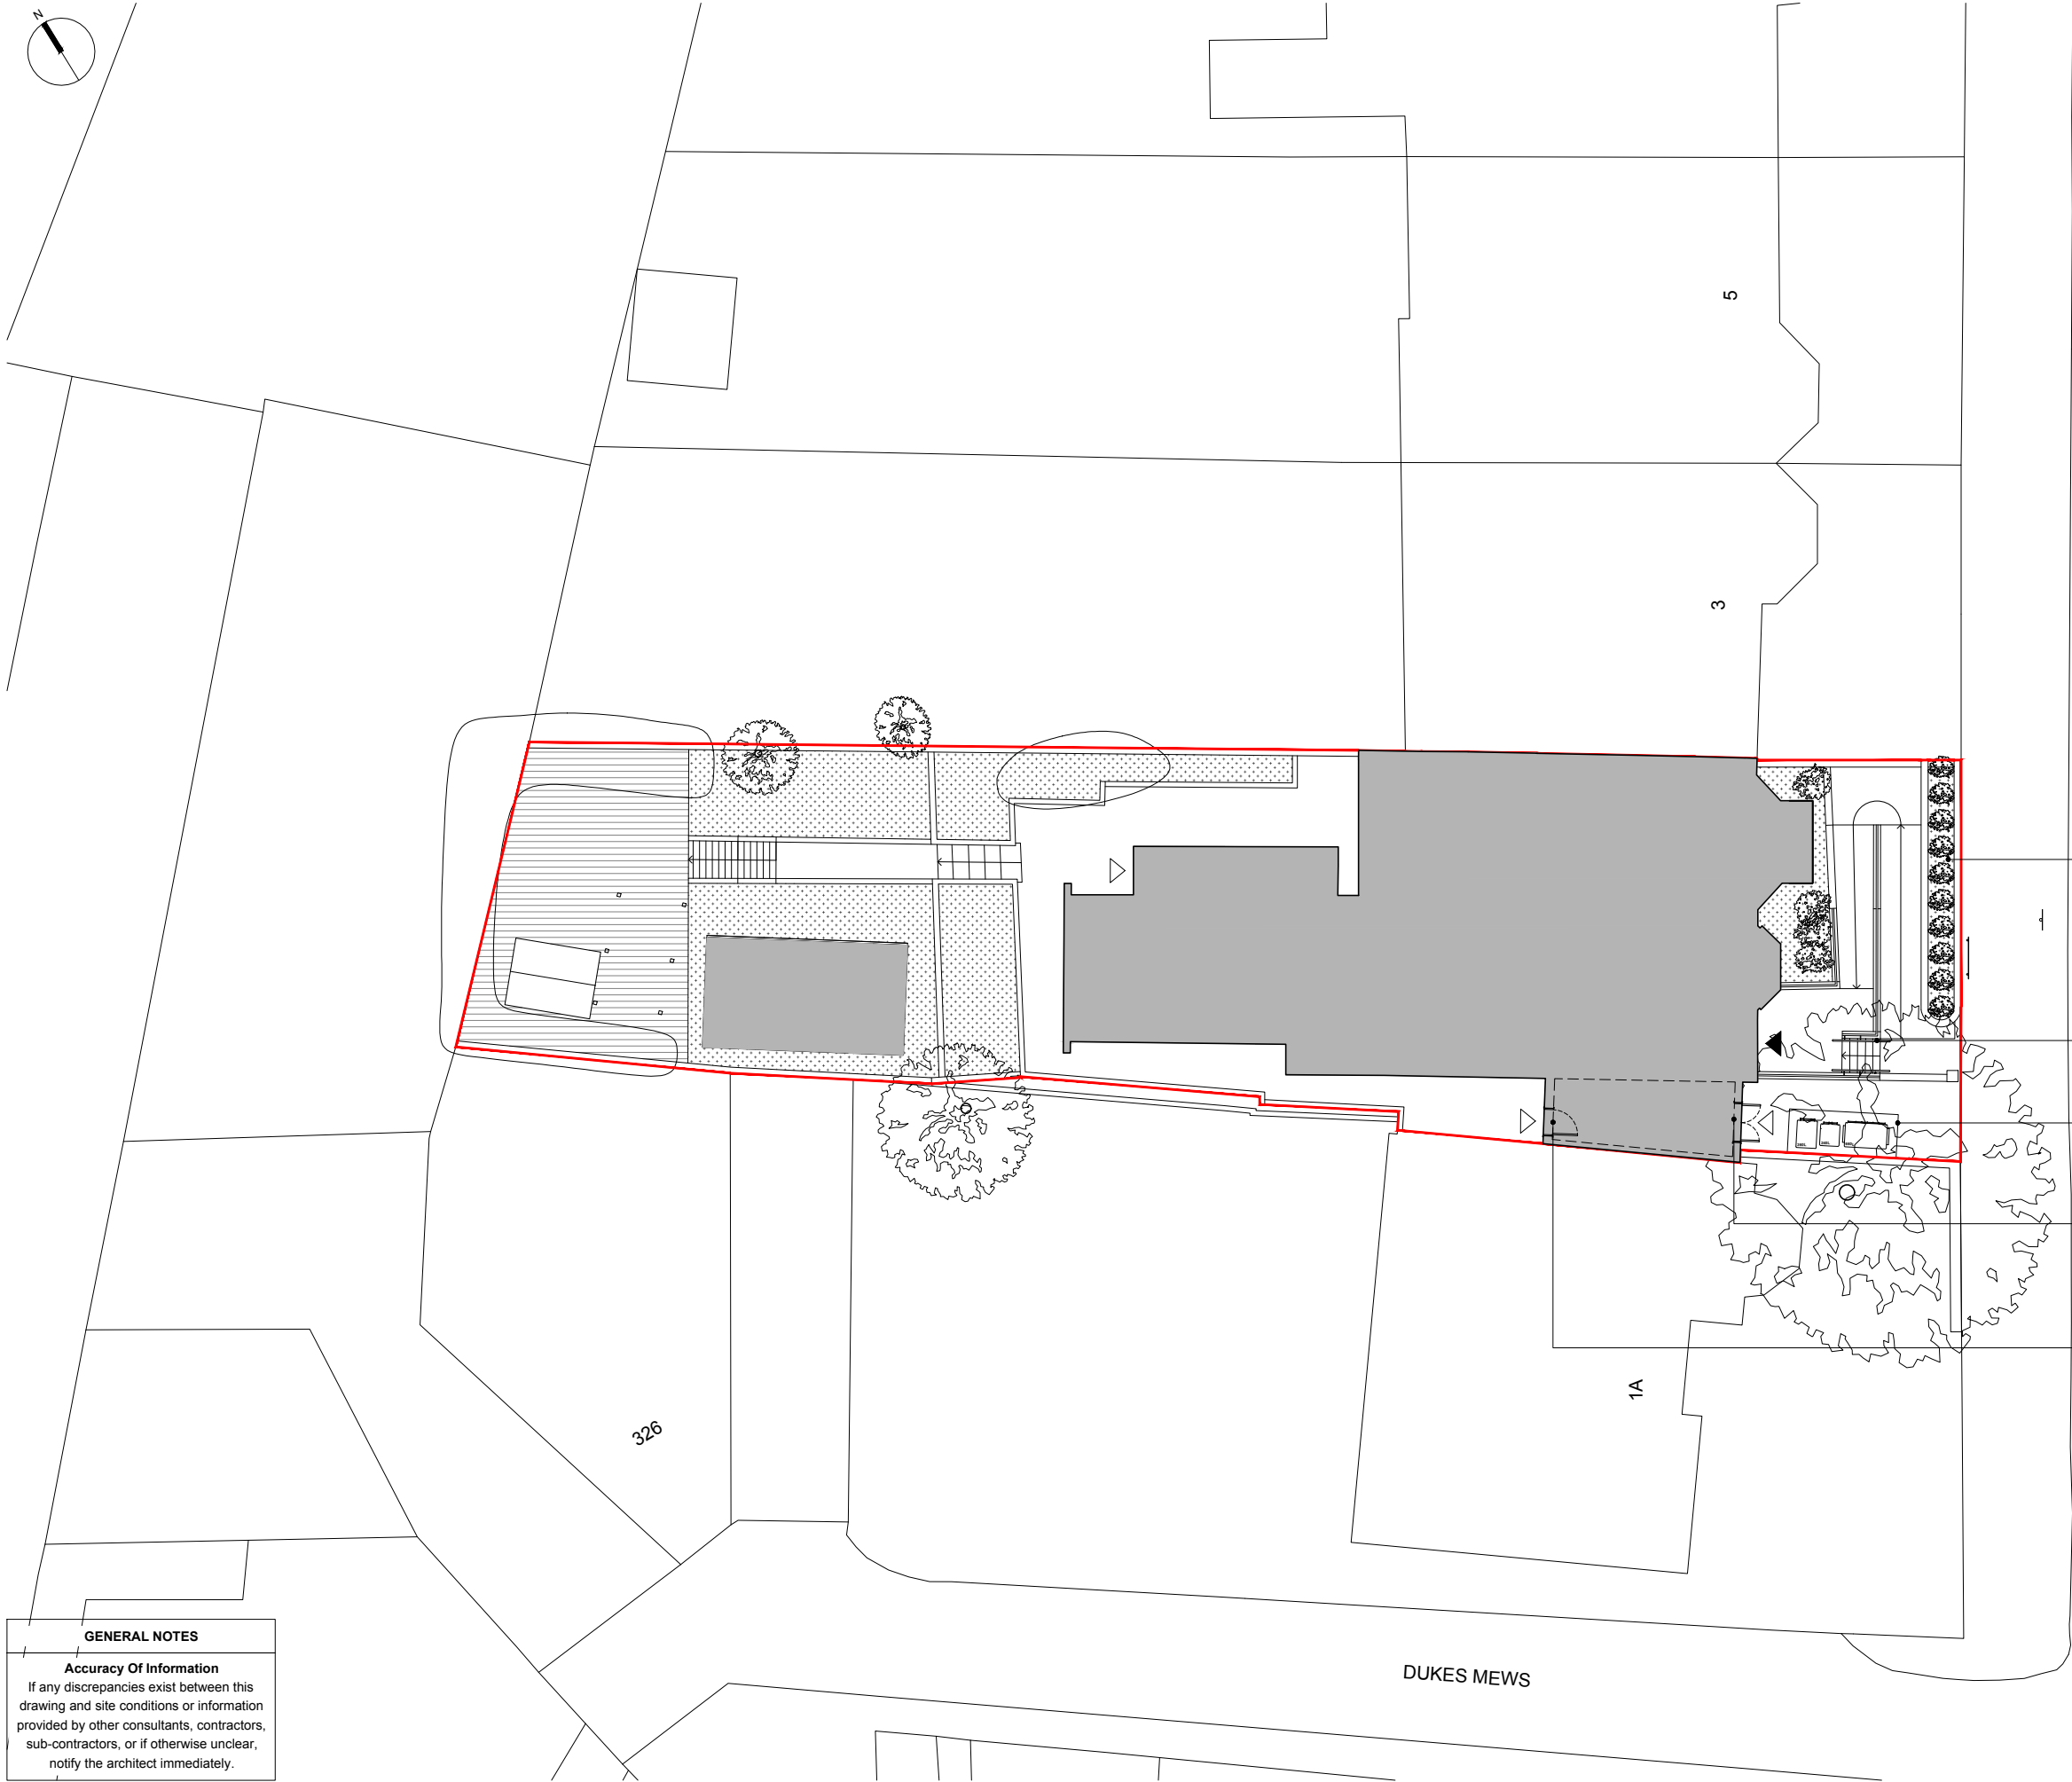

DRAWING KEY	
SITE:	467 m ²
GIA:	327 m ²

DUKES AVENUE


Existing landscaping retained to the front boundary

New circular profile metal handrails in black PPC finish to match railings

New timber-clad bin store positioned along boundary wall with natural / clear finish

Existing structural opening lowered to reach internal floor level. Proposed timber double door and new fixed window above, both with green (RAL 6005) painted finish. Proposed door to provide secondary escape route only

Existing structural opening widened and lowered to reach internal floor level, with partial infill. Proposed timber door with green (RAL 6005) painted finish. Proposed door to provide secondary escape route only

 

ISSUE	
PLANNING	
DATE	17.02.2023
REVISION	N/A

DRAWING TITLE	
PROPOSED SITE PLAN	
DWG REF	5056_KW_P_DR_03-01
SCALE	1:200 (A3)
PROJECT	1 Dukes Avenue, Muswell Hill London, N10 2PS

Kennedy Woods

Unit B3.2 Bussey Building
133 Copeland Road, SE15 3SN
hello@kennedywoods.co.uk
020 7993 8205

This drawing is the copyright of Kennedy Woods Architecture Ltd and may not be copied, altered or reproduced in any way or passed to a third party without written authority. Kennedy Woods assumes no liability for changes and / or revisions made to drawings by the client and / or contractor. The drawing is provided for planning purposes only. All dimensions to be confirmed prior to fabrication. If any discrepancies exist between this drawing and site conditions or information by other consultants, contractors, sub-contractors, or if otherwise unclear, notify the architect immediately. Drawing to be read in conjunction with all other issued documentation.

GENERAL NOTES

Accuracy Of Information
If any discrepancies exist between this drawing and site conditions or information provided by other consultants, contractors, sub-contractors, or if otherwise unclear, notify the architect immediately.

DUKES MEWS