


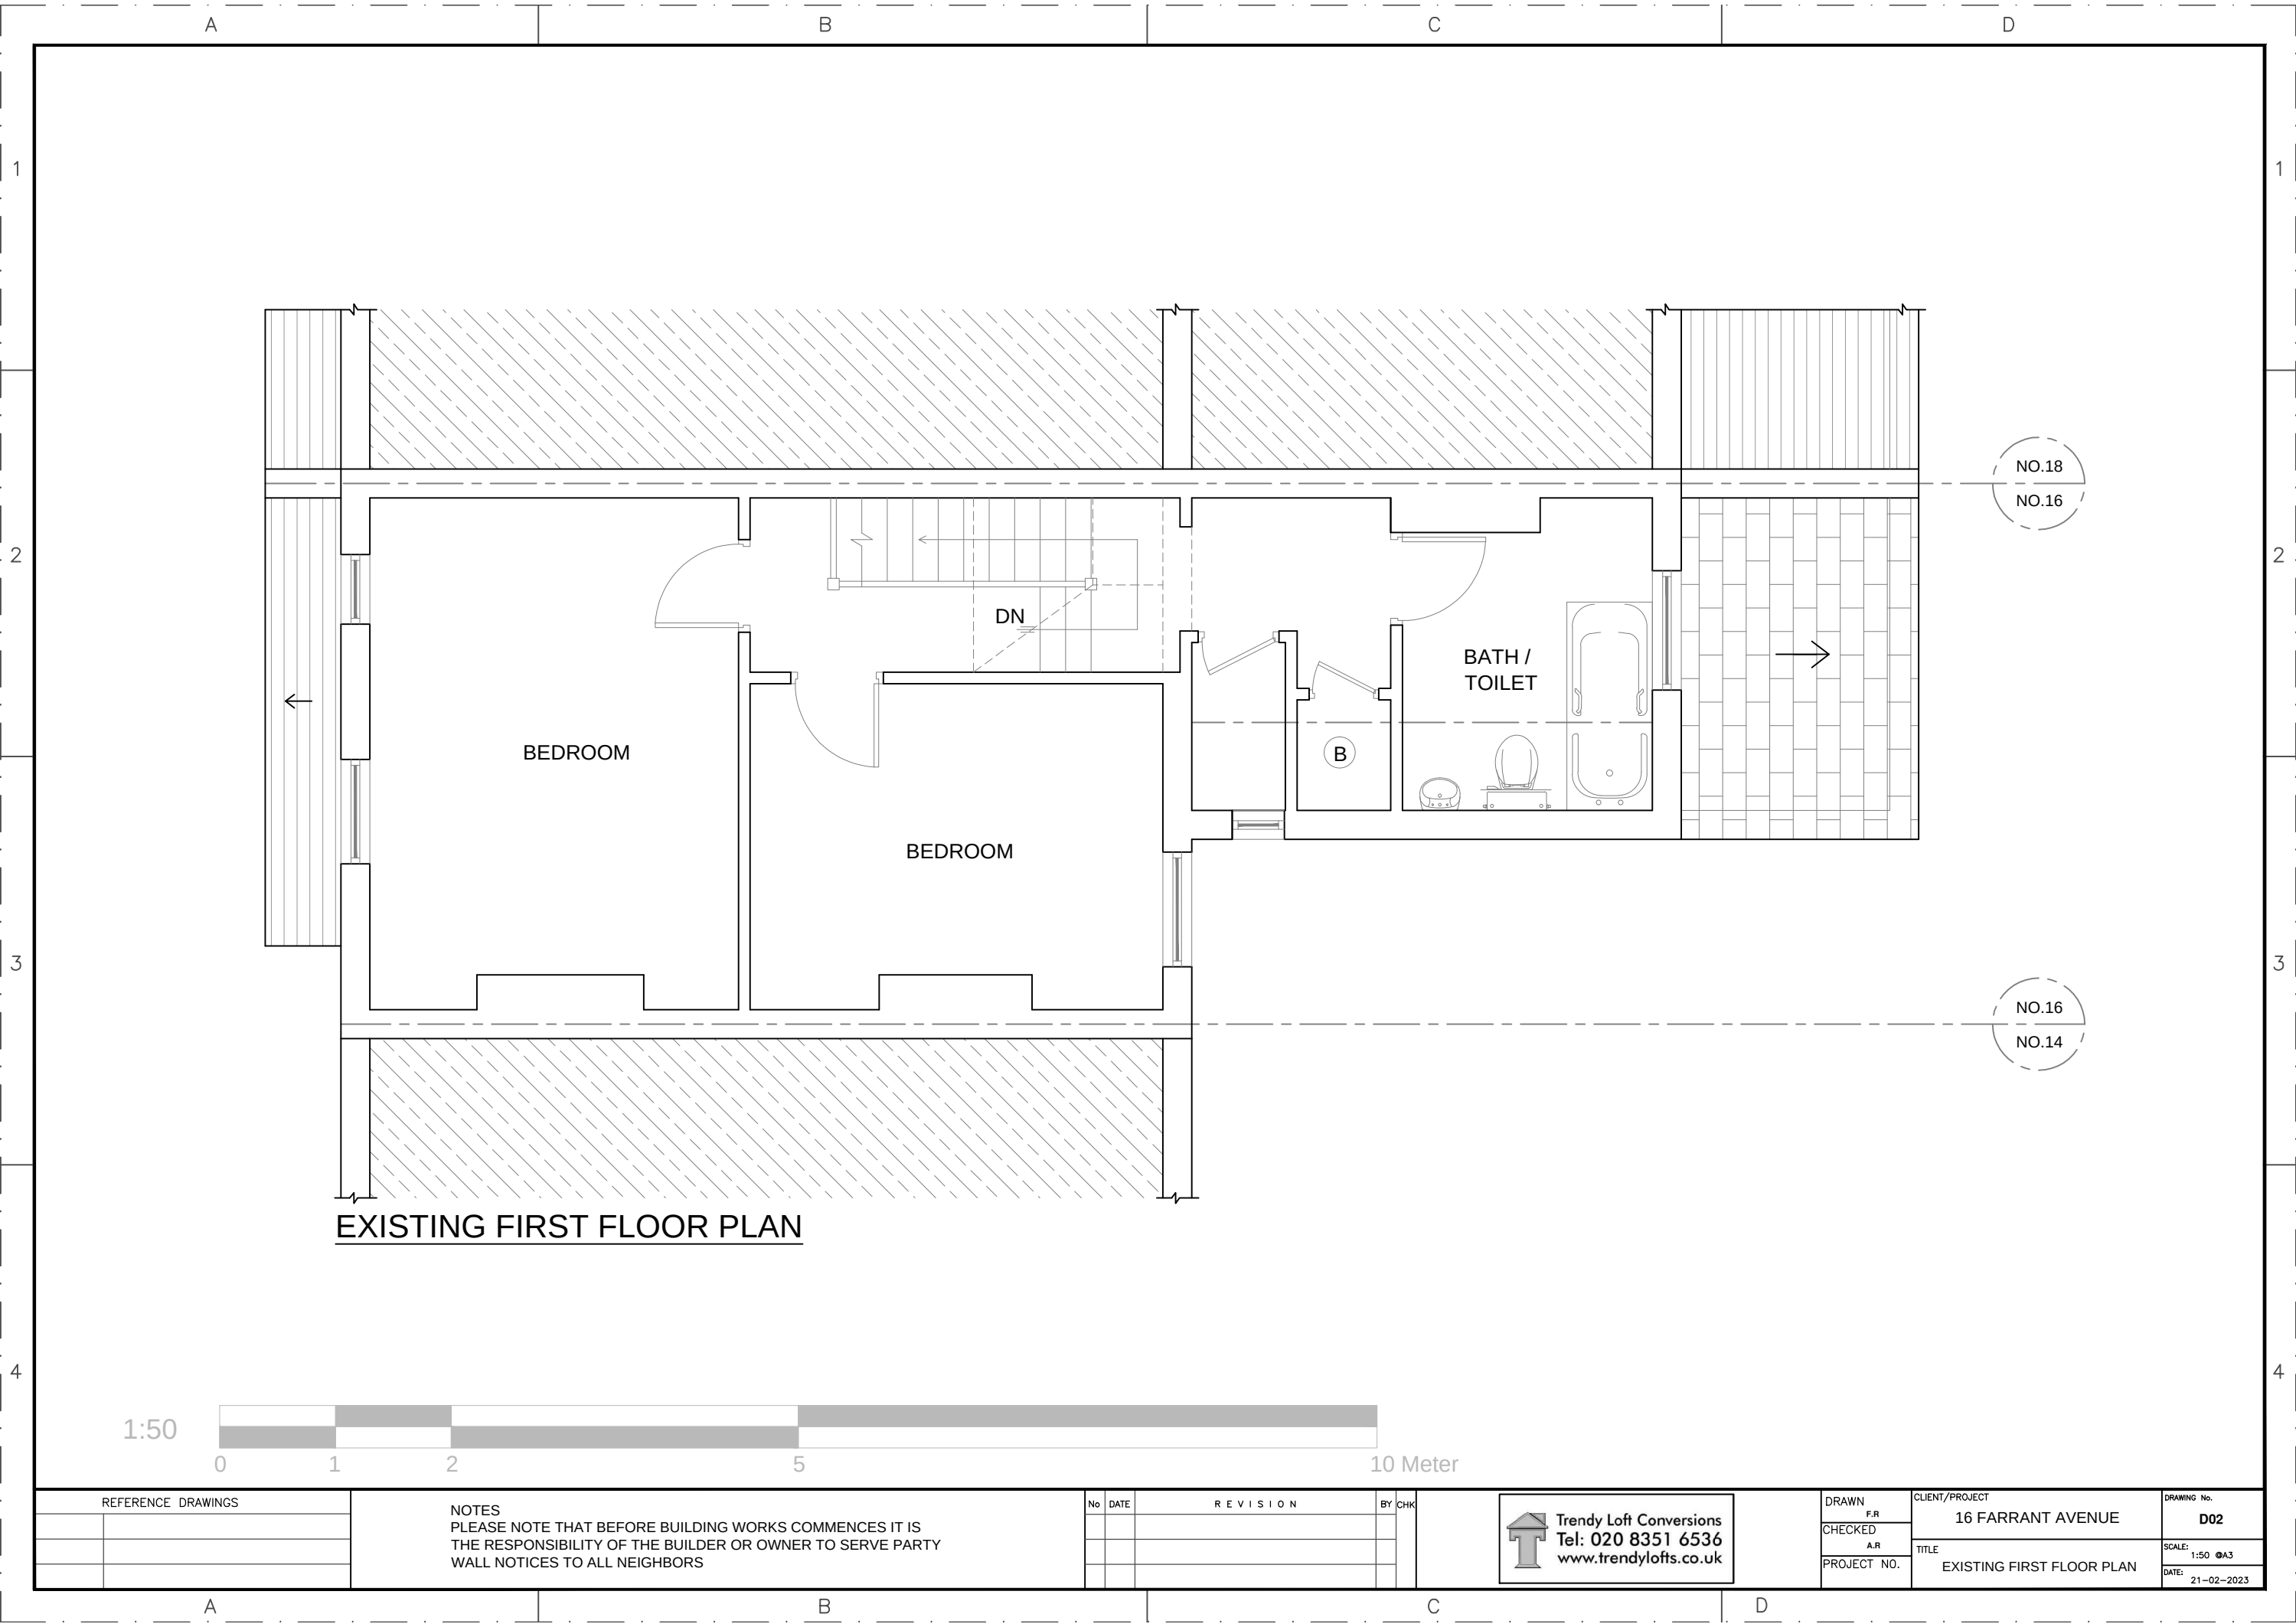

EXISTING FIRST FLOOR PLAN



REFERENCE DRAWINGS	

NOTES
PLEASE NOTE THAT BEFORE BUILDING WORKS COMMENCES IT IS
THE RESPONSIBILITY OF THE BUILDER OR OWNER TO SERVE PARTY
WALL NOTICES TO ALL NEIGHBORS

No	DATE	REVISION	BY	CHK



Trendy Loft Conversions
Tel: 020 8351 6536
www.trendylofts.co.uk

DRAWN F.R CHECKED A.R PROJECT NO.	CLIENT/PROJECT 16 FARRANT AVENUE	DRAWING No. D02
	TITLE EXISTING FIRST FLOOR PLAN	SCALE: 1:50 @A3
		DATE: 21-02-2023