



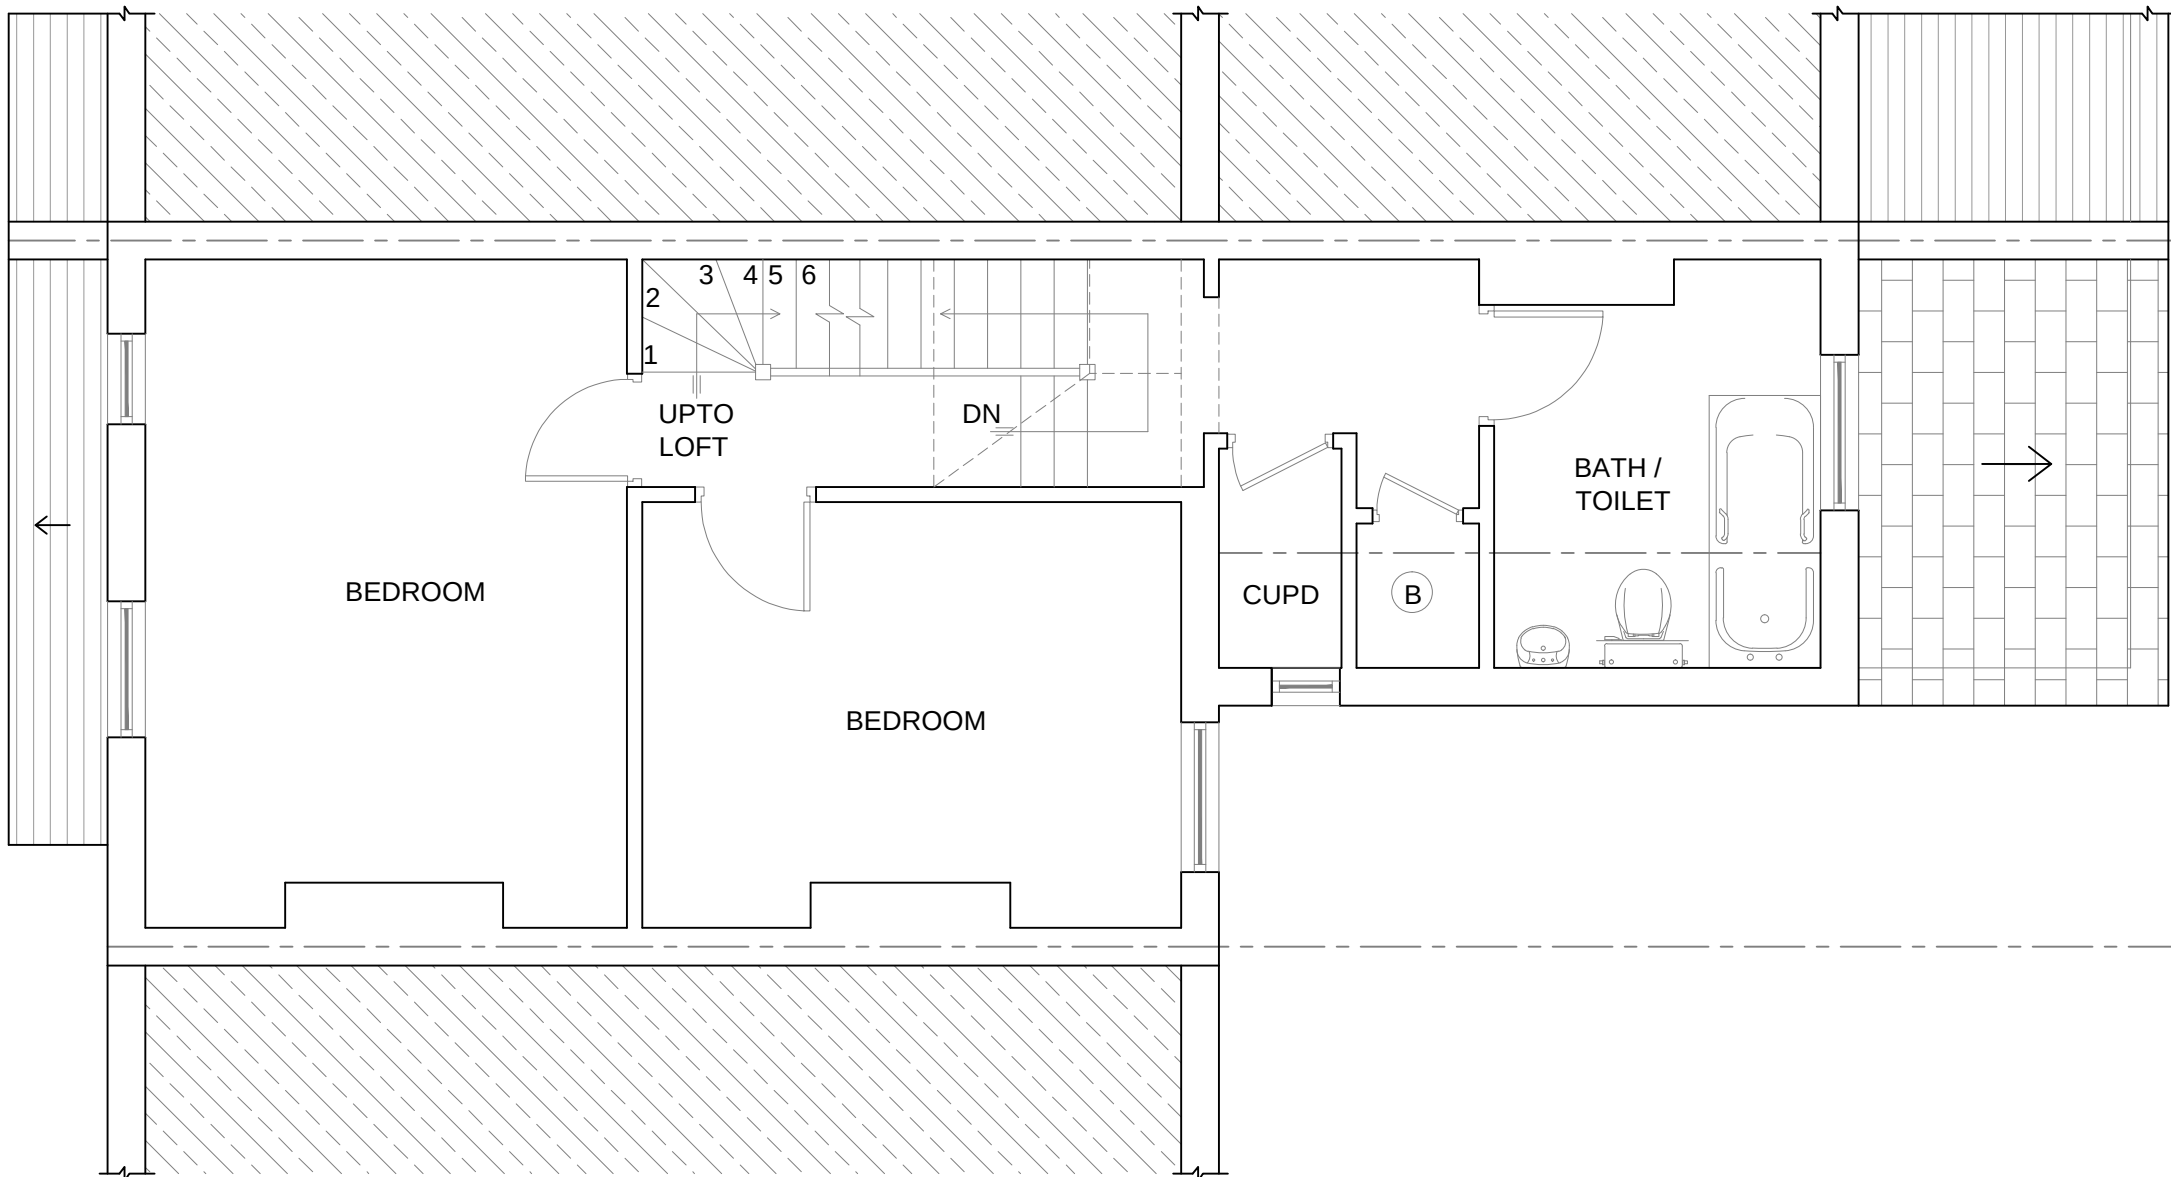

PROPOSED FIRST FLOOR PLAN

 

|                    |  |   |    |  |      |          |  |    |     |   |                 |  |                                     |  |                    |  |
|--------------------|--|---|----|--|------|----------|--|----|-----|---|-----------------|--|-------------------------------------|--|--------------------|--|
| REFERENCE DRAWINGS |  | NOTES<br>PLEASE NOTE THAT BEFORE BUILDING WORKS COMMENCES IT IS<br>THE RESPONSIBILITY OF THE BUILDER OR OWNER TO SERVE PARTY<br>WALL NOTICES TO ALL NEIGHBORS | No |  | DATE | REVISION |  | BY | CHK |  Trendy Loft Conversions<br>Tel: 020 8351 6536<br>www.trendylofts.co.uk | DRAWN<br>F.R.   |  | CLIENT/PROJECT<br>16 FARRANT AVENUE |  | DRAWING No.<br>D04 |  |
|                    |  |   |    |  |      |          |  |    |     |   | CHECKED<br>A.R. |  | TITLE<br>PROPOSED FIRST FLOOR PLAN  |  | SCALE: 1:50 @A3    |  |
|                    |  |   |    |  |      |          |  |    |     |   | PROJECT NO.     |  |                                     |  | DATE: 21-02-2023   |  |
|                    |  |   |    |  |      |          |  |    |     |   |                 |  |                                     |  |                    |  |