



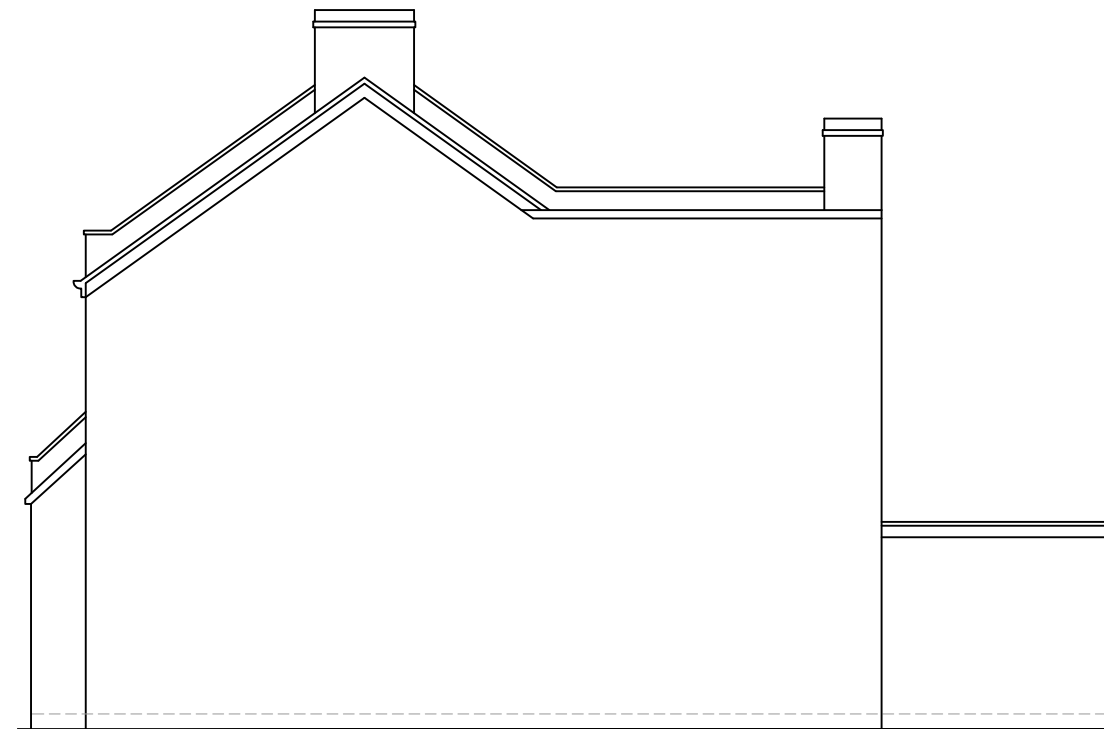

EXISTING ELEVATION SIDE A
SCALE 1:100




EXISTING ELEVATION SIDE B
SCALE 1:100

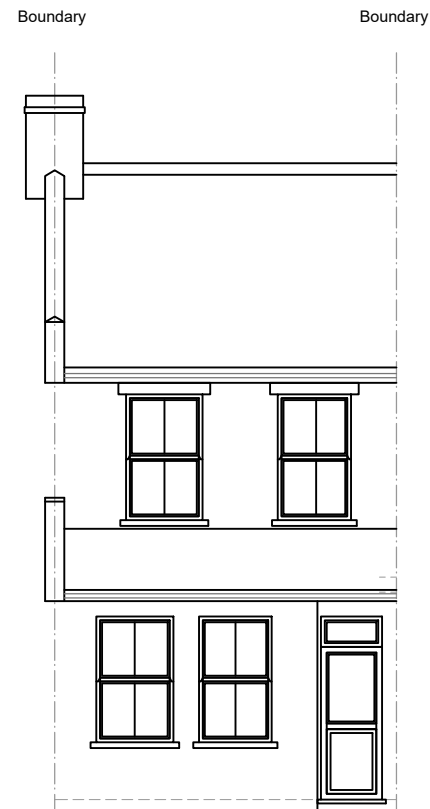

EXISTING FRONT ELEVATION
SCALE 1:100



EXISTING REAR ELEVATION
SCALE 1:100

 

www.FastPlansUK.co.uk

Project: Loft Conversion with
Dormer to Rear.

Address:
40 CISSBURY ROAD N15 5QA

Scale: 1:100 @ A3 Dwg. no: A05

Drawn by: O.B.S Date Drawn: 21-JAN-2023

For Drawings Tel: 020 3542 1777

E-mail: plans@FastPlansUK.co.uk