



	Revision	Date	By	Chk.
-	First issued	16.02.23	GA	PT

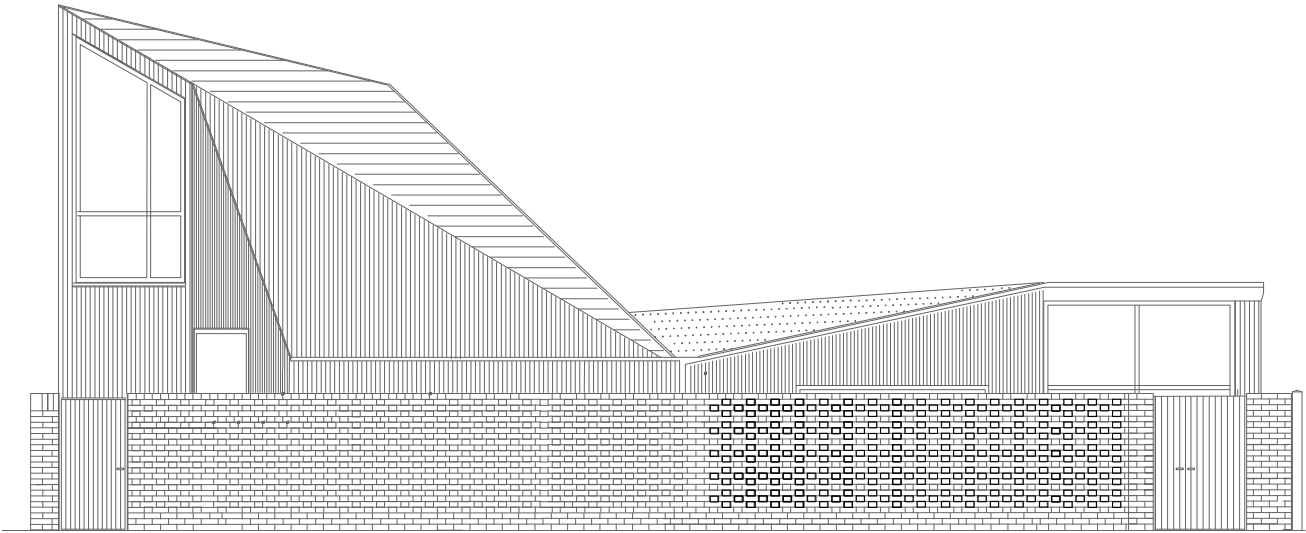


PLANNING APPROVED (HGY/2018/3294)
NORTH-WEST ELEVATION AA 1:100 @A3



PLANNING APPROVED (HGY/2018/3294) SOUTH-WEST ELEVATION BB 1:100 @A3

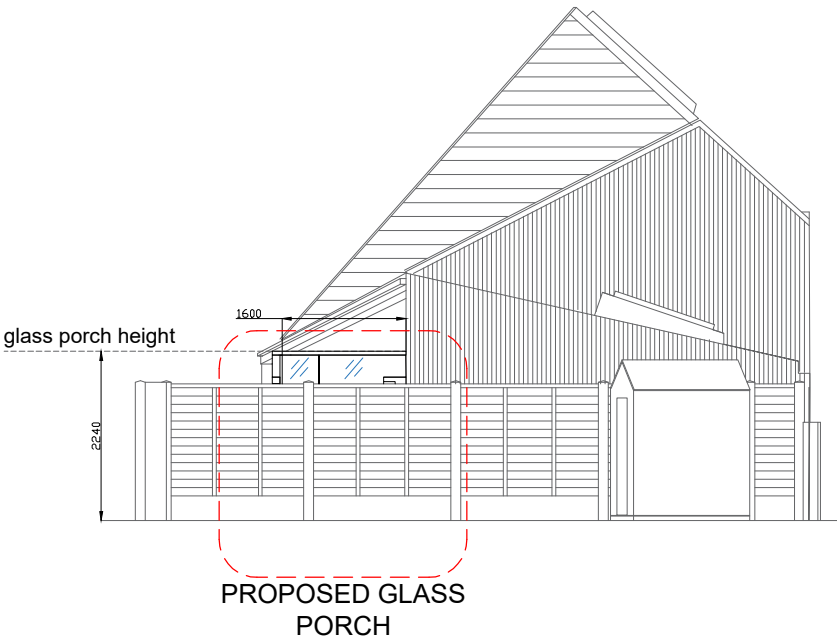

PROPOSED NORTH-WEST ELEVATION AA 1:100 @A3

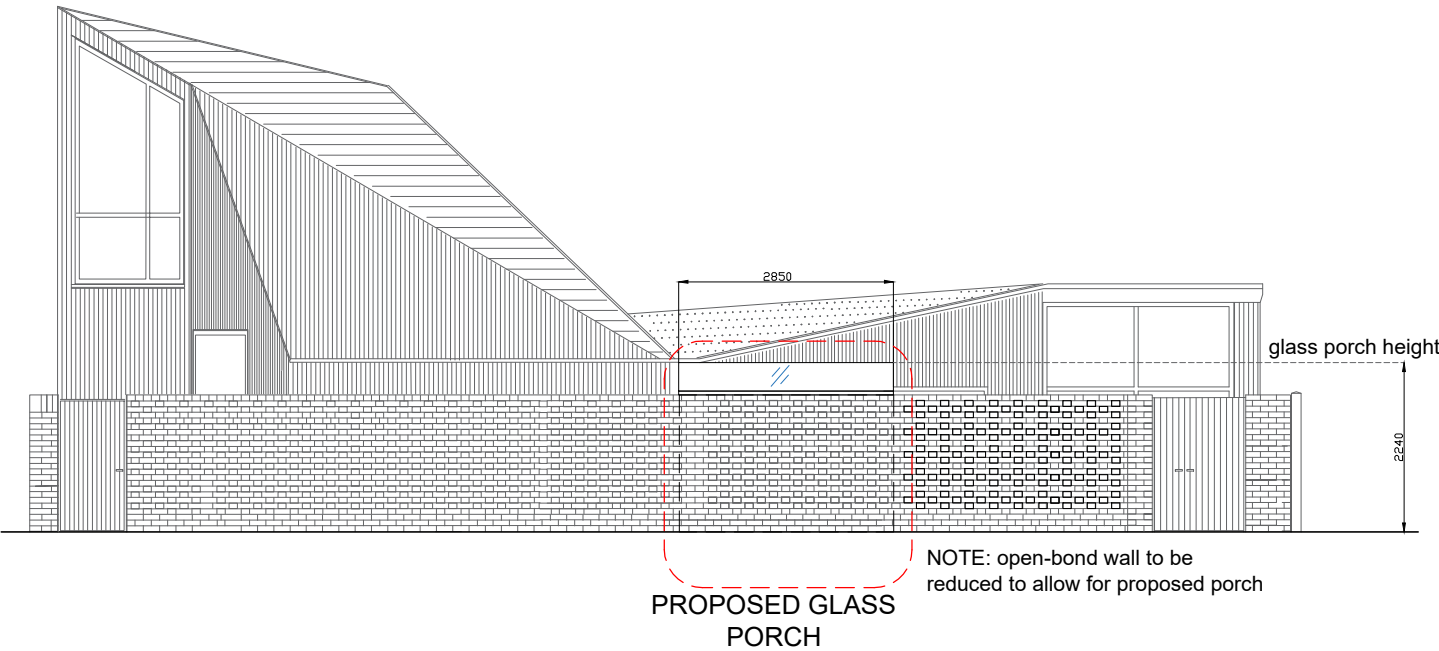

PROPOSED SOUTH-WEST ELEVATION BB 1:100 @A3



Status	PLANNING		
Client	 McCabe		
Architect			
Project Title	2A LANCASTER ROAD LONDON, N4 4PP		
Drawing Title	APPROVED & PROPOSED ELEVATIONS AA & BB		
Project Number	Drawing Number	Revision	
PR0109-P	103	--	
Drawn	Checked	Scale	Date
GA	PT	AS SHOWN@A3	16.02.23
The content of this drawing is the property of RPM Consult and may not be copied in whole or part without formal consent.			