



FOR PLANNING

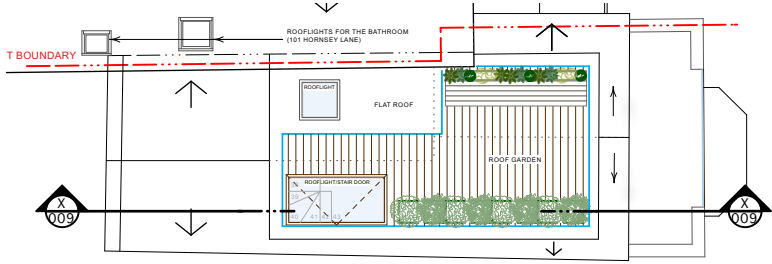

PROPOSED ROOF PLAN


- GENERAL NOTES:
- 1. DO NOT scale from this drawing for construction.
 - 2. The Contractor is to check all dimensions on site. All dimensions must be checked and all discrepancies immediately verified by the Architect.
 - 3. All dimensions in millimetres unless otherwise stated.
 - 4. The Copyright of this drawing belongs to Studio 16 Ltd. Reproduction without permission is not permitted.
 - 5. These drawings must be read in conjunction with all other consultants information.

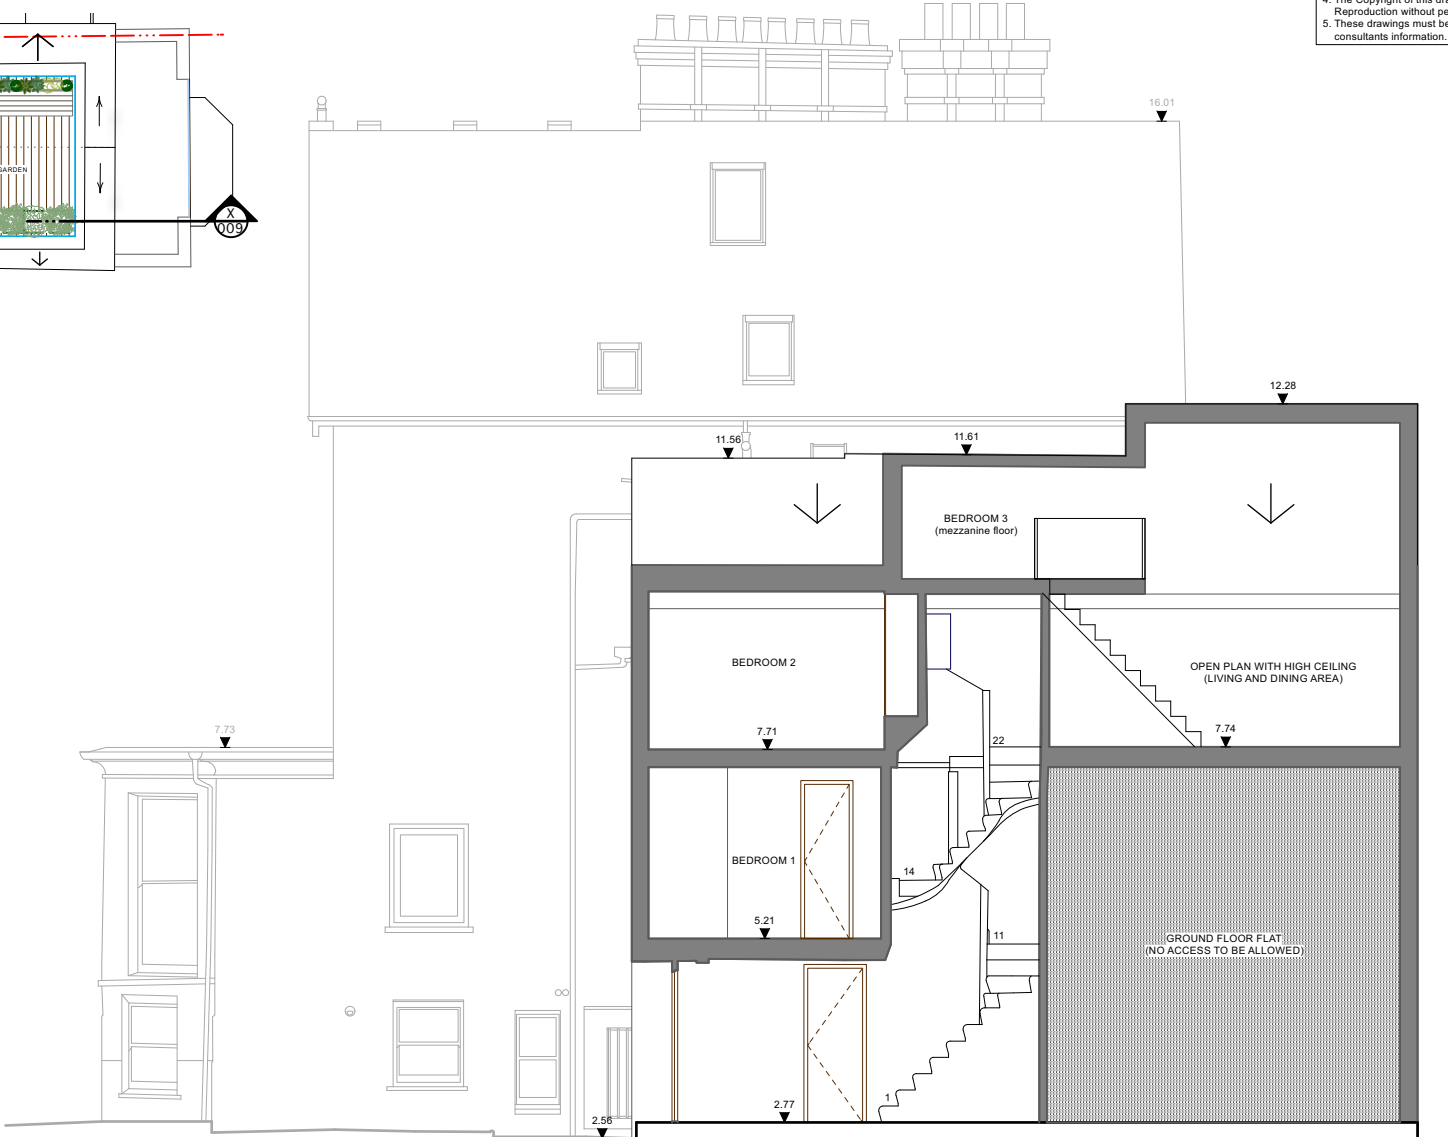


1
009 EXISTING SECTION X:X
SCALE: 1: 100@A3



PROPOSED ROOFLIGHT OPENING TO ROOF TERRACE (ASSOCIATE IMAGE)

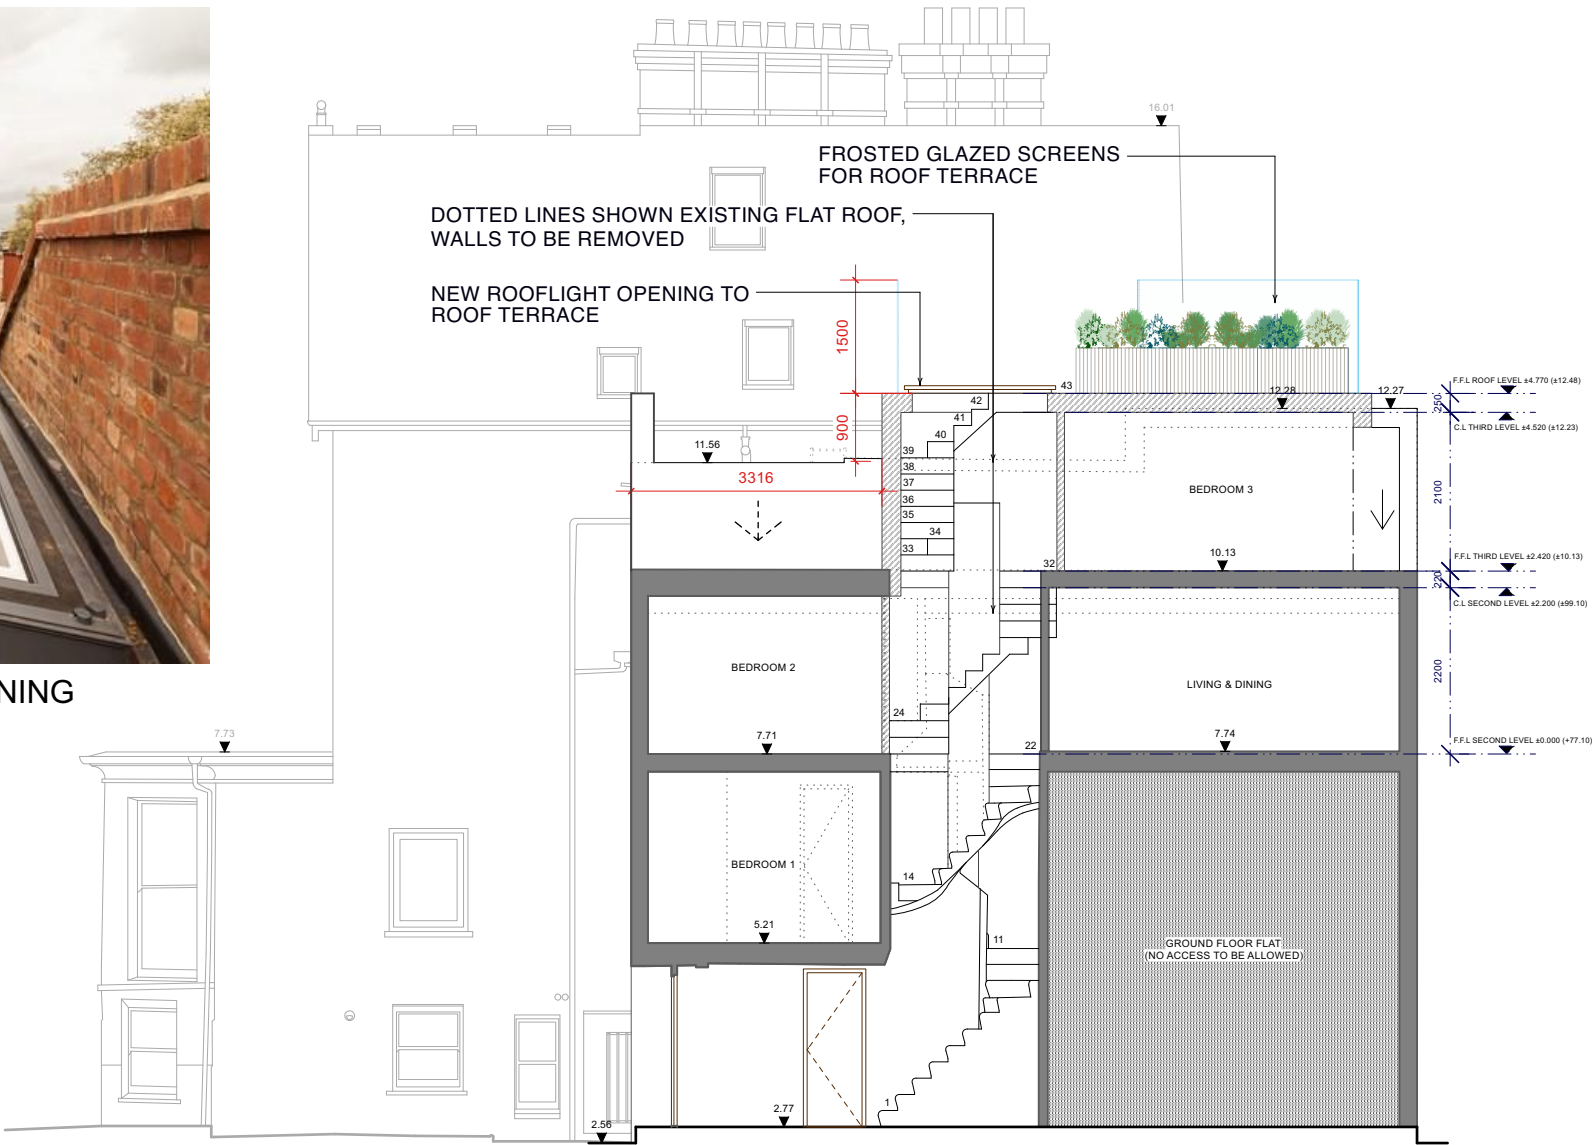


1
009 PROPOSED SECTION X:X
SCALE: 1: 100@A3

 

SCALE (METER)

KEYS

 

STUDIO16

E: mail@studio16london.co.uk

DRAWN BY

SCALE

DRAWING TITLE

PROJECT TITLE

DRAWING NUMBER

CHECKED BY

1:100
@A3

EXISTING &
PROPOSED
SECTION X:X

101A
FIRST FLOOR FLAT
HORNSEY LANE
N6 5LW LONDON

S160126-009

DRAWING DATE

REV

06.02.2023

A

No.	Date	Issue Notes
A	06.02.2023	FOR PLANNING SUBMISSION
-	20.10.2022	FIRST ISSUED PRE-APPLICATION