



	Revision	Date	By	Chk.
-	First issued	16.02.23	GA	PT

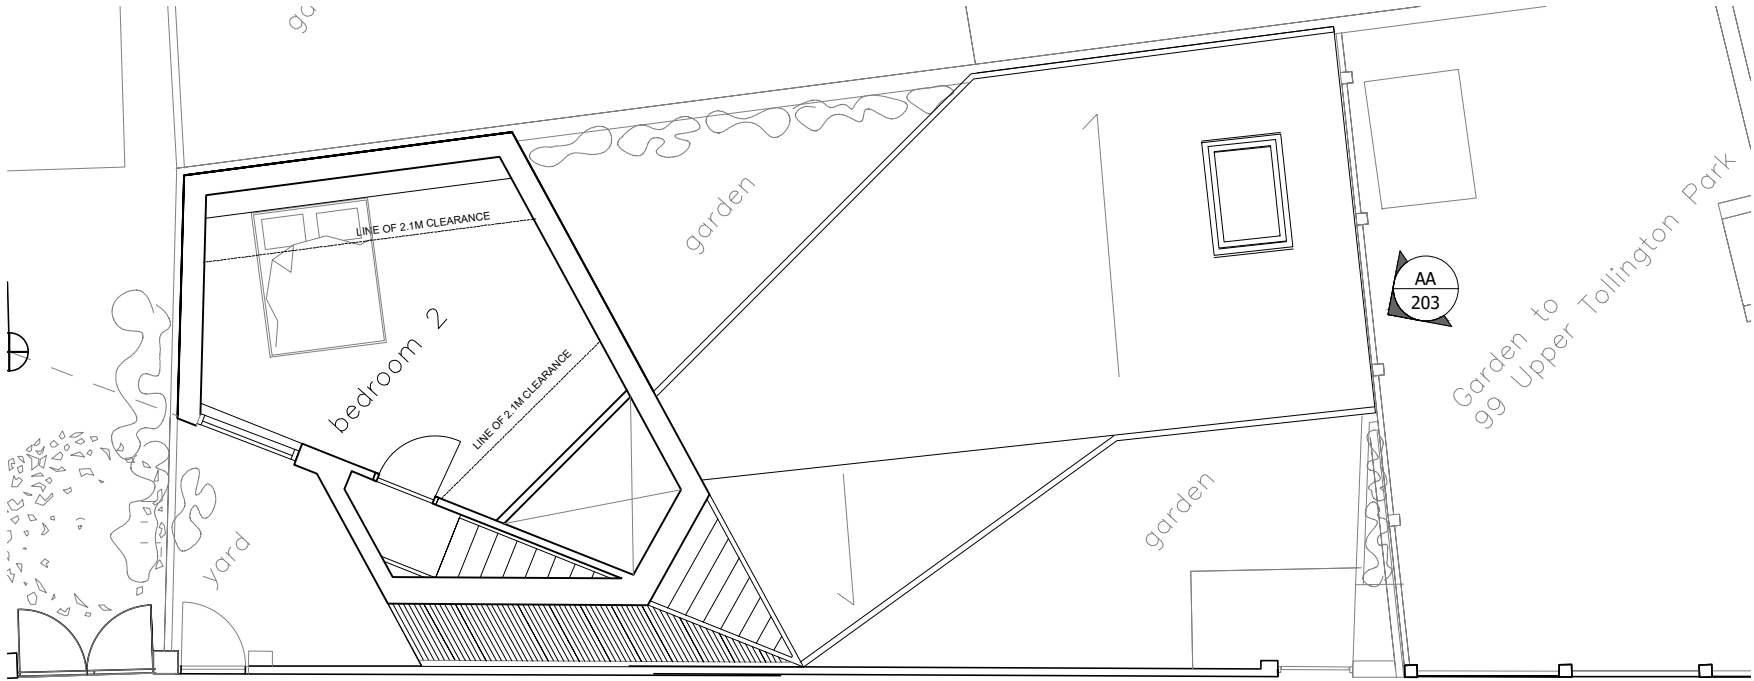

Lancaster Road


PLANNING APPROVED (HGY/2018/3294) FIRST FLOOR PLAN 1:100 @A3

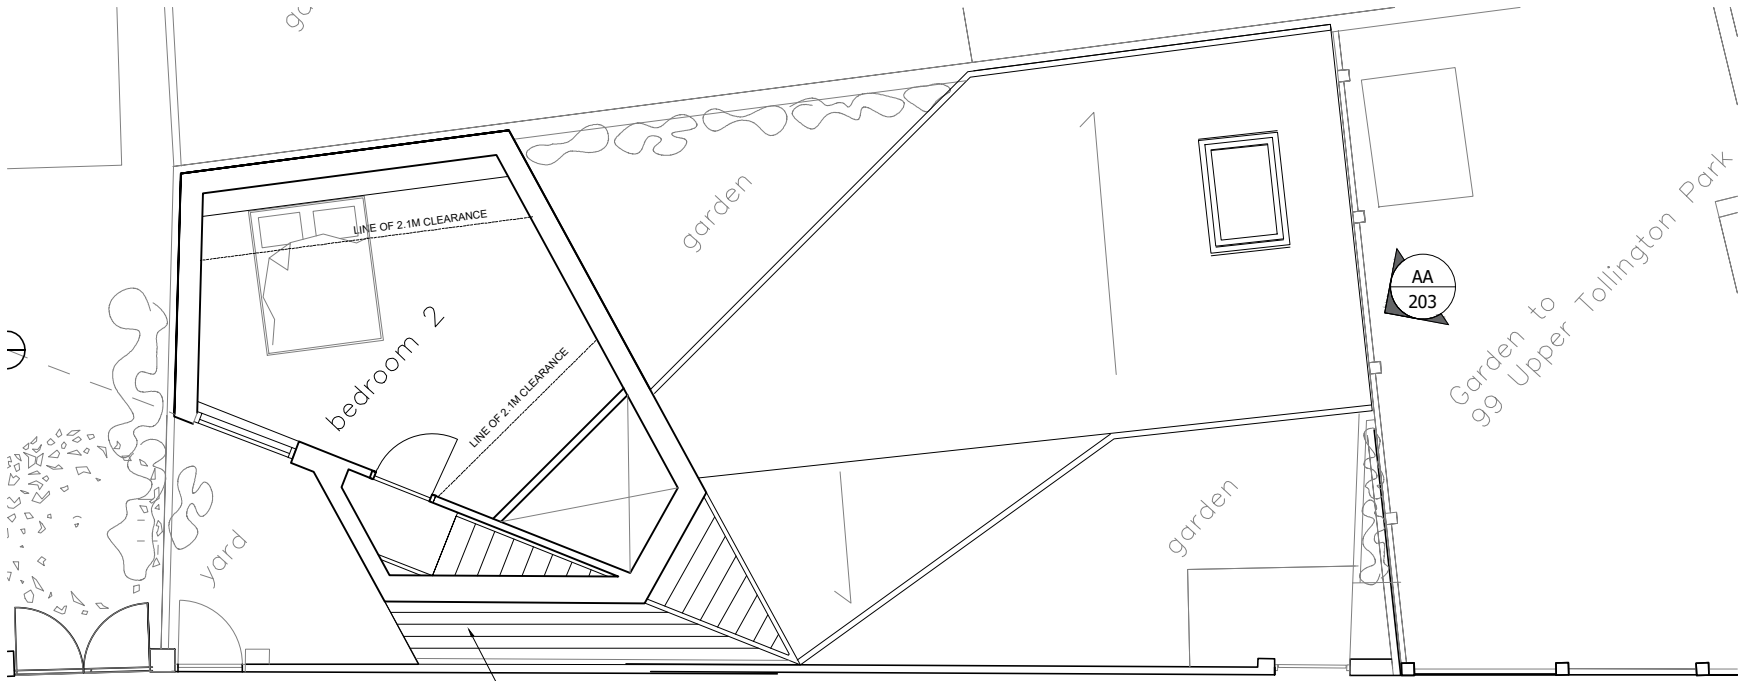

APPROVED TIMBER CLADDING
TO BE REPLACED WITH SLATE ROOF

Lancaster Road

PROPOSED FIRST FLOOR PLAN 1:100 @A3

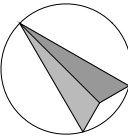

Status	PLANNING		
Client	 McCabe		
Architect	 CUBE		
Project Title	2A LANCASTER ROAD LONDON, N4 4PP		
Drawing Title	APPROVED & PROPOSED FIRST FLOOR PLAN		
Project Number	PR0109-P	Drawing Number	201
Revision	--		
Drawn	GA	Checked	PT
Scale	AS SHOWN@A3		Date
		16.02.23	
The content of this drawing is the property of RPM Consult and may not be copied in whole or part without formal consent.			