


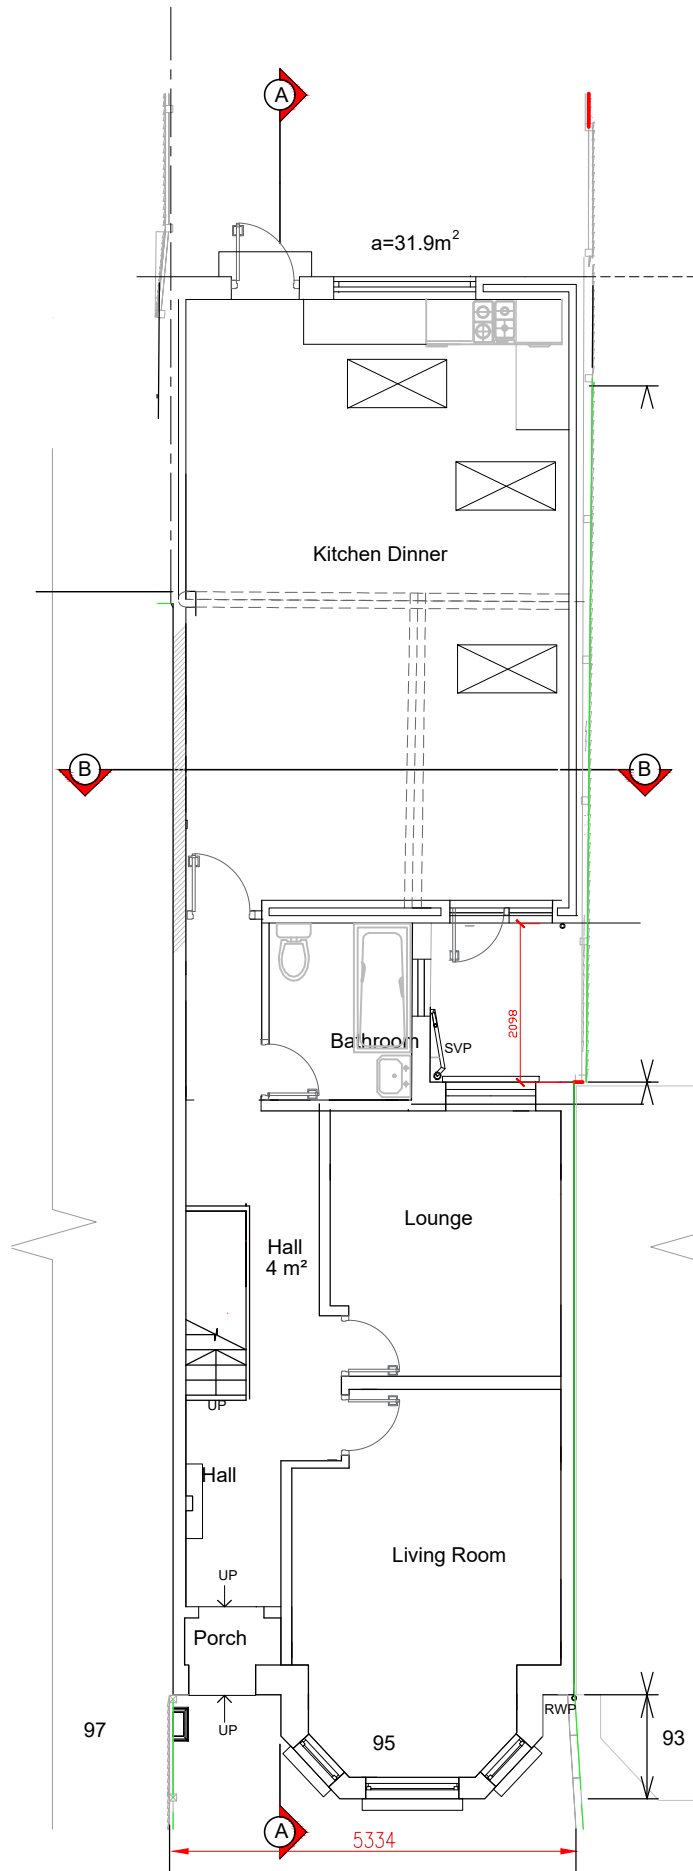
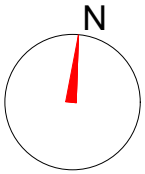


 

Proposed Ground Floor Plan

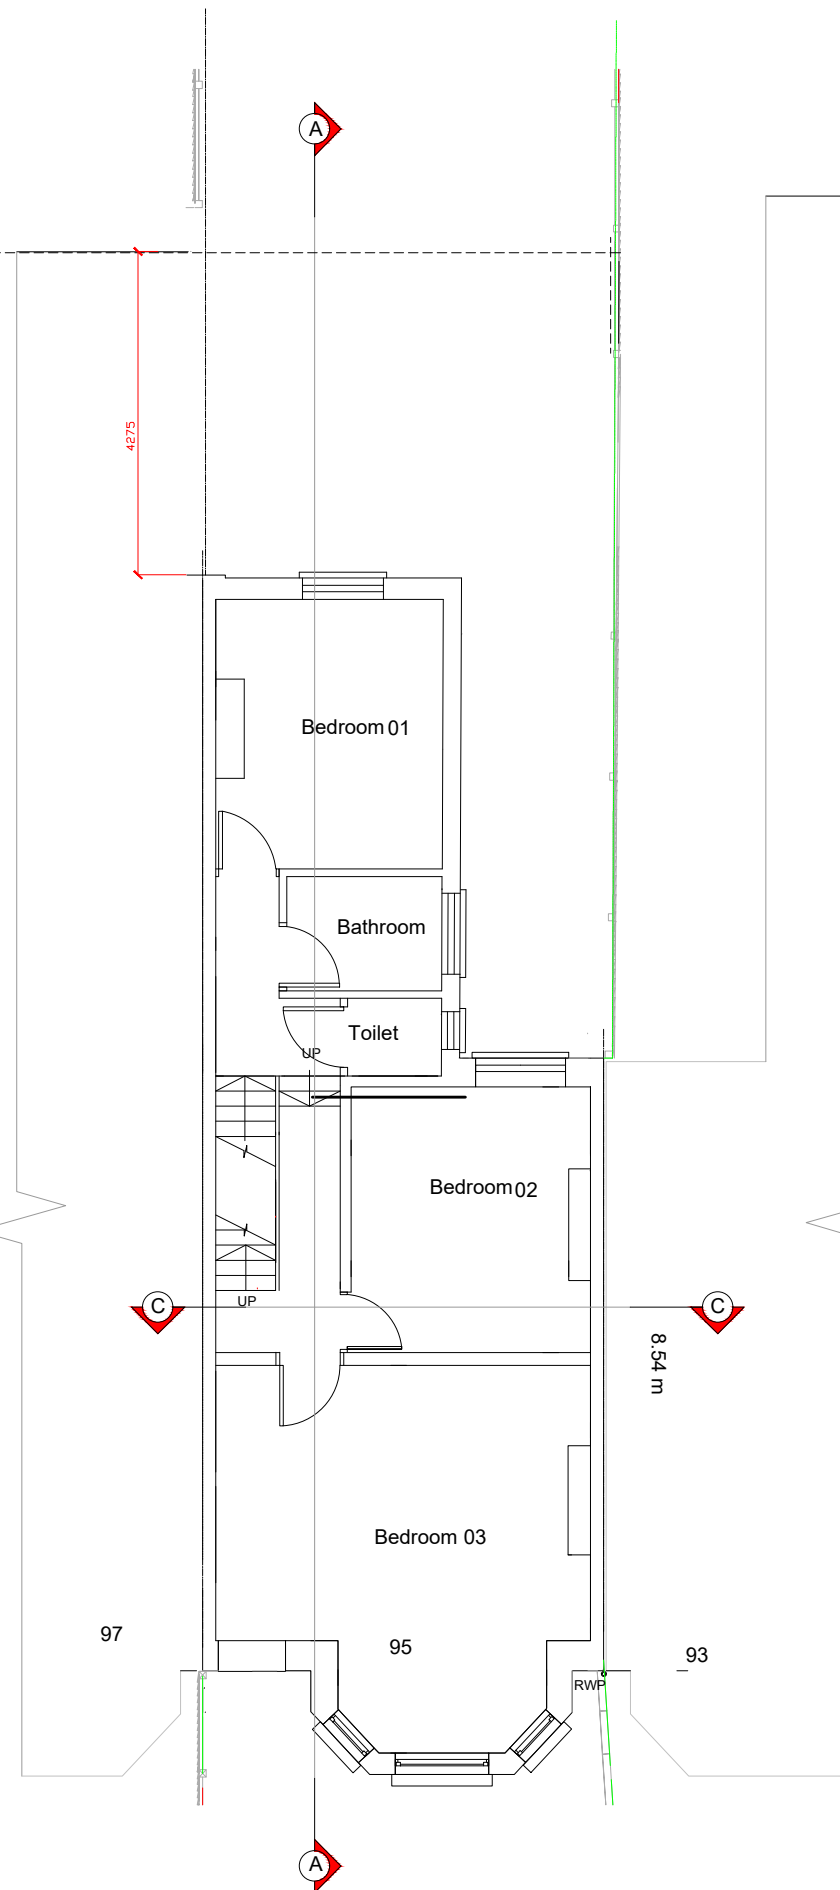

Proposed First Floor Plan

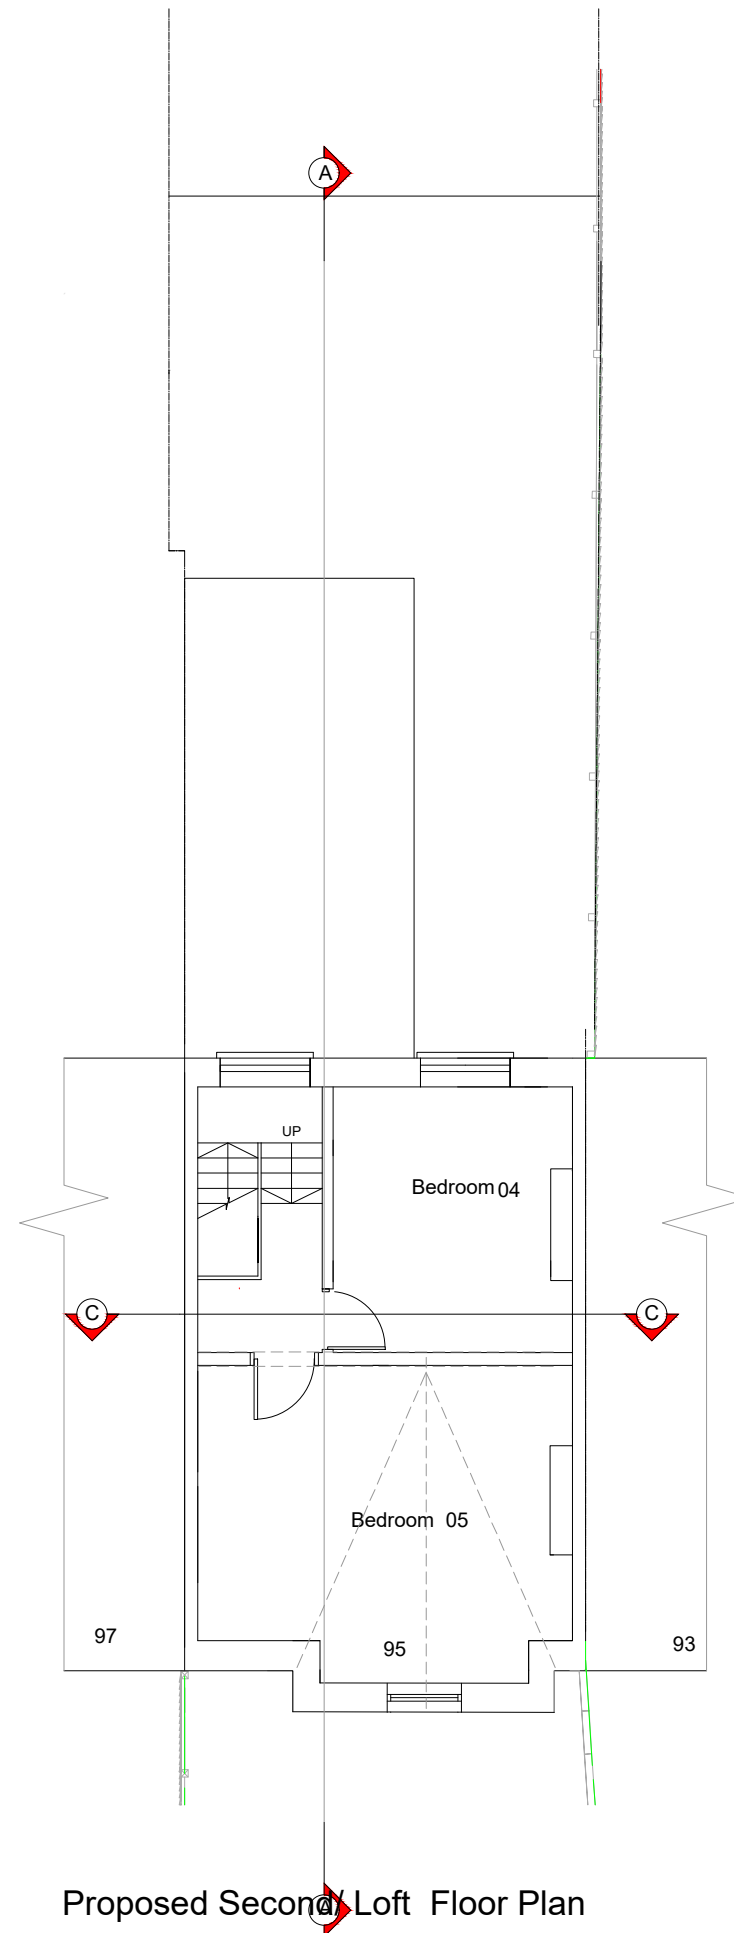

Proposed Second/Loft Floor Plan

Project:
Proposed ground floor
side/rear extension, extension
and all associated works:
95 BURGoyNE ROAD
N4 1AB

PROPOSED PLANS

Scale: 1/100

Date: Feb'23

Purpose of Issue:

Full Household Planning
Application

Job Ref:	Drawing No.	Rev
01/Bug21	Prp2/-	011b