
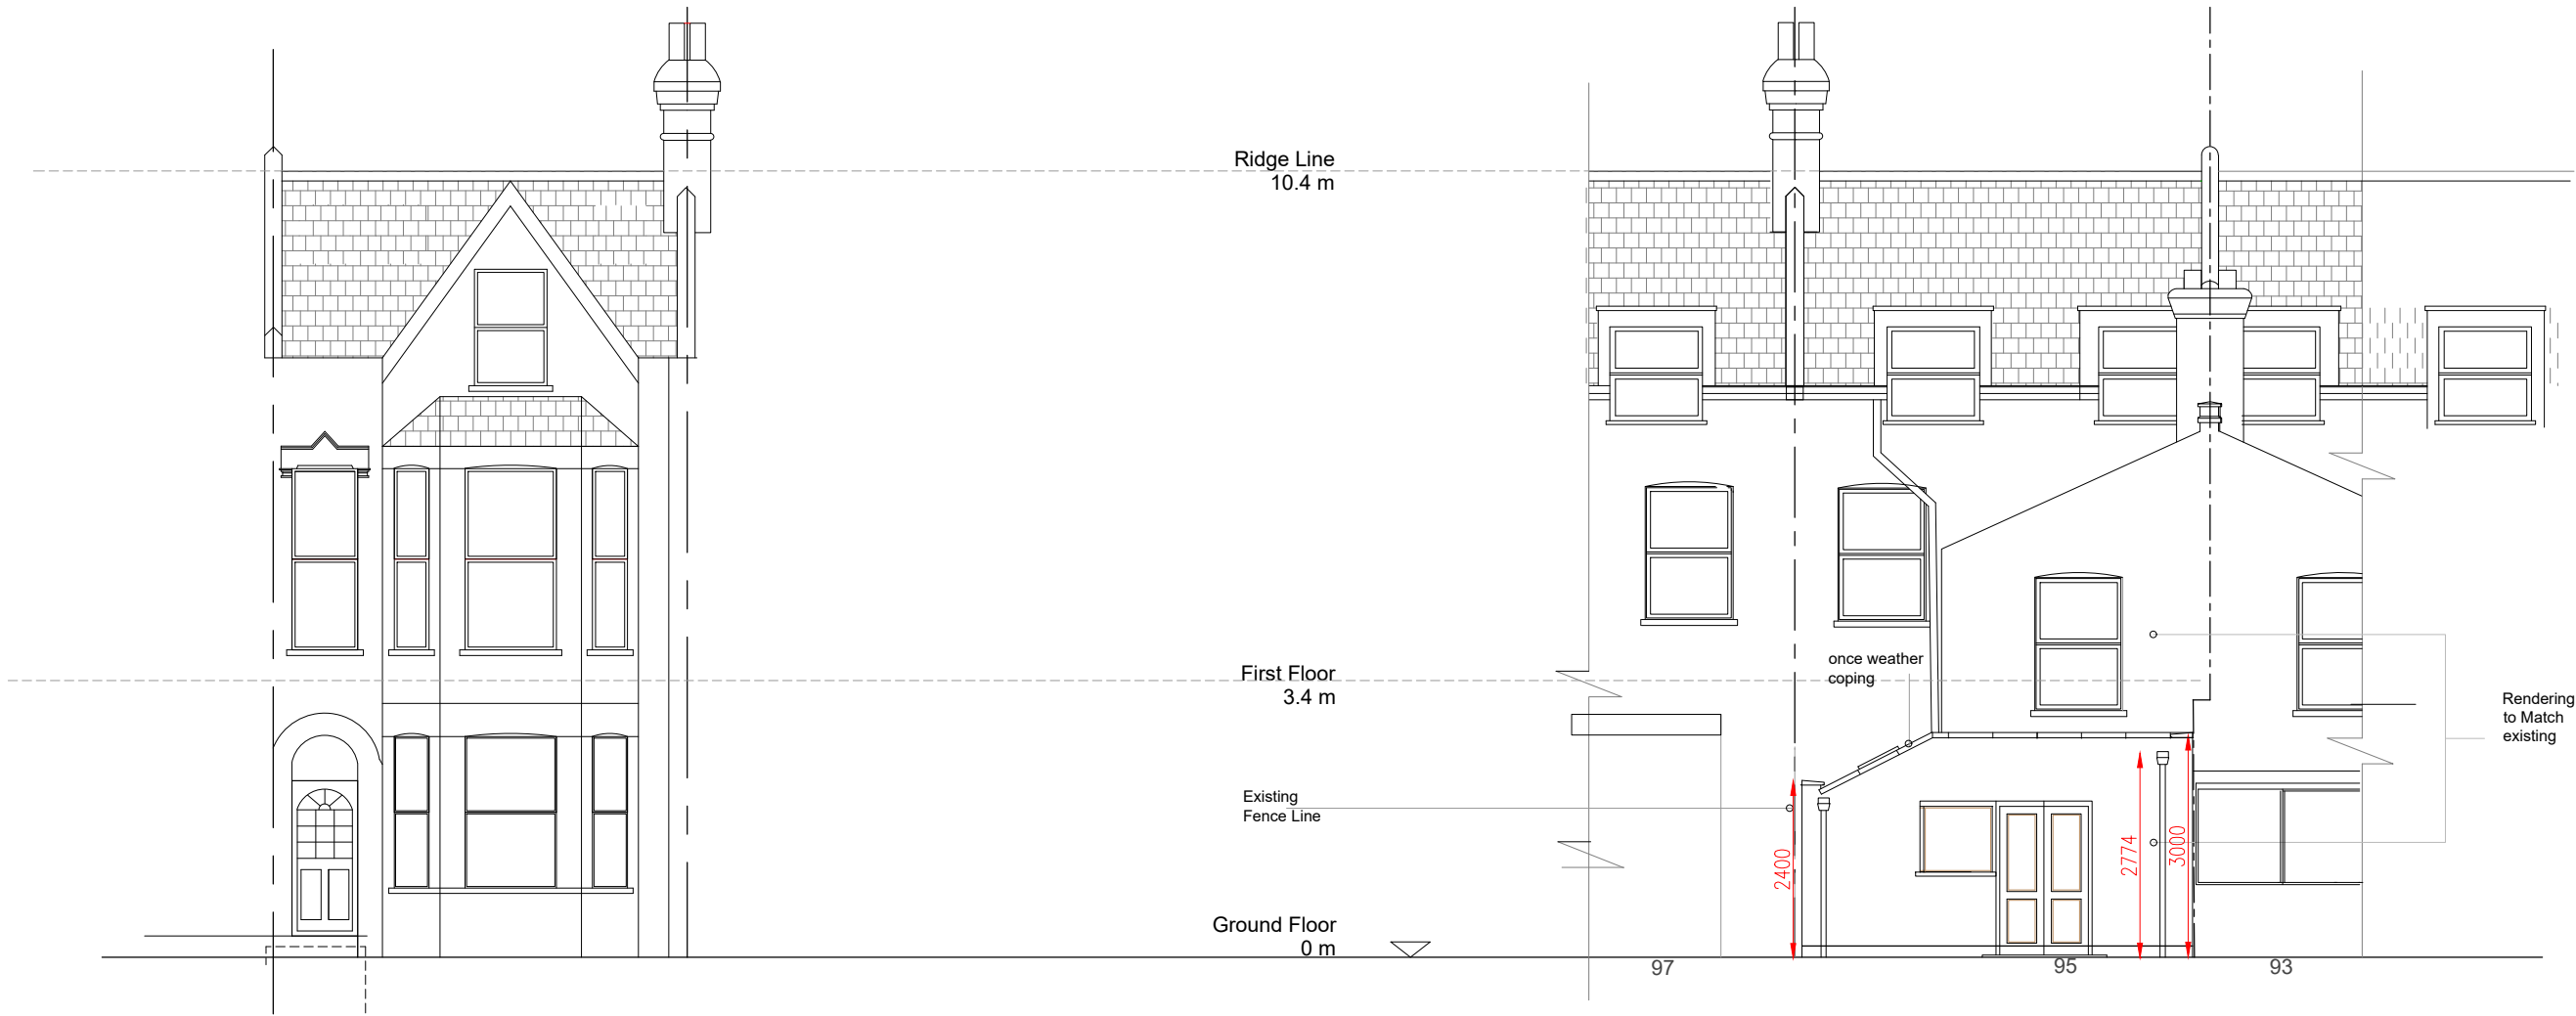


 

Proposed Front Elevation
(As Existing North Facing)

Proposed Rear Elevation
(South facing)

Project:
Proposed ground floor
side/rear extension, extension
and all associated works:
95 BURGoyNE RD N4 1AB

Drawing:
EXISTING FRONT &
REAR ELEVATION

Scale: 1/100

Date: Feb`23

Purpose of Issue:

Full Household Planning
Application

Job Ref:	Drawing No.	Rev
01/Bug24	Prp5/-	011c