


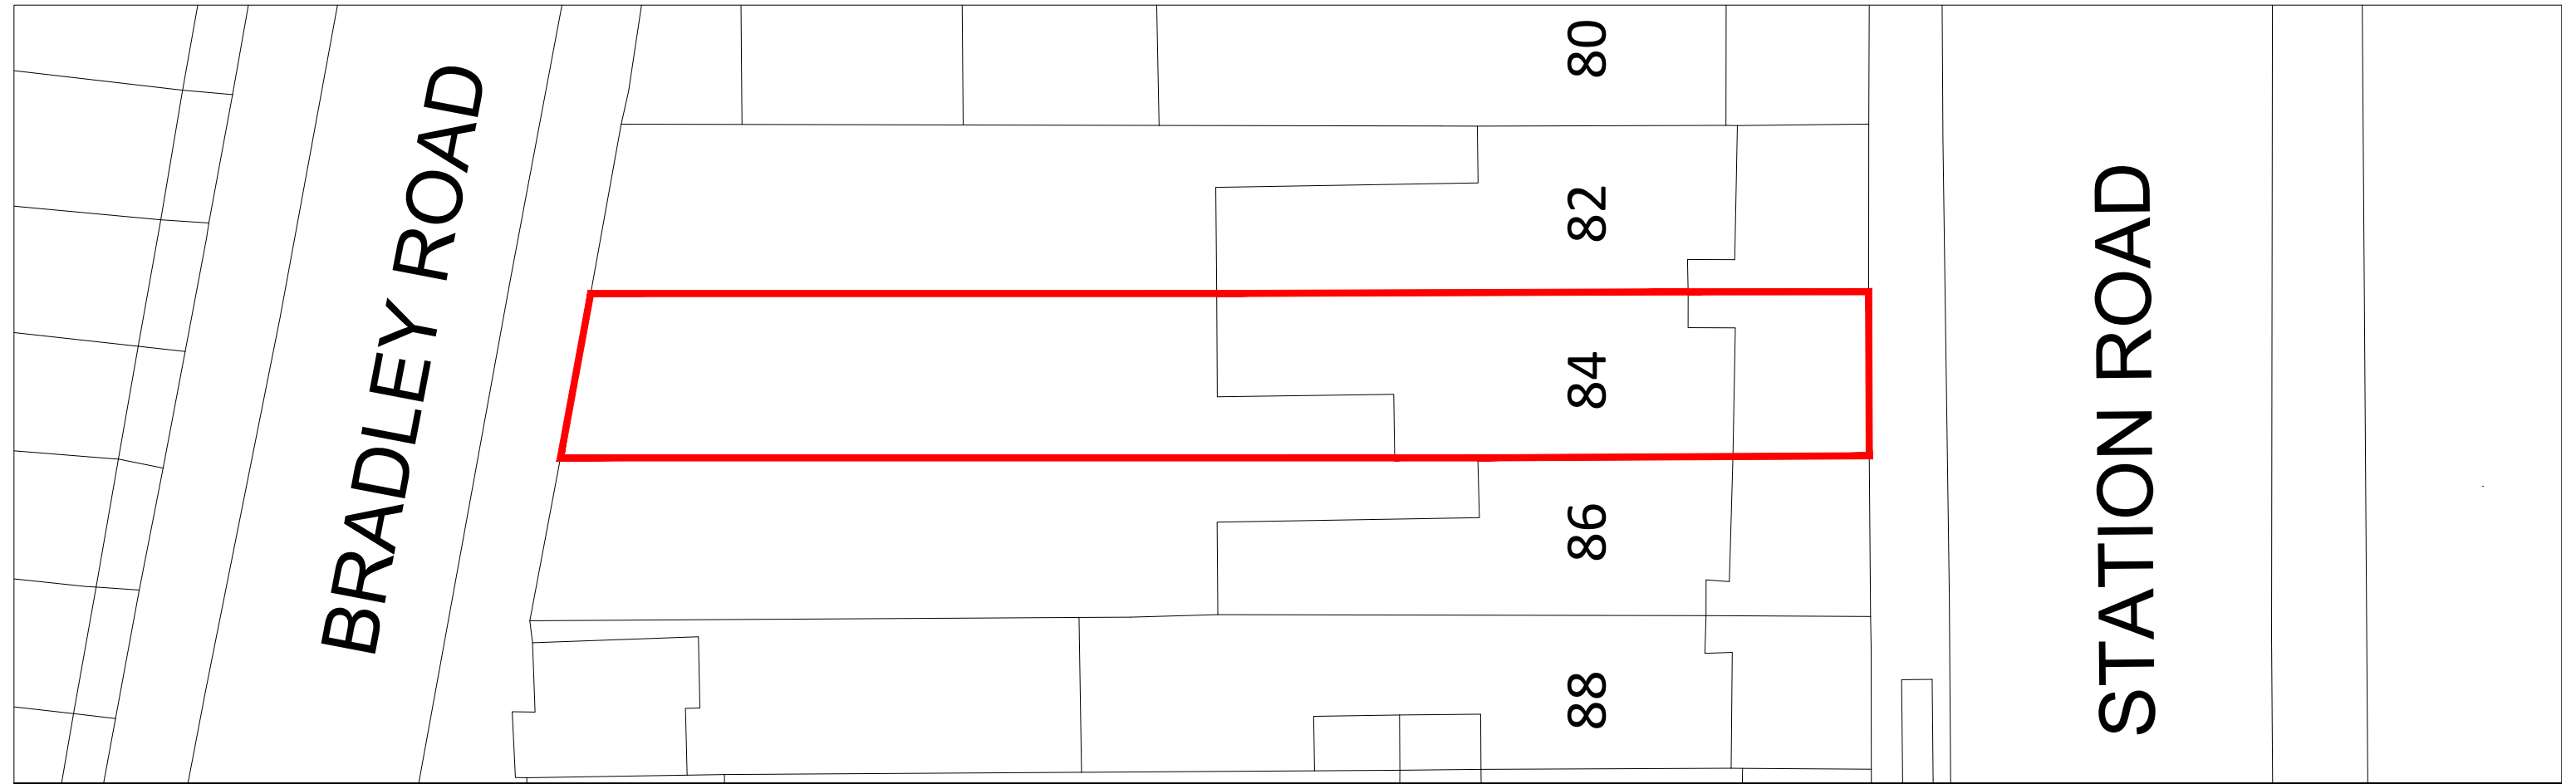

EXISTING SITE PLAN

1:200
0m 5m 10m



Project : 84 Station Road London N22 7SY

Date : Jan 2023

Rev :

Drawing : Existing And Proposed Site Plan

Dwg No : SP-100

Scale : 1:200@A3