




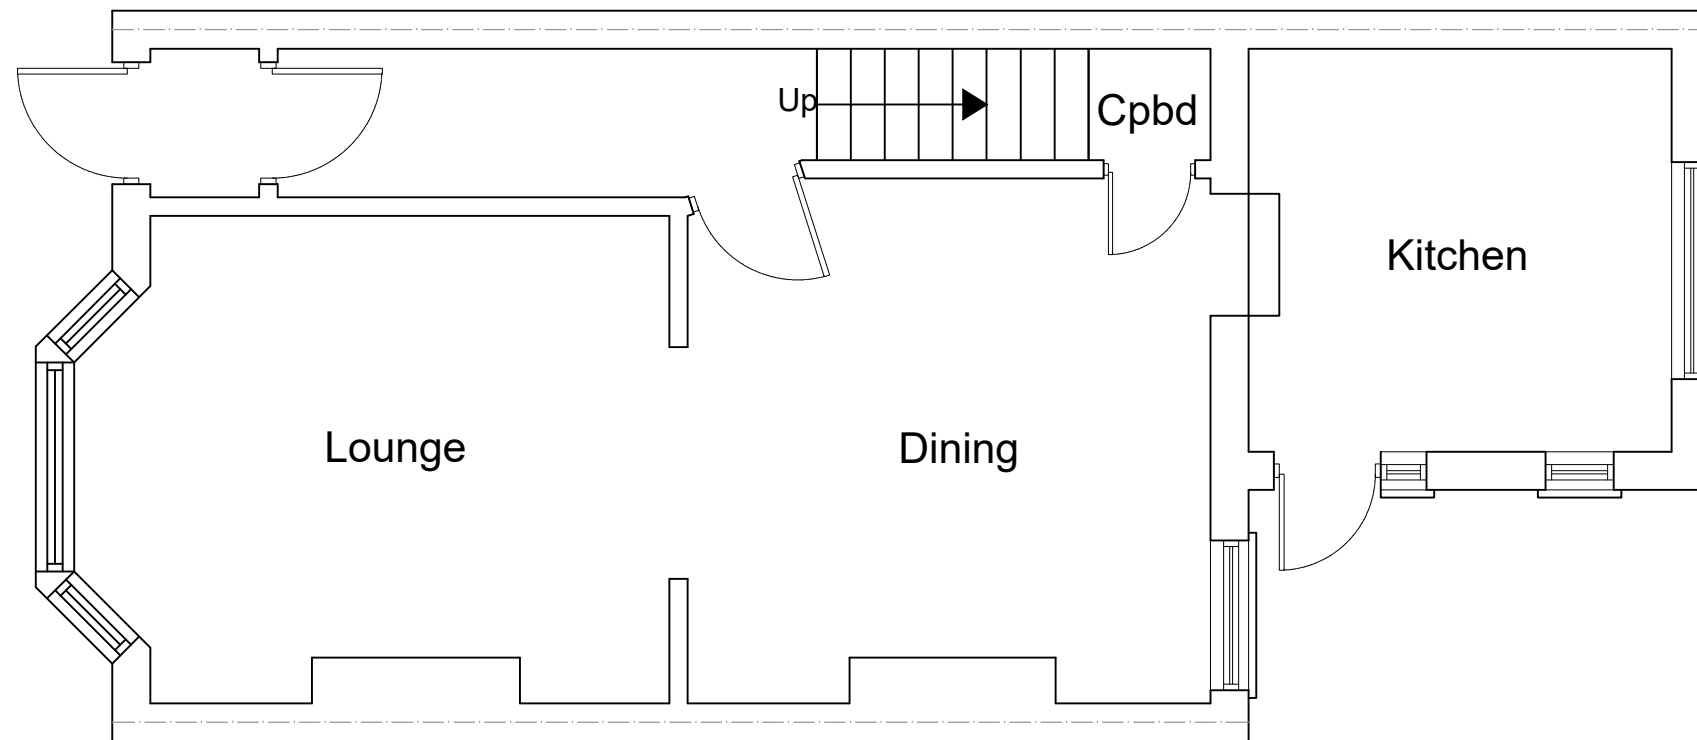

EXISTING GROUND FLOOR PLAN
SCALE 1:50

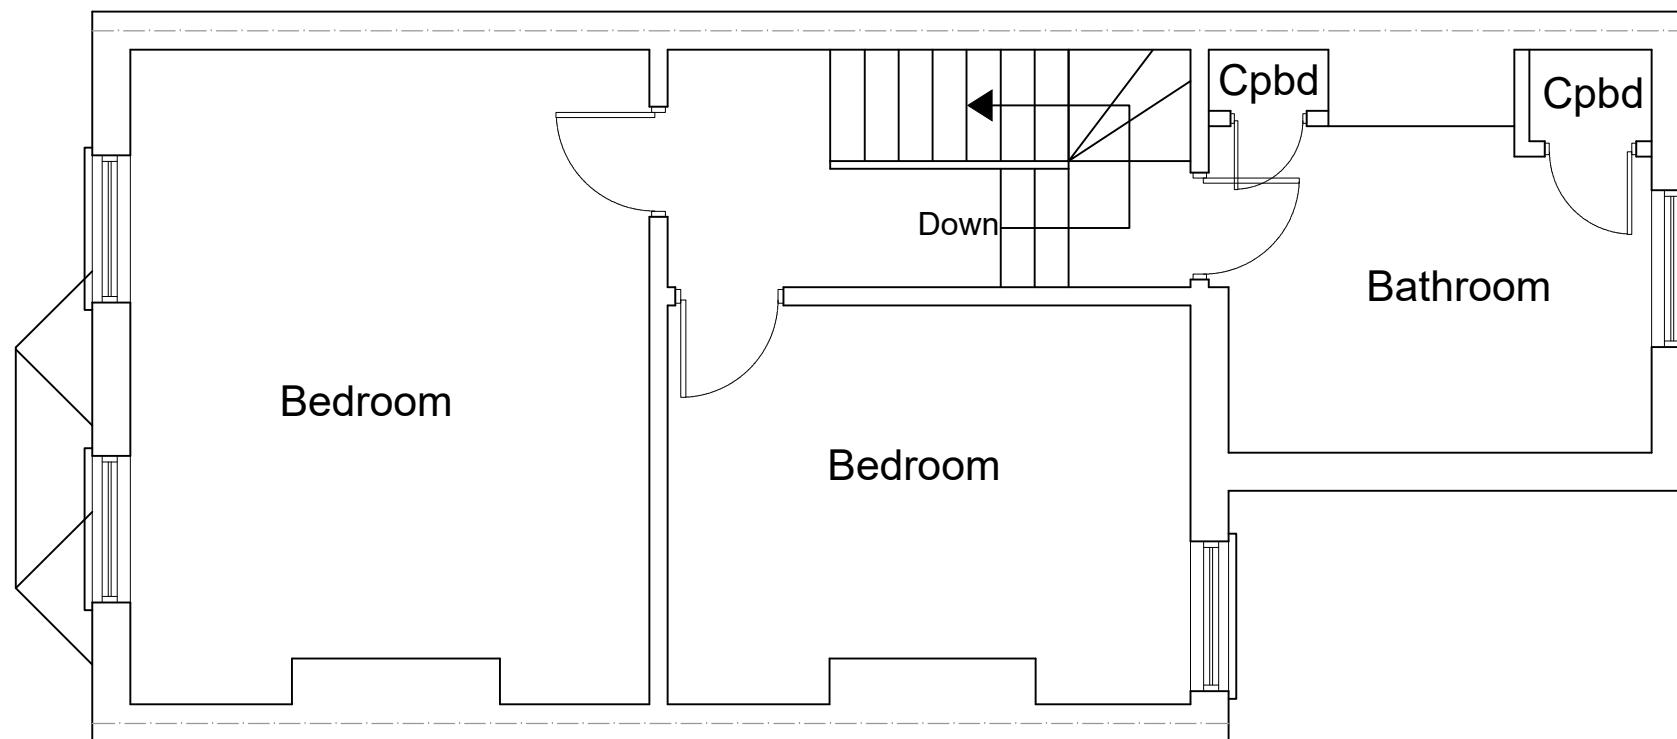

EXISTING FIRST FLOOR PLAN
SCALE 1:50

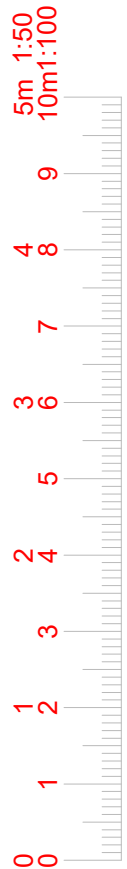

www.FastPlansUK.co.uk

Project: EXTENSION.


Address: 110 CLONMELL ROAD N17 6JU

Scale: 1:50 @ A3 Dwg. no: A01 rev-1


Drawn by: O.B.S Date Drawn: 14-FEB-2023

For Drawings Tel: 020 3542 1777


E-mail: plans@FastPlansUK.co.uk

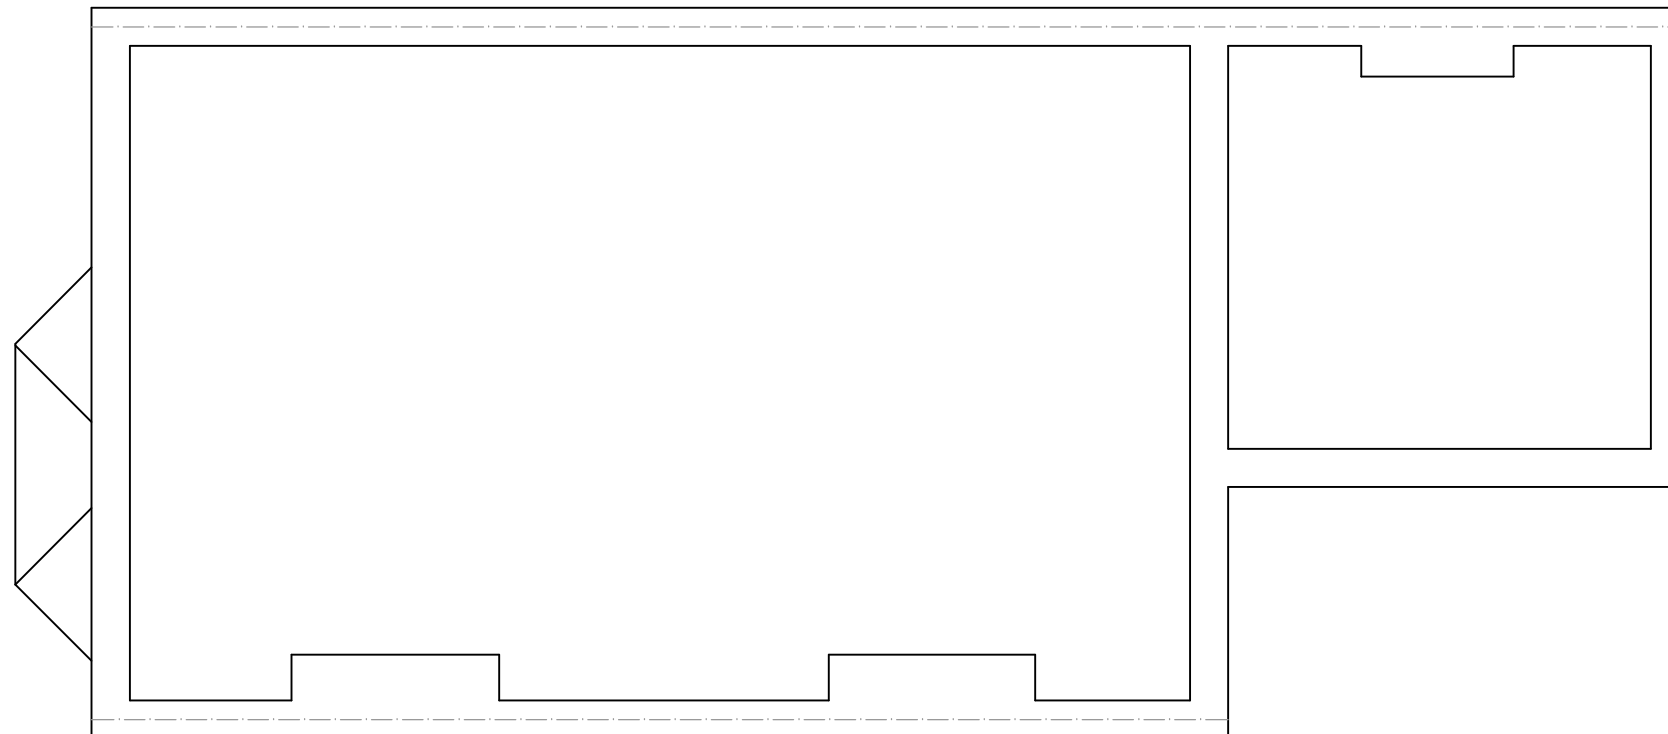

EXISTING LOFT PLAN
SCALE 1:50

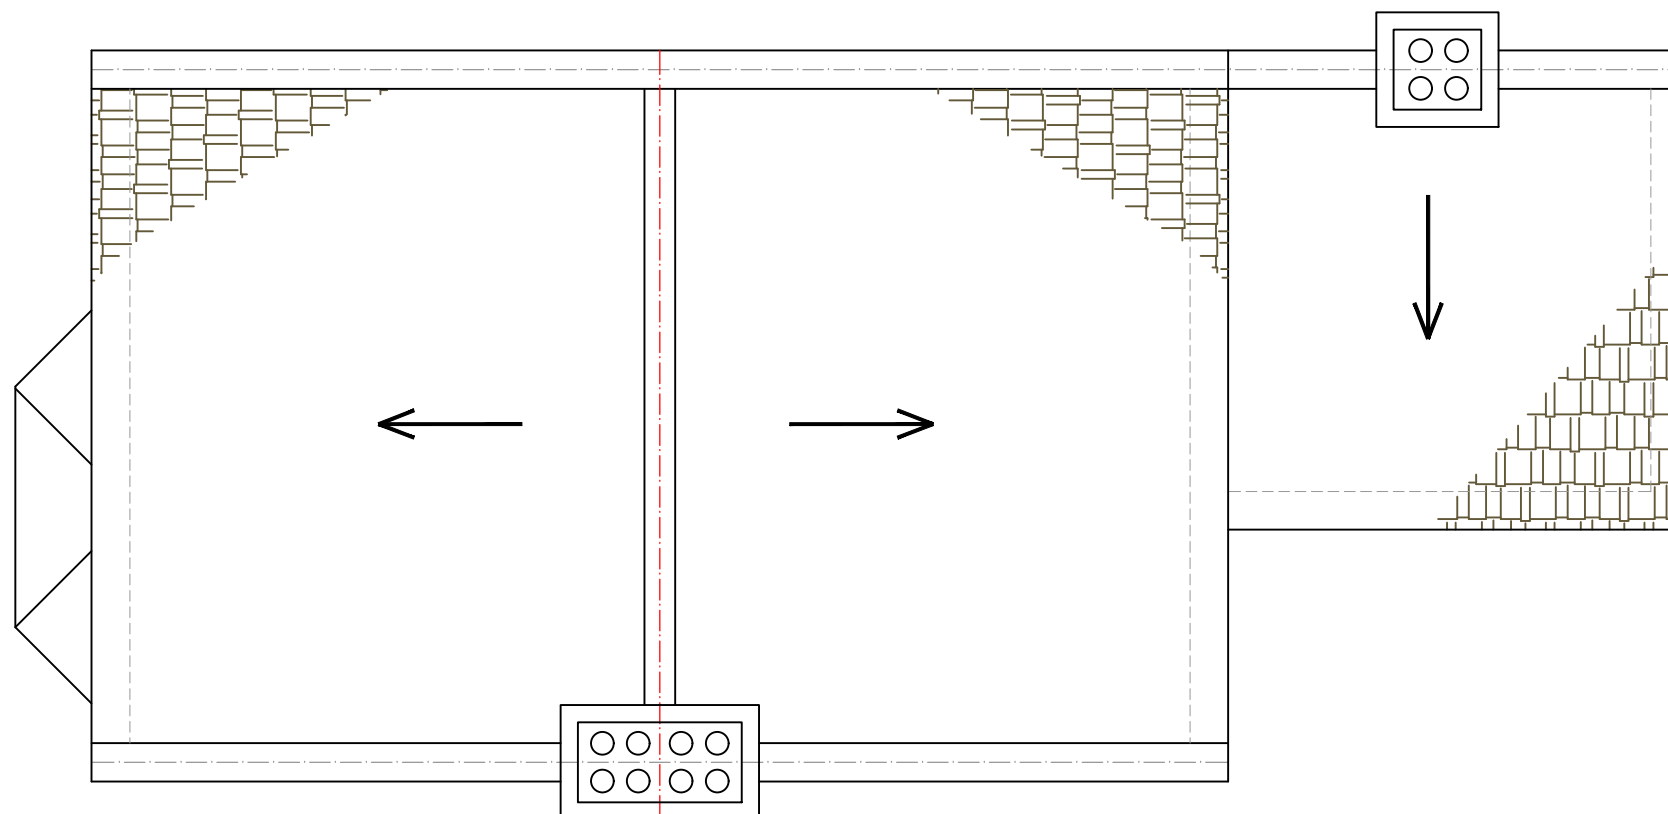

EXISTING ROOF PLAN
SCALE 1:50

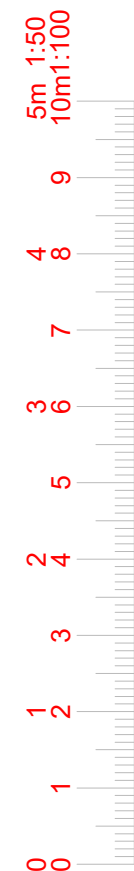

www.FastPlansUK.co.uk

Project: EXTENSION.


Address: 110 CLONMELL ROAD N17 6JU

Scale: 1:50 @ A3 Dwg. no: A02 rev-1


Drawn by: O.B.S Date Drawn: 14-FEB-2023

For Drawings Tel: 020 3542 1777

E-mail: plans@FastPlansUK.co.uk

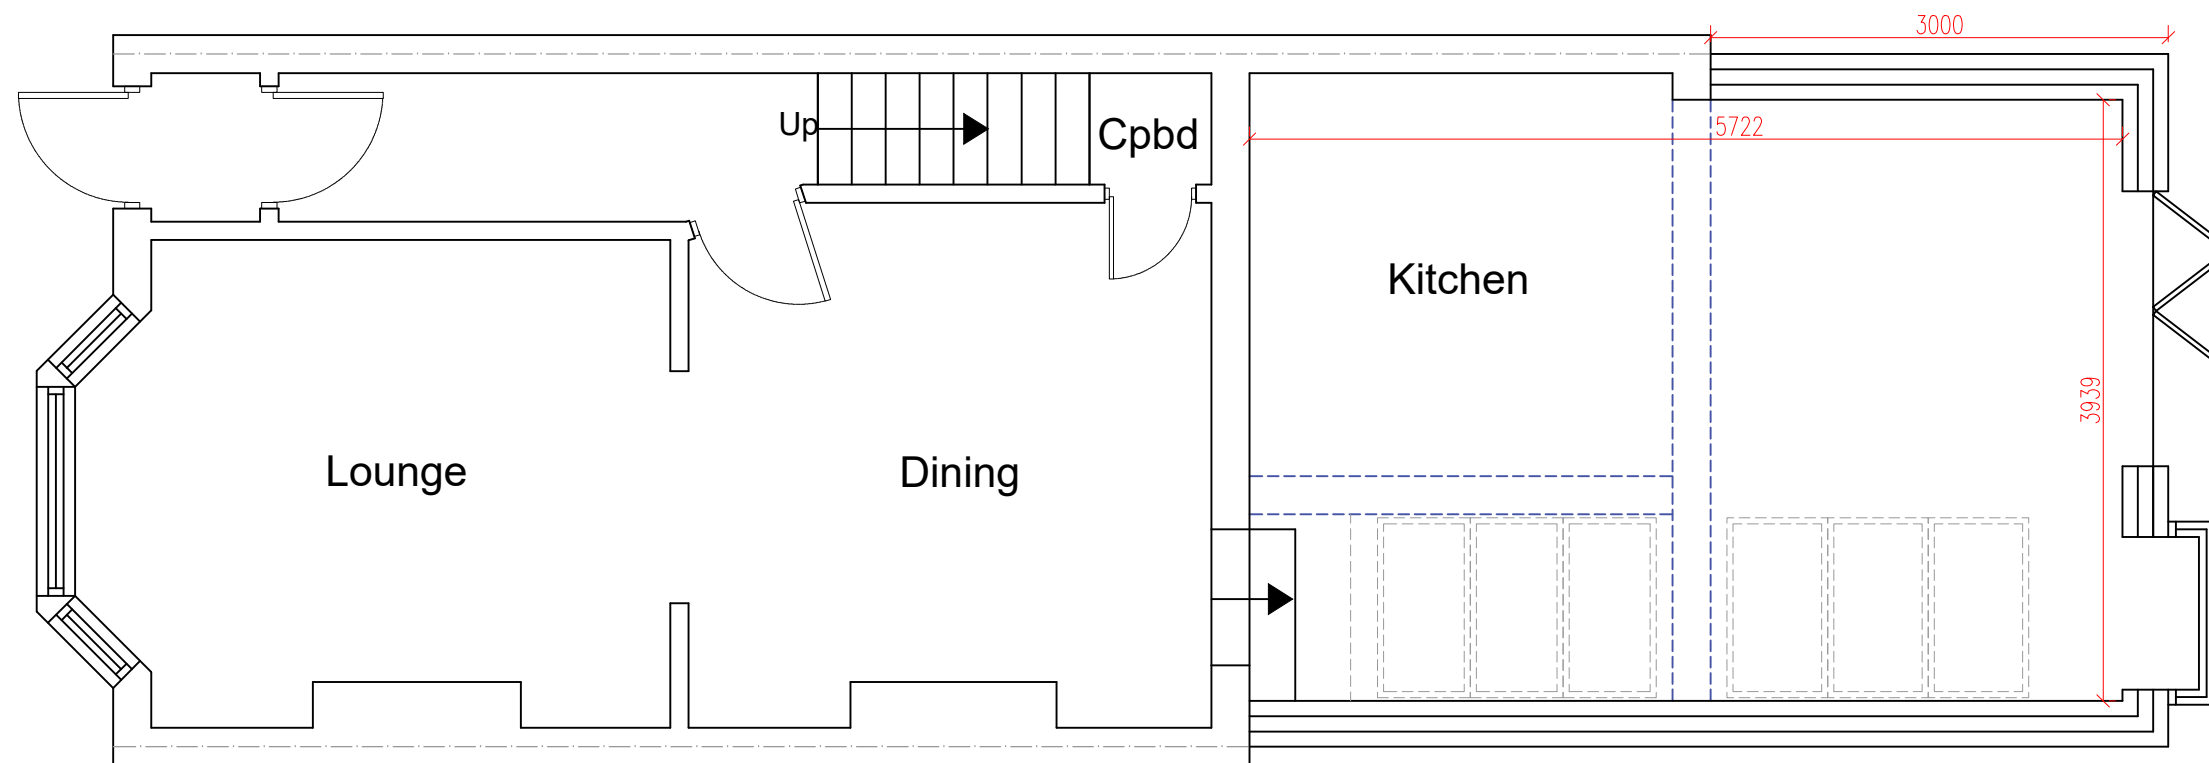

PROPOSED GROUND FLOOR PLAN
SCALE 1:50

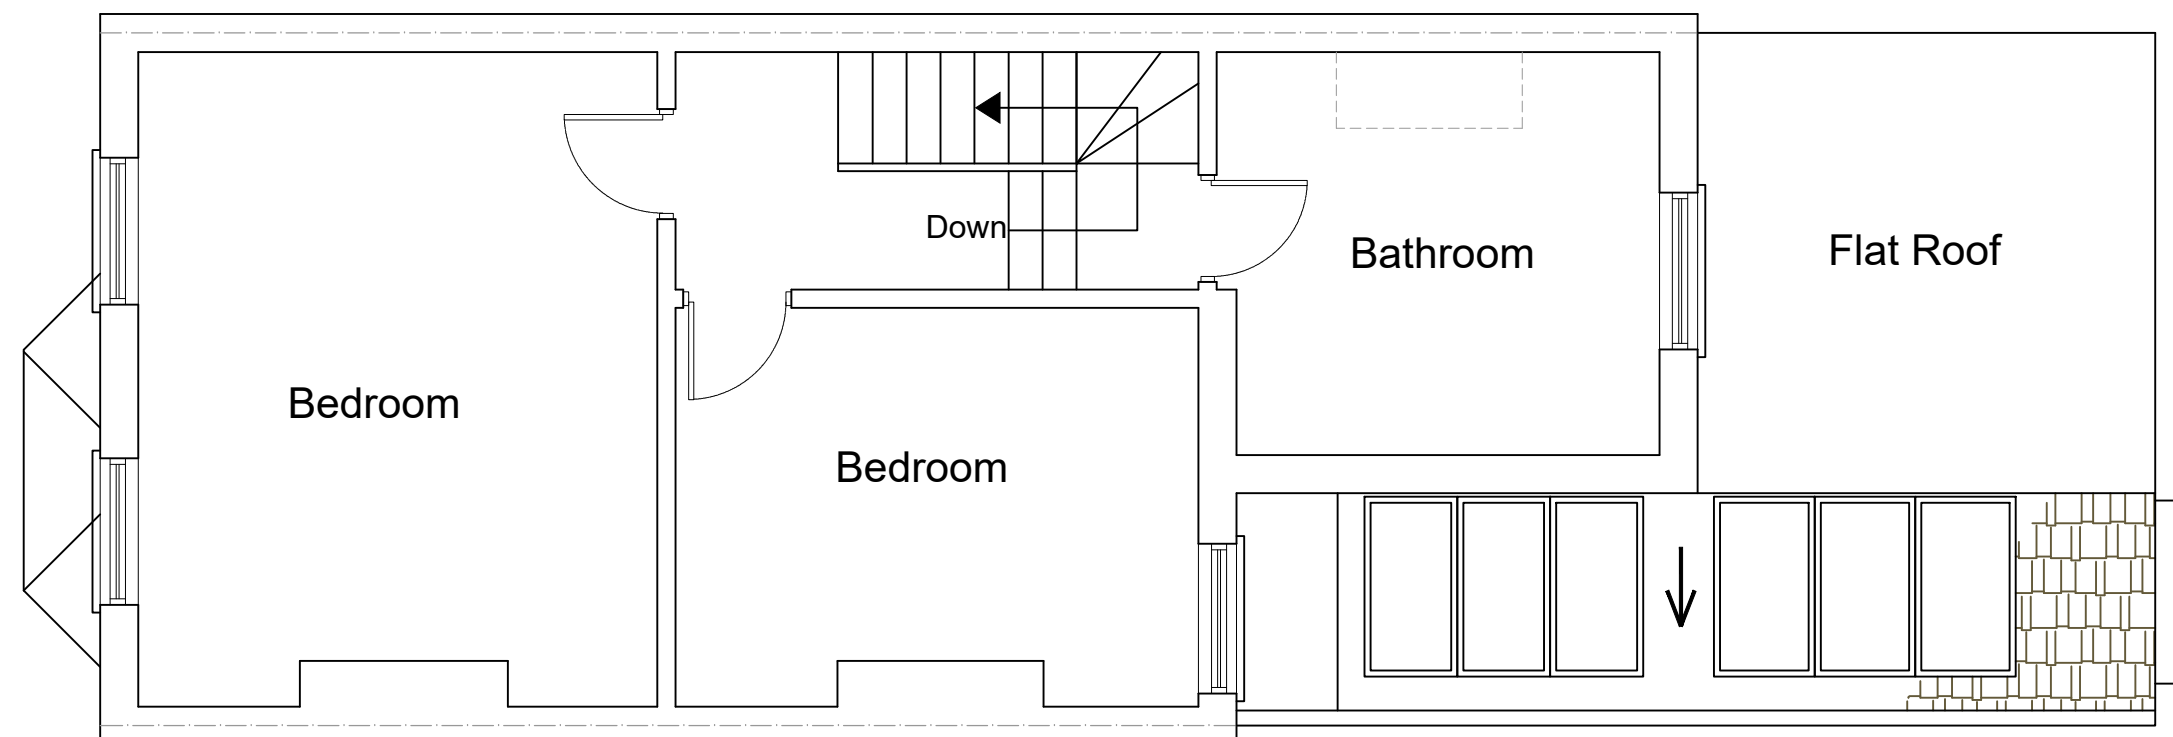

PROPOSED FIRST FLOOR PLAN
SCALE 1:50



www.FastPlansUK.co.uk

Project: EXTENSION.


Address: 110 CLONMELL ROAD N17 6JU

Scale: 1:50 @ A3 Dwg. no: A03 rev-1


Drawn by: O.B.S Date Drawn: 14-FEB-2023

For Drawings Tel: 020 3542 1777

E-mail: plans@FastPlansUK.co.uk

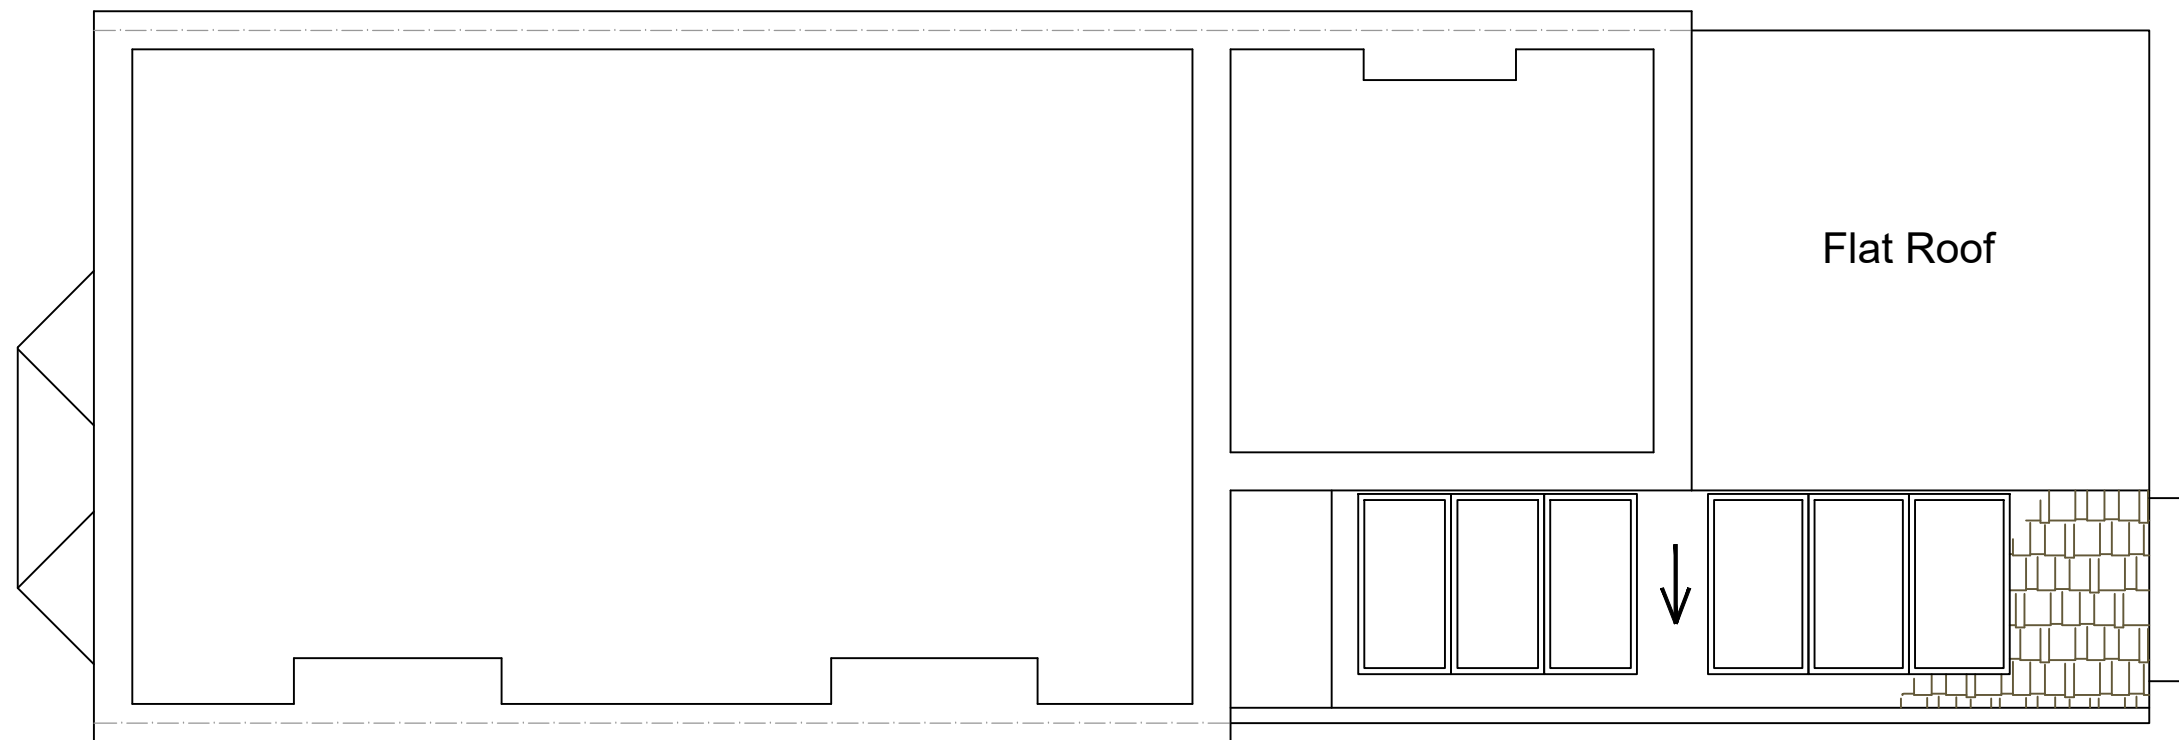

PROPOSED LOFT PLAN
SCALE 1:50

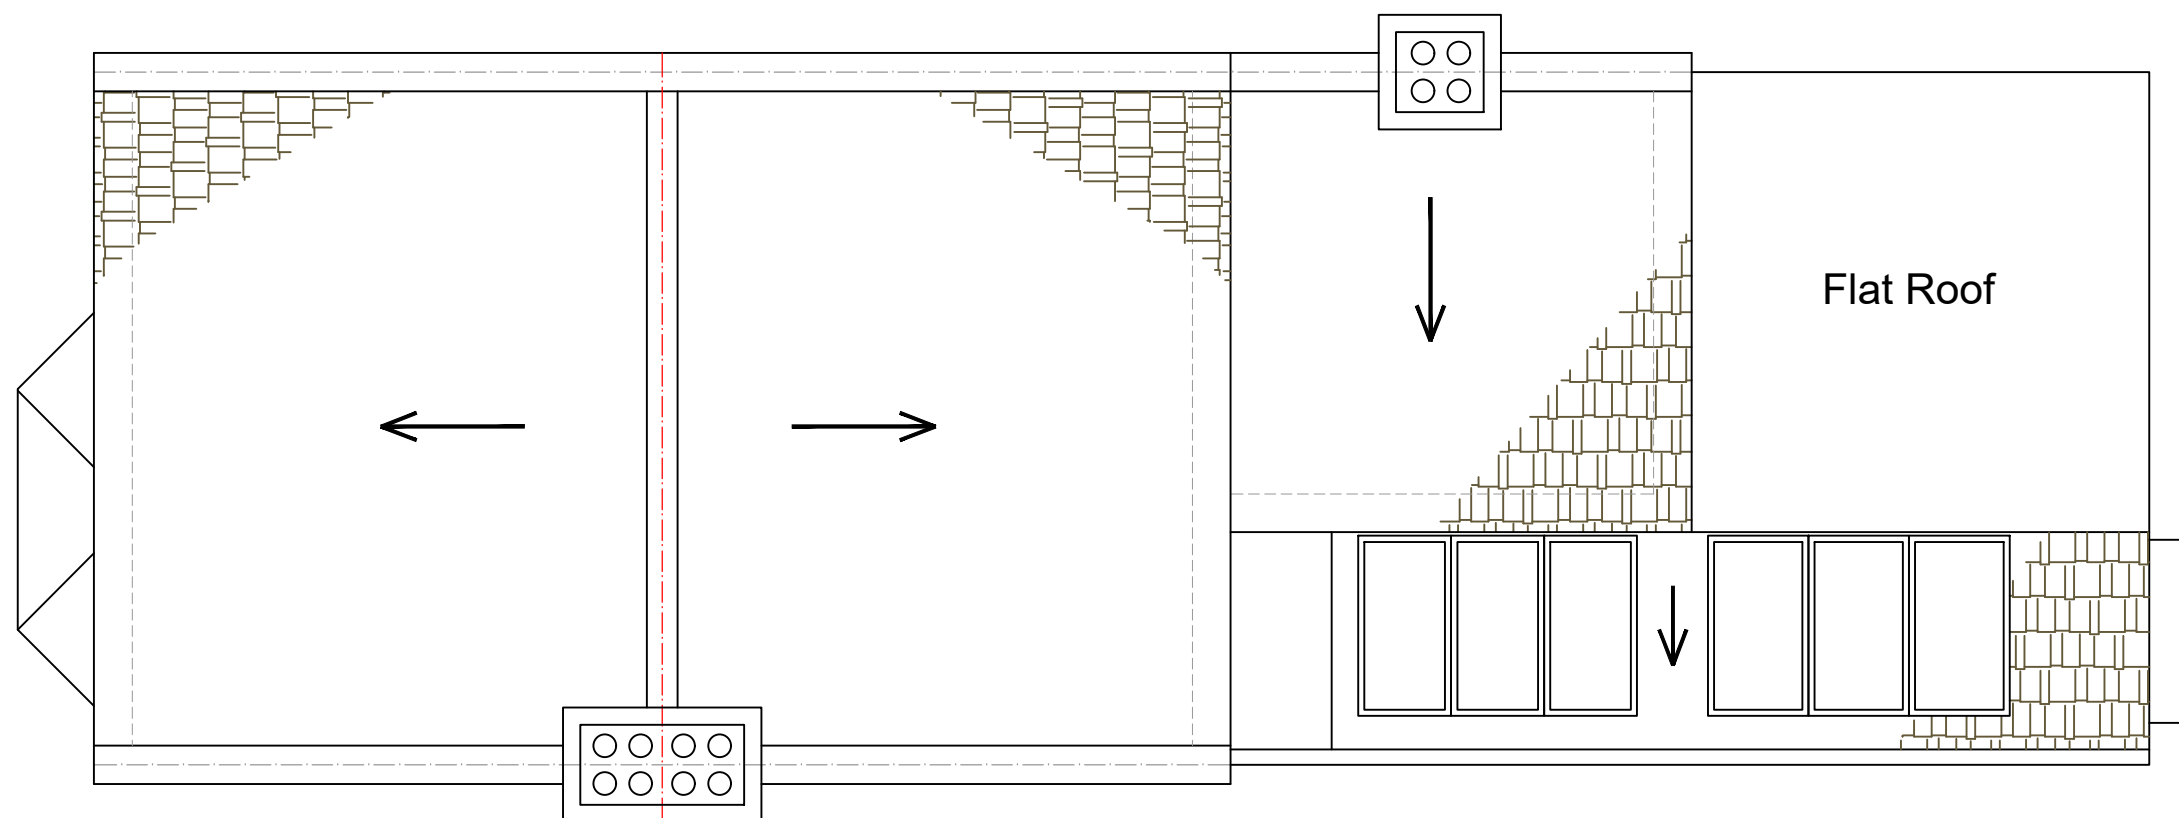

PROPOSED ROOF PLAN
SCALE 1:50



www.FastPlansUK.co.uk

Project:
EXTENSION.





Address:
110 CLONMELL ROAD N17 6JU

Scale: 1:50 @ A3 Dwg. no: A04 rev-1

Drawn by: O.B.S Date Drawn: 14-FEB-2023

For Drawings Tel: 020 3542 1777

E-mail: plans@FastPlansUK.co.uk

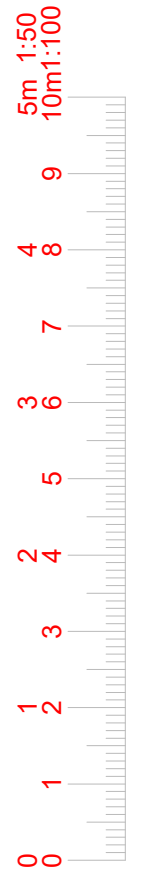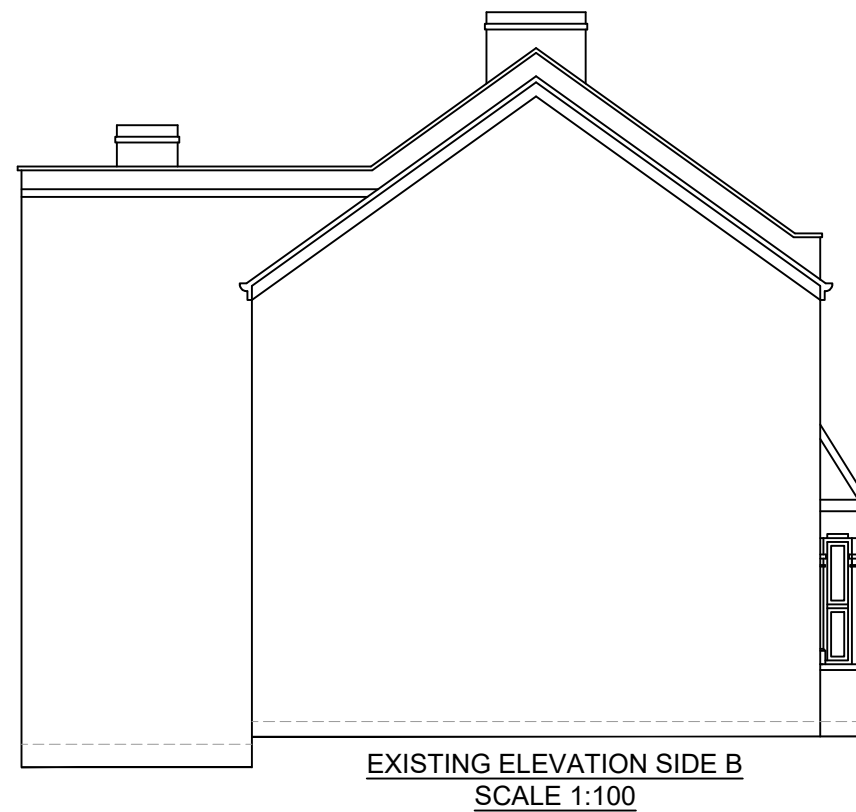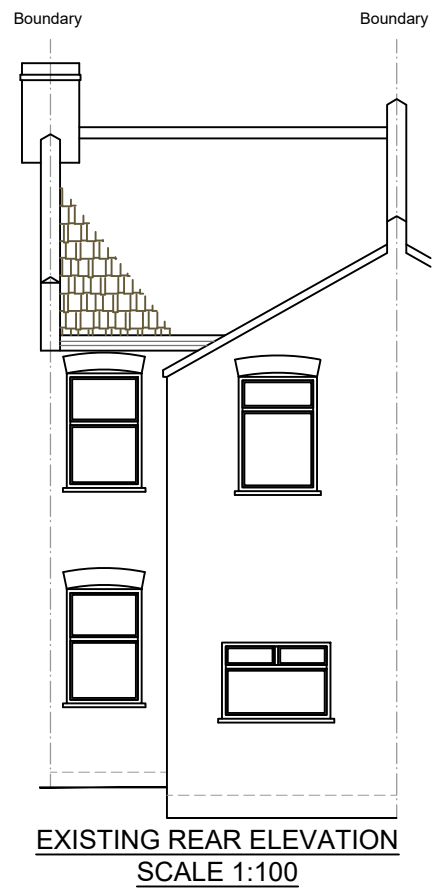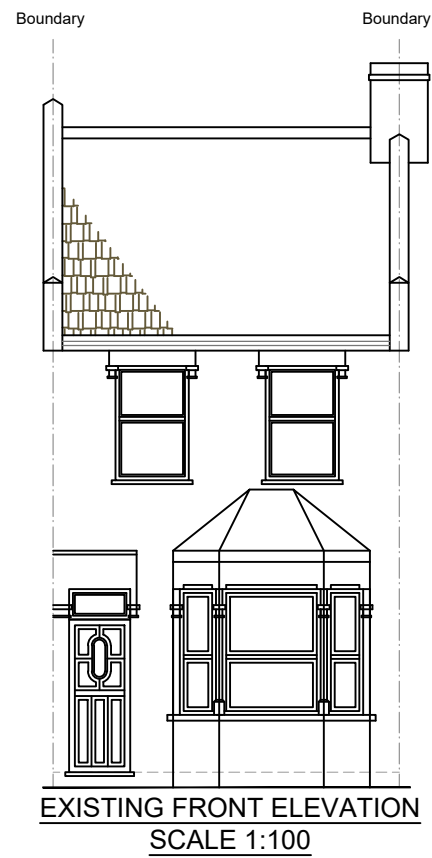

www.FastPlansUK.co.uk

Project: EXTENSION.





Address: 110 CLONMELL ROAD N17 6JU

Scale: 1:100 @ A3 Dwg. no: A05 rev-1

Drawn by: O.B.S. Date Drawn: 14-FEB-2023

For Drawings Tel: 020 3542 1777

E-mail: plans@FastPlansUK.co.uk

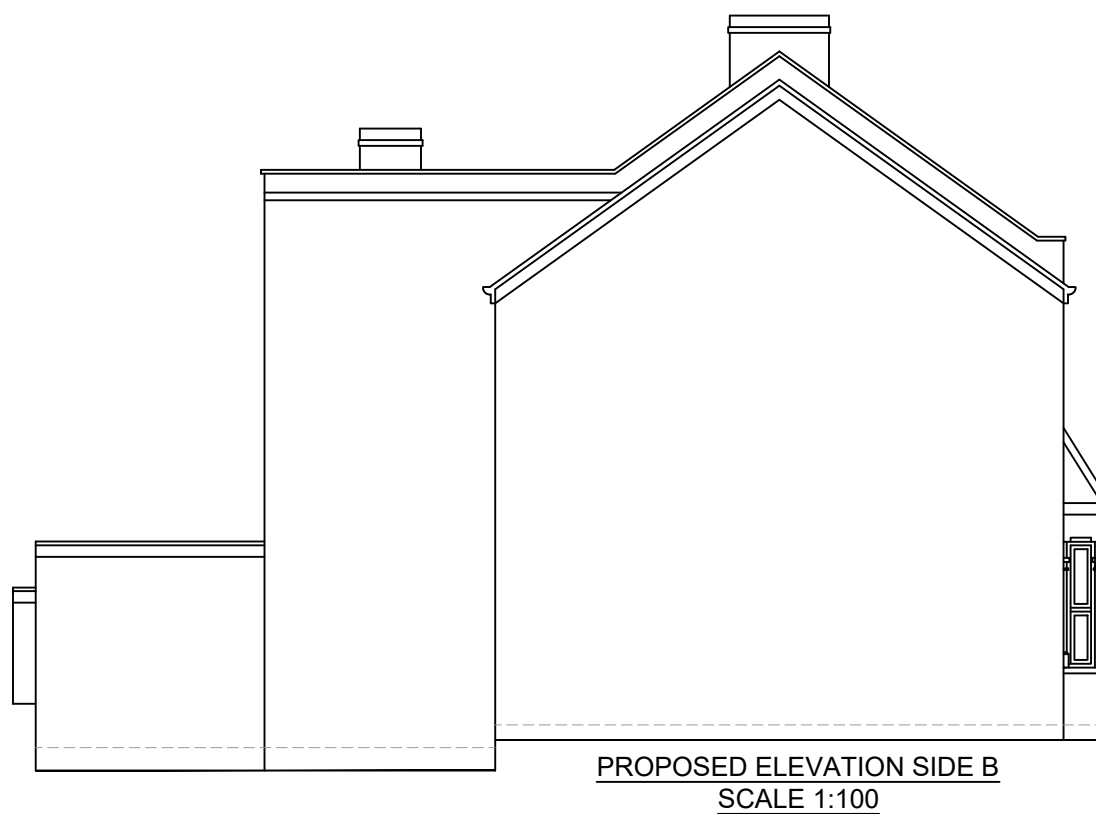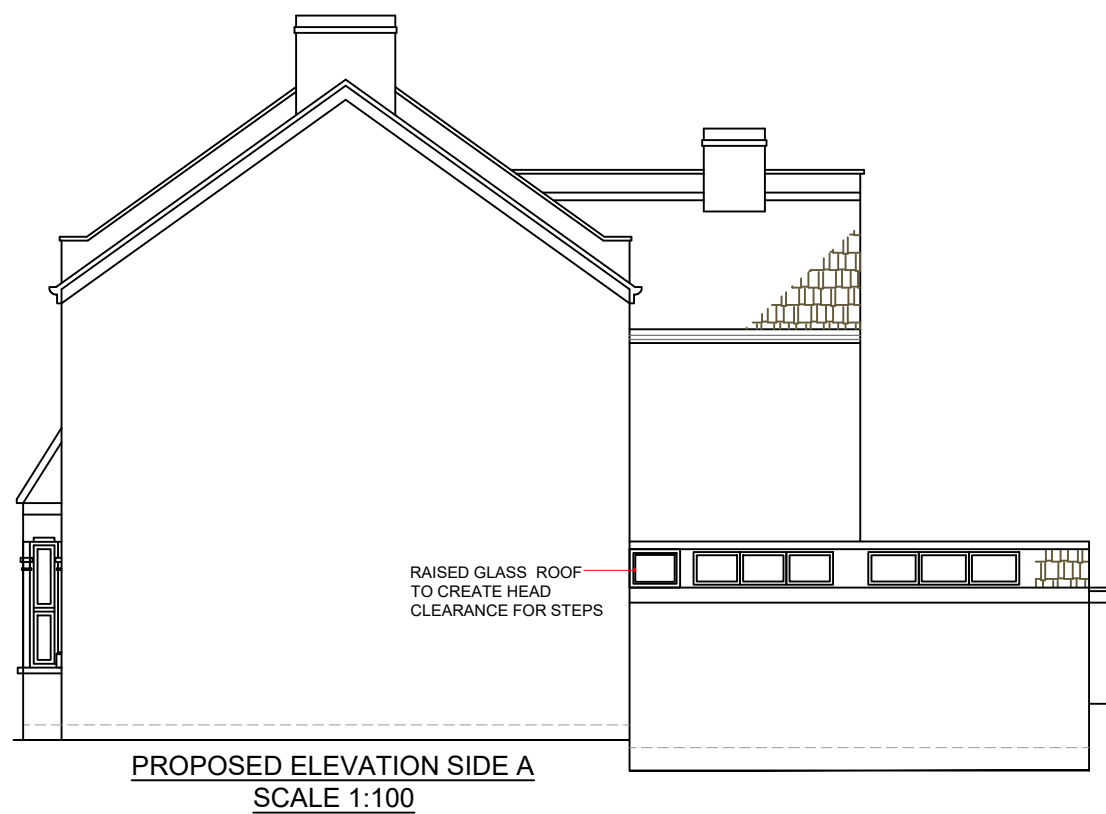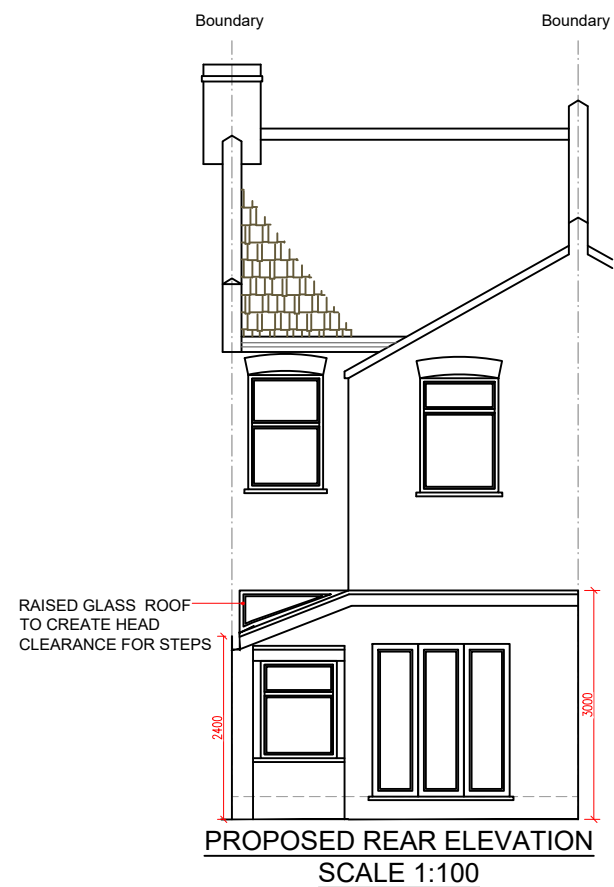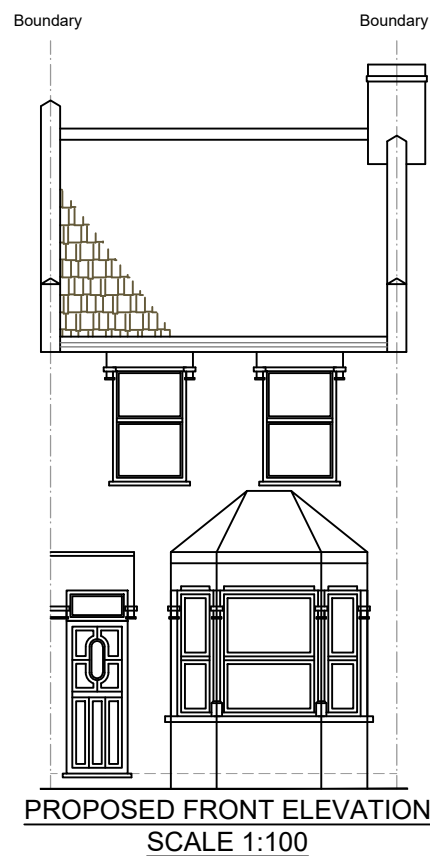

www.FastPlansUK.co.uk

Project:
EXTENSION.


Address:
110 CLONMELL ROAD N17 6JU

Scale: 1:100 @ A3 Dwg. no: A06 rev-1

Drawn by: O.B.S Date Drawn: 14-FEB-2023

For Drawings Tel: 020 3542 1777

E-mail: plans@FastPlansUK.co.uk

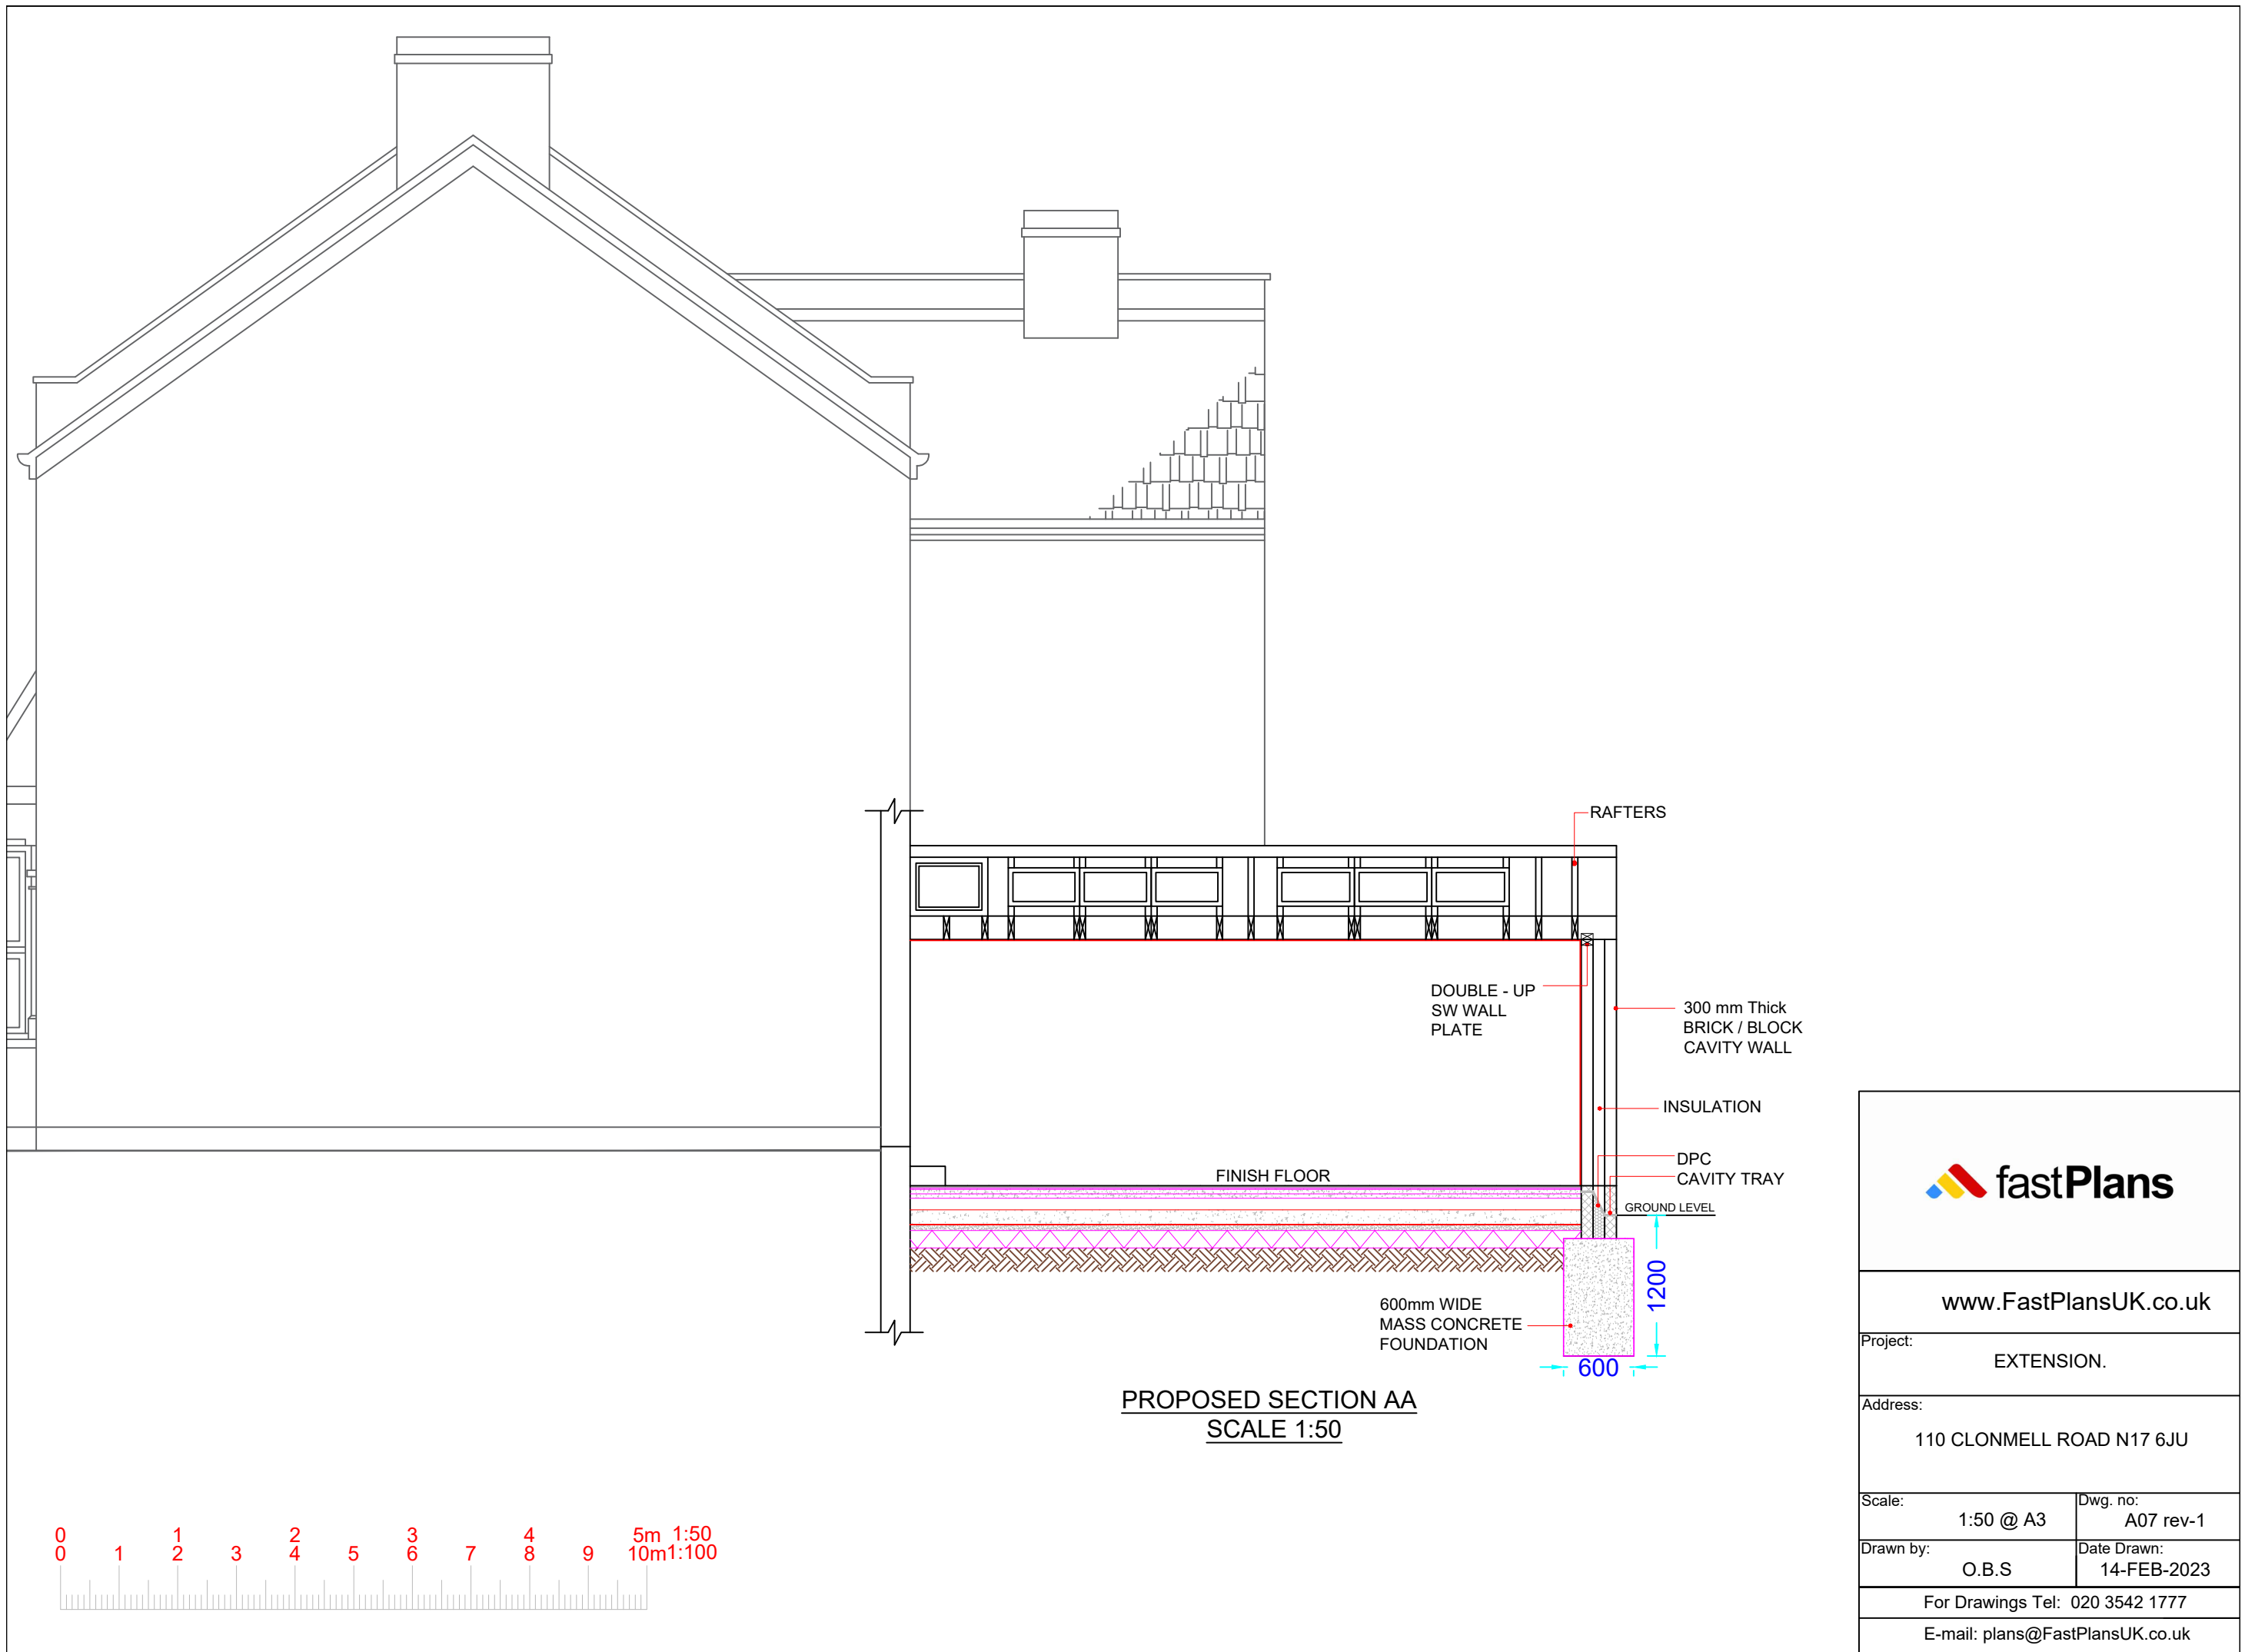

www.FastPlansUK.co.uk

Project: EXTENSION.

Address: 110 CLONMELL ROAD N17 6JU

Scale: 1:50 @ A3 Dwg. no: A07 rev-1

Drawn by: O.B.S Date Drawn: 14-FEB-2023

For Drawings Tel: 020 3542 1777


E-mail: plans@FastPlansUK.co.uk



BLOCK PLAN
SCALE 1:500



LOCATION PLAN
SCALE 1:1250

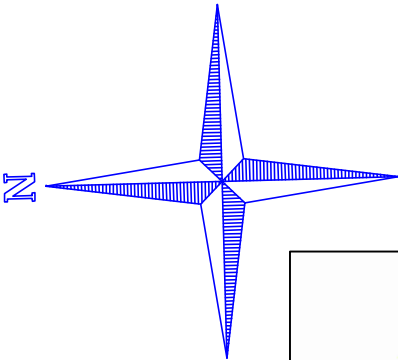

	
www.FastPlansUK.co.uk	
Project:	EXTENSION.
Address:	110 CLONMELL ROAD N17 6JU
Scale:	Dwg. no:
1:500 @ A3	A08 rev-1
Drawn by:	Date Drawn:
O.B.S	14-FEB-2023
For Drawings Tel: 020 3542 1777	
E-mail: plans@FastPlansUK.co.uk	