




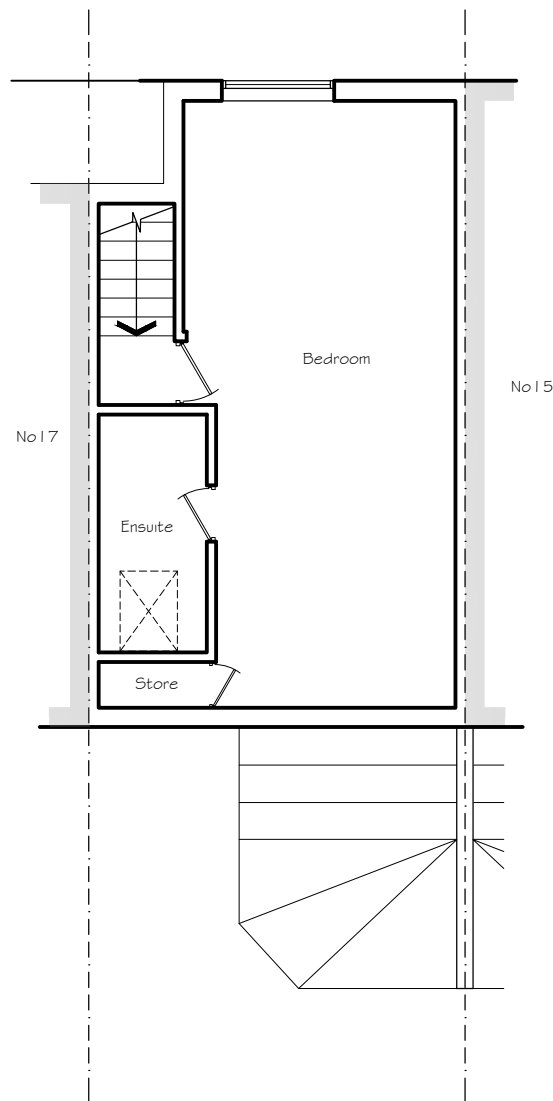

2nd Floor Plan
[existing]

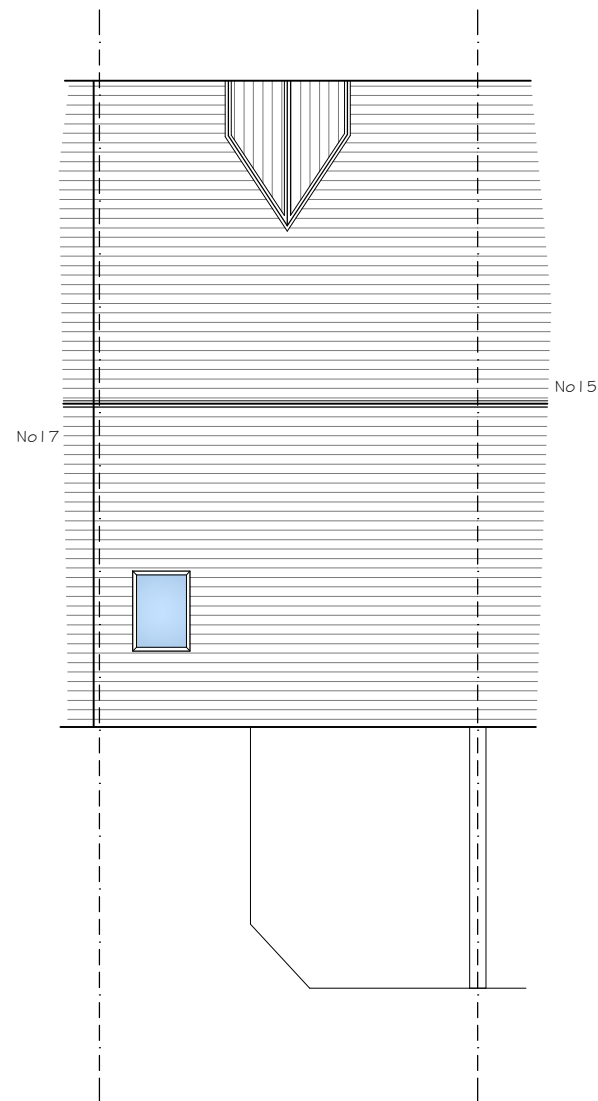


Roof Plan
[existing]

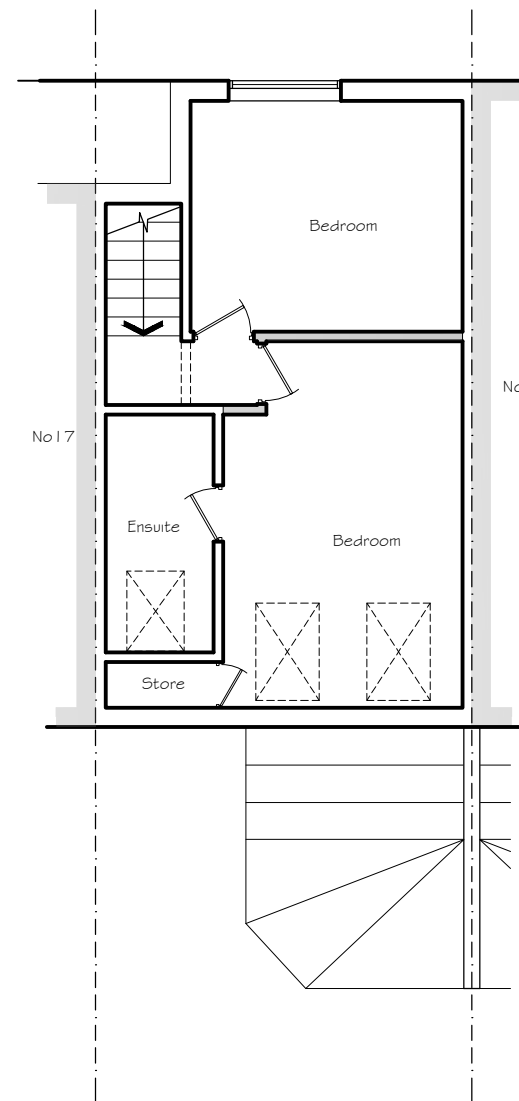

2nd Floor Plan
[proposed]

New internal
partitions
[no external
changes to front
elevation]

2no New
velux
rooflights

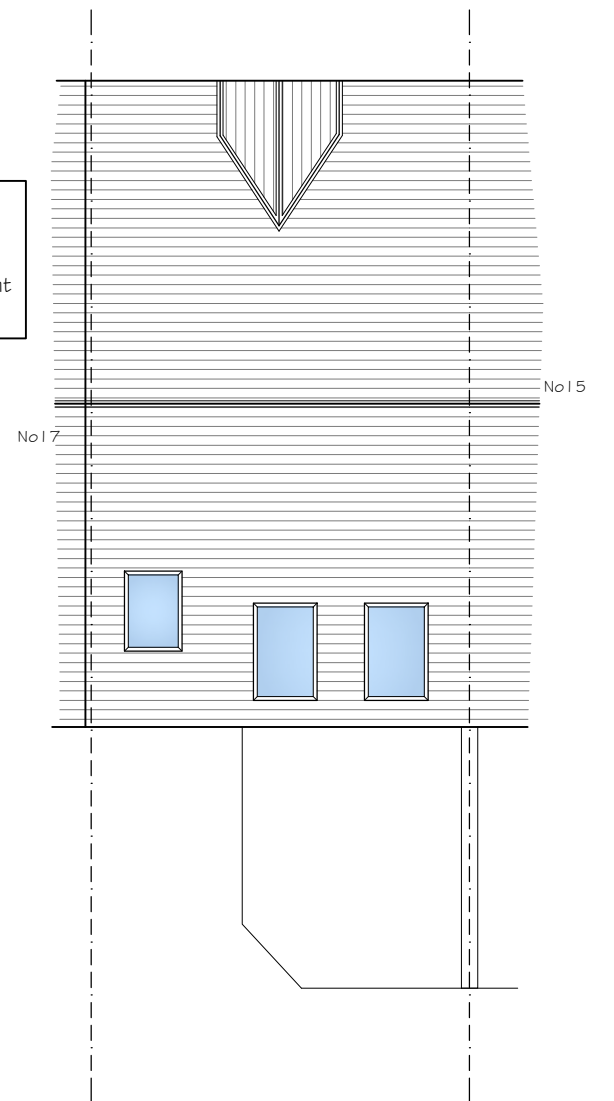

Roof Plan
[proposed]

NO CHANGE TO
LOWER FLOORS

Rev:

Suite 13, Rivers Lodge
West Common
Harpenden AL5 2JD

Drawing Title:
Existing & Proposed
Floor Plans

Scale: 1:100@A3

Drwn: ao

Date: Feb 2023

Drawing No:

5369_PL_01



t: 01582 287 280

e: enquiries@planningconsent.com

W: www.planningconsent.com

Project:
Insertion of 2No Velux Roof
lights in existing rear roof slope

Location:
16 Park Gate Mews,
London N6 5MB